


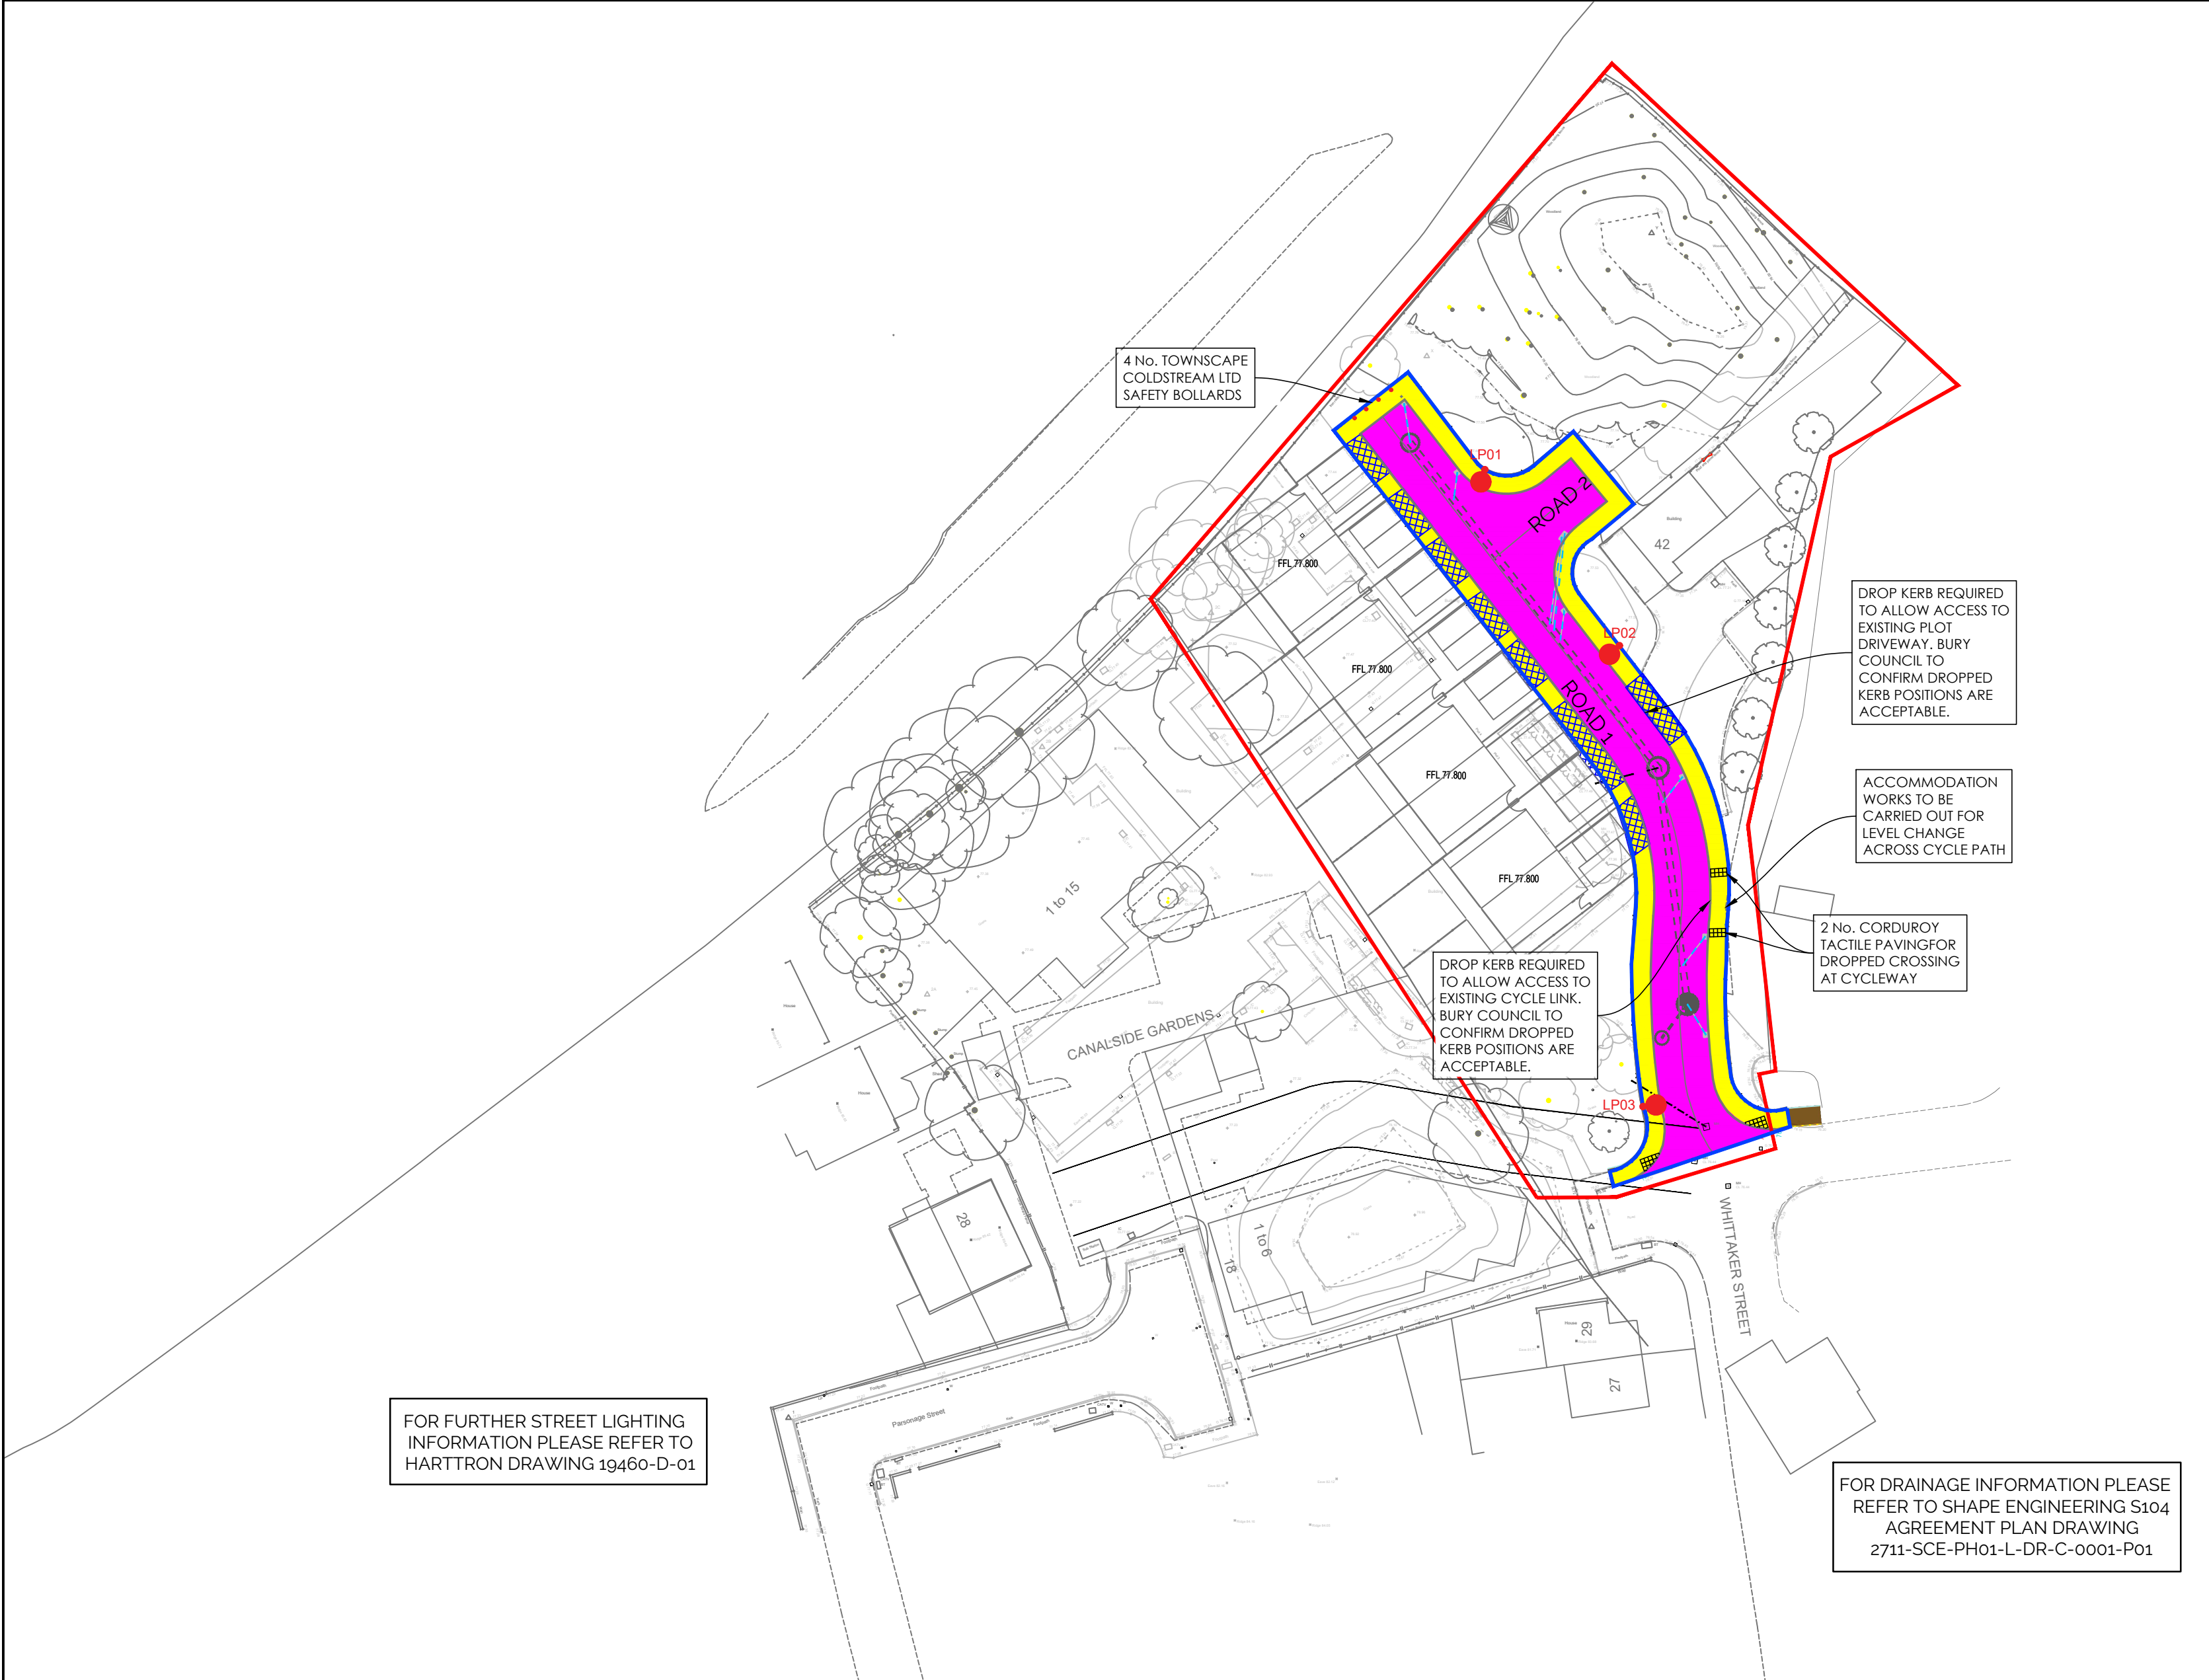

- GENERAL NOTES:
- DO NOT SCALE FROM THIS DRAWING.
 - ALL DIMENSIONS ARE IN METERS UNLESS OTHERWISE SHOWN.
 - THIS DRAWING IS TO BE READ IN CONJUNCTION WITH ALL OTHER RELEVANT DRAWINGS.
 - ANY ANOMOLIES ON THIS DRAWING IDENTIFIED BY THE CONTRACTOR SHALL BE BROUGHT TO THE ATTENTION OF THE ENGINEER PRIOR TO CONSTRUCTION.
 - THE SPECIFICATION IN ALL RESPECTS SHALL BE IN ACCORDANCE WITH THE CURRENT BURY COUNCIL SPECIFICATIONS OR OTHER PUBLICATIONS IN FORCE IN THE COUNTY AT THE TIME OF CONSTRUCTION.
 - THIS AND ALL DRAWINGS ARE TO BE READ IN CONJUNCTION WITH THE HIGHWAYS AGENCY MANUAL OF CONTRACT DOCUMENTS FOR HIGHWAY WORKS.
 - RECONSTRUCTION OF EXISTING CARRIAGEWAY AND FOOTWAYS THAT ARE AFFECTED BY THESE DEVELOPMENT WORKS ARE TO BE SPECIFIED AND AGREED BY THE AREA HIGHWAYS MANAGER PRIOR TO CONSTRUCTION.
 - STATUTORY UNDERTKAERS APPARATUS TO BE MOVED, REMOVED, PROTECTED OR ADJUSTED AFTER CONSULTATION WITH THE CLIENT.
 - ADOPTABLE DRAINAGE HAS BEEN DESIGNED IN ACCORDANCE WITH SEWERS FOR ADOPTION 6TH EDITION.

KEY

PROPOSED ADOPTABLE CARRIAGEWAY

PROPOSED ADOPTABLE FOOTWAY

SITE BOUNDARY

EXTENT OF HIGHWAY WORKS

PROPOSED ADOPTABLE SURFACE WATER SEWER (S104 ADOPTABLE DRAINAGE)

PROPOSED ADOPTED HIGHWAY DRAIN

VEHICLE CROSSOVER CONSTRUCTION (INCREASED FOOTWAY CONSTRUCTION DEPTH)

LP01

STREET LIGHTING COLUMN

TACTILE PAVING LOCATION

THIS DRAWING IS SUBJECT TO SECTION 104 APPROVAL FROM UNITED UTILITIES AND IS NOT TO BE USED FOR CONSTRUCTION .

THIS DRAWING IS SUBJECT TO SECTION 38 APPROVAL FROM BURY COUNCIL AND SHOULD NOT TO BE USED FOR CONSTRUCTION.

shape

CONSULTING ENGINEERS

Amber House | Green Lane | Liverpool | L13 7GD
T: 0151 305 0700 | W: www.shapeengineering.co.uk | Tweet Us: @shapetweets

PROJECT	WHITTAKER HOUSE BURY		
TITLE	SECTION 38 AGREEMENT PLAN		

P01	PS	First Issue		26/07/24
Rev	By	Description		Date
Revision Schedule				
Client		WHITFIELD & BROWN		
Status	-	Purpose of Issue For Information		
Designed By PS		Drawn By PS	Shape Project No.	2711
Sheet No.		2711-SCE-PH01-L-DR-C-0004-P01		
Scale (@ A2)	1:500	Date 26/07/2023	Rev	P01