


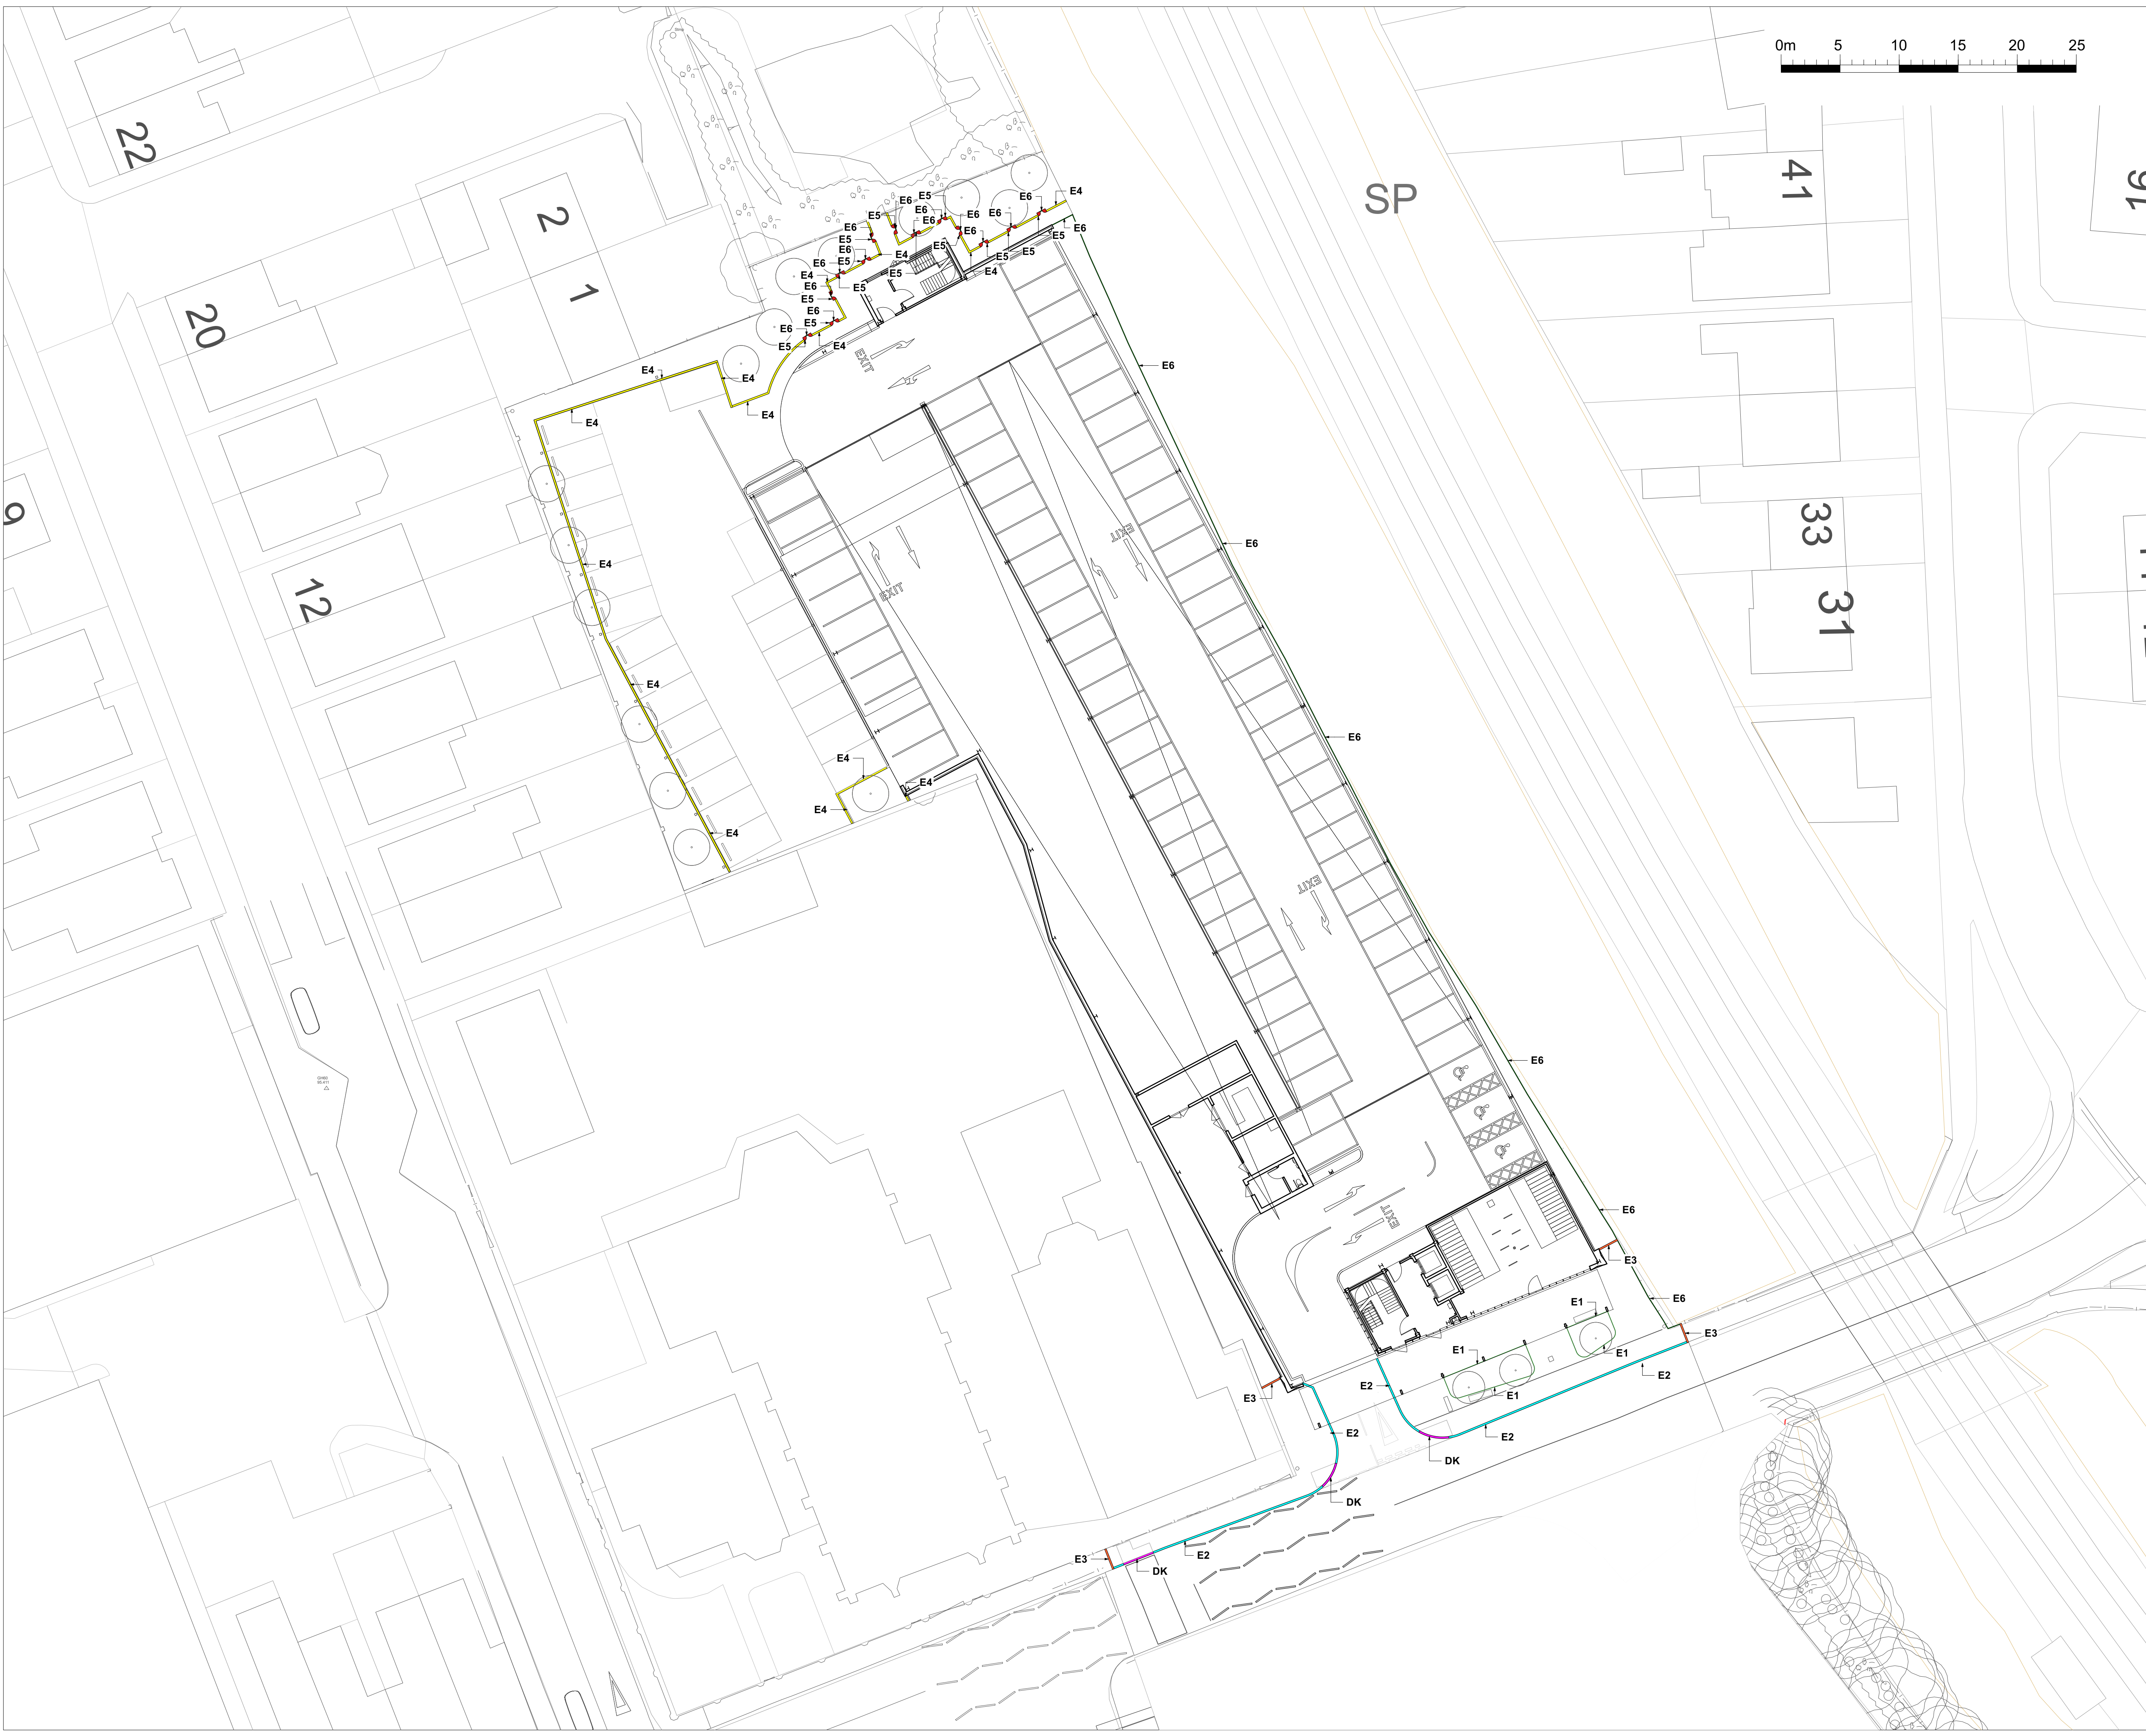

This drawing is copyright protected and may not be reproduced in whole or part without written authority from the owner.

NOTES:

- Do not scale from this drawing.
- Always work to noted dimensions.
- All dimensions are in millimetres unless otherwise stated.
- All setting out, levels and dimensions to be agreed on site.
- The dimensions of all materials must be checked on site before being laid out.
- This drawing must be read with the relevant specification clauses and detail drawings.
- Order of construction and setting out to be agreed on site.

KEY

REDLINE BOUNDARY

EDGING

E1

STEEL EDGING
To areas of planting
Material: Pre-weathered corten steel with folded top to extend 100mm over inside faces
Size: 3mm(W) x 500mm(H) above adjacent ground level
Accessories: Folded top edge
Supplier: RAAFT systems or similar approved

E2

GRANITE KERB EDGE
To Fairfax Road
Material: Granite
Finish: Flamed
Size: 150mm (W) x 1000mm (L) x 255mm (D)
Laid 125mm above FFL
Colour: Silver grey
Allow for radii specials, transition and drop kerbs where required.

E3

GRANITE CHANNEL
To Fairfax Road surface interfaces
Material: Granite
Finish: Flamed
Size: 150mm (W) x 1000mm (L) x 150mm (D)
Laid: Flush
Colour: Silver grey

E4

CONSERVATION KERB PLANTING EDGE
To areas of planting in car park.
Product: Marshalls conservation kerb
Material: Concrete
Size: 145mm (W) x 915mm (L) x 255mm (D)
Laid 100mm above FFL
Colour: Silver grey
Allow for radii where required.

E5

CONSERVATION KERB QUADRANT INLETS
To northern planting flood event storage
Product: Marshalls conservation kerb
Material: Concrete
Size: 303mm (W) x 253mm
Laid 100mm above FFL
Colour: Silver grey
2 per inlet

E6

PCC PIN KERB
To boundary edges of site.
Product: PCC pin kerb
Material: Concrete
Size: 50mm (W) x 915mm (L) x 150mm (D)
Laid: Flush

DK

DROP KERB

C01	23/04/25	Construction	SAS	LH
Revision	Date	Description	Drawn	Apprvd.
PLANIT Manchester London Liverpool Leeds Standish Manchester 2 Back Grafton Street, Altrincham, Cheshire, WA14 1DY, W: plant-it.co.uk E: info@plant-it.co.uk T: 0151 363 1230				
Client	Prestwich Regeneration LLP			
Project	Pretwich MSCP			
Drg Title	Kerbs and Edgings			
Created on 14-06-24	Created by SAB	Approved by LH		
Scale 1:250	Size A1	Workstage Stage 5	Status	
Drg No. 17300-PLA-P1-XX-D-L-001001		Suitability Revision S4 C01		

© Plantit I.E. Limited