


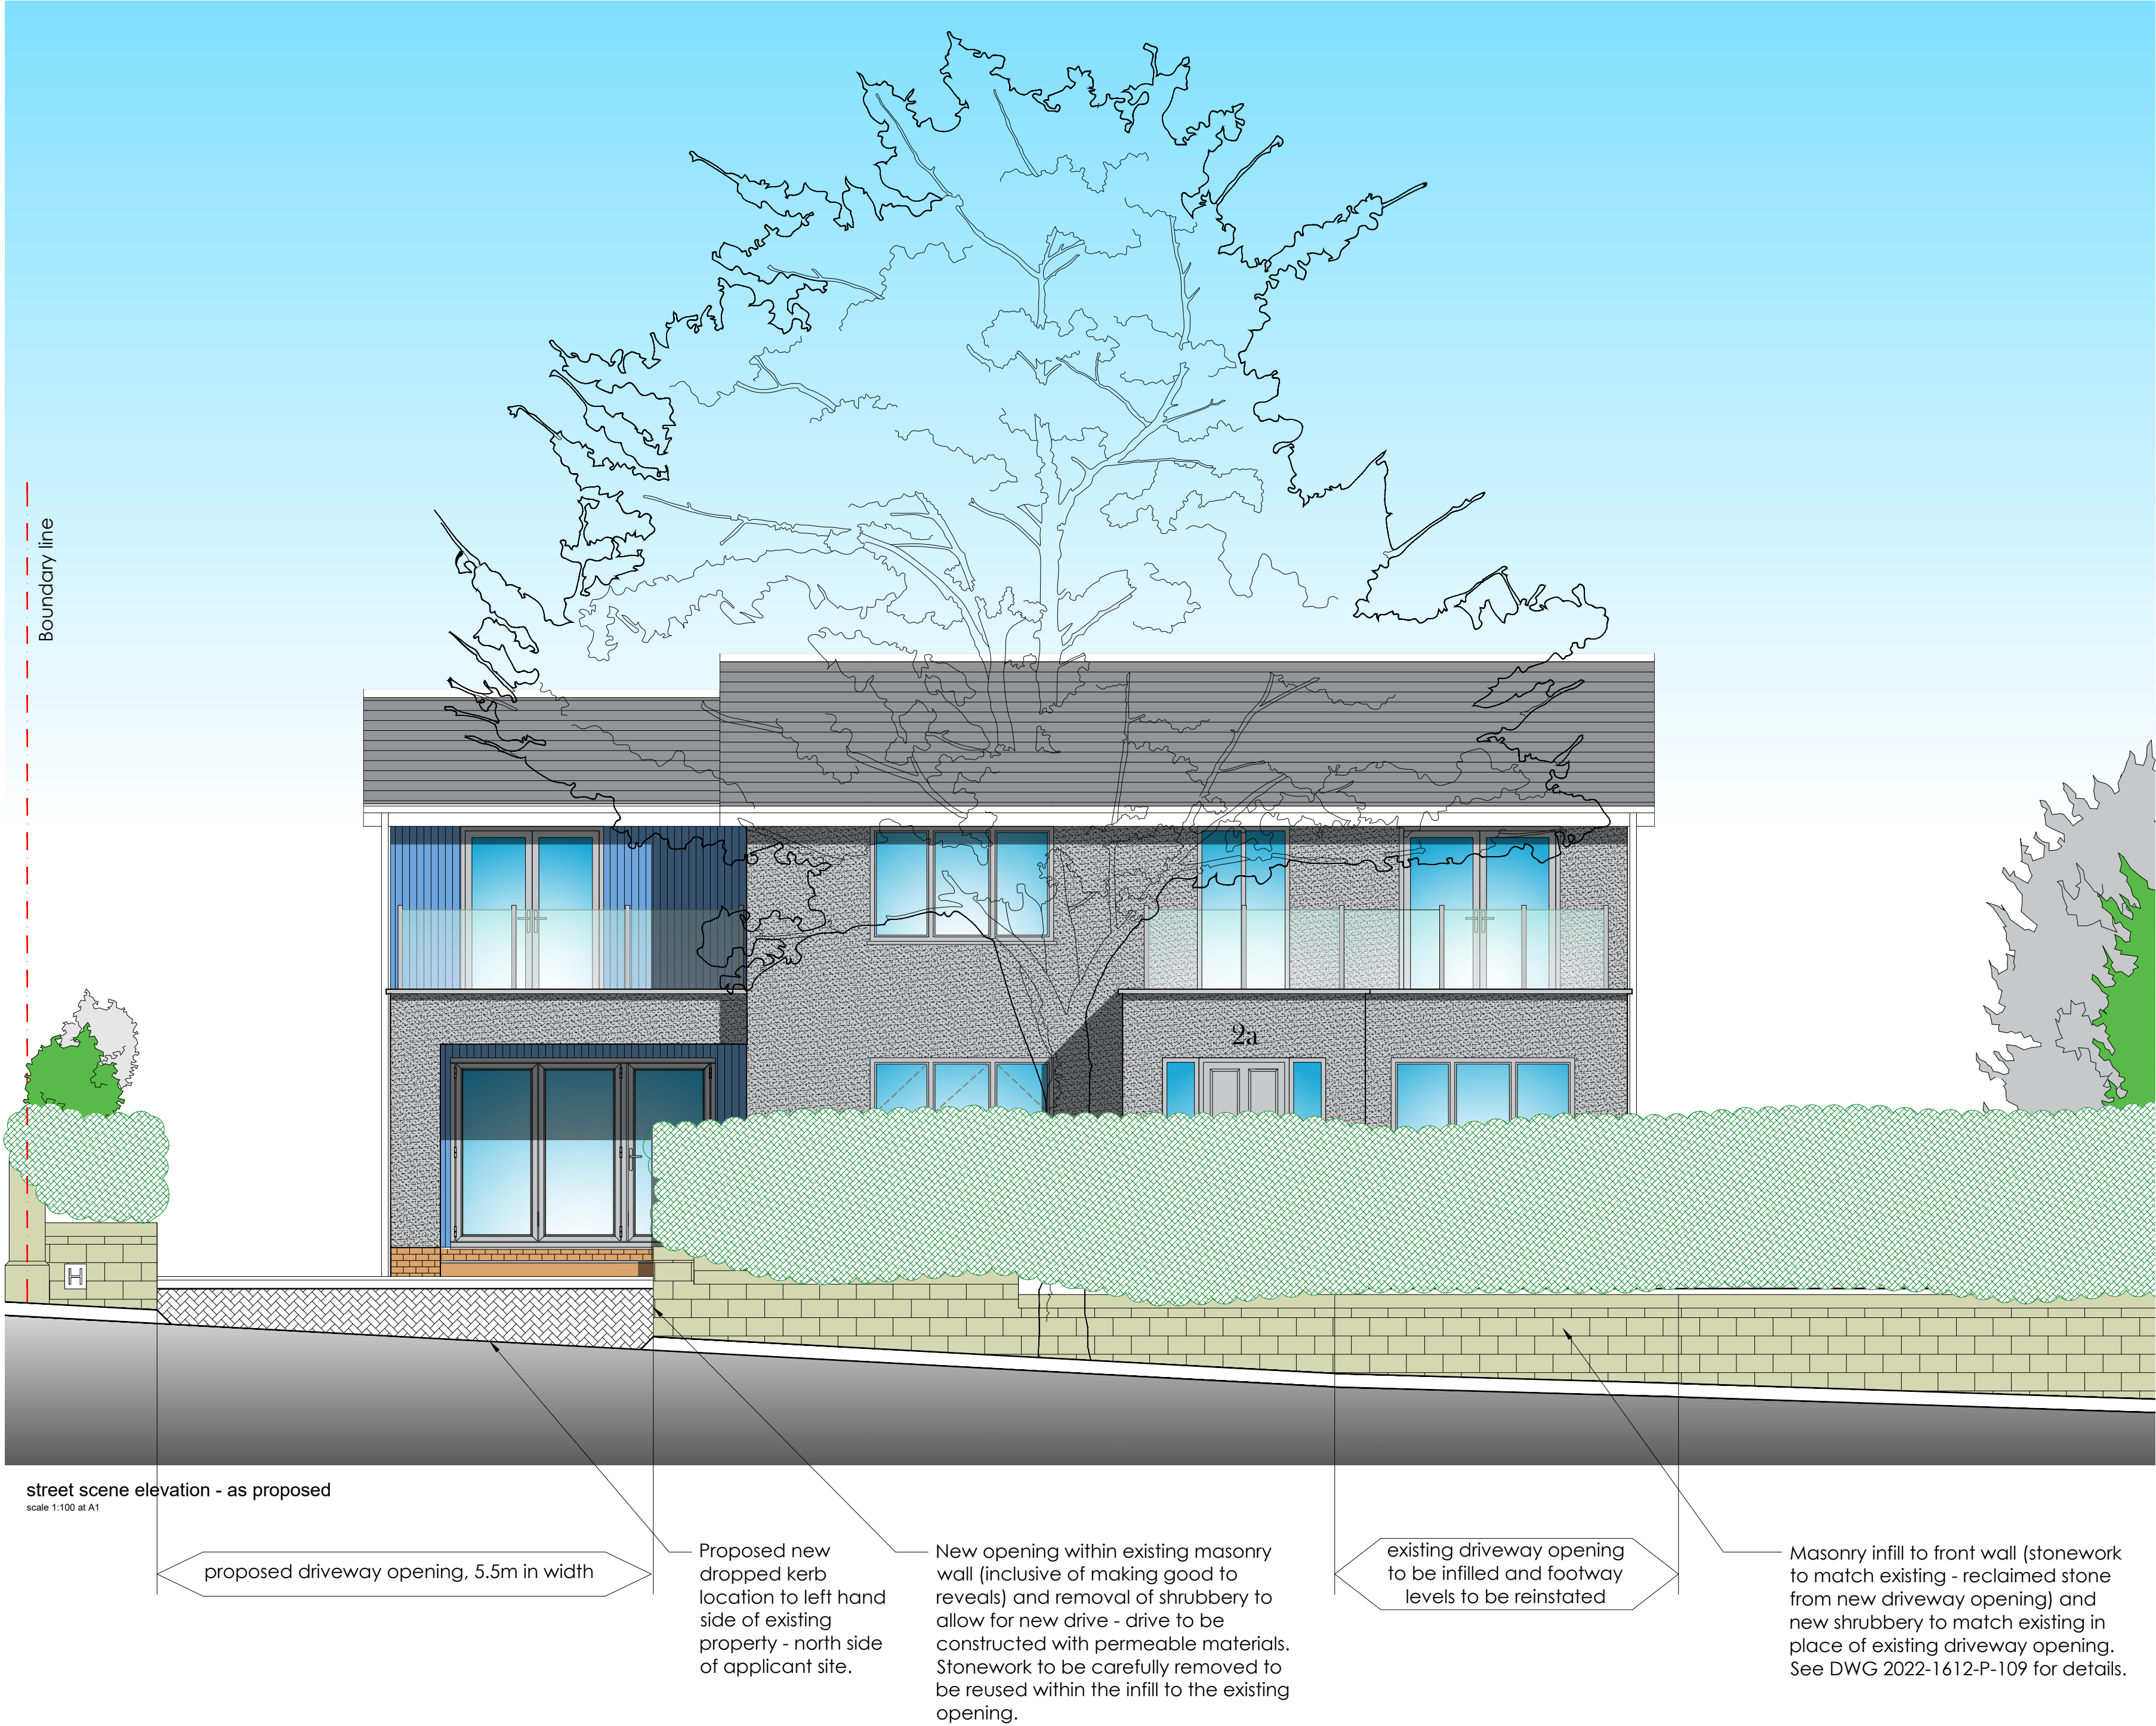

Rev A	Drawing revised to suit Highways comments (rec. 16/08)	19/08/22
Project	First floor side extension & front porch extensions with front facing balconies, internal works and external treatments inclusive of new drive access	
Site Address	2a Nursery Road Freswick Manchester M25 3EN	
Client	Mr & Mrs Foxley	
Drawing status	Planning	
Drawing title	Existing & proposed street scene elevation	
Date	August 2022	
Scale	1:100 @ A1	Drawn PJH CK
Dwg No.	2022-1612-P-105	Rev Rev A