




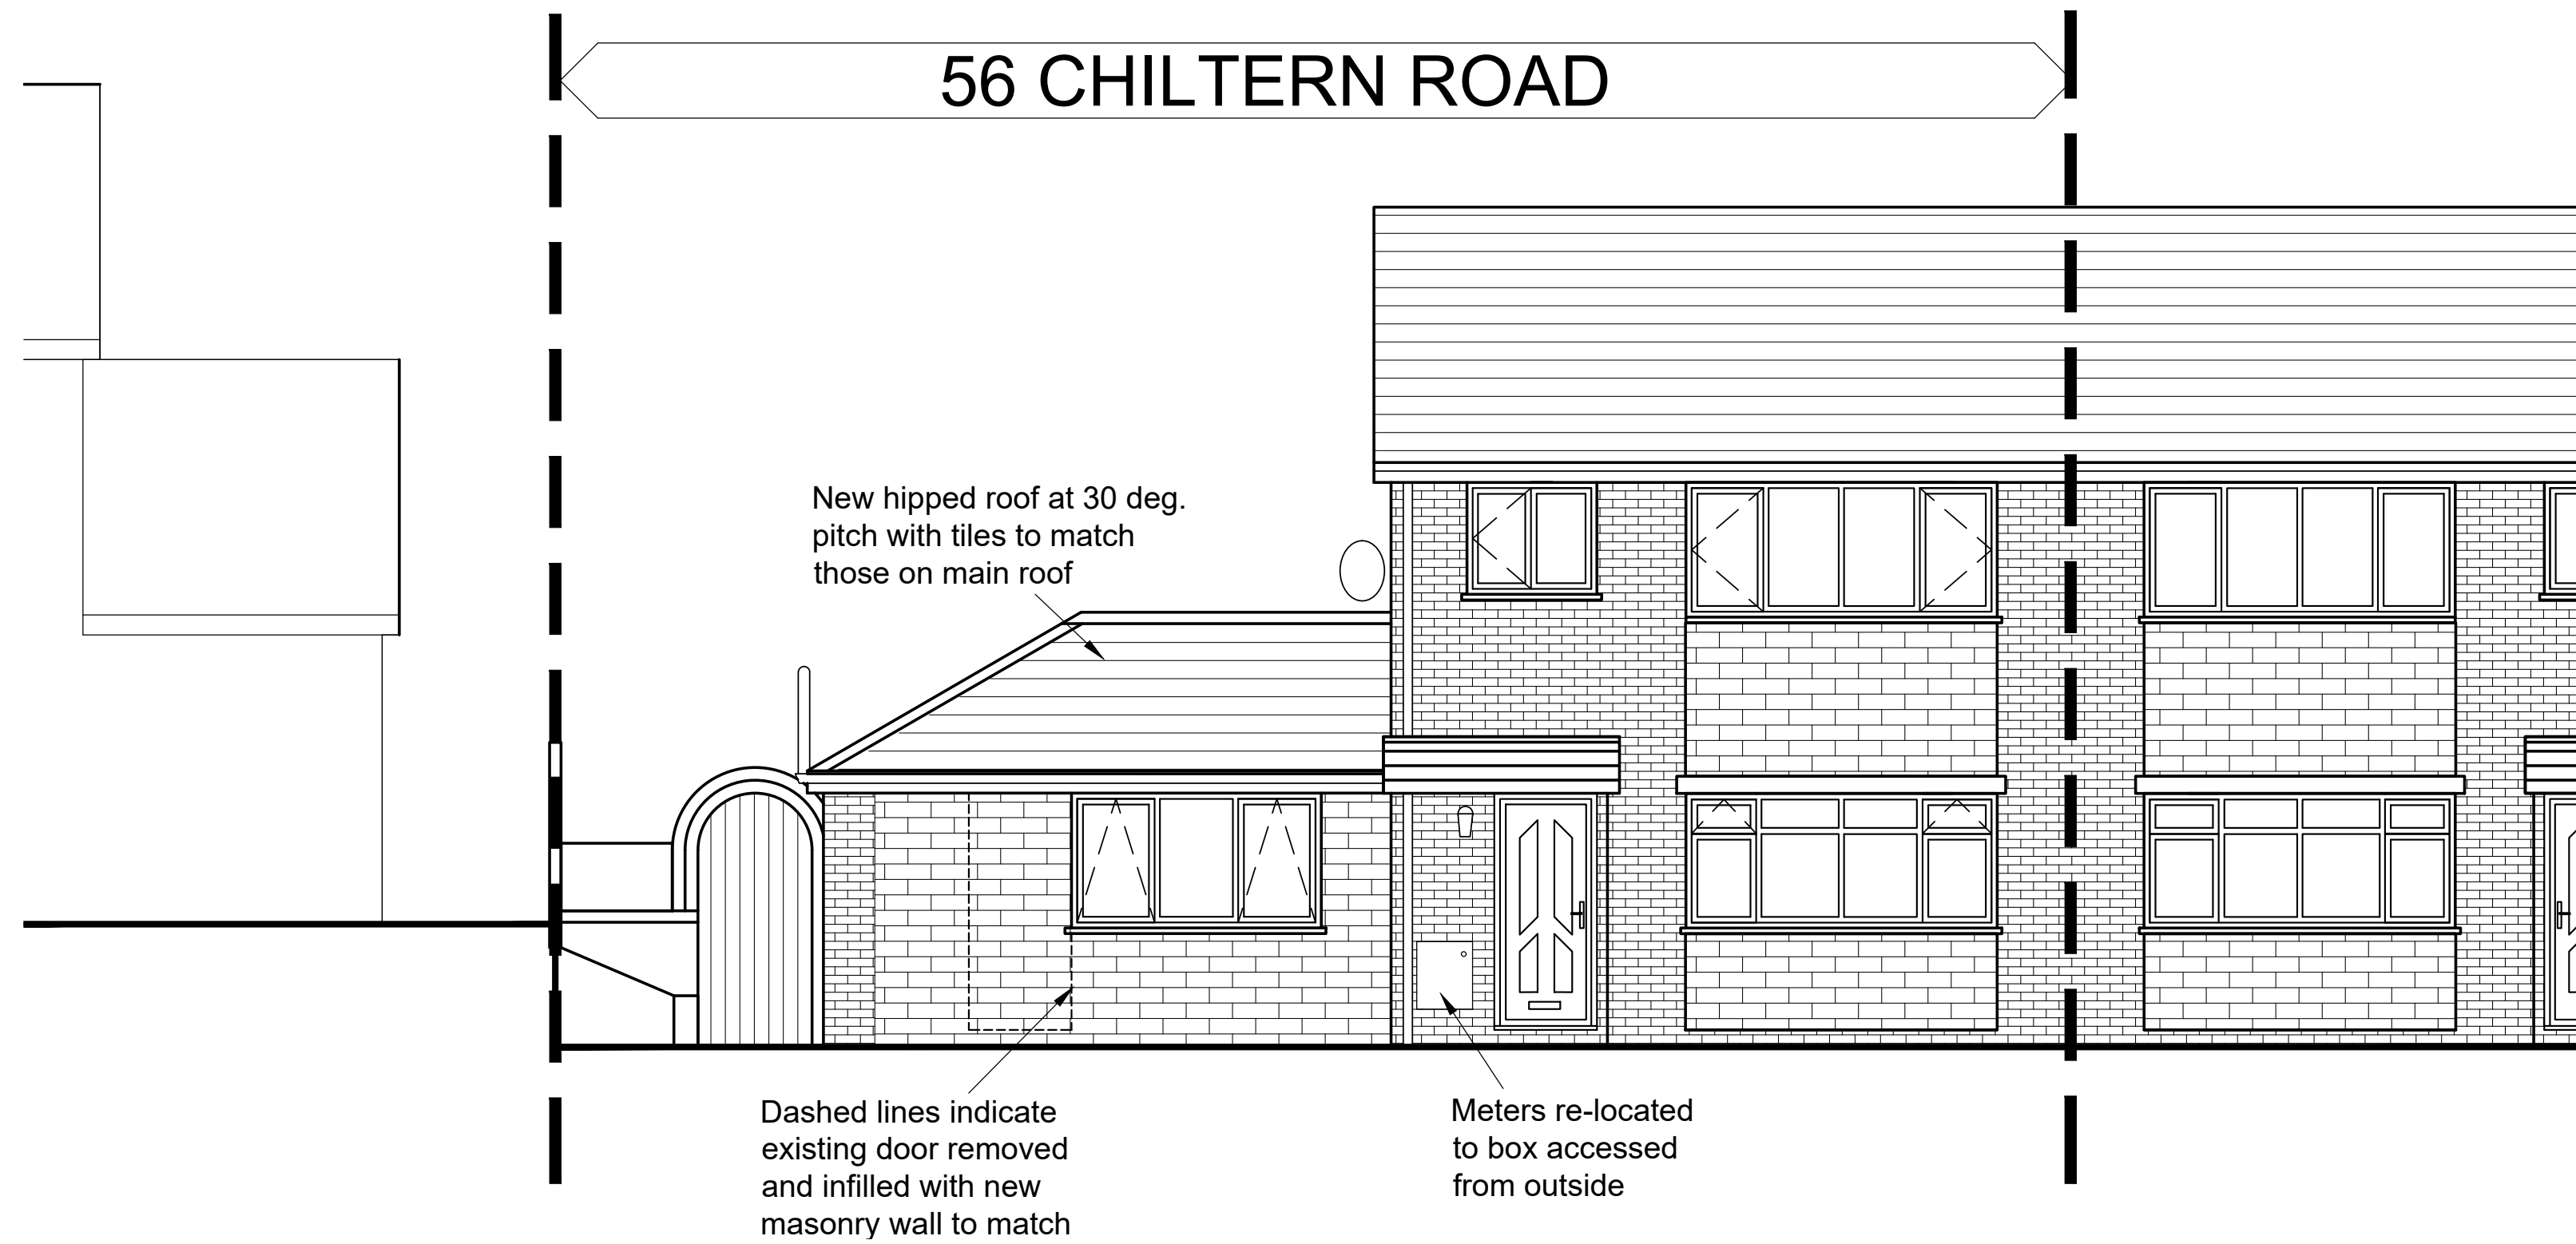

FRONT ELEVATION

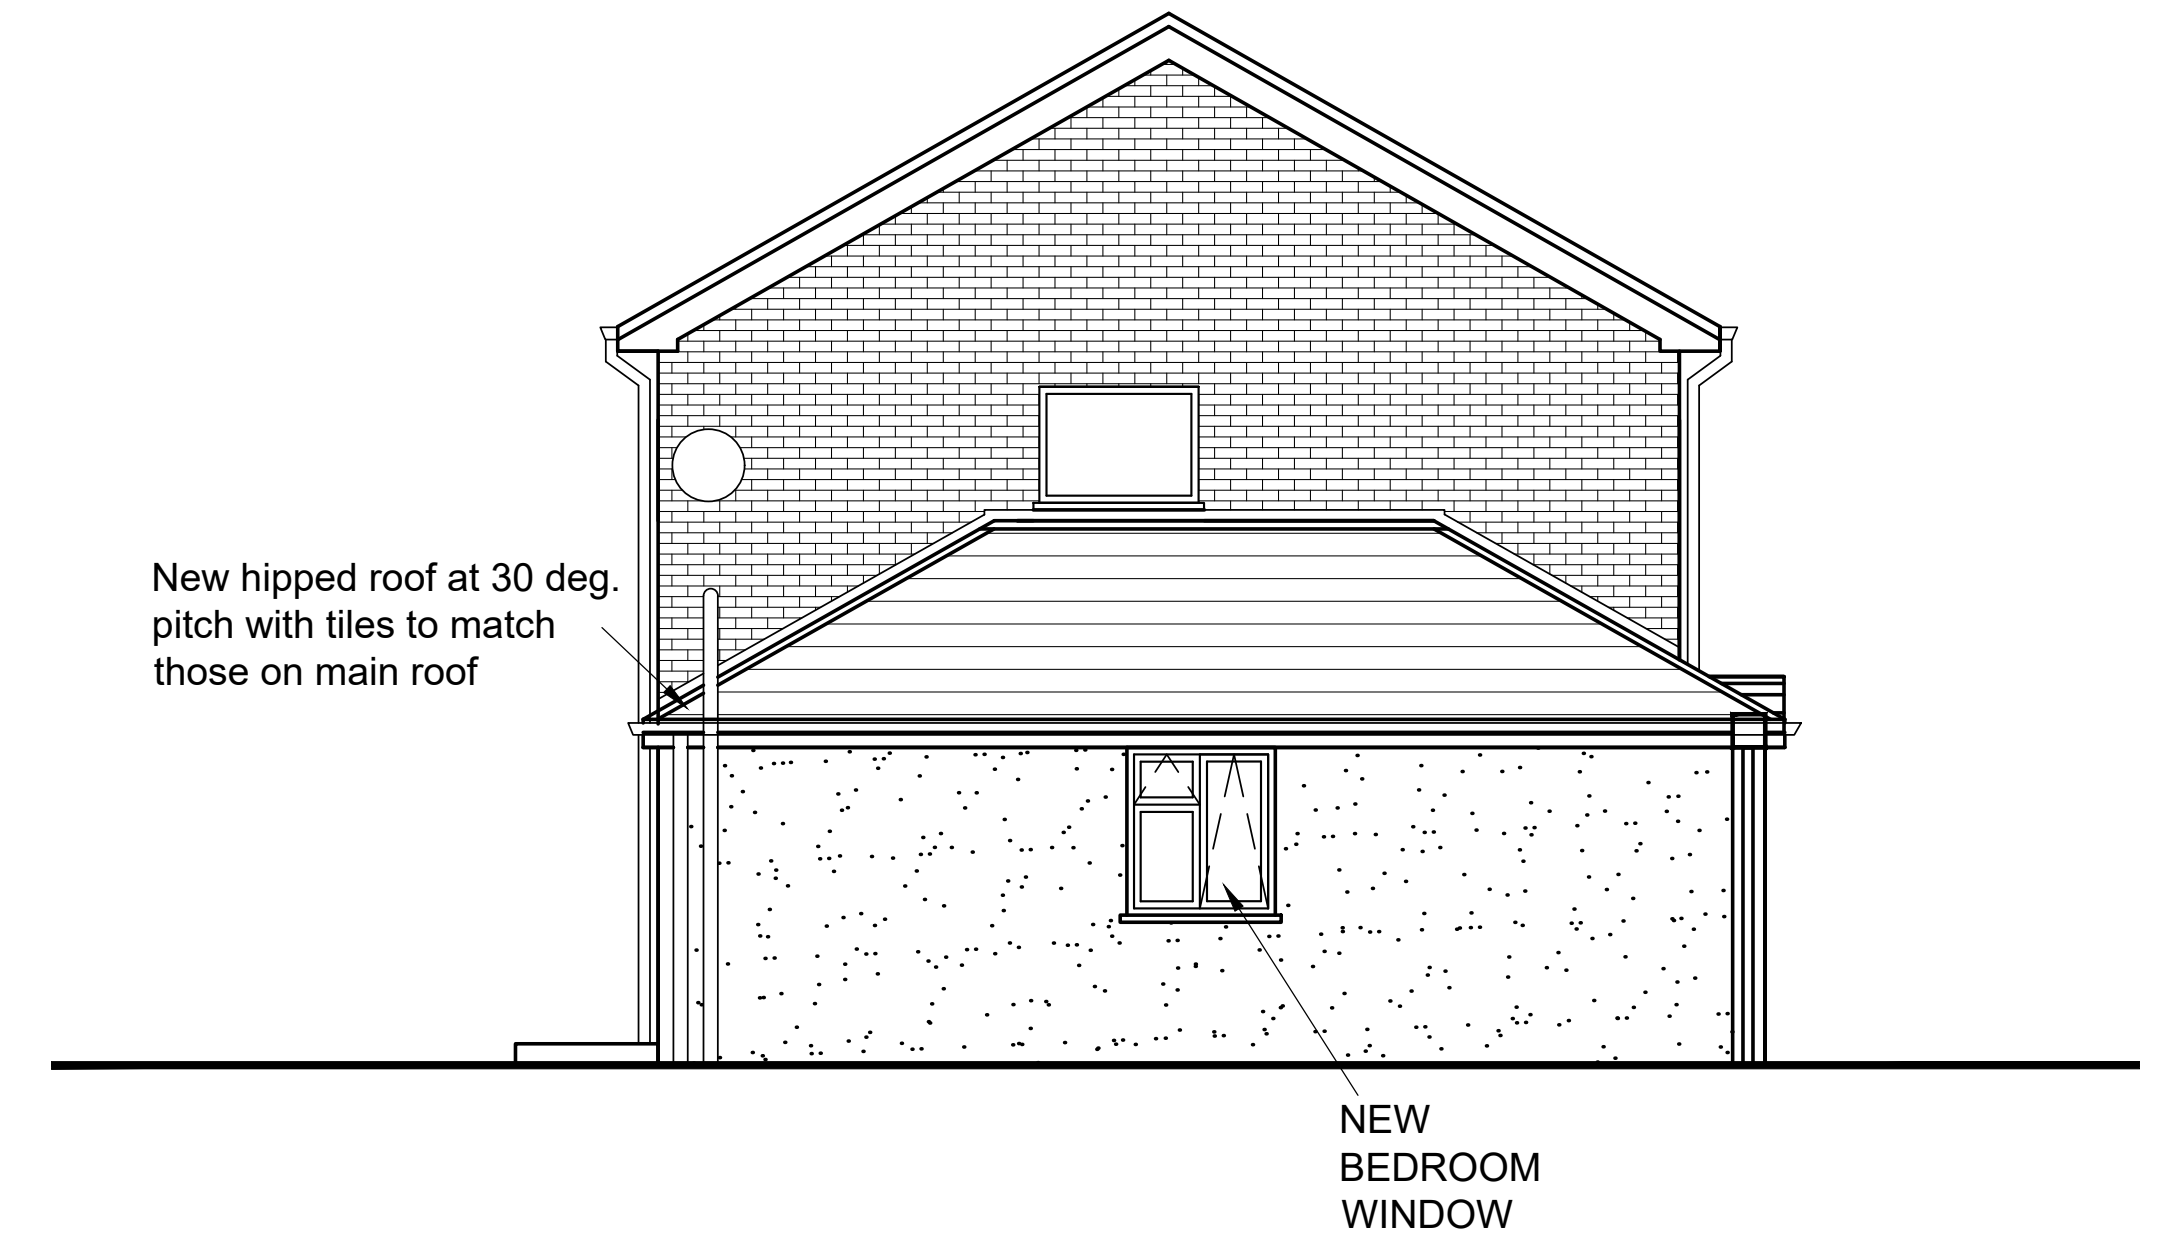

SIDE ELEVATION

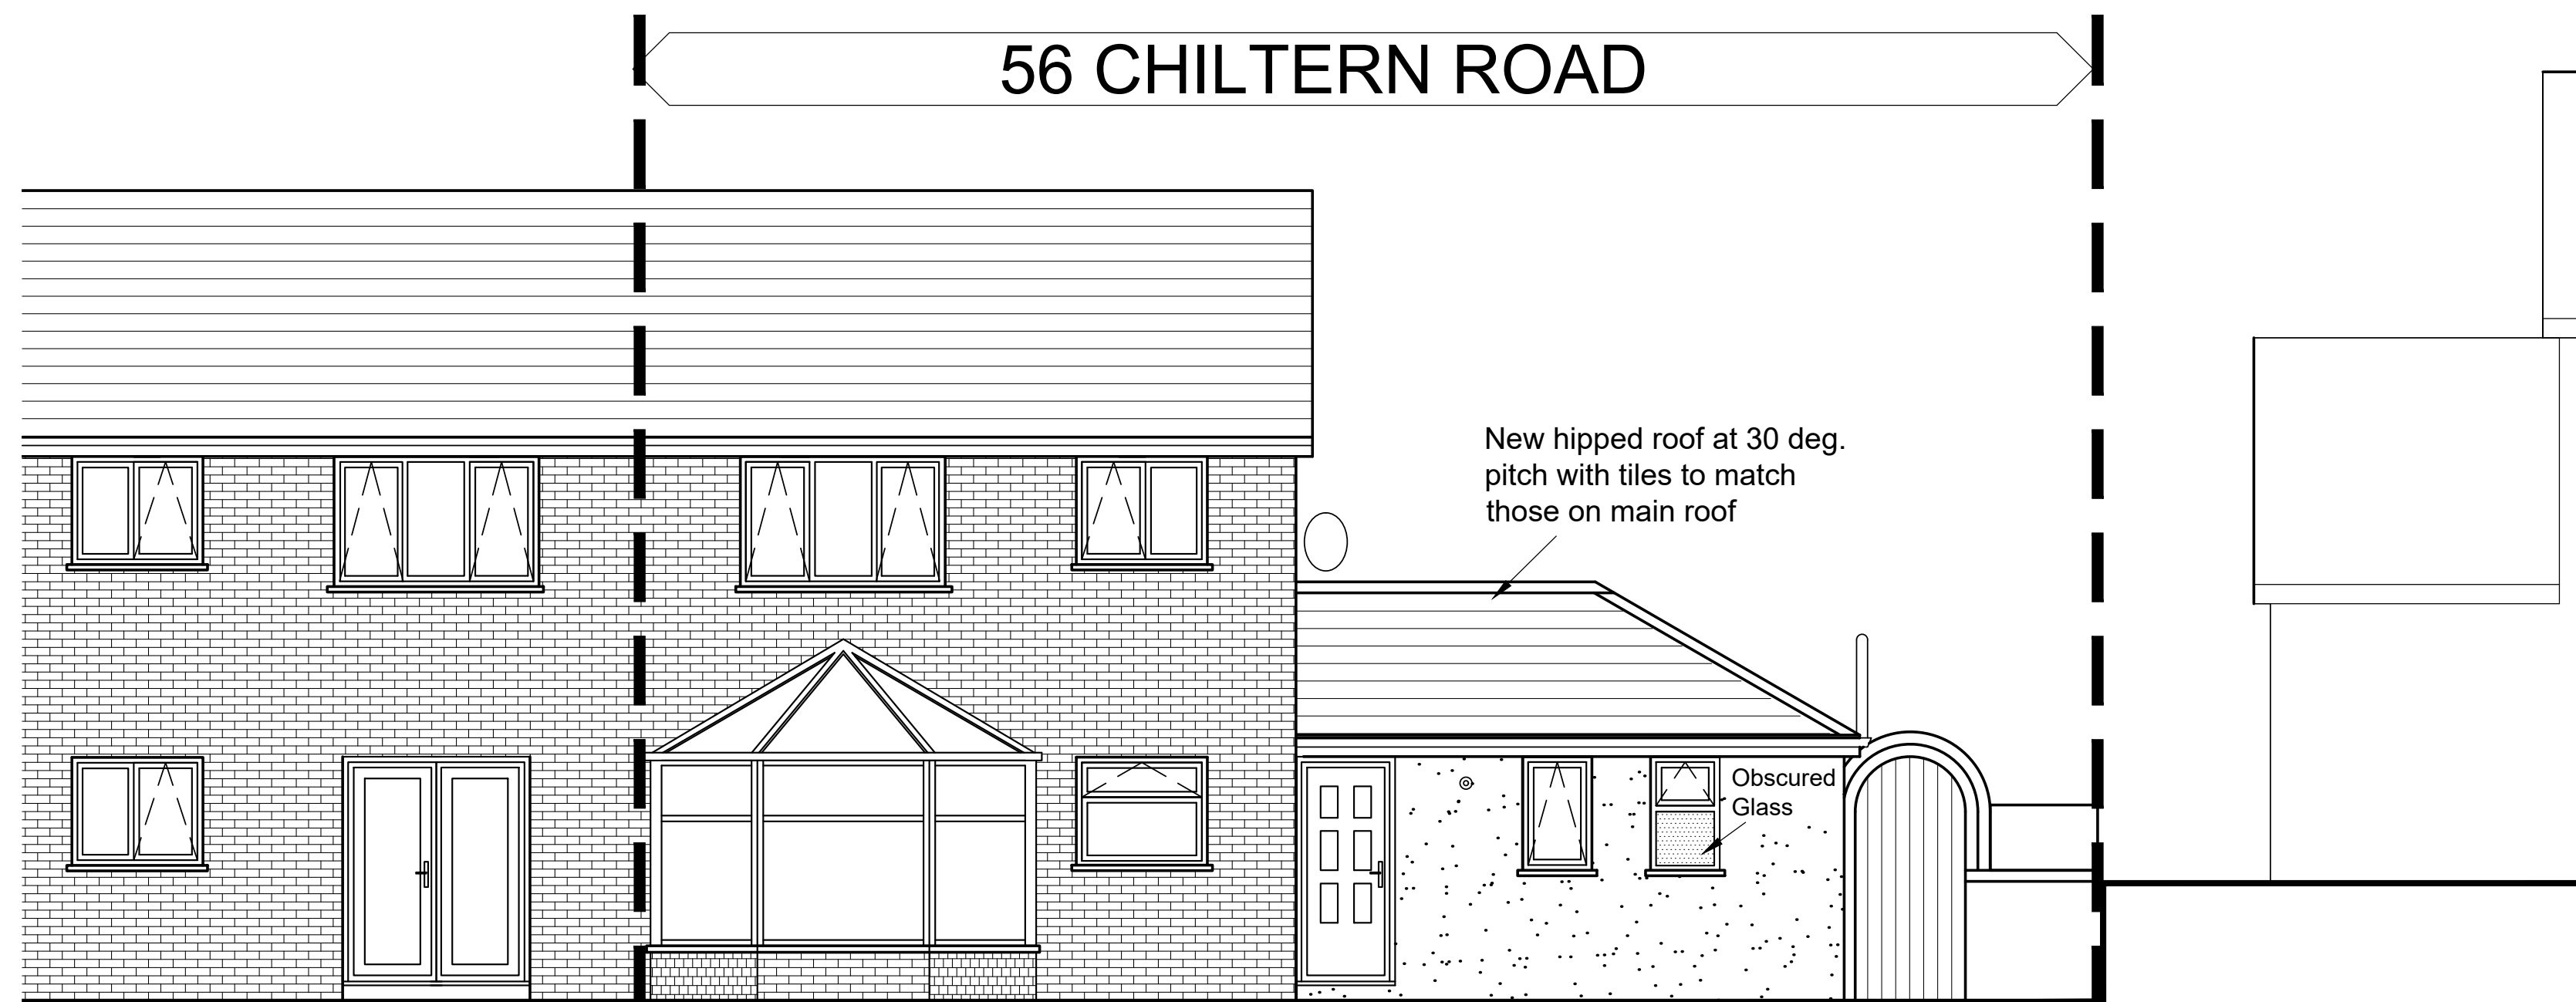

REAR ELEVATION