
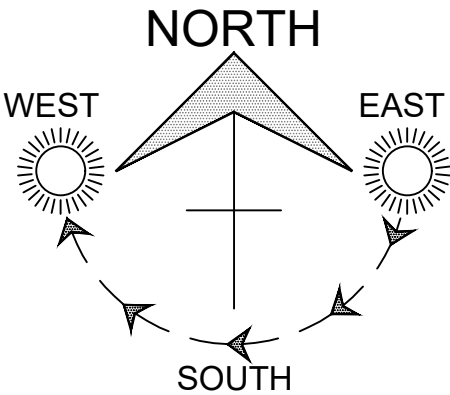


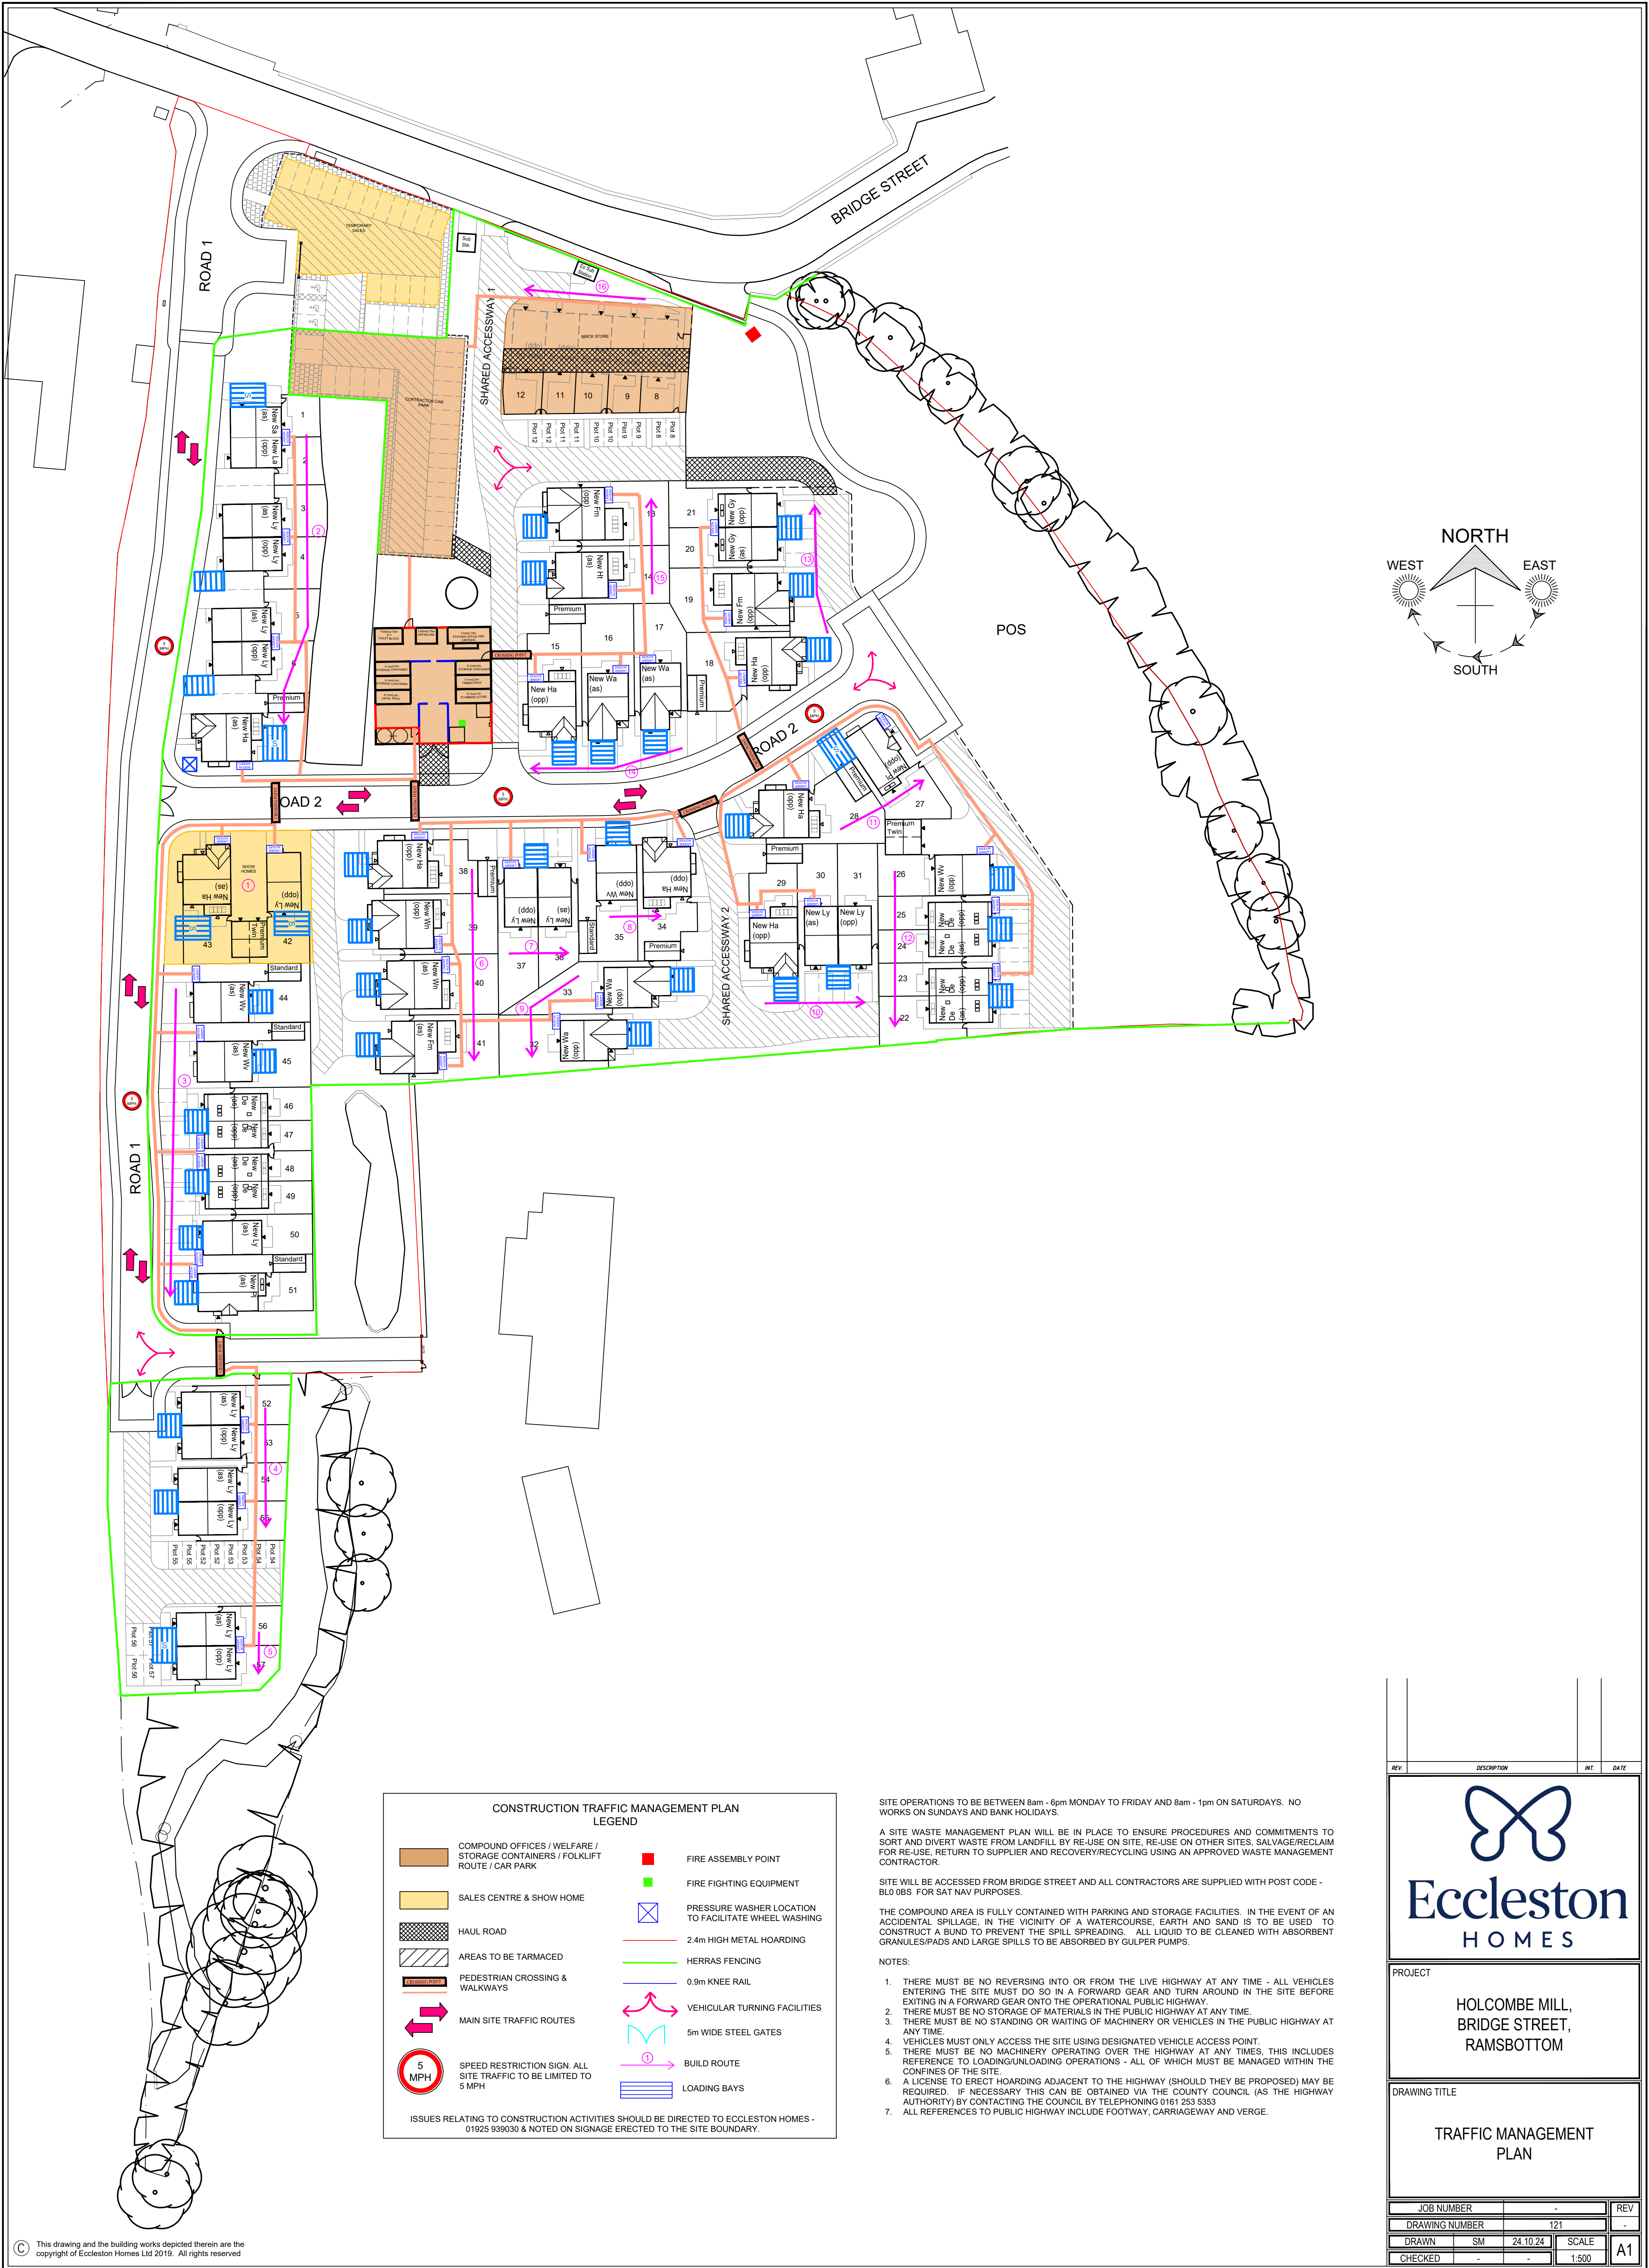

CONSTRUCTION TRAFFIC MANAGEMENT PLAN
LEGEND

COMPOUND OFFICES / WELFARE / STORAGE CONTAINERS / FOLKLIFT ROUTE / CAR PARK

SALES CENTRE & SHOW HOME

HAUL ROAD

AREAS TO BE TARMACED

PEDESTRIAN CROSSING & WALKWAYS

MAIN SITE TRAFFIC ROUTES

5 MPH

SPEED RESTRICTION SIGN. ALL SITE TRAFFIC TO BE LIMITED TO 5 MPH

FIRE ASSEMBLY POINT

FIRE FIGHTING EQUIPMENT

PRESSURE WASHER LOCATION TO FACILITATE WHEEL WASHING

2.4m HIGH METAL HOARDING

HERRAS FENCING

0.9m KNEE RAIL

VEHICULAR TURNING FACILITIES

5m WIDE STEEL GATES

BUILD ROUTE

LOADING BAYS

ISSUES RELATING TO CONSTRUCTION ACTIVITIES SHOULD BE DIRECTED TO ECCLESTON HOMES - 01925 939030 & NOTED ON SIGNAGE ERECTED TO THE SITE BOUNDARY.

SITE OPERATIONS TO BE BETWEEN 8am - 6pm MONDAY TO FRIDAY AND 8am - 1pm ON SATURDAYS. NO WORKS ON SUNDAYS AND BANK HOLIDAYS.

A SITE WASTE MANAGEMENT PLAN WILL BE IN PLACE TO ENSURE PROCEDURES AND COMMITMENTS TO SORT AND DIVERT WASTE FROM LANDFILL BY RE-USE ON SITE, RE-USE ON OTHER SITES, SALVAGE/RECLAIM FOR RE-USE, RETURN TO SUPPLIER AND RECOVERY/RECYCLING USING AN APPROVED WASTE MANAGEMENT CONTRACTOR.

SITE WILL BE ACCESSED FROM BRIDGE STREET AND ALL CONTRACTORS ARE SUPPLIED WITH POST CODE - BL0 0BS FOR SAT NAV PURPOSES.

THE COMPOUND AREA IS FULLY CONTAINED WITH PARKING AND STORAGE FACILITIES. IN THE EVENT OF AN ACCIDENTAL SPILLAGE, IN THE VICINITY OF A WATERCOURSE, EARTH AND SAND IS TO BE USED TO CONSTRUCT A BUND TO PREVENT THE SPILL SPREADING. ALL LIQUID TO BE CLEANED WITH ABSORBENT GRANULES/PADS AND LARGE SPILLS TO BE ABSORBED BY GULPER PUMPS.

NOTES:

- THERE MUST BE NO REVERSING INTO OR FROM THE LIVE HIGHWAY AT ANY TIME - ALL VEHICLES ENTERING THE SITE MUST DO SO IN A FORWARD GEAR AND TURN AROUND IN THE SITE BEFORE EXITING IN A FORWARD GEAR ONTO THE OPERATIONAL PUBLIC HIGHWAY.
- THERE MUST BE NO STORAGE OF MATERIALS IN THE PUBLIC HIGHWAY AT ANY TIME.
- THERE MUST BE NO STANDING OR WAITING OF MACHINERY OR VEHICLES IN THE PUBLIC HIGHWAY AT ANY TIME.
- VEHICLES MUST ONLY ACCESS THE SITE USING DESIGNATED VEHICLE ACCESS POINT.
- THERE MUST BE NO MACHINERY OPERATING OVER THE HIGHWAY AT ANY TIMES, THIS INCLUDES REFERENCE TO LOADING/UNLOADING OPERATIONS - ALL OF WHICH MUST BE MANAGED WITHIN THE CONFINES OF THE SITE.
- A LICENSE TO ERECT HOARDING ADJACENT TO THE HIGHWAY (SHOULD THEY BE PROPOSED) MAY BE REQUIRED. IF NECESSARY THIS CAN BE OBTAINED VIA THE COUNTY COUNCIL (AS THE HIGHWAY AUTHORITY) BY CONTACTING THE COUNCIL BY TELEPHONING 0161 253 5353
- ALL REFERENCES TO PUBLIC HIGHWAY INCLUDE FOOTWAY, CARRIAGEWAY AND VERGE.

REV.

DESCRIPTION

INT.

DATE

Eccleston

HOMES

PROJECT

HOLCOMBE MILL,
BRIDGE STREET,
RAMSBOTTOM

DRAWING TITLE

TRAFFIC MANAGEMENT
PLAN

JOB NUMBER

-

REV

-

DRAWING NUMBER

121

SCALE

A1

DRAWN

SM

24.10.24

1:500

CHECKED

-

-

-

© This drawing and the building works depicted therein are the copyright of Eccleston Homes Ltd 2019. All rights reserved