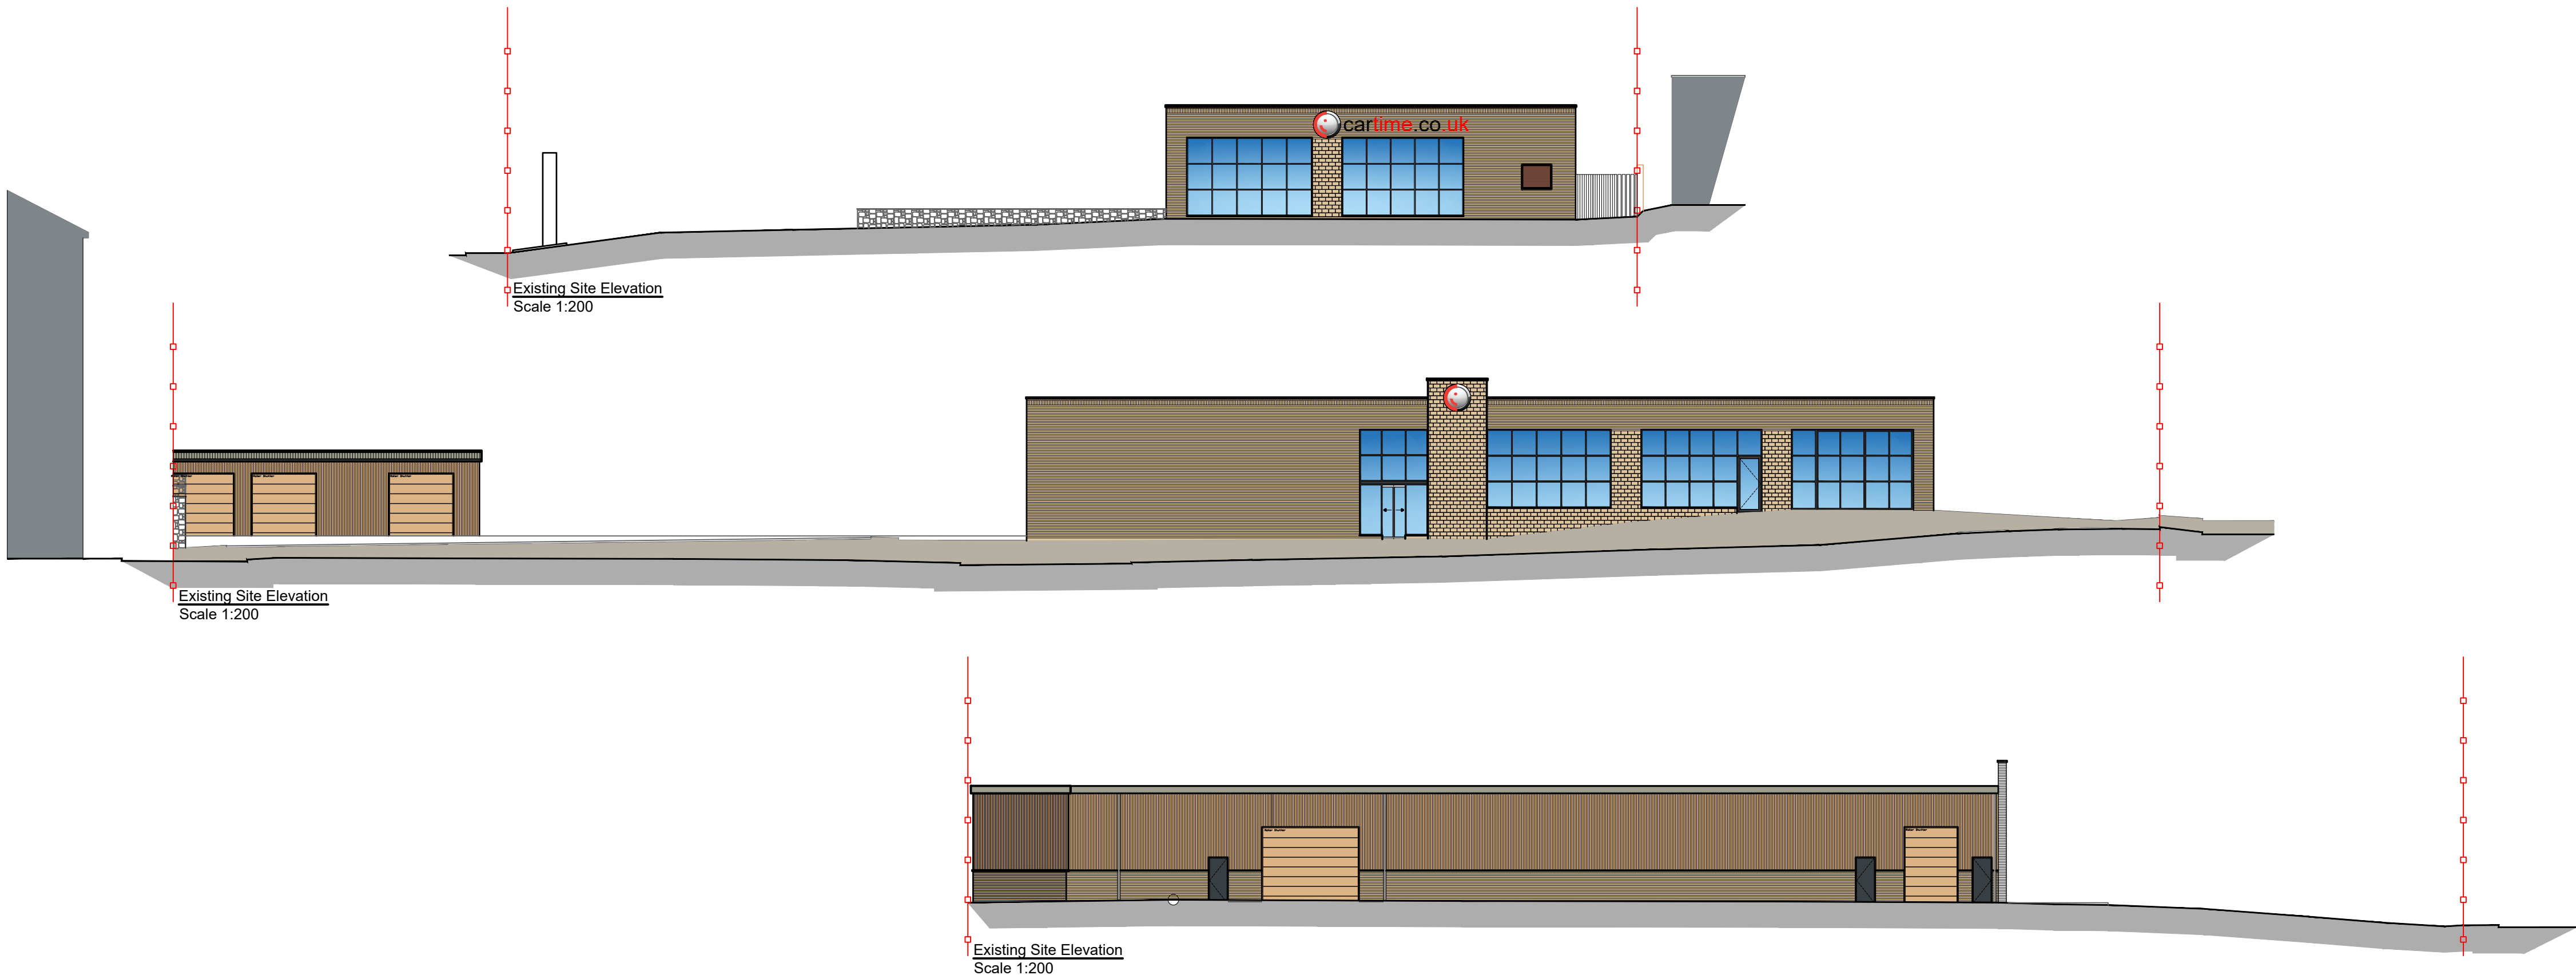


PEARL FORECOURTS LTD

CLIENT

BELL LANE, BURY

PROJECT

EXISTING SITE ELEVATIONS

TITLE

2489.F.102

DRAWING NO.

1:200

SCALE@A1

SW/ ADs

DRAWN