
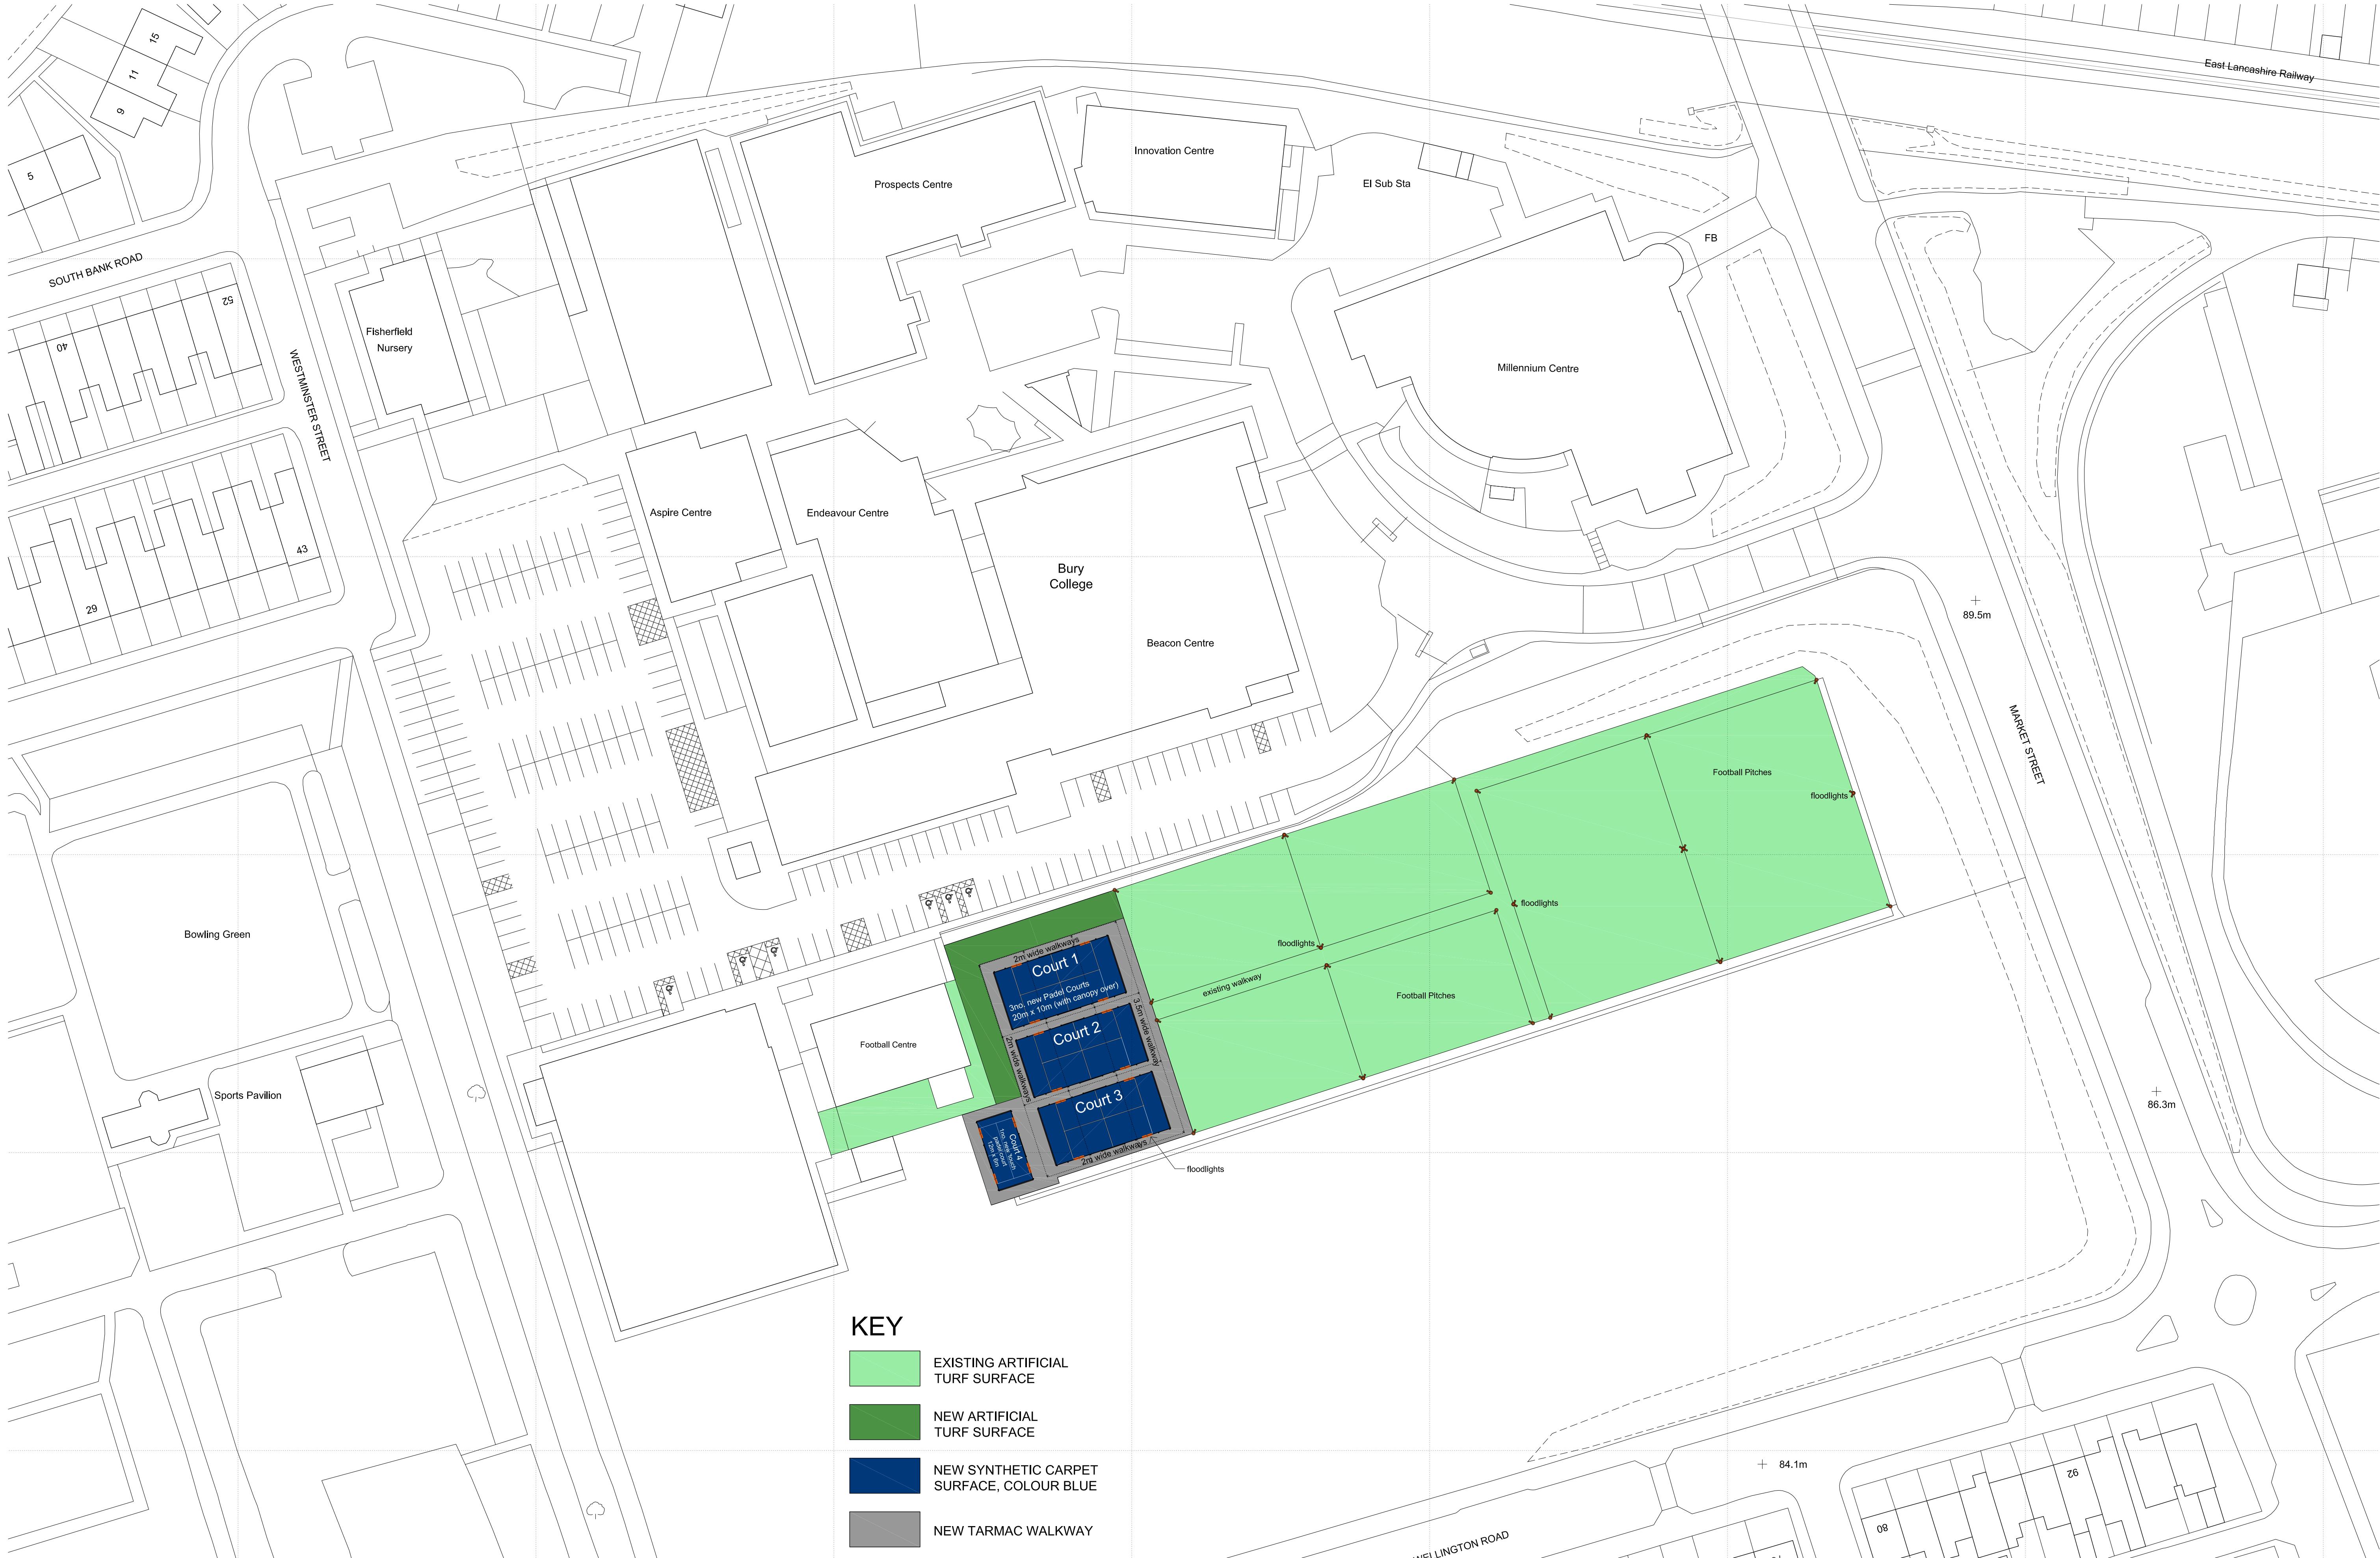


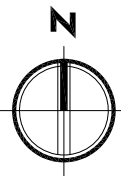

KEY

- EXISTING ARTIFICIAL TURF SURFACE
- NEW ARTIFICIAL TURF SURFACE
- NEW SYNTHETIC CARPET SURFACE, COLOUR BLUE
- NEW TARMAC WALKWAY