



4. Front - GA Proposed
1 : 100




5. Right Side - GA Proposed
1 : 100



6. Rear - GA Proposed
1 : 100



3. Left Side - GA Proposed
1 : 100

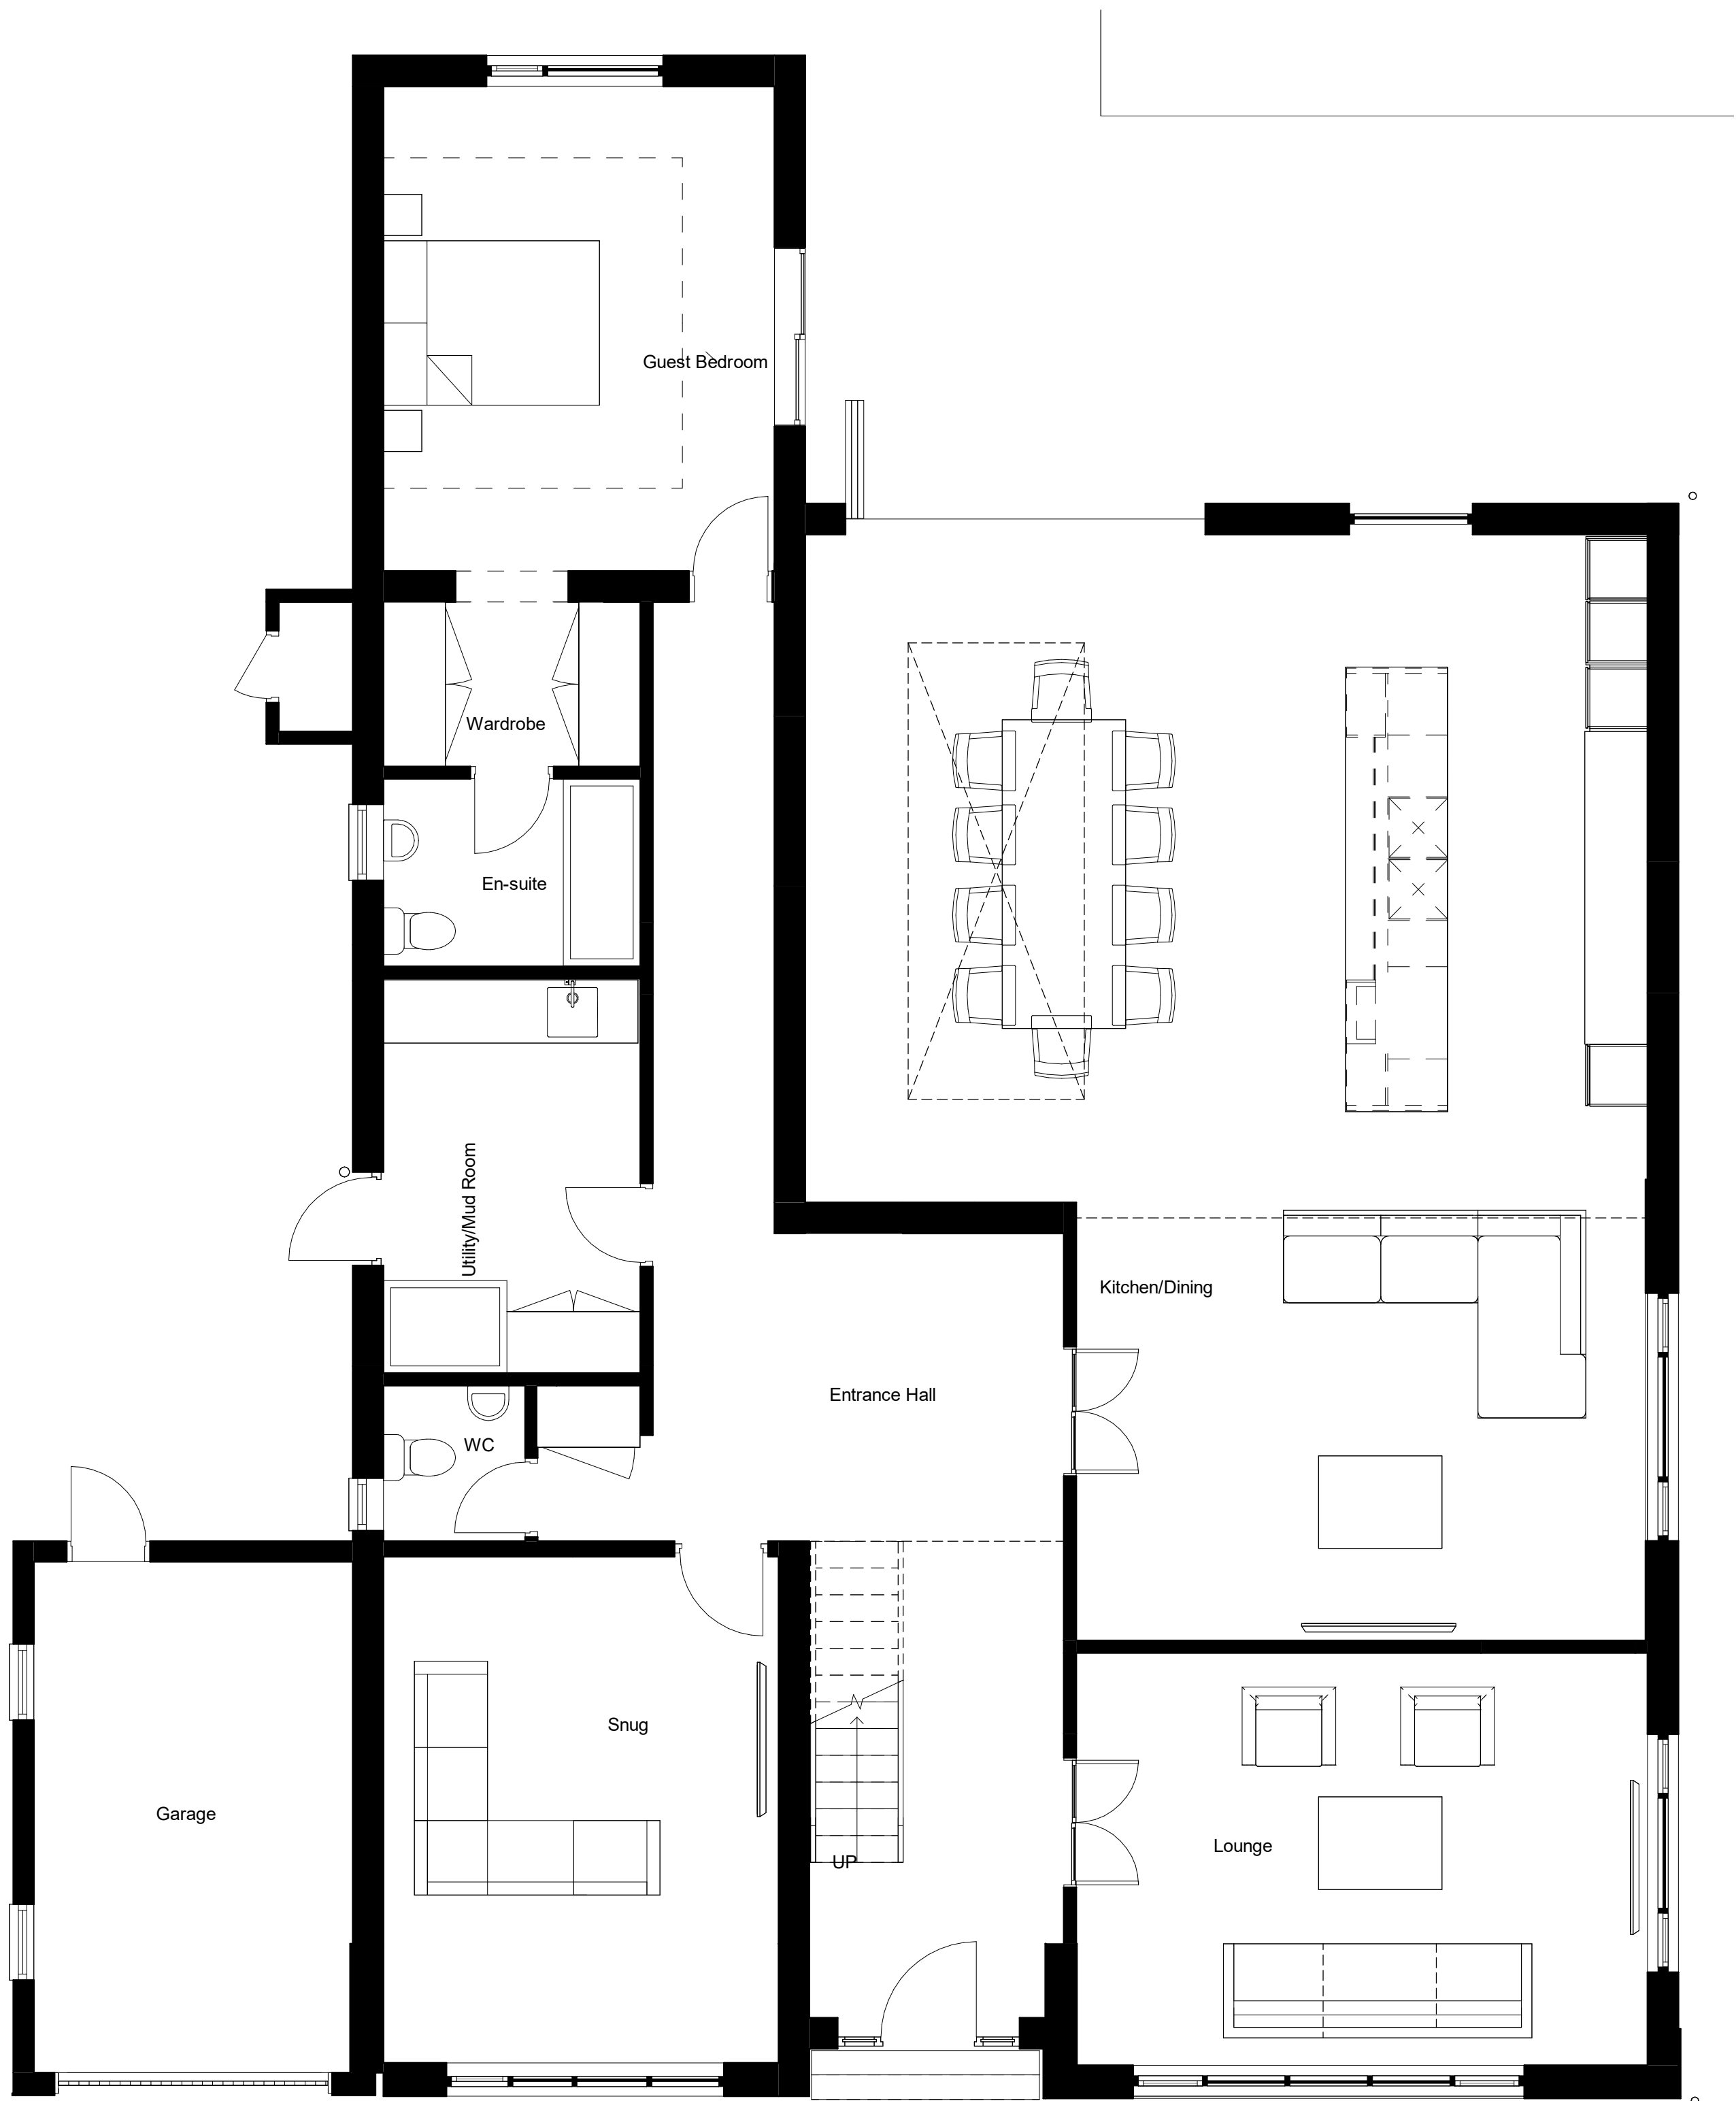

1. Level 0 - GA Proposed
1 : 50



2. Level 1 - GA Proposed
1 : 50

DURBAN
design studio

United Kingdom
Manchester
+44 (0) 778826143
8 Park Lane
Worthingdale
M45 7PB

PROJECT 21 Ferndale Ave

PROJECT 21 Ferndale Ave

TITLE
Proposed GA Plans & Elevations - Final

SCALE As indicated@A2 DRAWING NO. 004

PROJECT NO. DDS2046

REV. STATUS

DATE 17/12/2025 10:23:01 PLANNING

© COPYRIGHT - ALL RIGHTS RESERVED. THIS DRAWING MUST NOT BE REPRODUCED WITHOUT PERMISSION. ALL DIMENSIONS RELATIVE TO THIS DRAWING TO BE CHECKED ON SITE. DESIGNER TO BE NOTIFIED OF ANY DISCREPANCIES - SEWER INVERT LEVELS MUST BE VERIFIED BEFORE WORK COMMENCES. THIS DRAWING MUST BE CHECKED AGAINST ANY OTHER STRUCTURAL/SPECIALIST DRAWINGS PROVIDED. THIS DRAWING MUST NOT BE USED FOR CONSTRUCTION UNLESS ISSUED FOR CONSTRUCTION. ALL DIMENSIONS ON THIS DRAWING ARE IN MILLIMETRES UNLESS OTHERWISE STATED.

0.5 0 0.5 1 1.5 2 2.5

SCALE 1:50 m

1 0 1 2 3 4 5

SCALE 1:100 m