


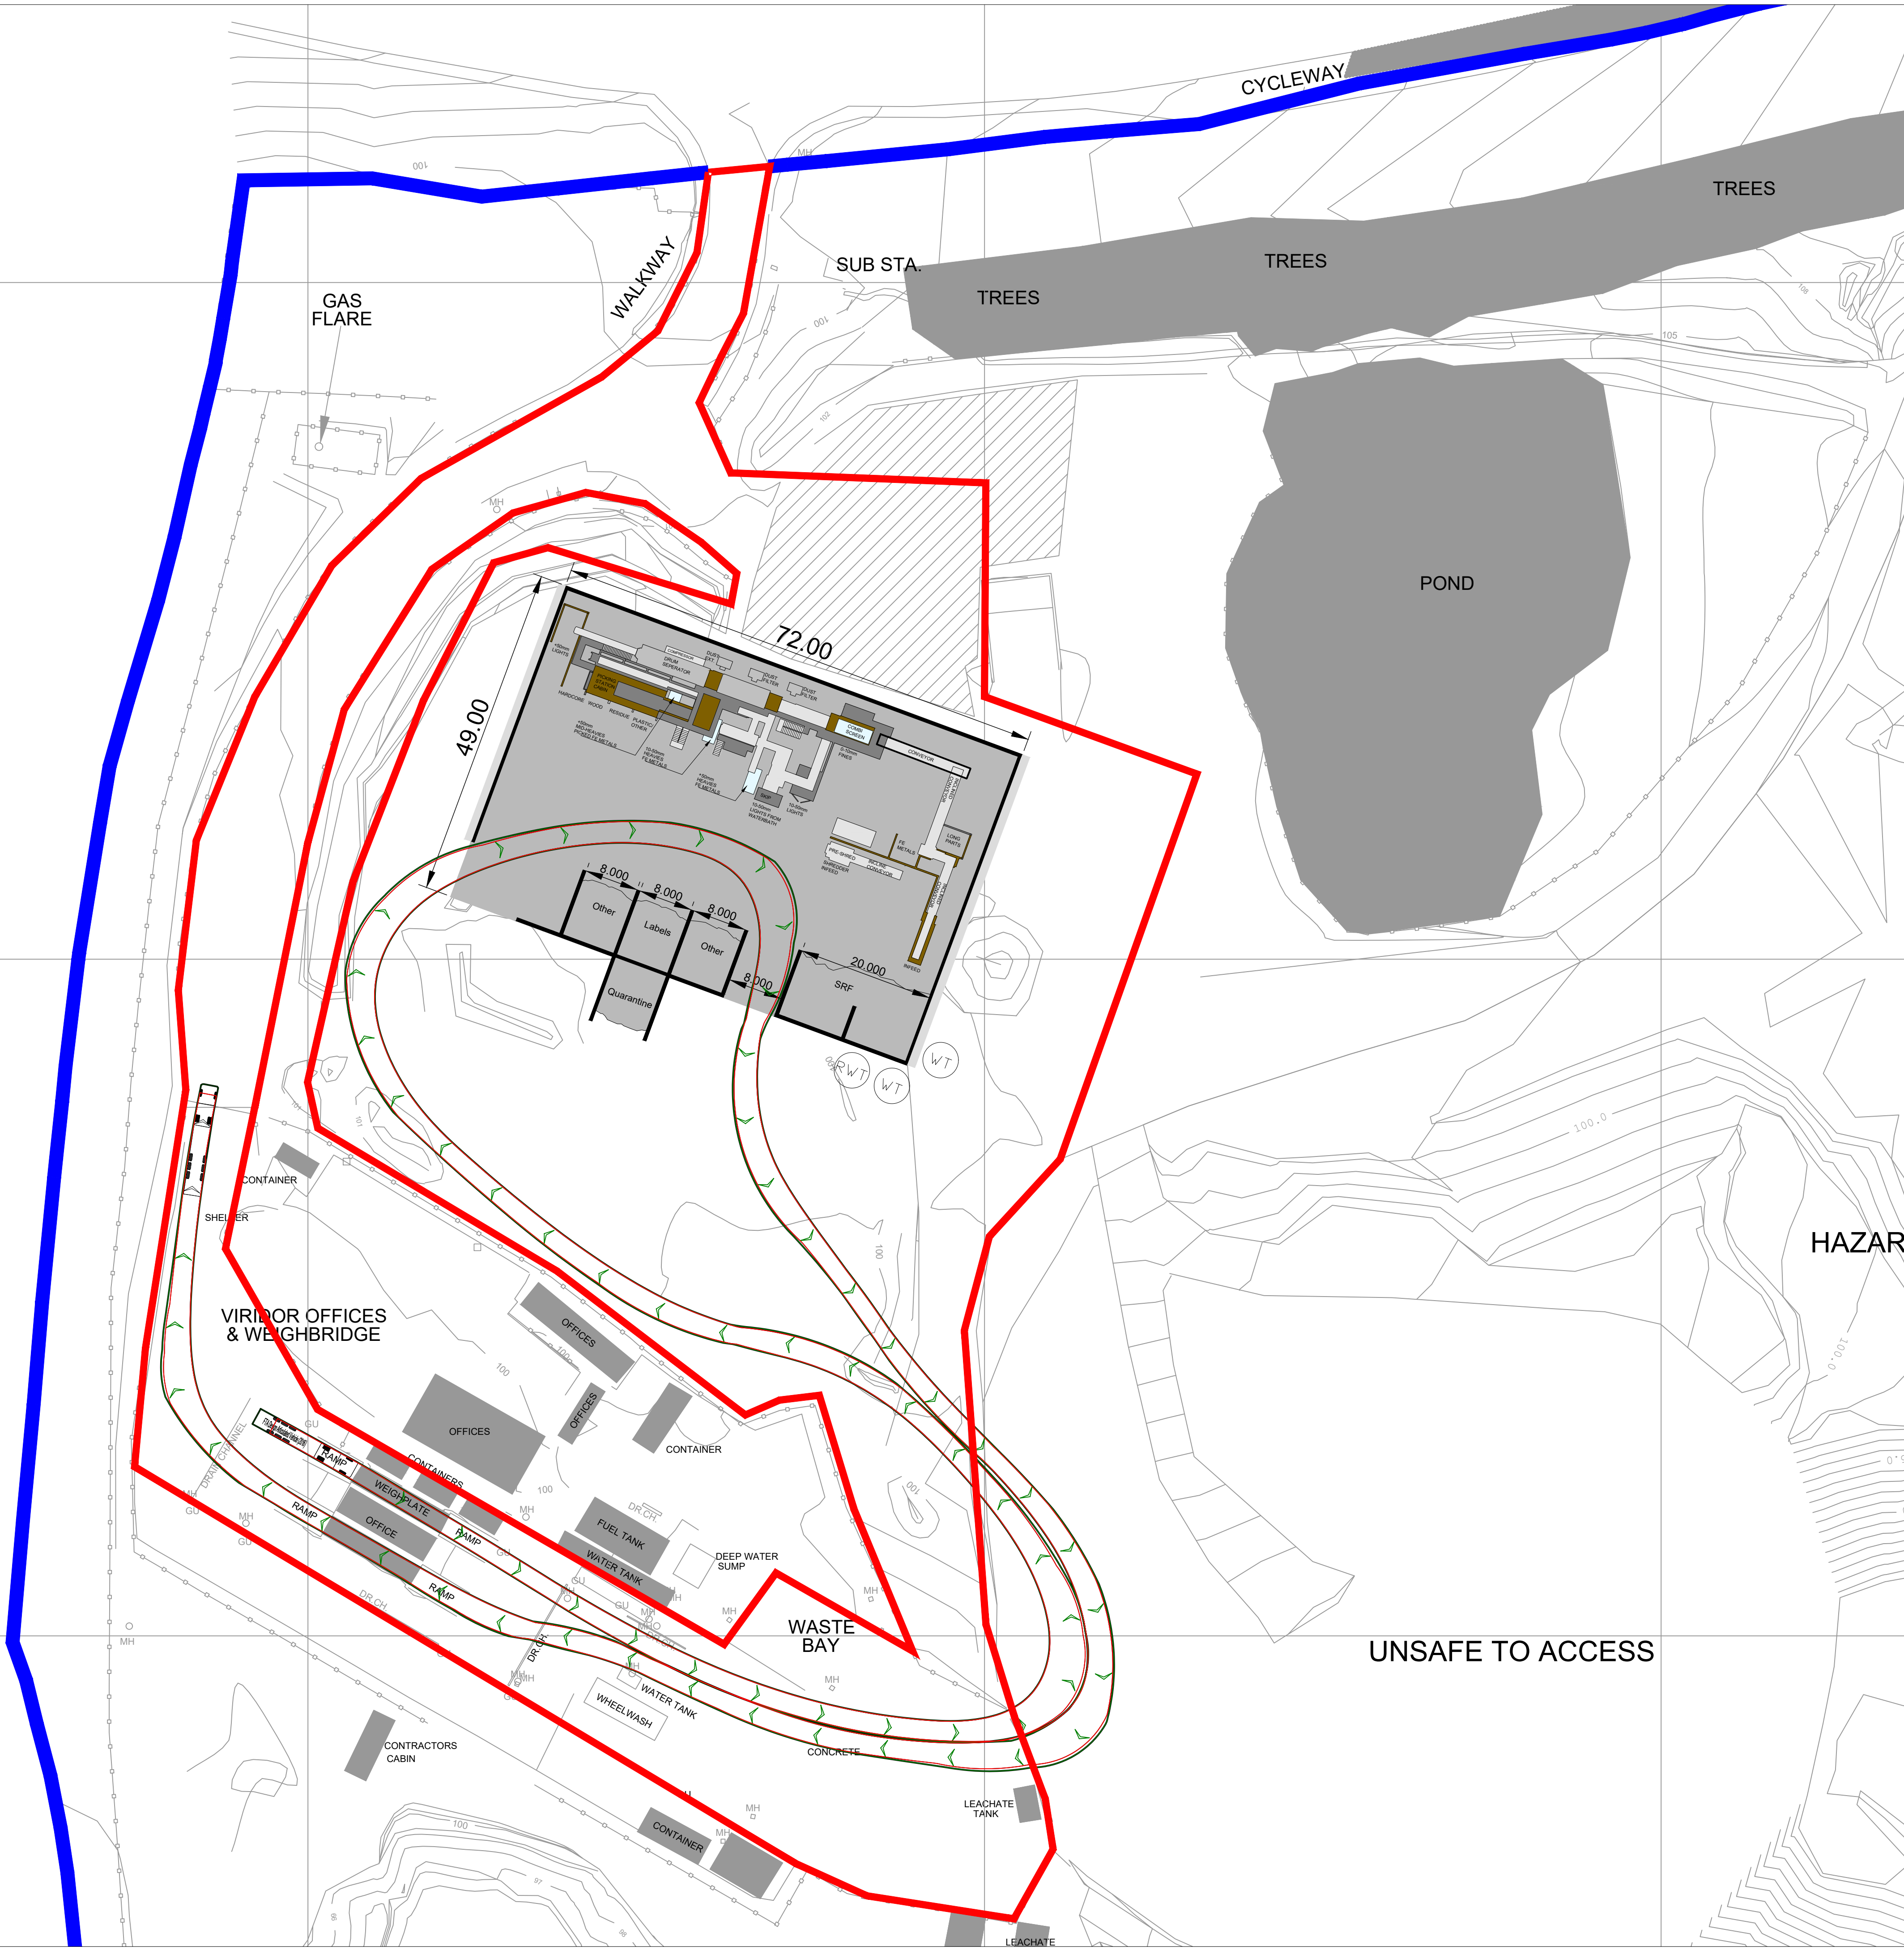

409100N

409000N


408900N



- Notes
1. Survey information provided by Valencia Waste Management Ltd
 2. All dimensions in Metres and all levels in metres Above Ordnance Datum Newlyn.
 3. Do not scale from this drawing.
 4. Any anomalies on this drawing should be brought to the attention of Egniol Consulting Ltd.
 5. Key.

- Key
- Land under the control of the Applicant
 - Application Site

6. Vehicle Details

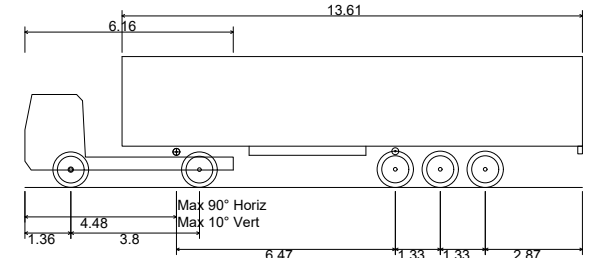

FTA Design Articulated Vehicle (2016)
Overall Length 16.48m
Overall Width 2.55m
Overall Body Height 3.87m
Min Body Ground Clearance 0.515m
Max Track Width 2.47m
Lock to lock time 3.00s
Kerb to Kerb Turning Radius 6.600m

A	Updated Site Boundary	LE	GR	GS	12.07.23
Rev	Updated Ownership Boundary	By	Chk	App	Date
	Modification				



Egniol Consulting Limited
Unit 7, Llys Onnen, Ffordd y Llyn
Parc Menai, Bangor,
LL57 4DF
Telephone: 01248 355996
Email: info@egniol.com

Valencia Waste
Management Ltd

Pilsworth Landfill Site

Proposed MRF Location
With Swept Path Analysis

Drawn by	Checked by	Approved by
LE	GOJR	RK
Date	Date	Date
18.01.23	18.01.2023	18.08.23
Status		Scale @ A1
		1:500

Drawing Number	Revision
ECL.9595.D01.003	-