




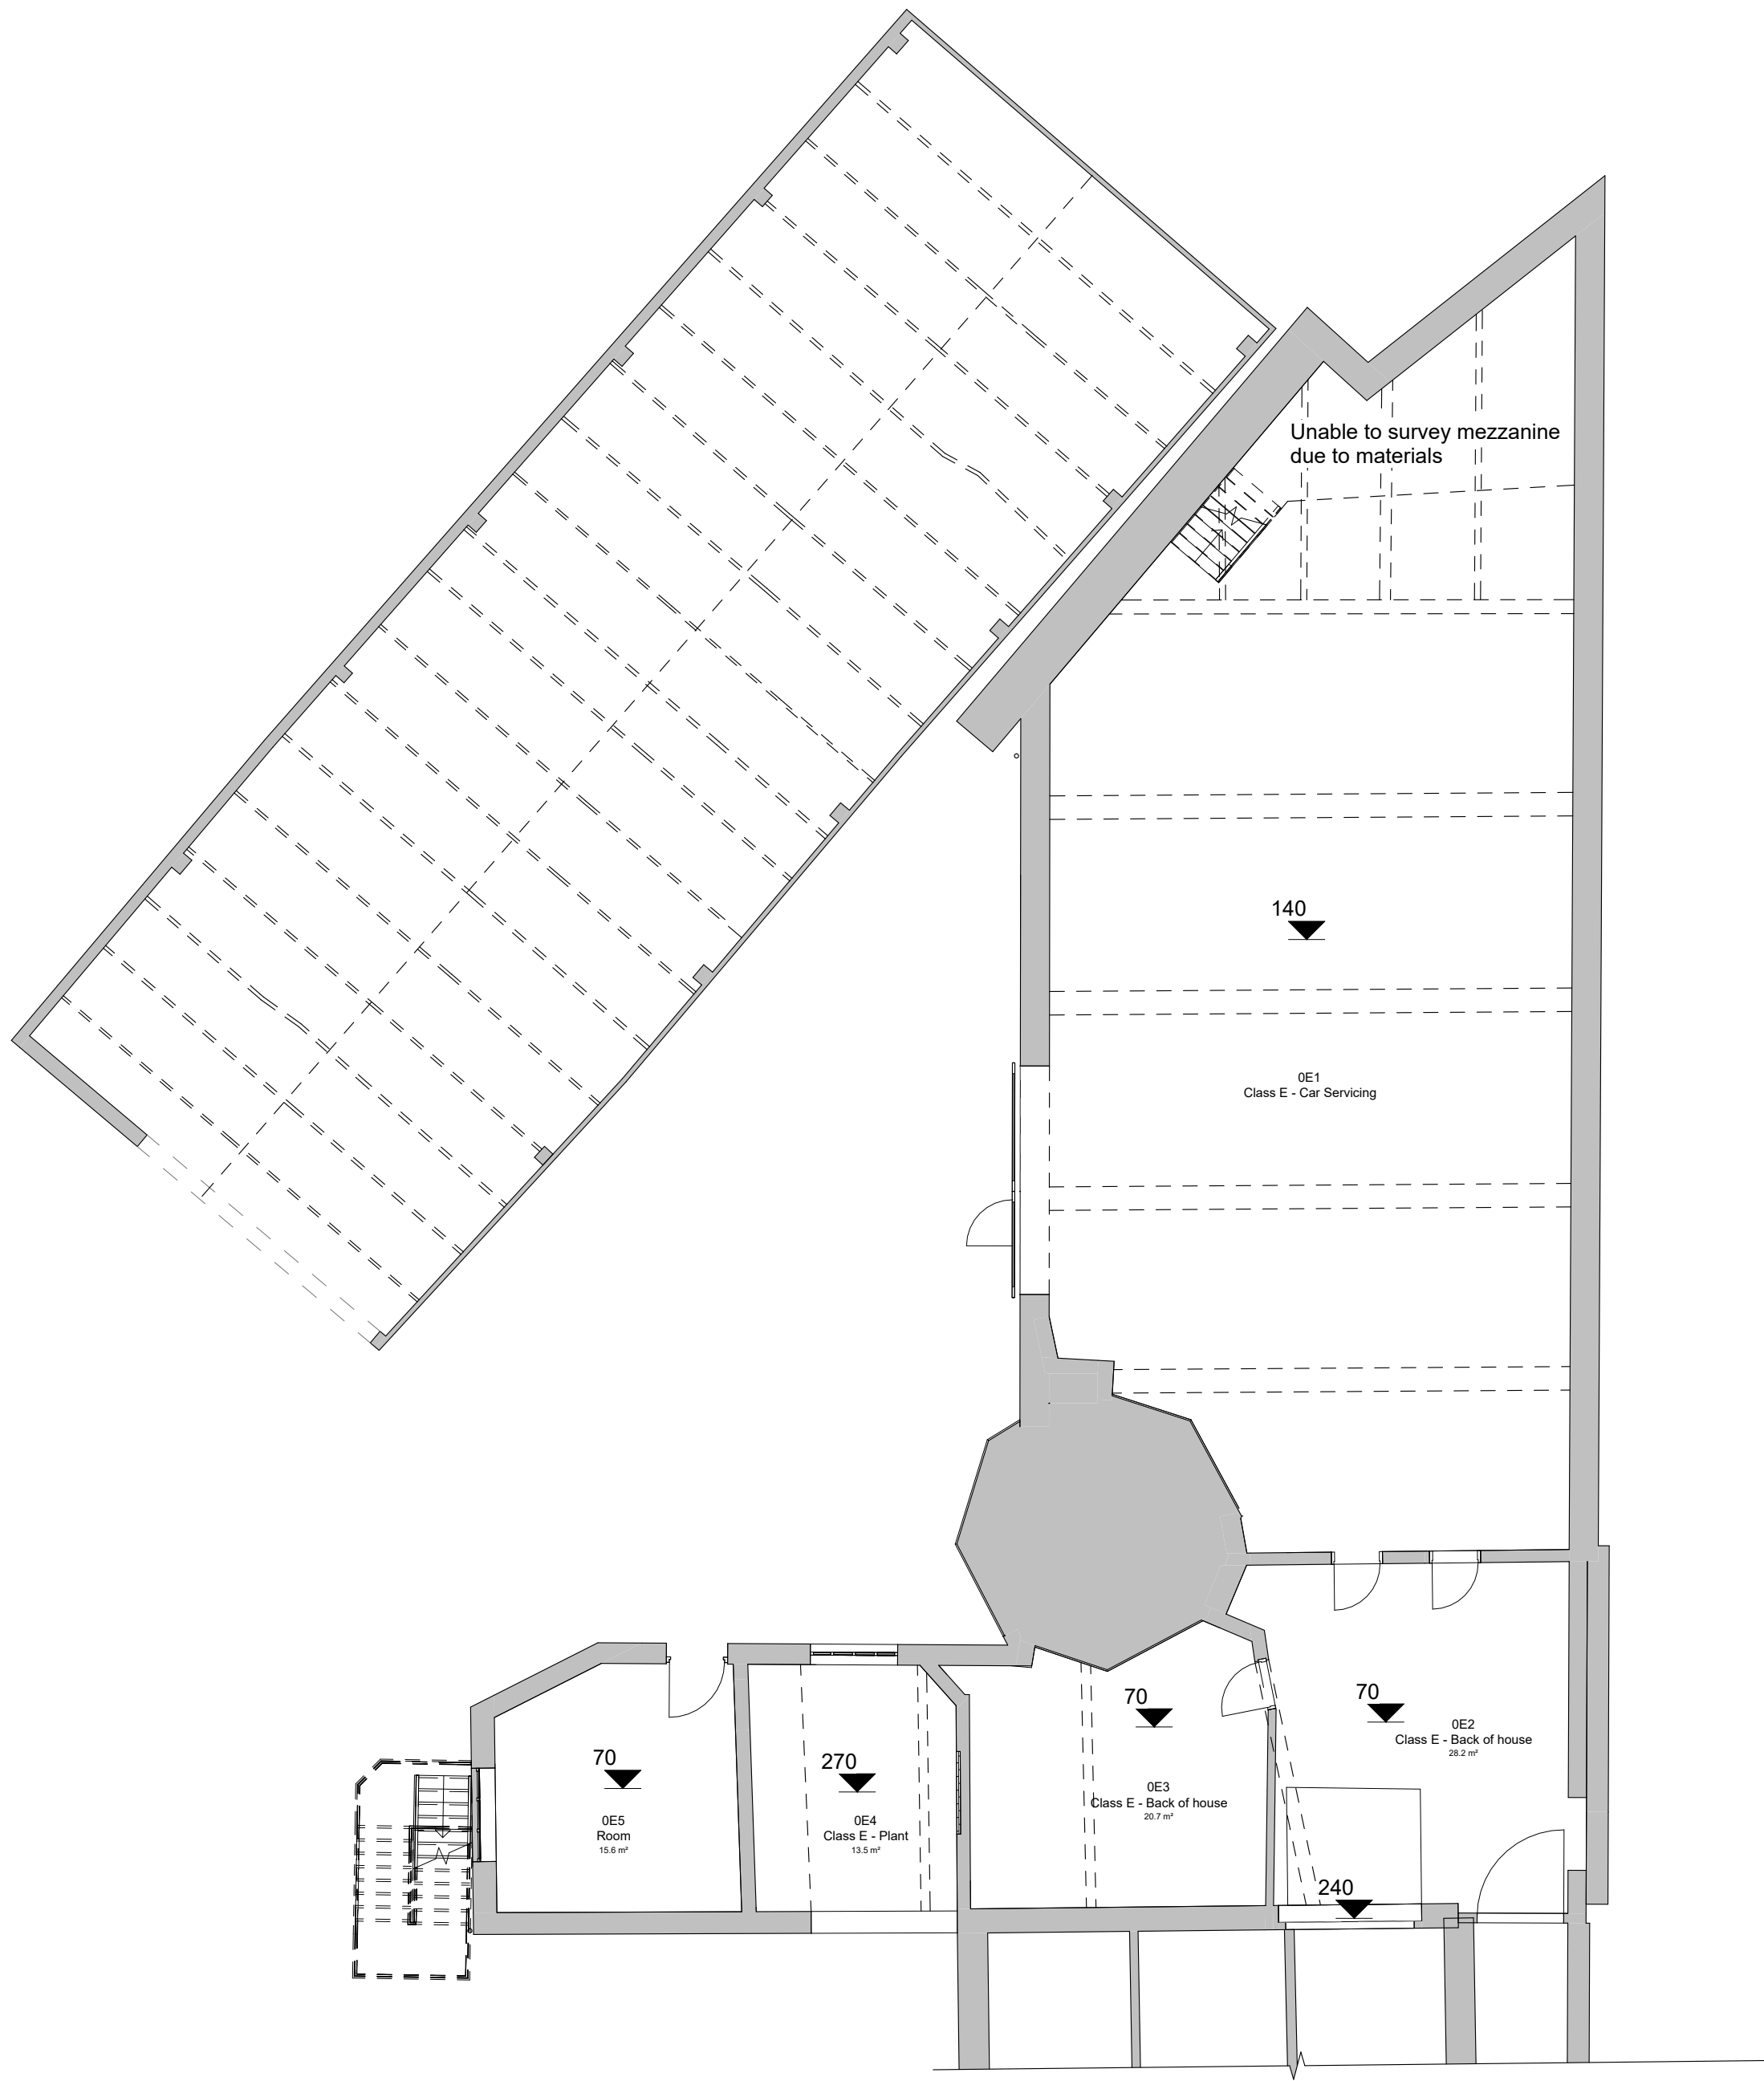


1 Level 0 - Existing
1 : 100

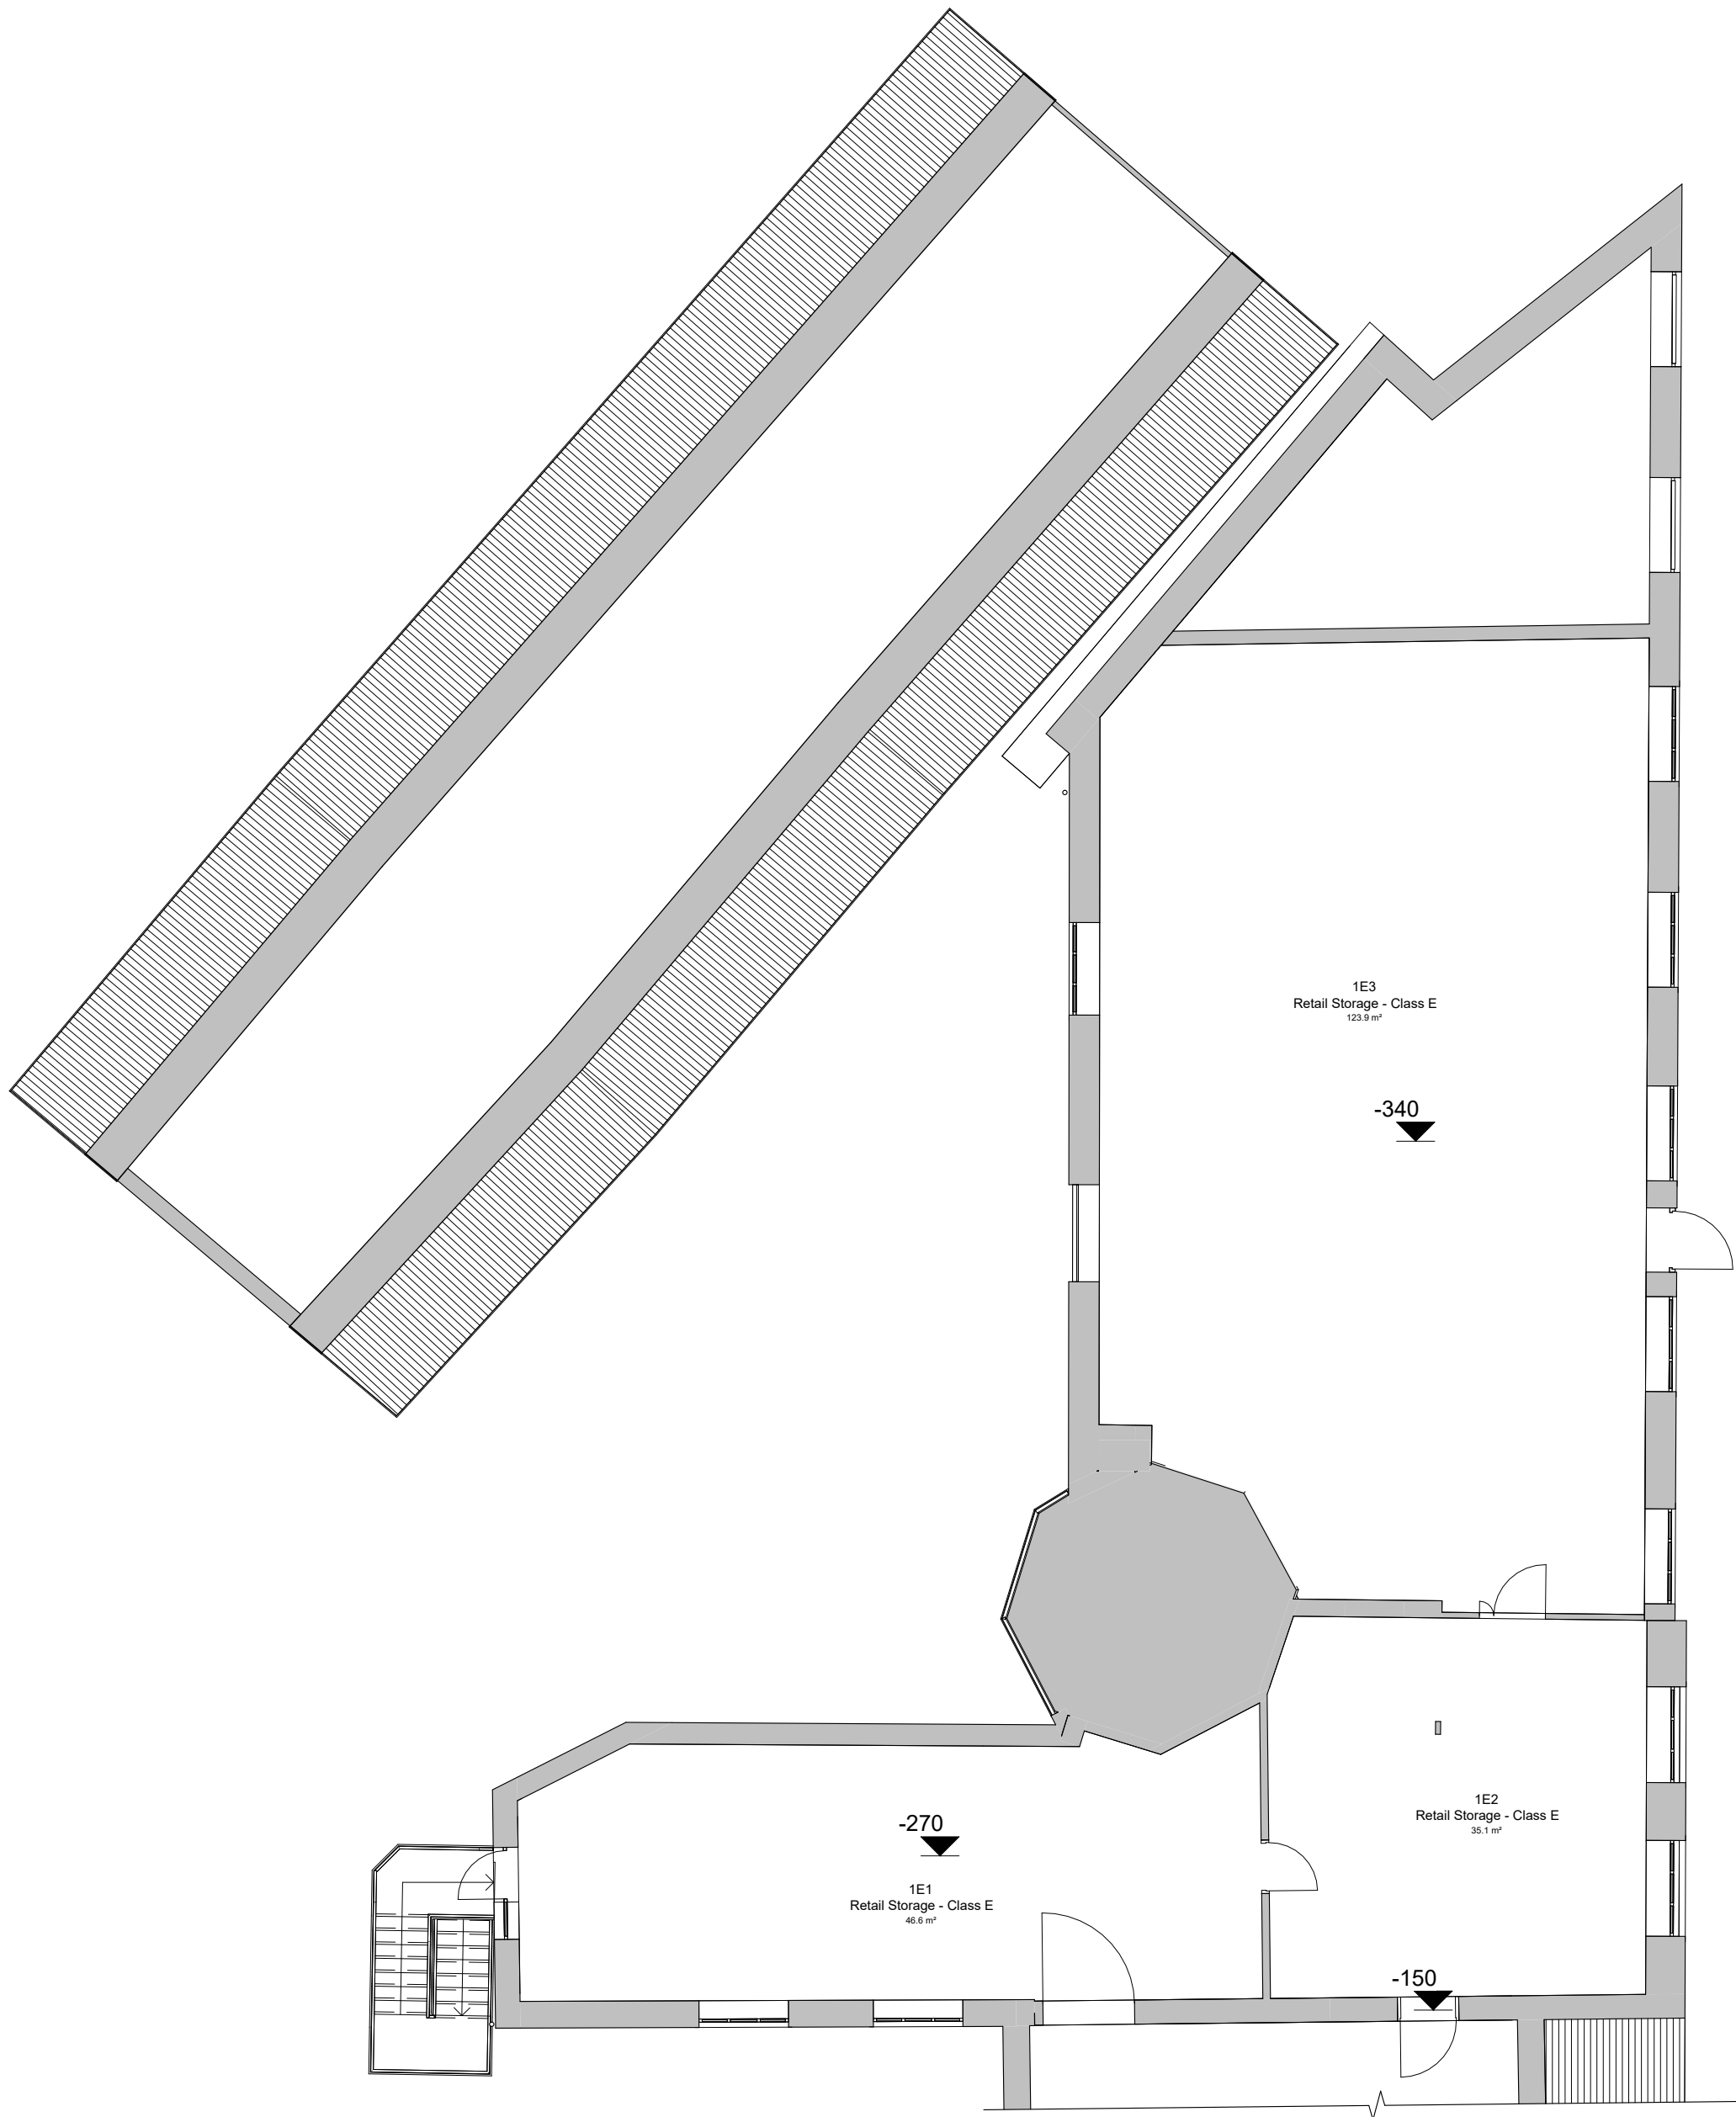

2 Level 1 - Existing
1 : 100

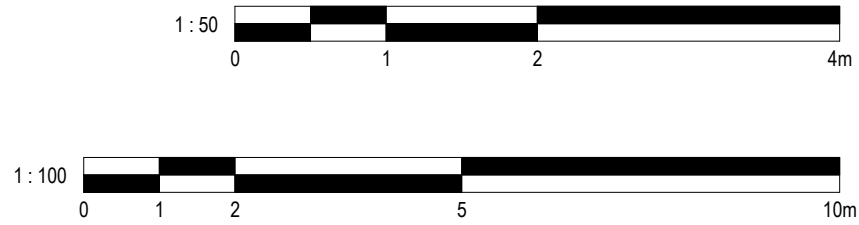


No.		Description	Date
PROJECT		Albion Mill Rear	
TITLE		Existing Plans	
STATUS		DESIGN	
DRAWN BY	DATE	SCALE (@ A1)	
JB	14/08/2024	1 : 100	
PROJECT NUMBER		DRAWING NUMBER	REV
GSS24090.1		002A	
GOLD SKETCH			
S T U D I O S			
www.goldsketch.co.uk info@goldsketch.co.uk 0161 792 9595			
NOTES: © COPYRIGHT - ALL RIGHTS RESERVED. THIS DRAWING SHALL NOT BE REPRODUCED WITHOUT PRIOR WRITTEN CONSENT. DRAWING TO BE USED FOR THE STATUS INDICATED ONLY. ALL DIMENSIONS AND SETTING OF WALLS, BEING VERIFIED AND CONFIRMED ON SITE. ANY DISCREPANCIES TO BE REPORTED TO THE CLIENT PRIOR TO THE COMMENCEMENT OF ANY WORK. ALL WORK AND MATERIALS TO BE IN ACCORDANCE WITH CURRENT BUILDING REGULATIONS, RELEVANT CODES OF PRACTICE AND BRITISH STANDARDS. ALL DIMENSIONS ON THIS DRAWING ARE IN MILLIMETRES UNLESS OTHERWISE STATED.			

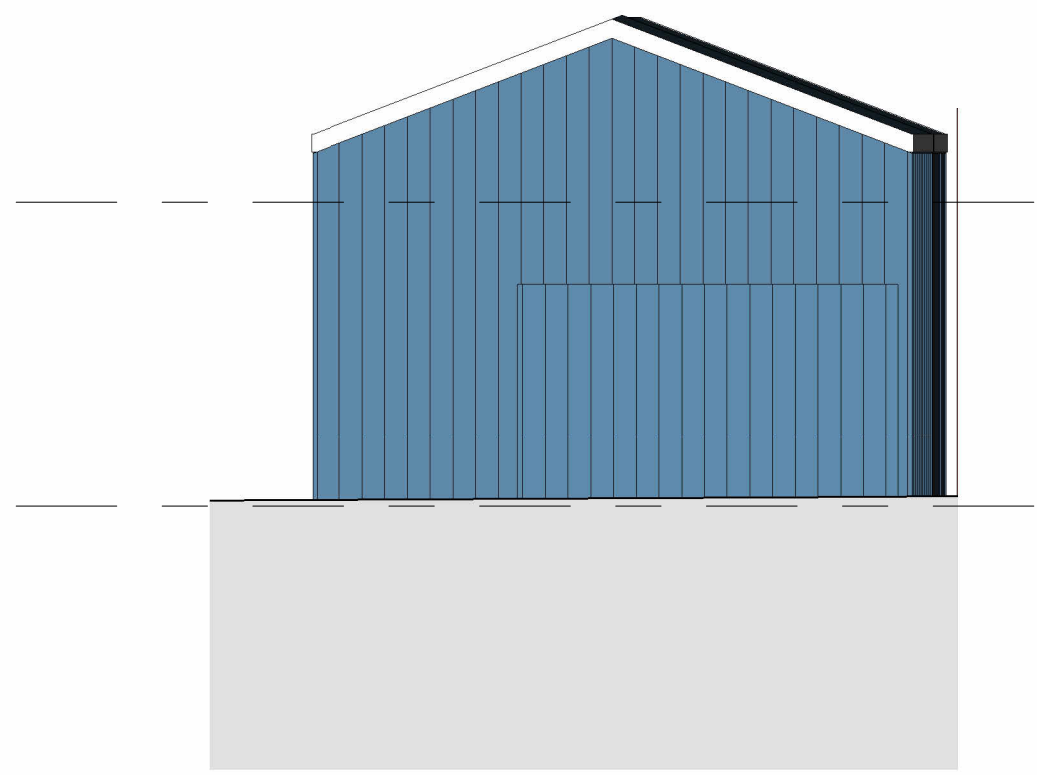

3 Albion Mill Rear - FRONT 3 - Existing
1 : 100




4 KEY PLAN - Elevation - Existing
1 : 250

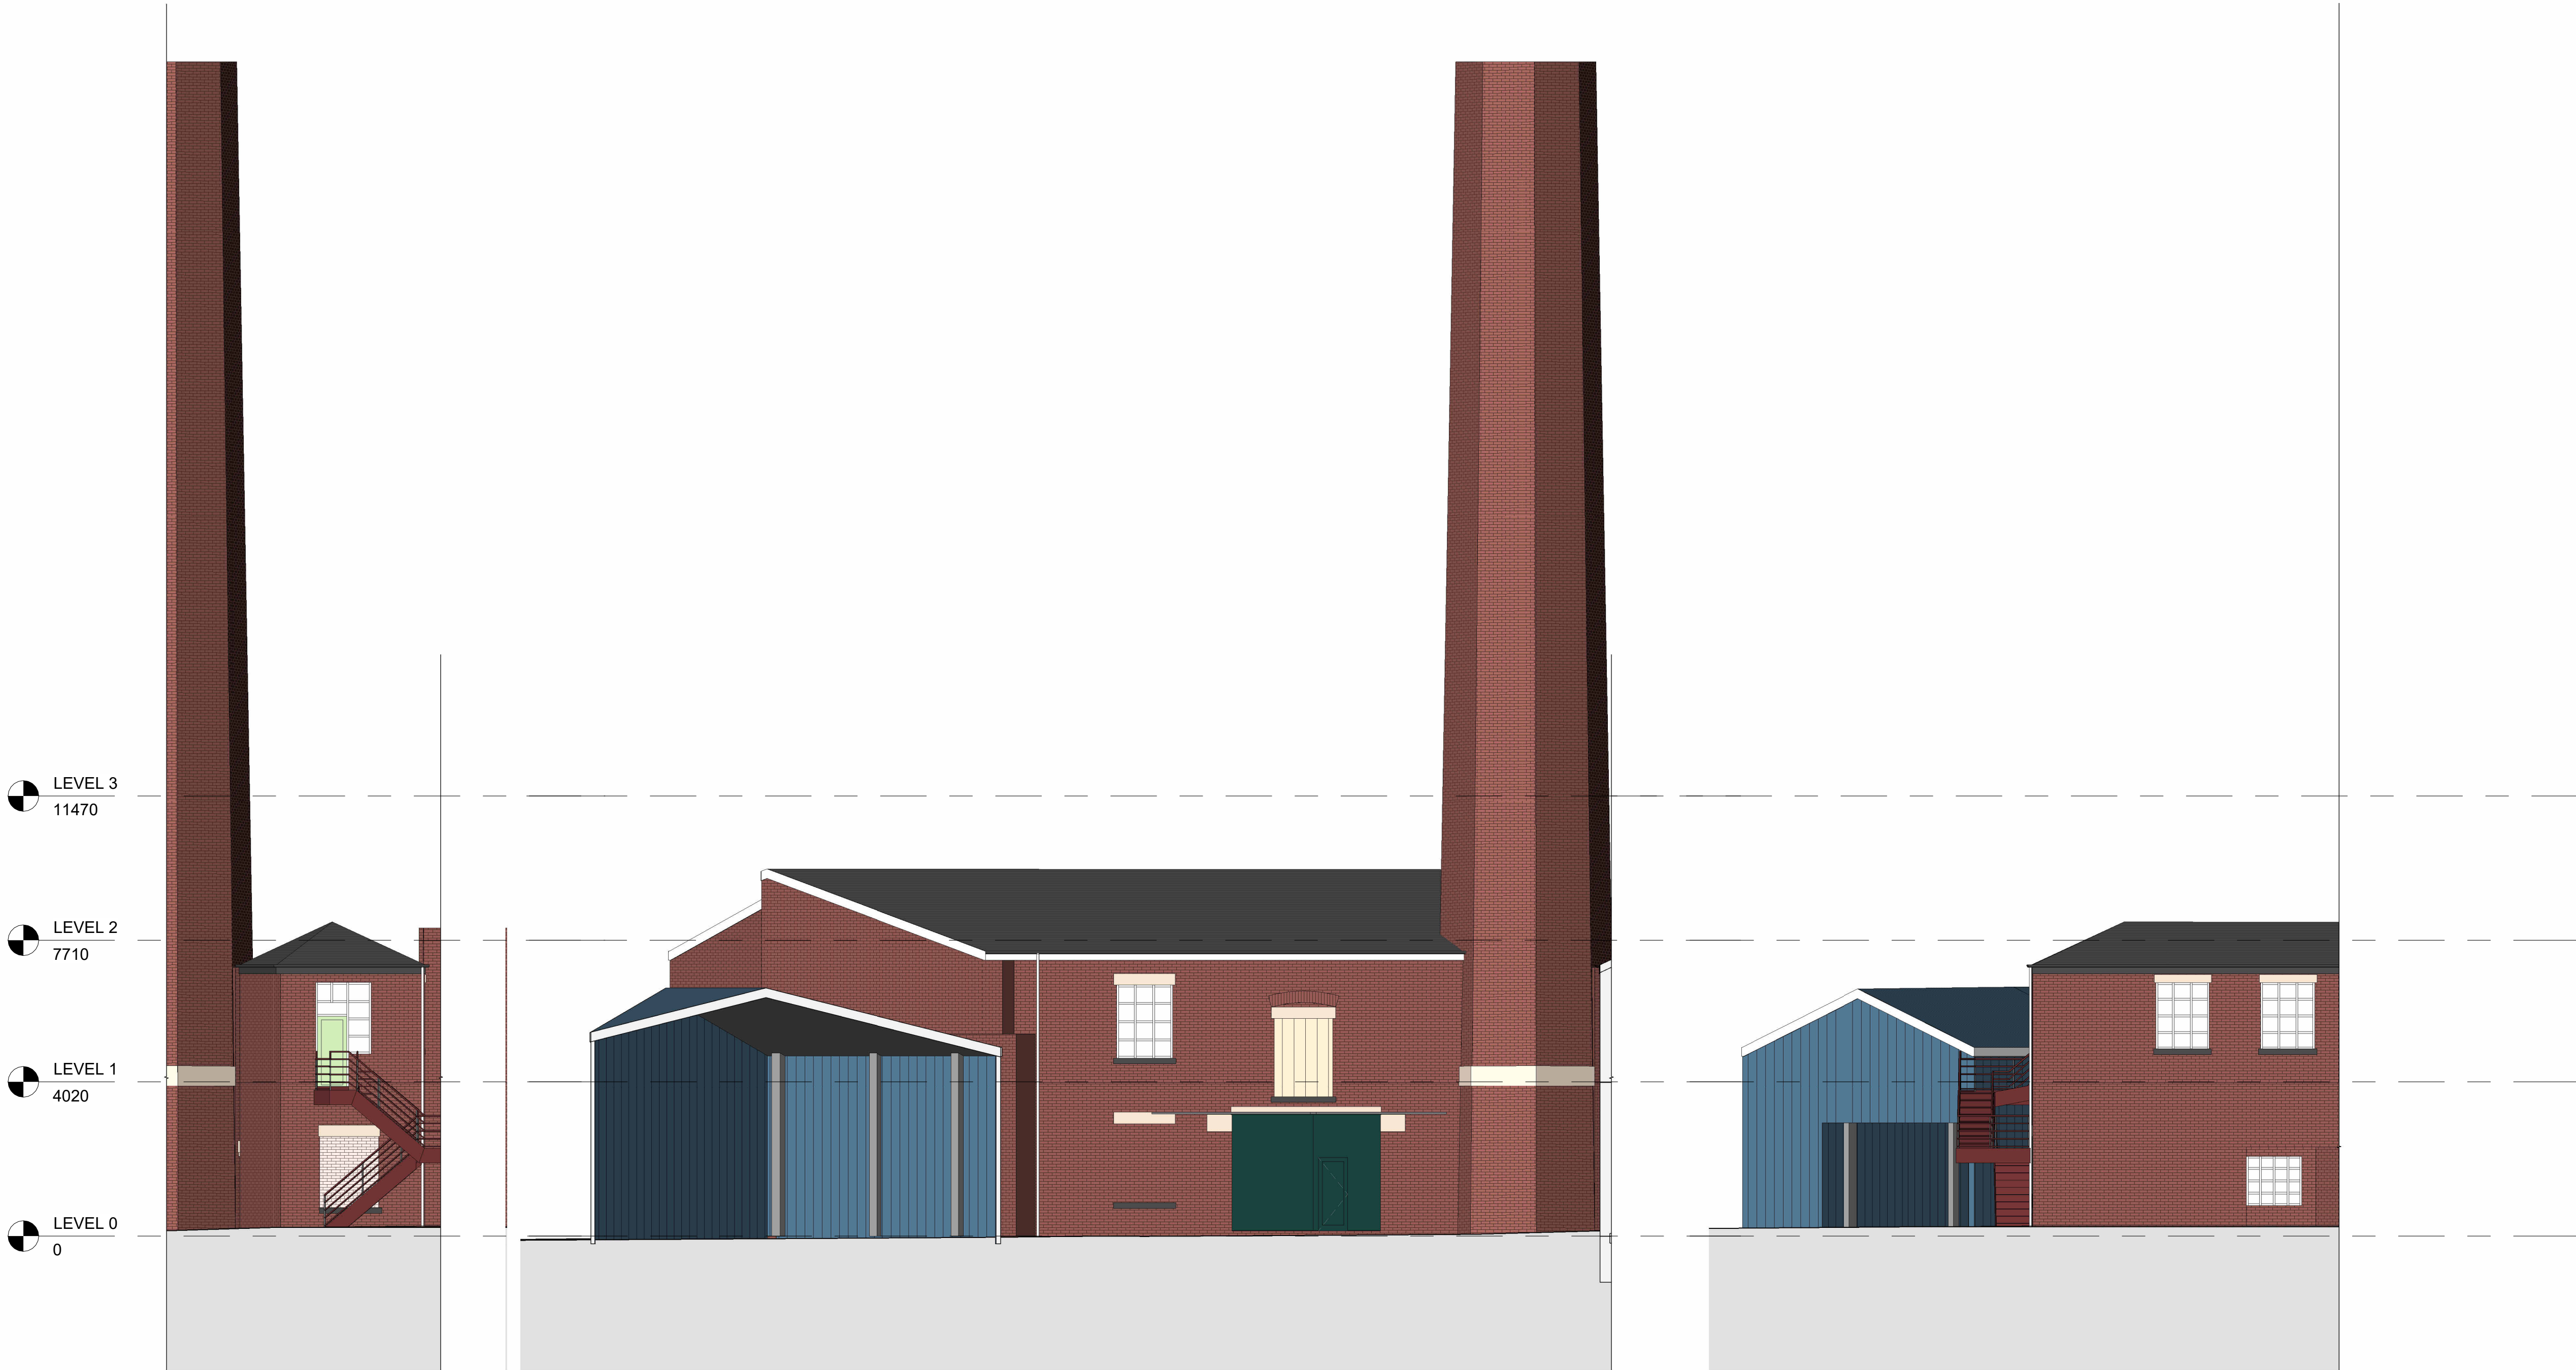


1 Albion Mill Rear - FRONT 1 - Existing
1 : 100

2 Albion Mill Rear - FRONT 2 - Existing
1 : 100

5 Albion Mill Rear - RIGHT 1 - Existing
1 : 100

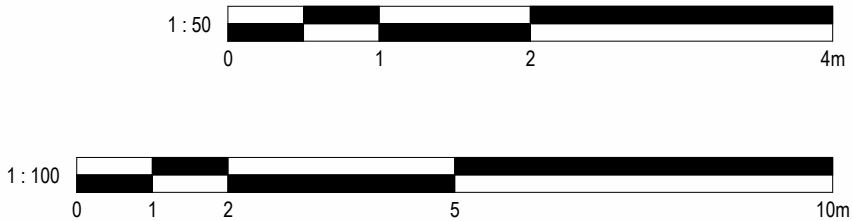


No.		Description	Date
PROJECT		Albion Mill Rear	
TITLE		Existing Elevations	
STATUS		DESIGN	
DRAWN BY	DATE	SCALE (@ A1)	
JB	14/08/2024	As indicated	
PROJECT NUMBER		DRAWING NUMBER	REV
GSS24090.1		002B	
GOLD SKETCH S T U D I O S www.goldsketch.co.uk info@goldsketch.co.uk 0161 792 9595			
NOTES: © COPYRIGHT - ALL RIGHTS RESERVED. THIS DRAWING MUST NOT BE REPRODUCED WITHOUT PRIOR WRITTEN CONSENT. DRAWING TO BE USED FOR THE STATUS INDICATED ONLY. ALL DIMENSIONS AND SETTING OUT SHALL BE CHECKED AND CONFIRMED ON SITE. ANY DISCREPANCIES TO BE REPORTED TO THE LEGISLATION RELEVANT CODES OF PRACTICE AND BRITISH STANDARDS. ALL DIMENSIONS ARE IN MILLIMETRES UNLESS OTHERWISE STATED.			

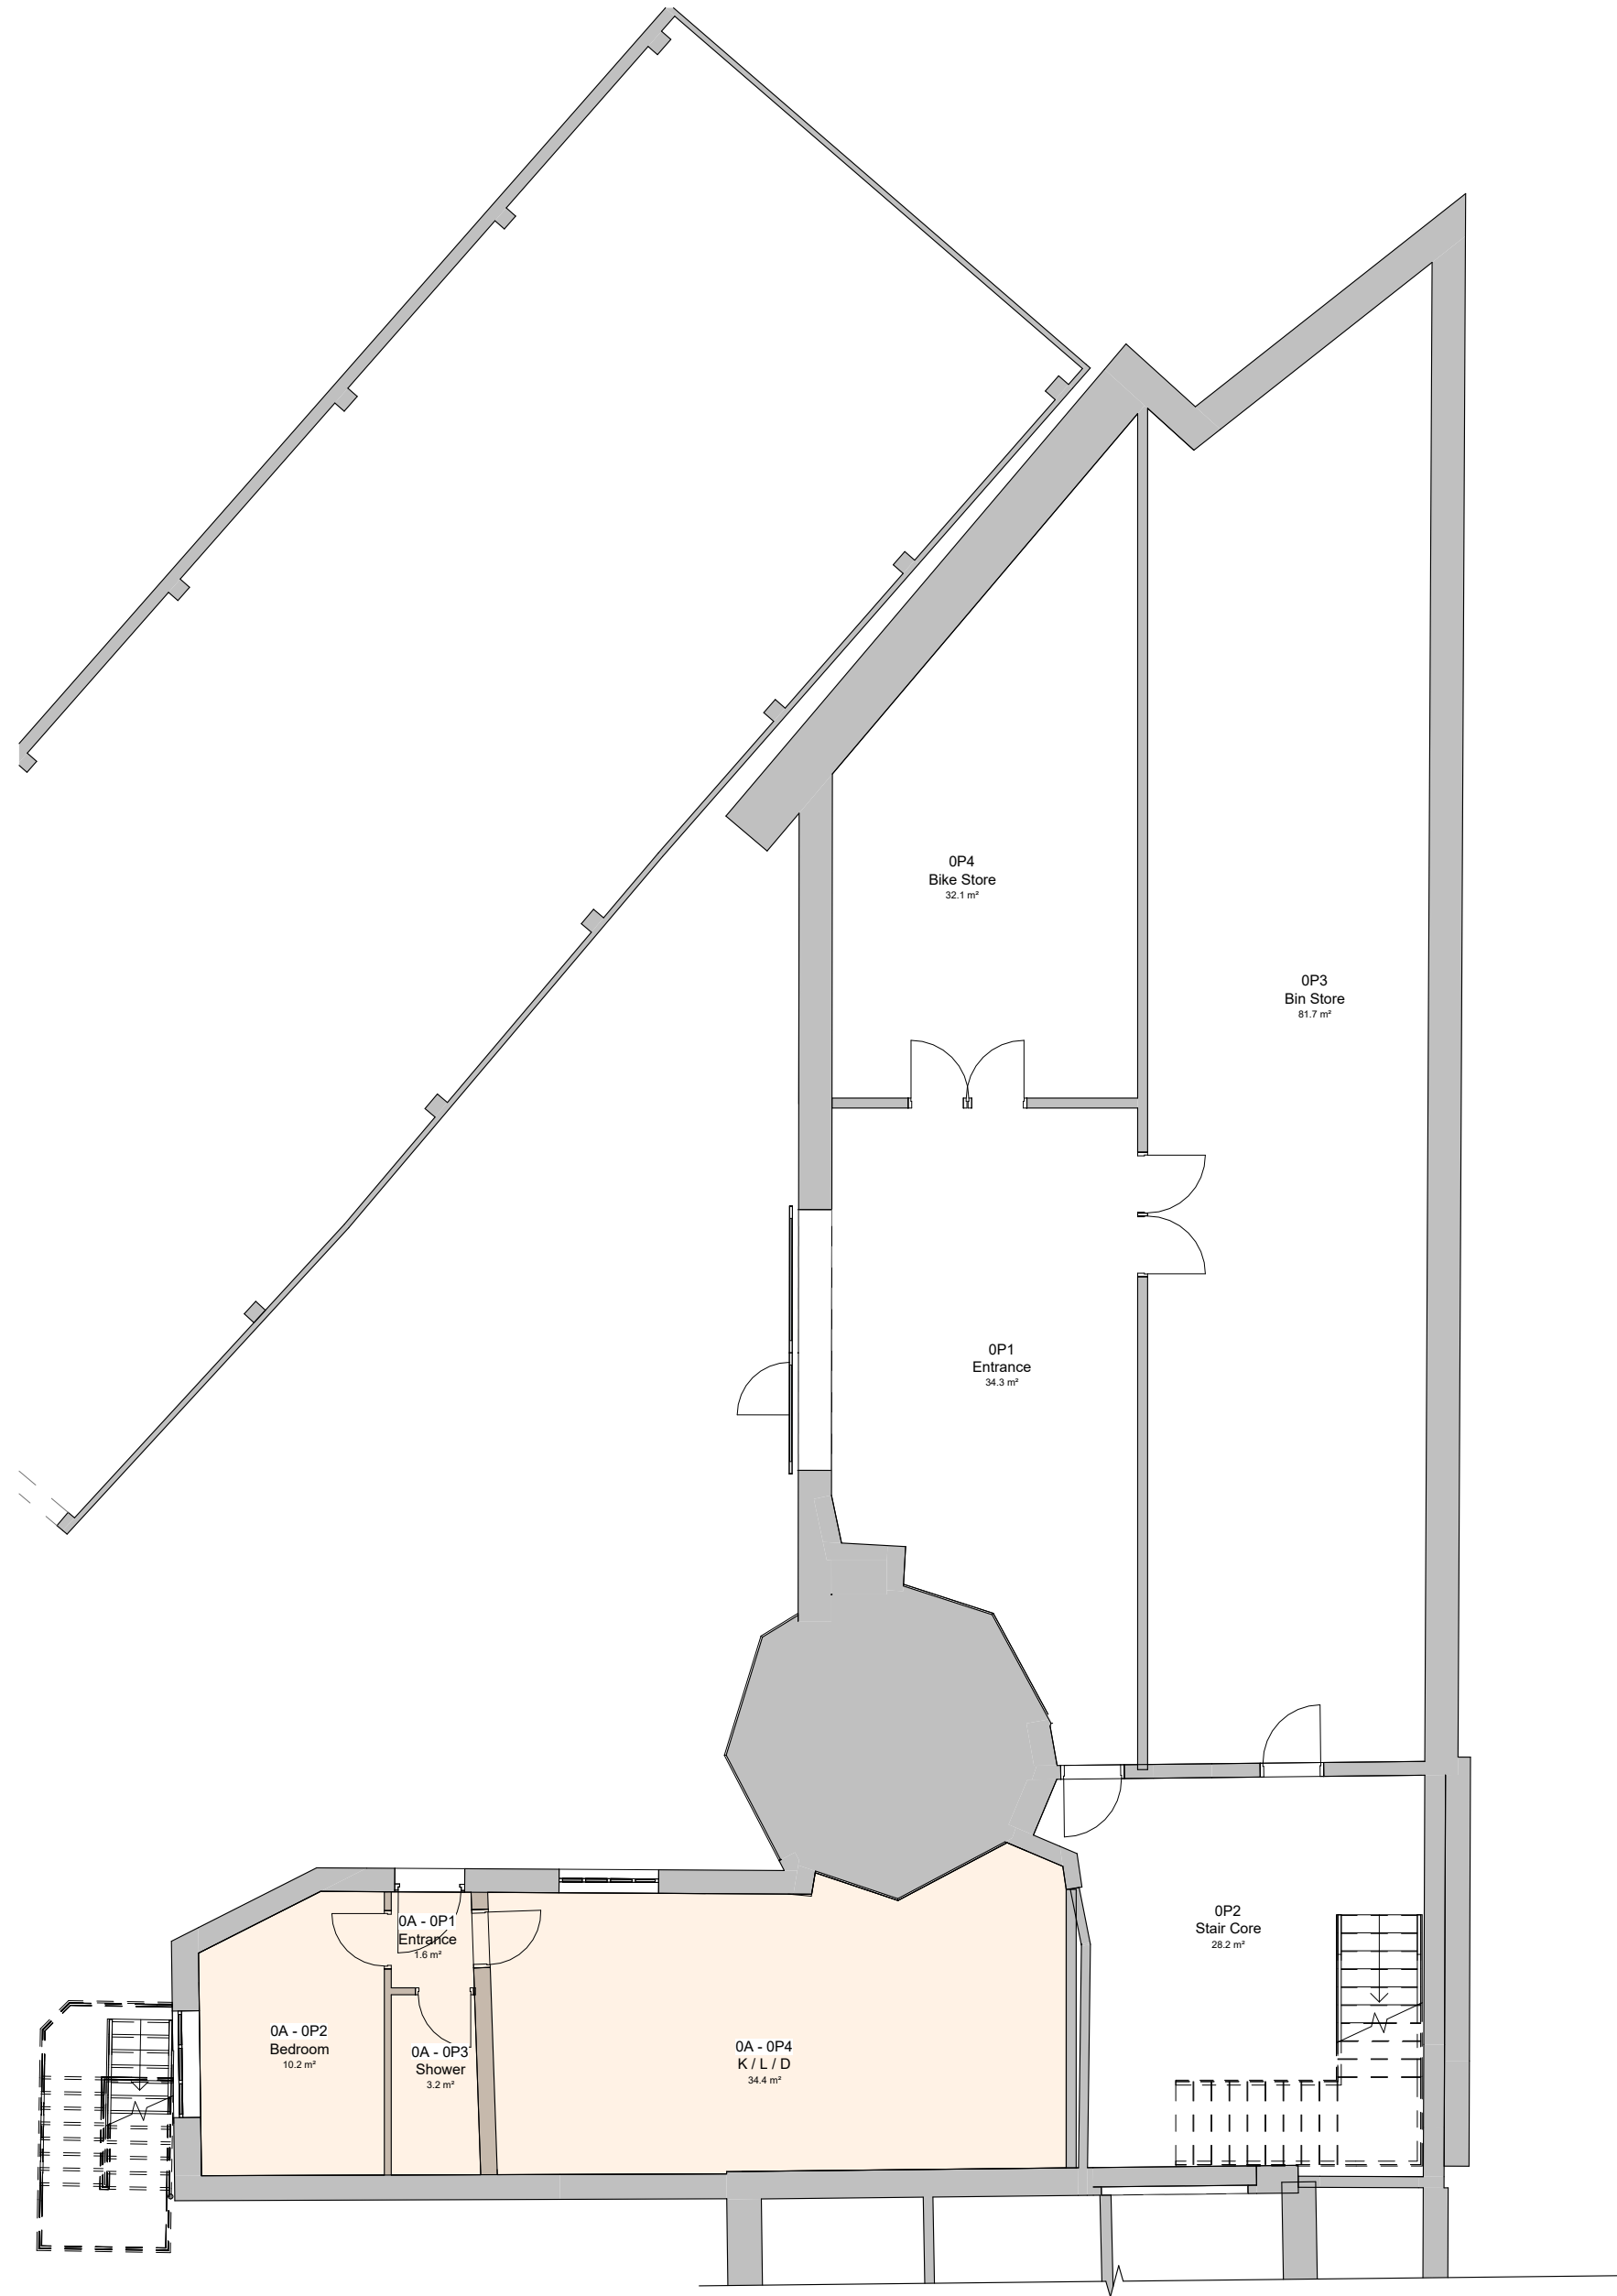

1 Level 0 - Proposed
1 : 100

Level 0 - Apartment Sizes			
Level	Apartment Name	Area	Comments
LEVEL 0	0A	50.9 m ²	1 Bed, 1 Person

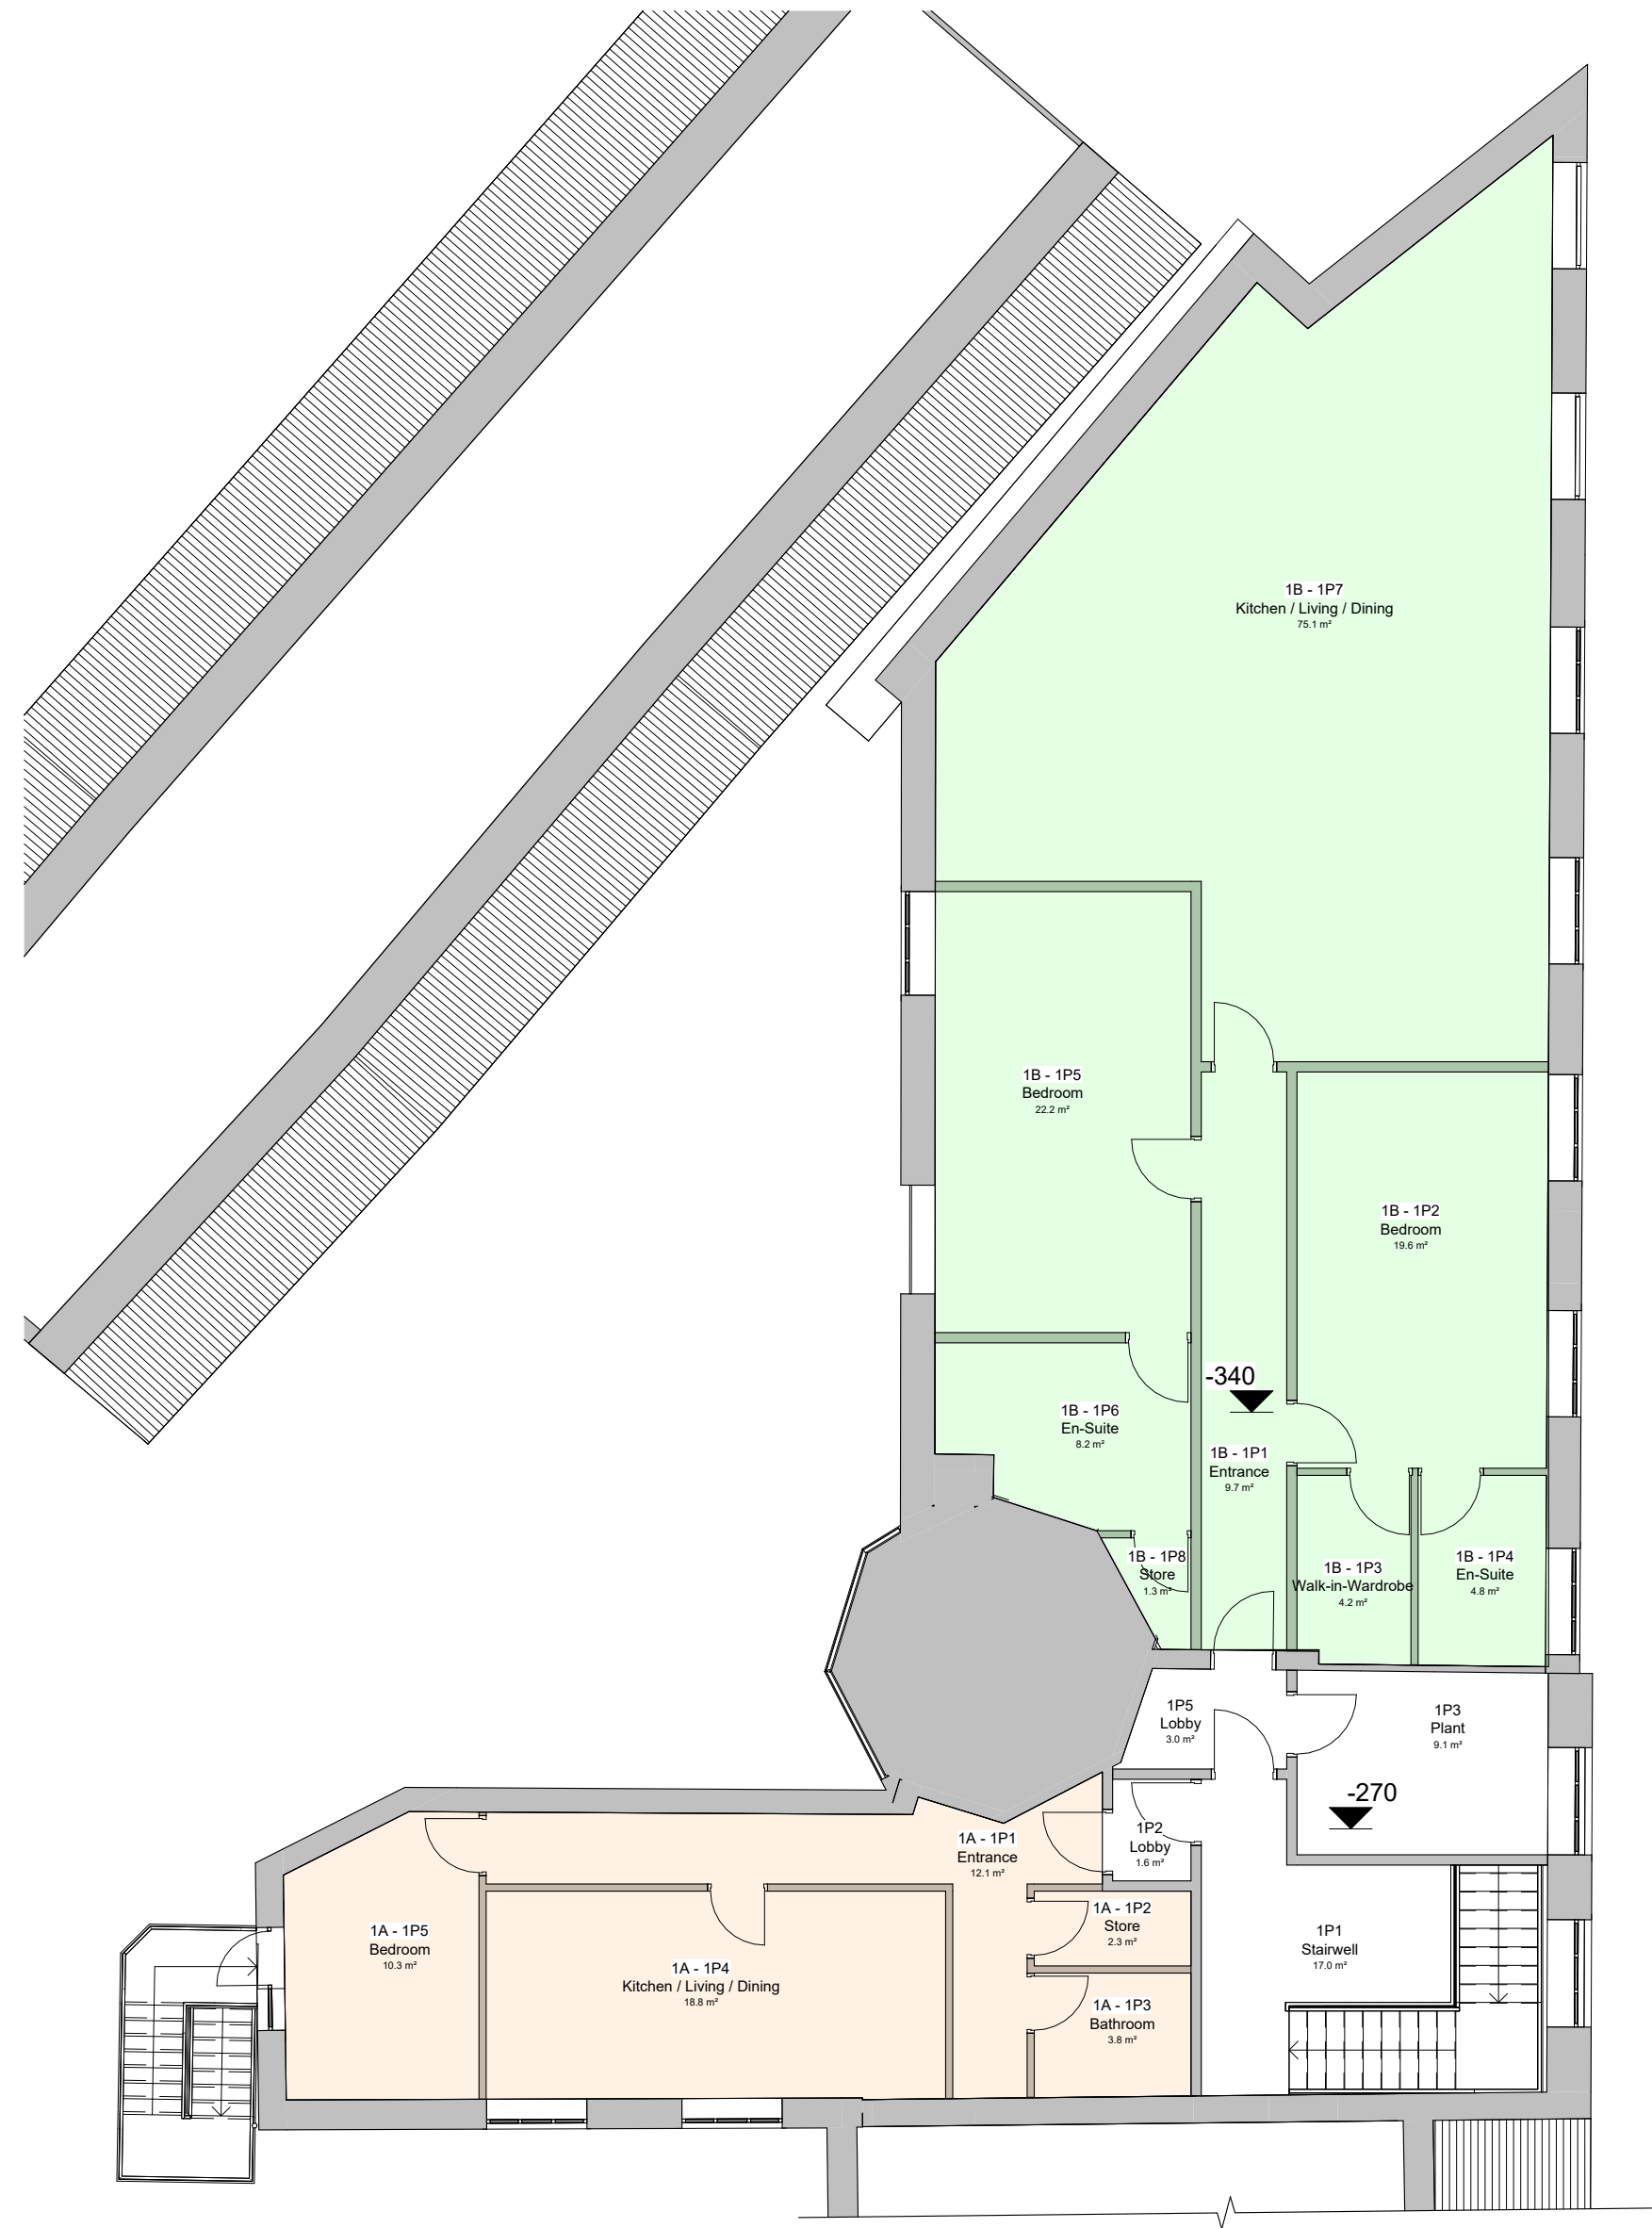


2 Level 1 - Proposed
1 : 100

Level 1 - Apartment Sizes			
Level	Apartment Name	Area	Comments
LEVEL 1	1A	50.0 m ²	1 Bed, 1 Person
LEVEL 1	1B	150.9 m ²	2 Bed, 3 Person




No. Description Date


PROJECT			Albion Mill Rear			
TITLE			Proposed Plans			
STATUS			DESIGN			
DRAWN BY	DATE	SCALE (@ A1)				
TP	17/11/2023	1 : 100				
PROJECT NUMBER		DRAWING NUMBER		REV		
GSS24090.1		003A				
GOLD SKETCH S T U D I O S www.goldsketch.co.ukinfo@goldsketch.co.uk0161 792 9595						
NOTES © COPYRIGHT - ALL RIGHTS RESERVED. THIS DRAWING SHALL NOT BE REPRODUCED WITHOUT PRIOR WRITTEN CONSENT. DRAWING TO BE USED FOR THE STATUS INDICATED ONLY. ALL DIMENSIONS AND SETTING OUT SHALL BE CHECKED AND CONFIRMED ON SITE. ANY DISCREPANCIES TO BE REPORTED TO THE ARCHITECT IMMEDIATELY. LEGISLATION RELEVANT CODES OF PRACTICE AND BRITISH STANDARDS. ALL DIMENSIONS ON THIS DRAWING ARE IN MILLIMETRES UNLESS OTHERWISE STATED.						

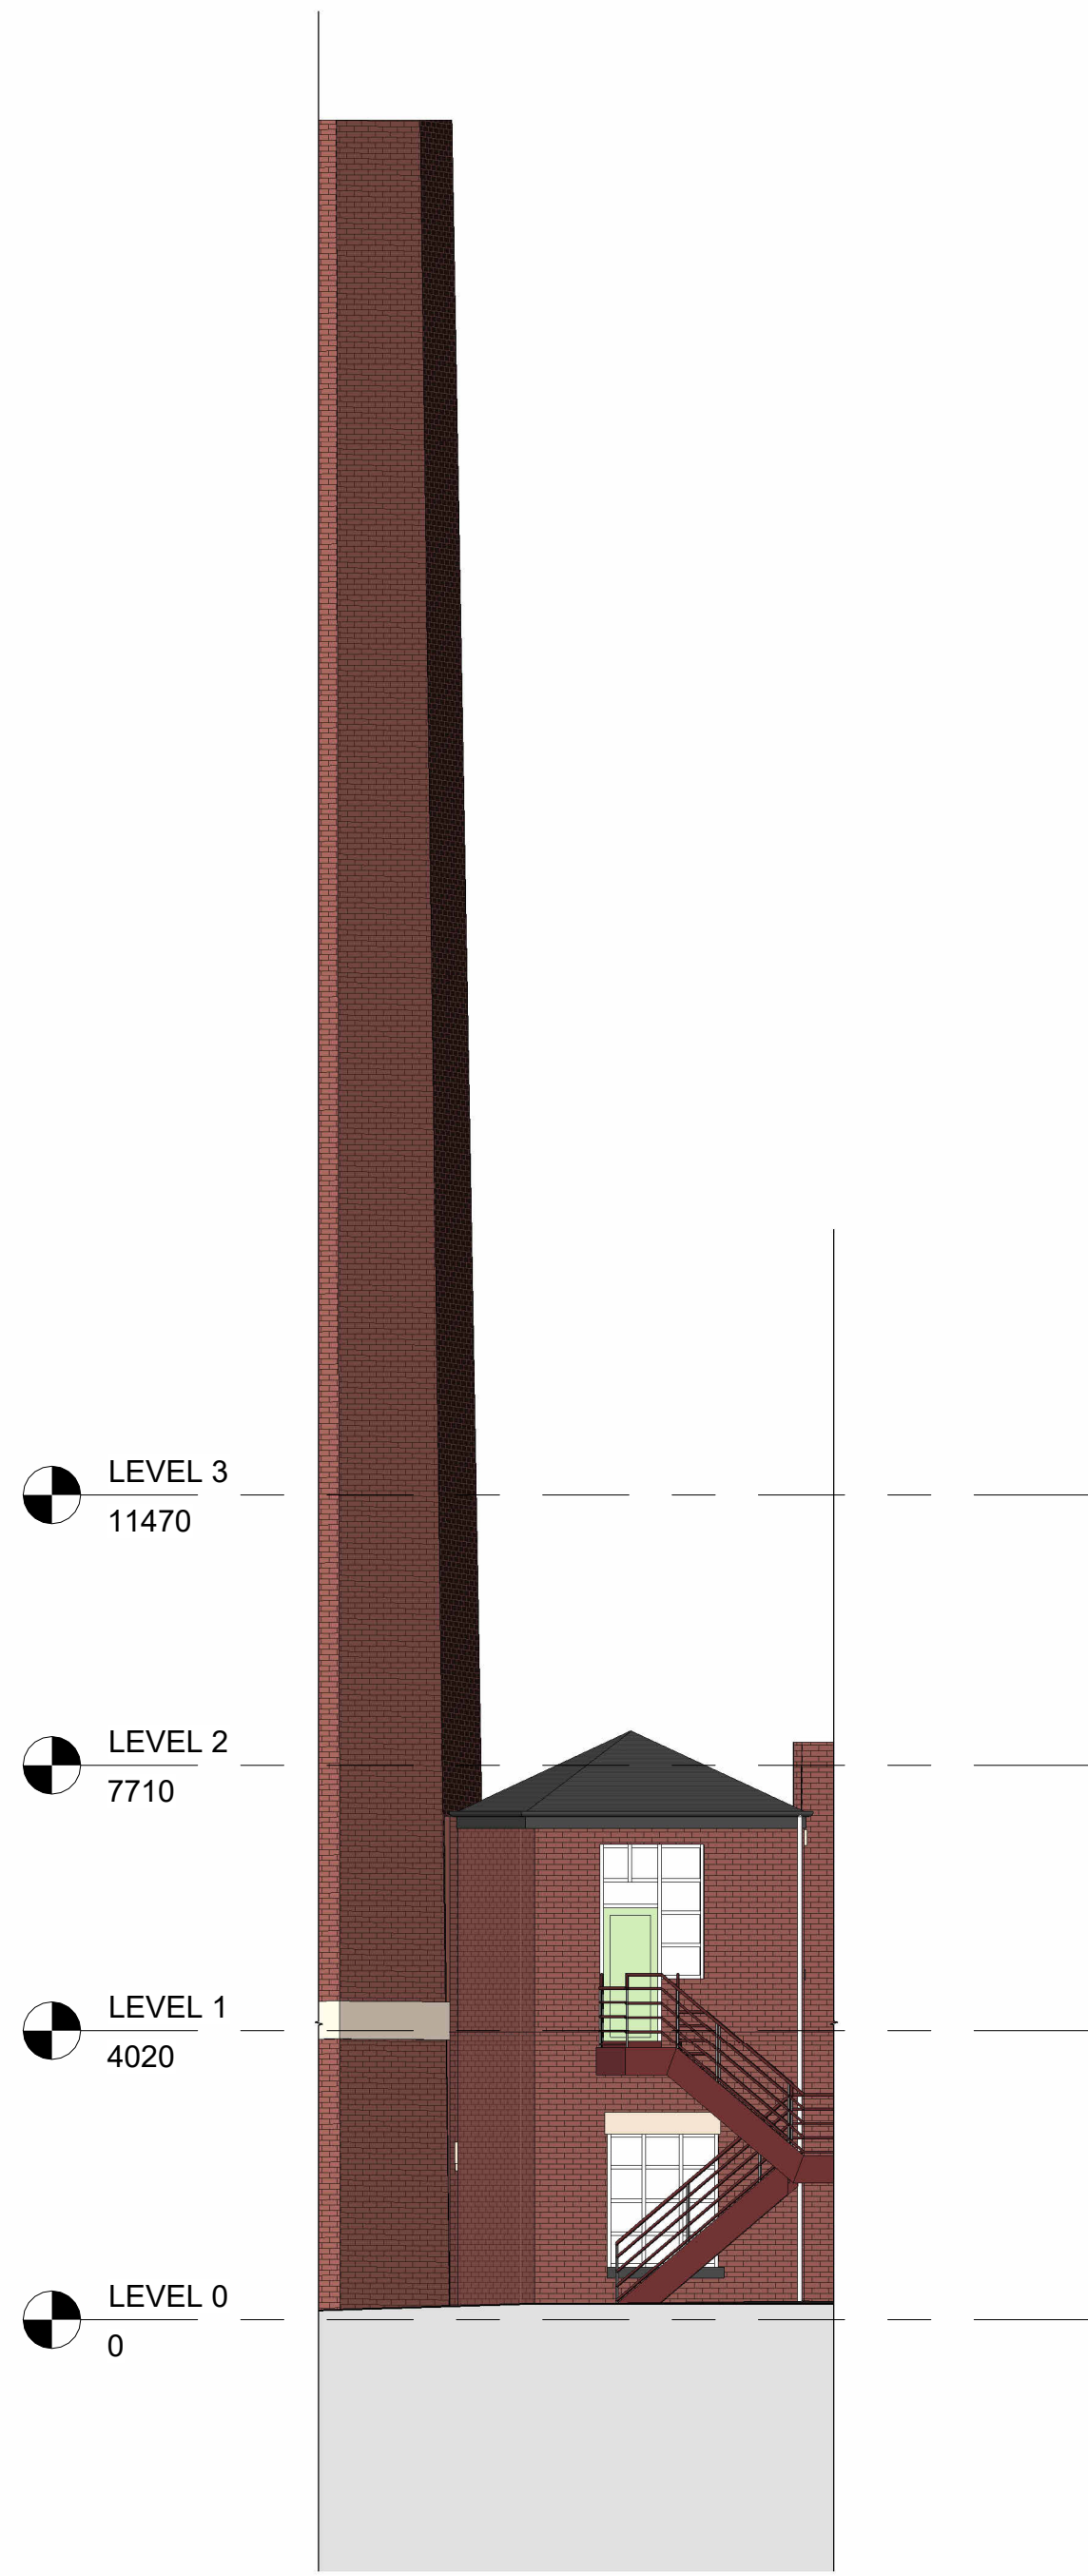


1 Albion Mill Rear - FRONT 1 - Proposed
1 : 100

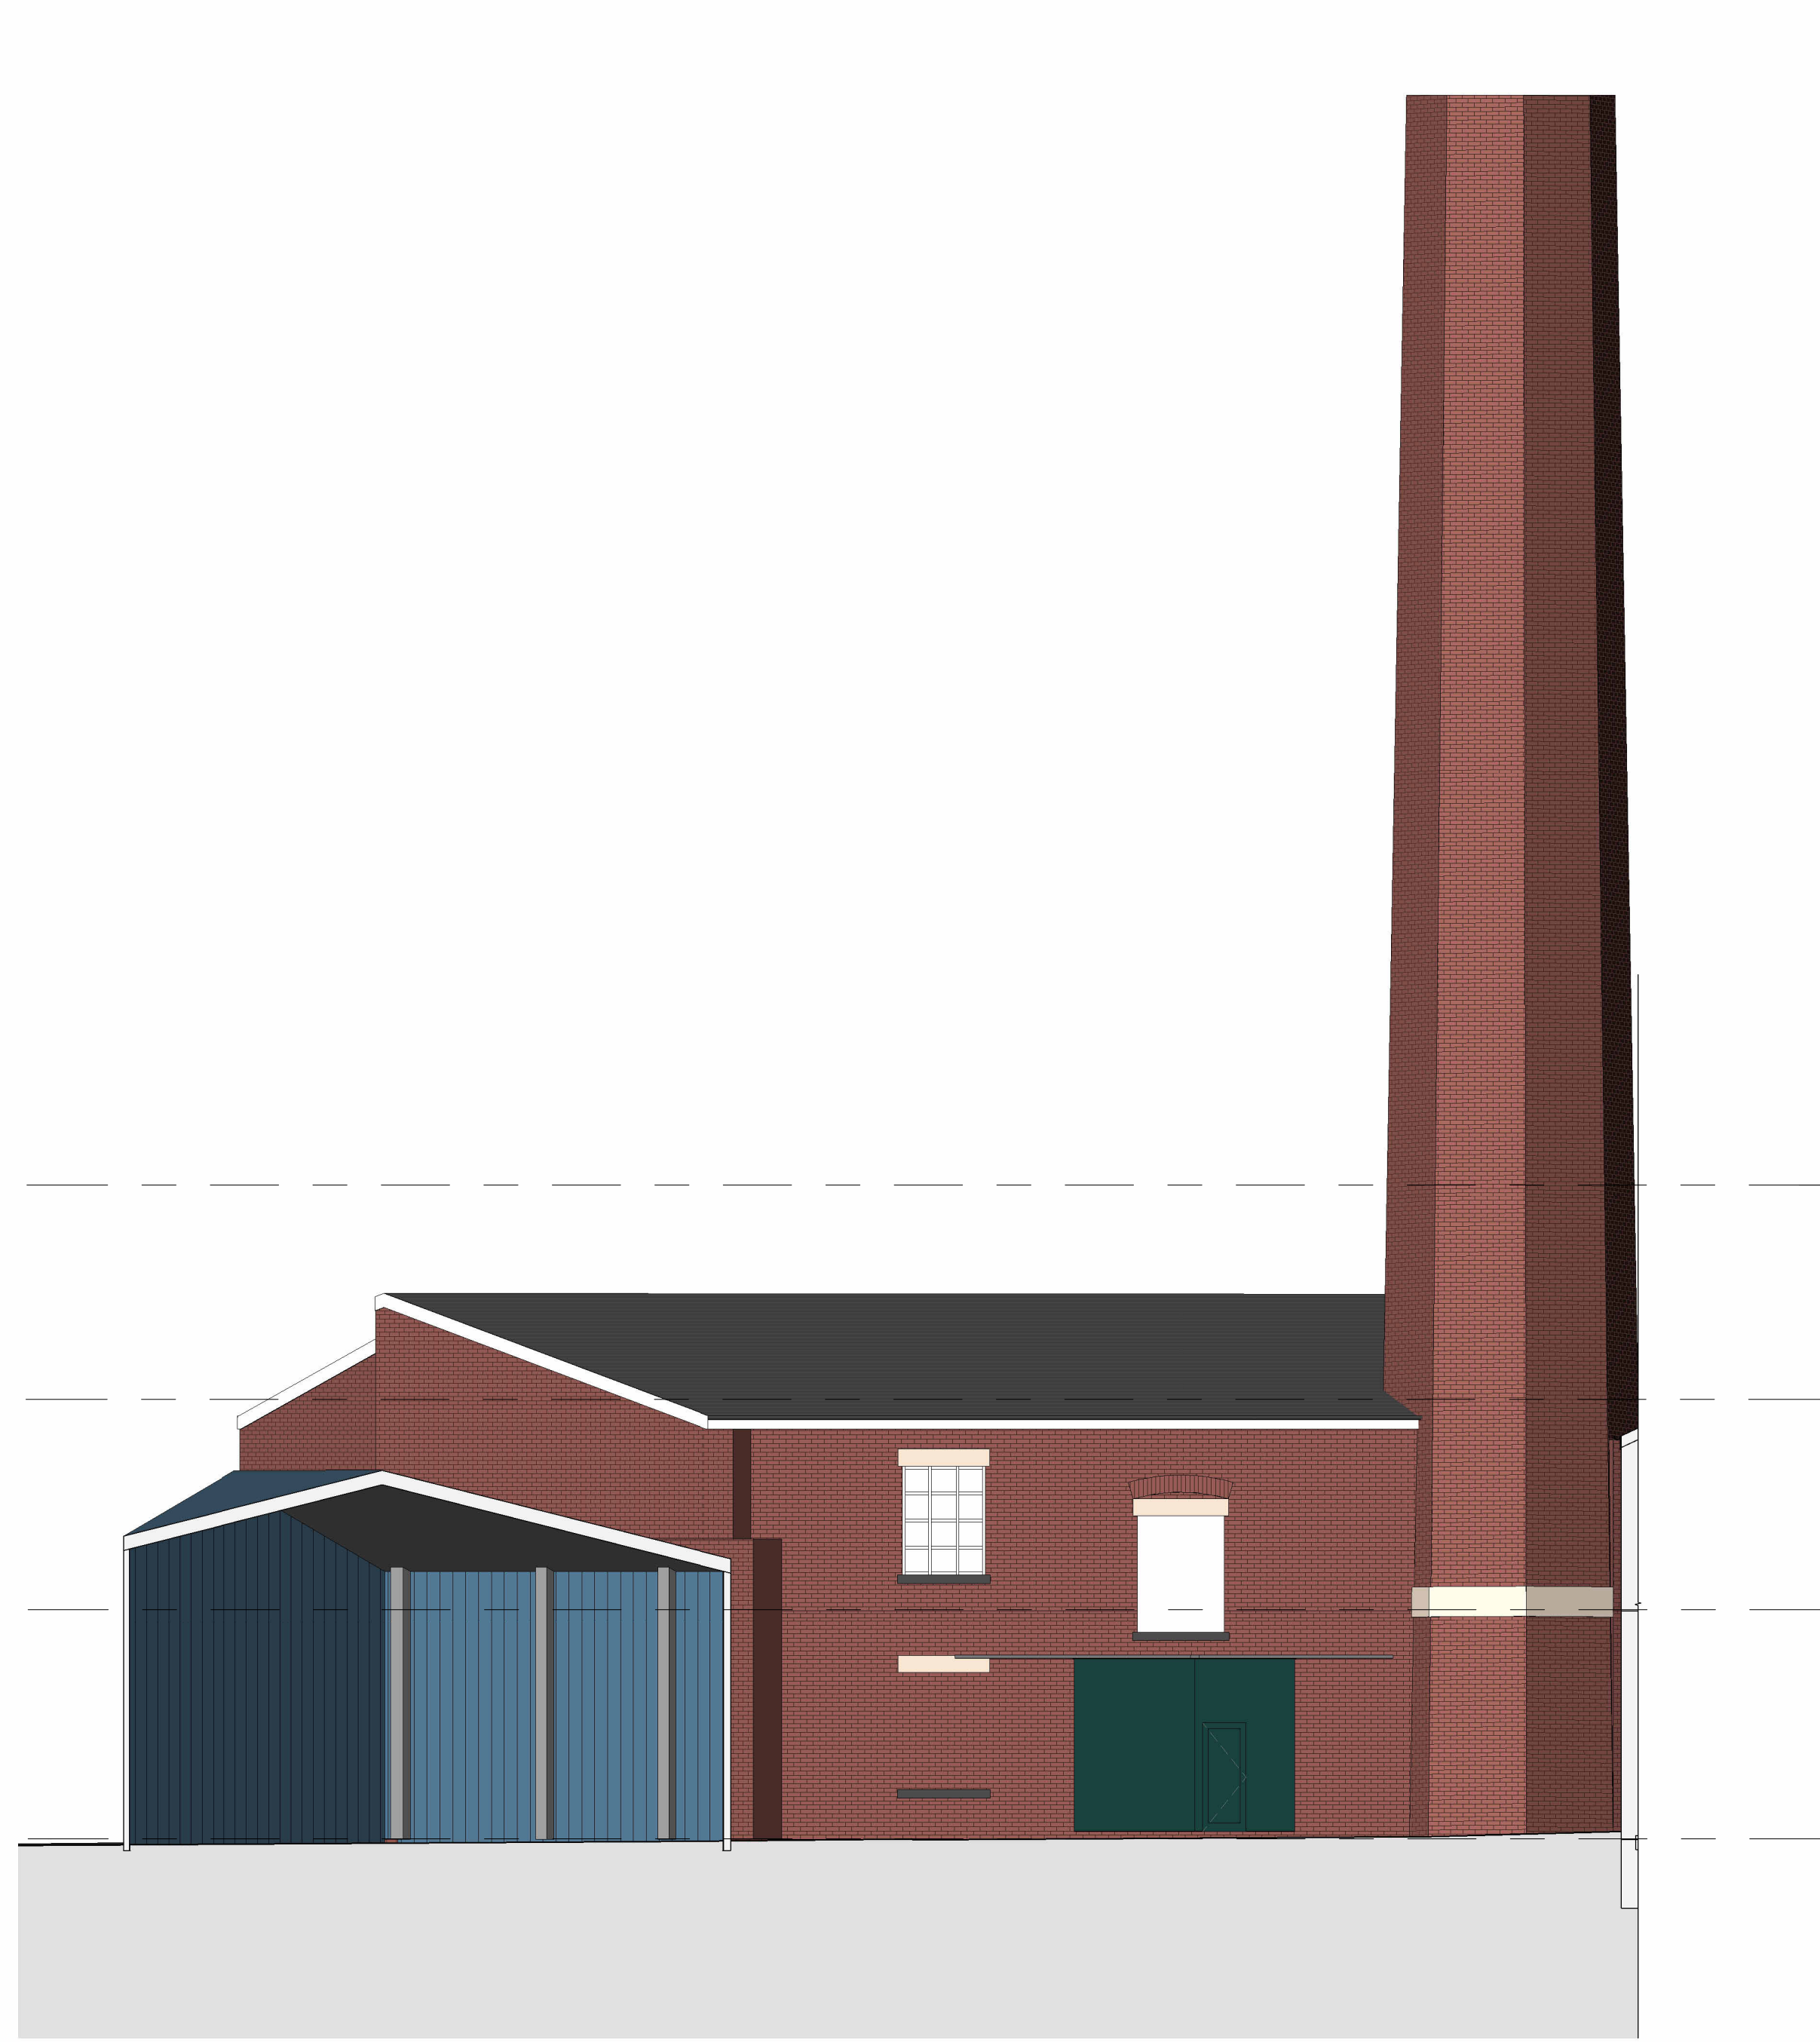


2 Albion Mill Rear - FRONT 2 - Proposed
1 : 100

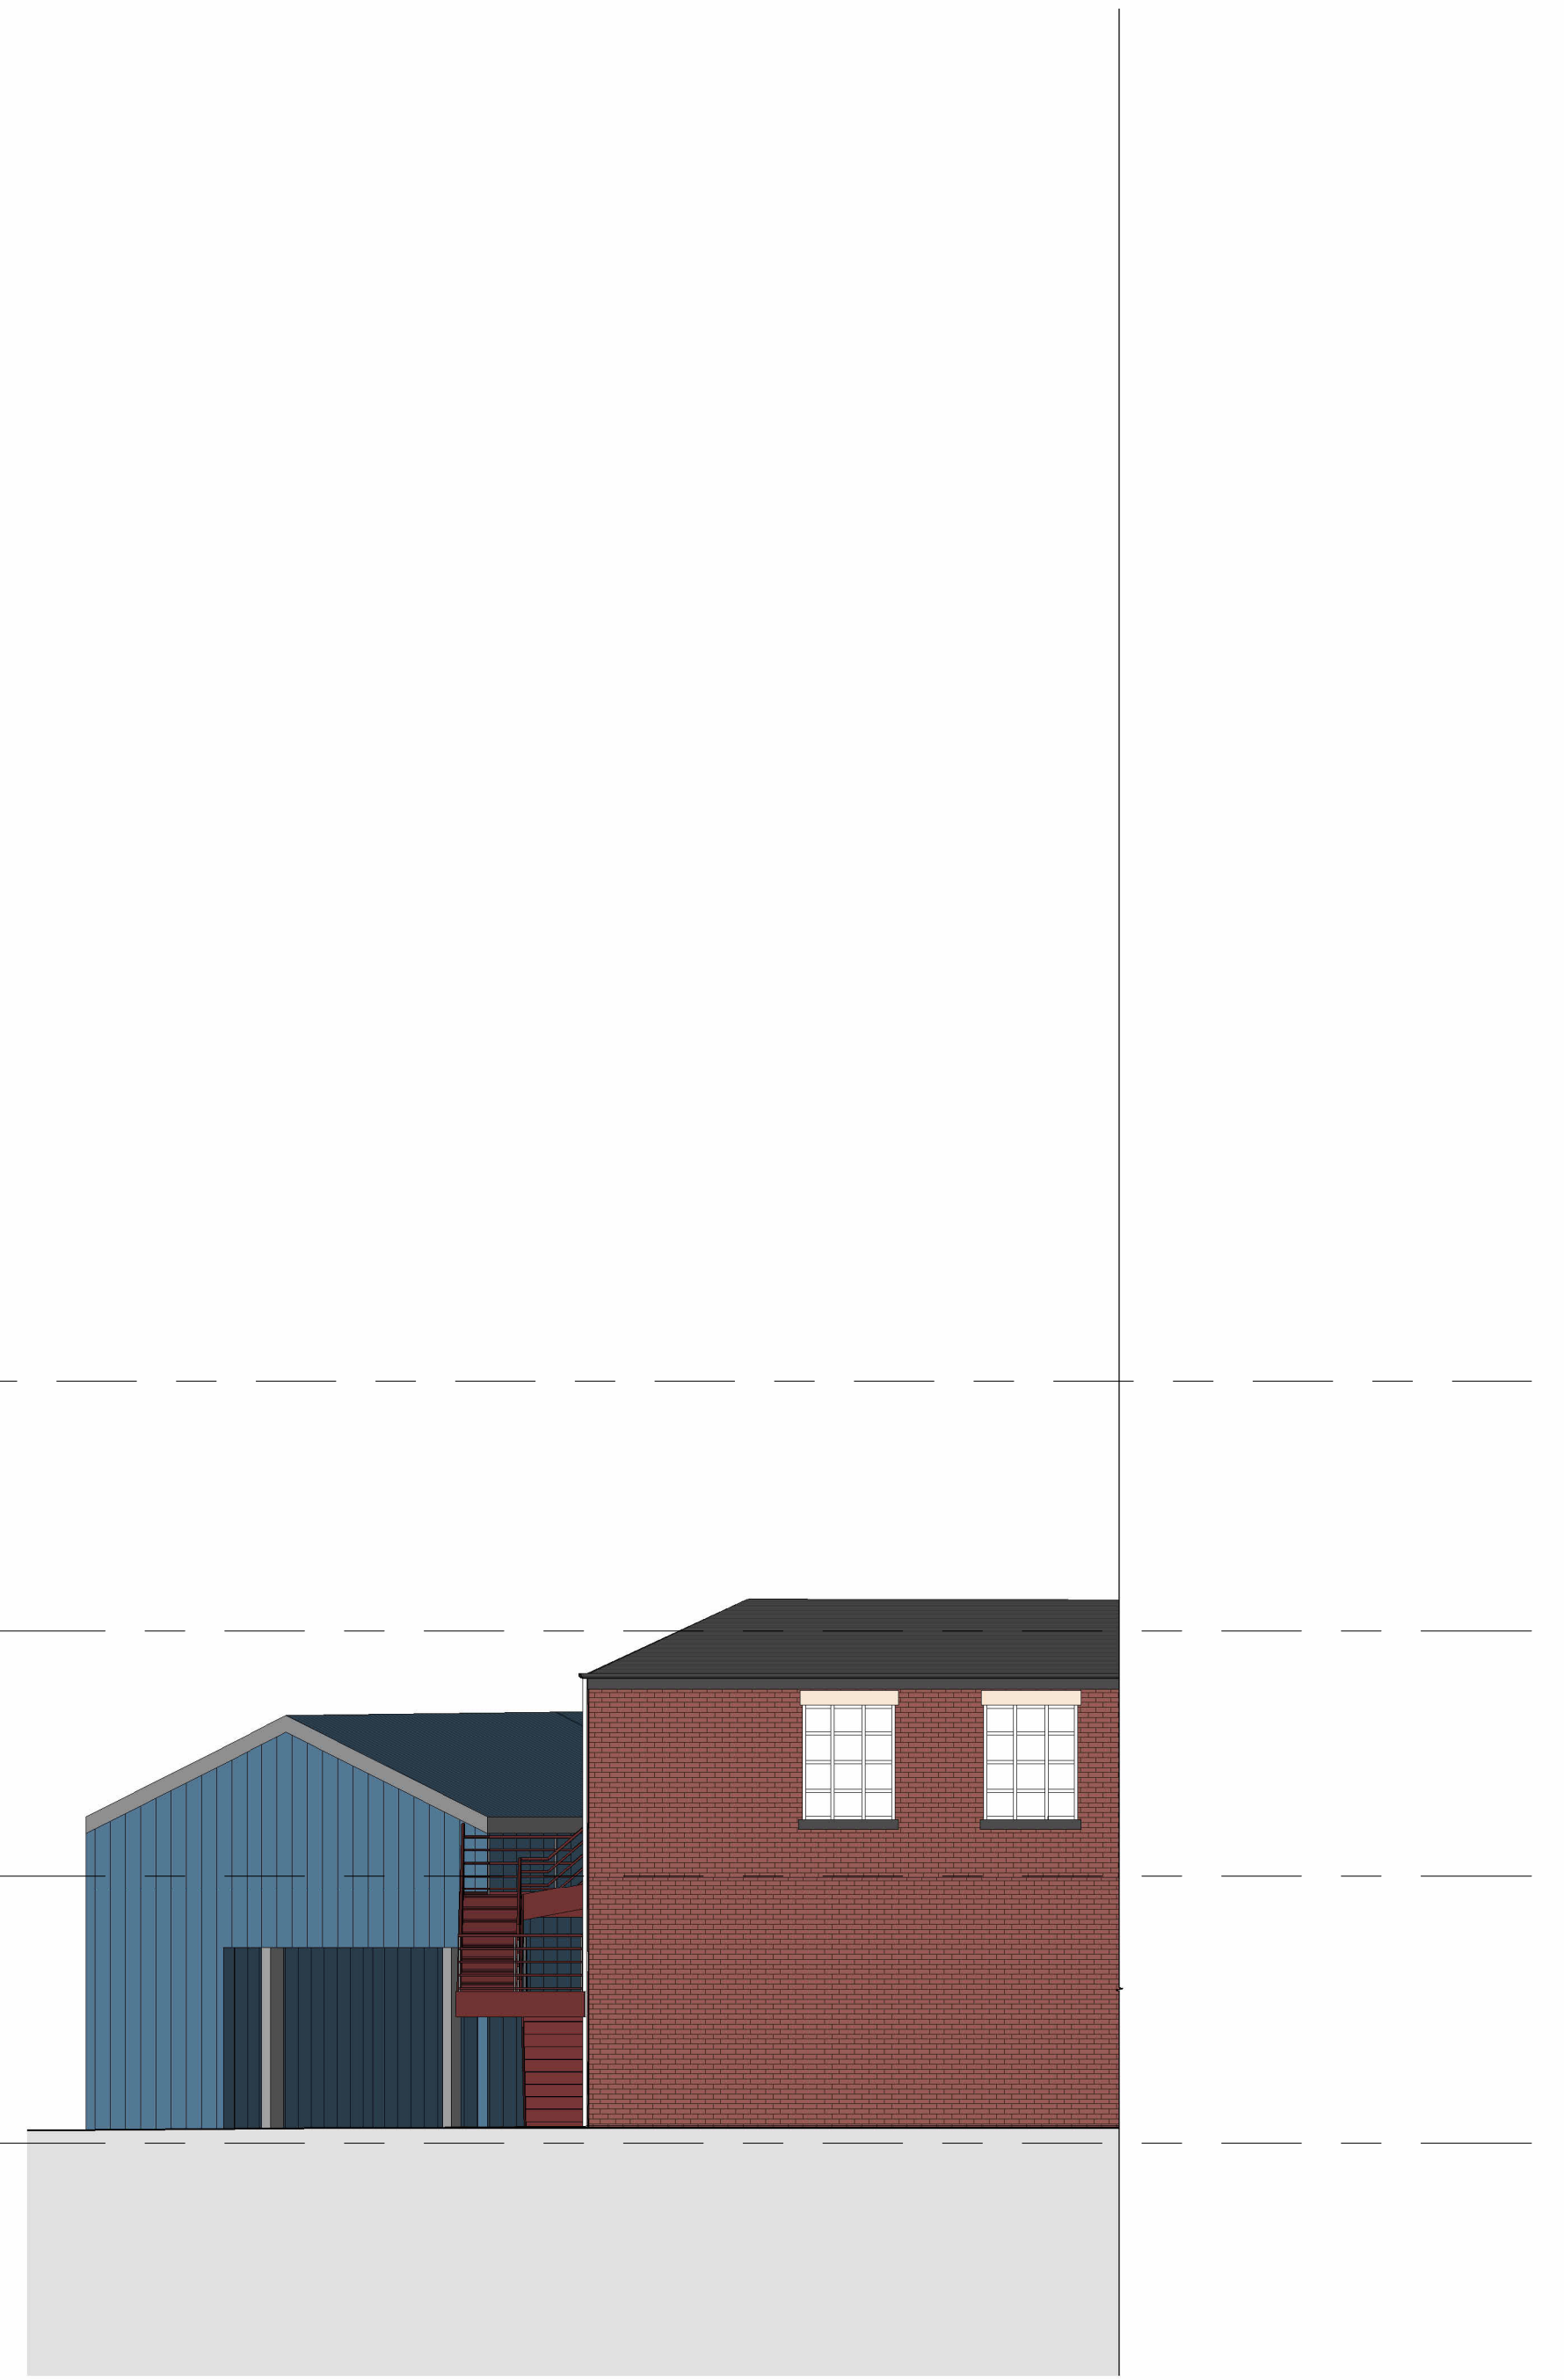

3 Albion Mill Rear - RIGHT 1 - Proposed
1 : 100

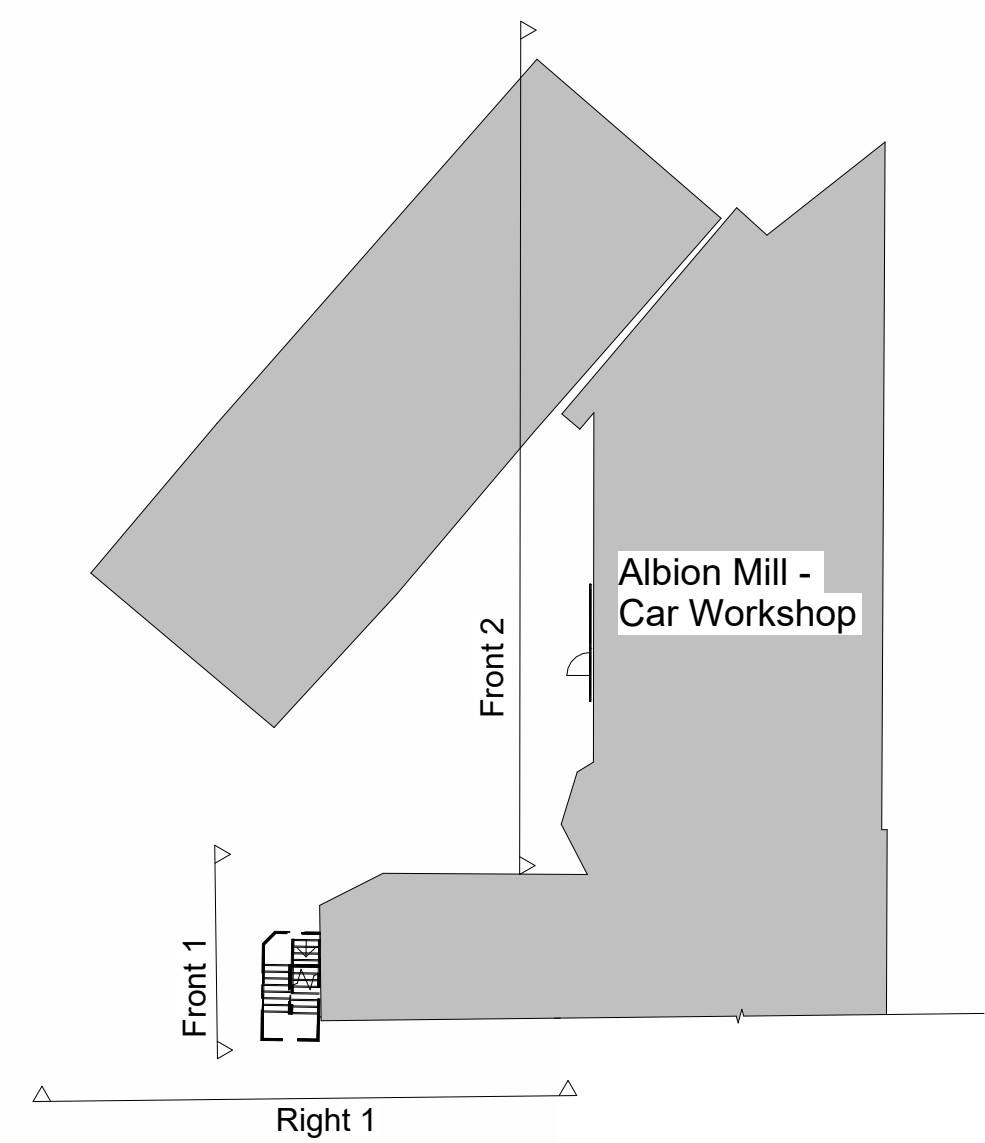

4 KEY PLAN - Elevation - Proposed
1 : 250

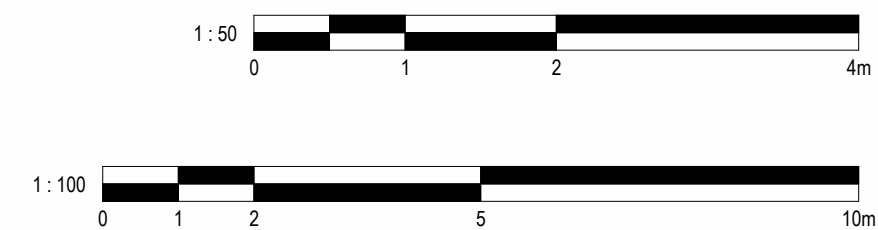

No.	Description	Date
PROJECT		
Albion Mill Rear		
TITLE		
Proposed Elevations		
STATUS		
DESIGN		
DRAWN BY	DATE	SCALE (@ A1)
JB	14/08/2024	As indicated
PROJECT NUMBER	DRAWING NUMBER	REV
GSS24090.1	003B	
GOLD SKETCH		
S T U D I O S		
www.goldsketch.co.uk info@goldsketch.co.uk 0161 792 9595		
NOTES		
© COPYRIGHT - ALL RIGHTS RESERVED. THIS DRAWING SHALL NOT BE REPRODUCED WITHOUT PRIOR WRITTEN CONSENT. DRAWING TO BE USED FOR THE STATUS INDICATED ONLY. ALL DIMENSIONS AND SETTING OUT SHALL BE CHECKED AND CONFIRMED ON SITE. ANY DISCREPANCIES TO BE REPORTED TO THE ARCHITECT IMMEDIATELY. THE CONSULTANT'S LIABILITY IS LIMITED TO THE PROFESSIONAL SERVICES PROVIDED AND DOES NOT EXTEND TO ANY OTHER SERVICES OR TO THE CONSTRUCTION OF THE WORK. ALL DIMENSIONS AND SETTING OUT SHALL BE IN ACCORDANCE WITH CURRENT BUILDING REGULATIONS AND RELEVANT CODES OF PRACTICE AND BRITISH STANDARDS. ALL DIMENSIONS ARE IN MILLIMETRES UNLESS OTHERWISE STATED.		