



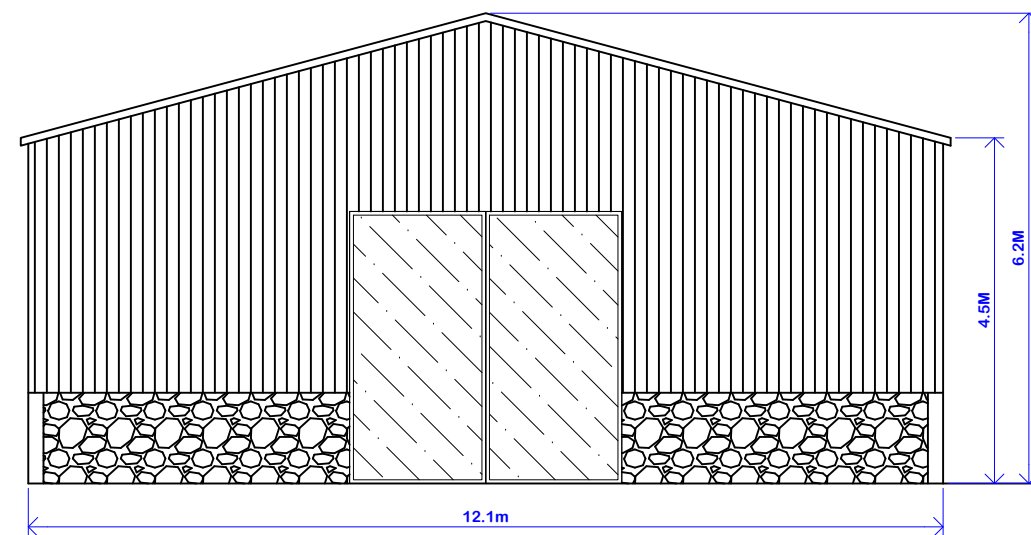


PROPOSED SOUTH FACING ELEVATION

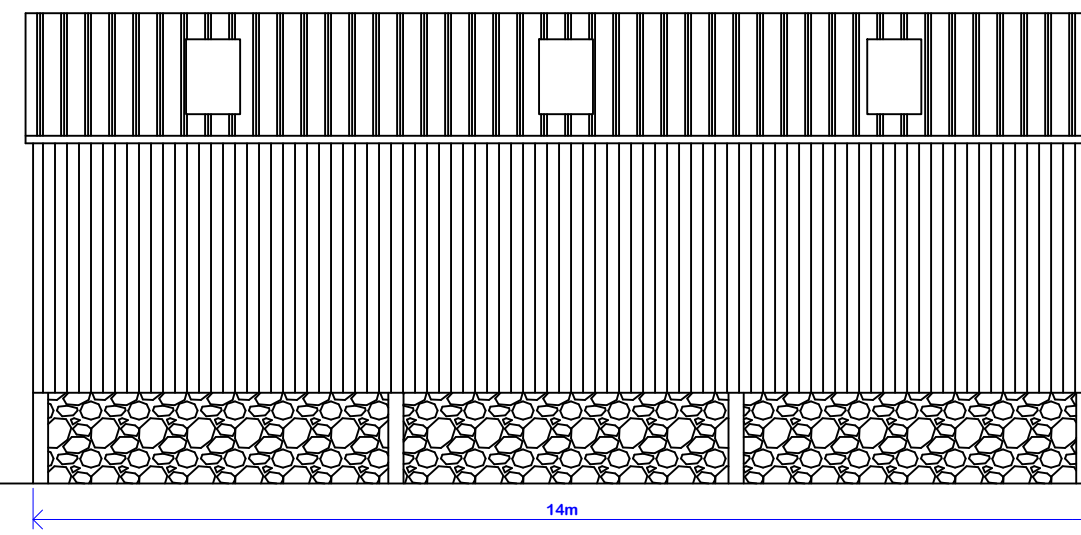


PROPOSED WEST FACING ELEVATION

MATERIALS: ROOF IN SLATE BLUE BOX
PROFILE TIN SHEETS
WALLS IN TANALIZED TIMBER
YORKSHIRE BOARDING AND LOCAL
NATURAL STONE
DOORS IN FLAT SHEETED TIN
ACCESS COMPACTED HARD CORE


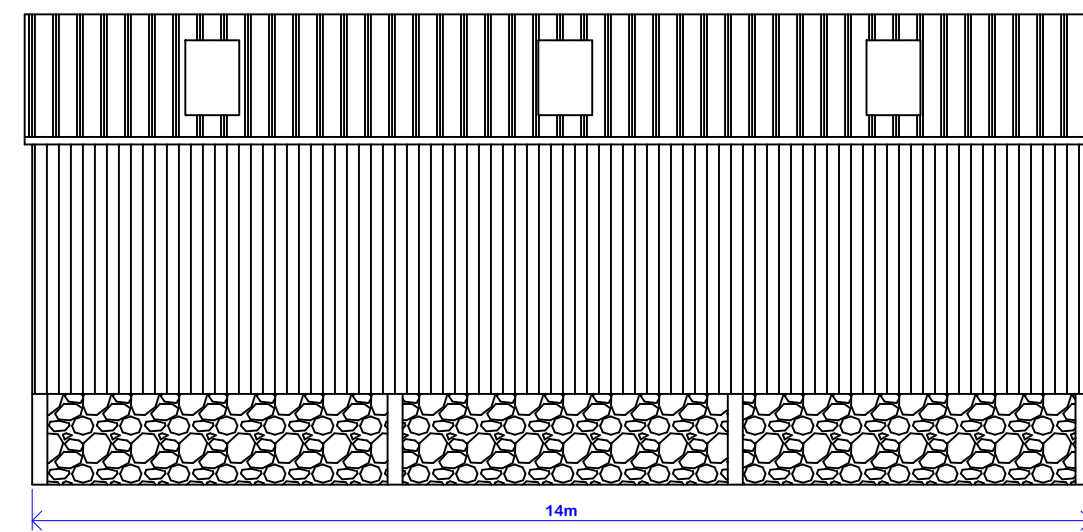


PROPOSED WEST FACING ELEVATION

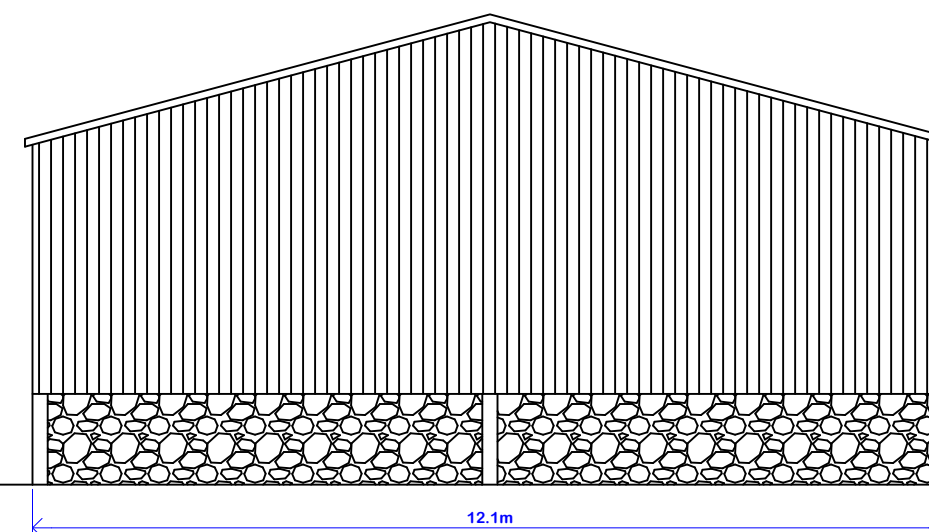

PROPOSED SOUTH FACING ELEVATION

proposed plan view

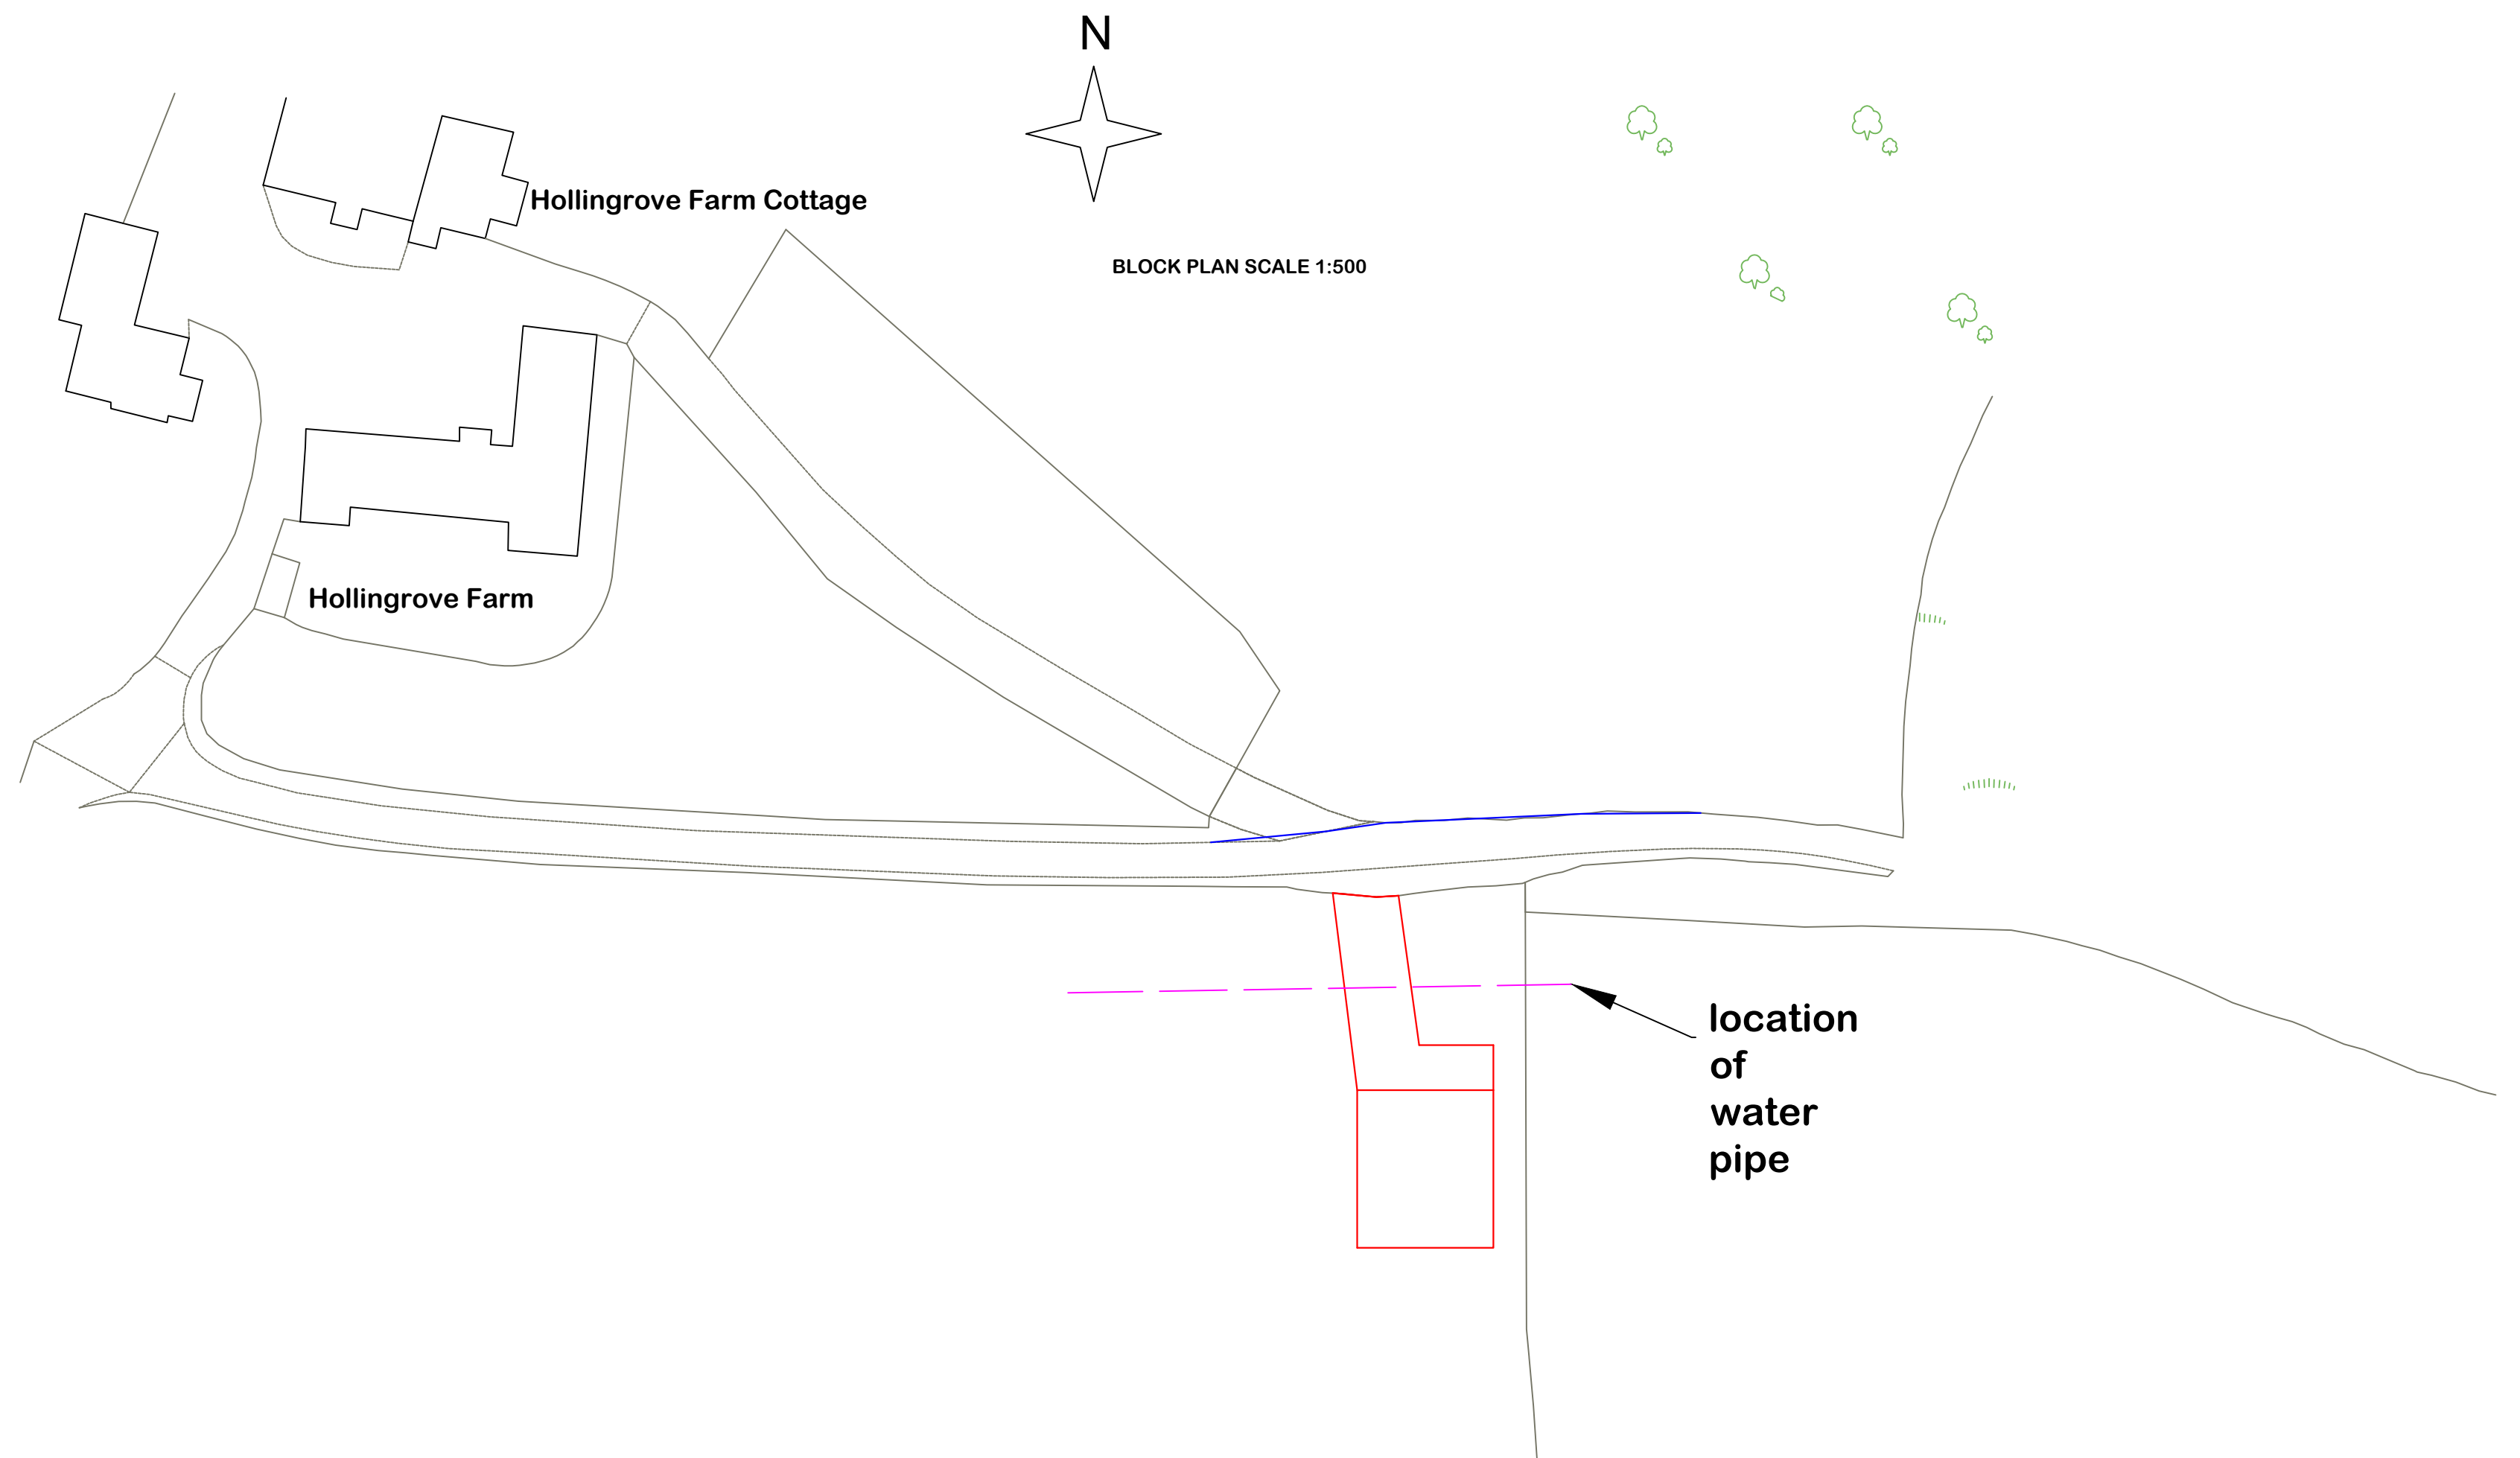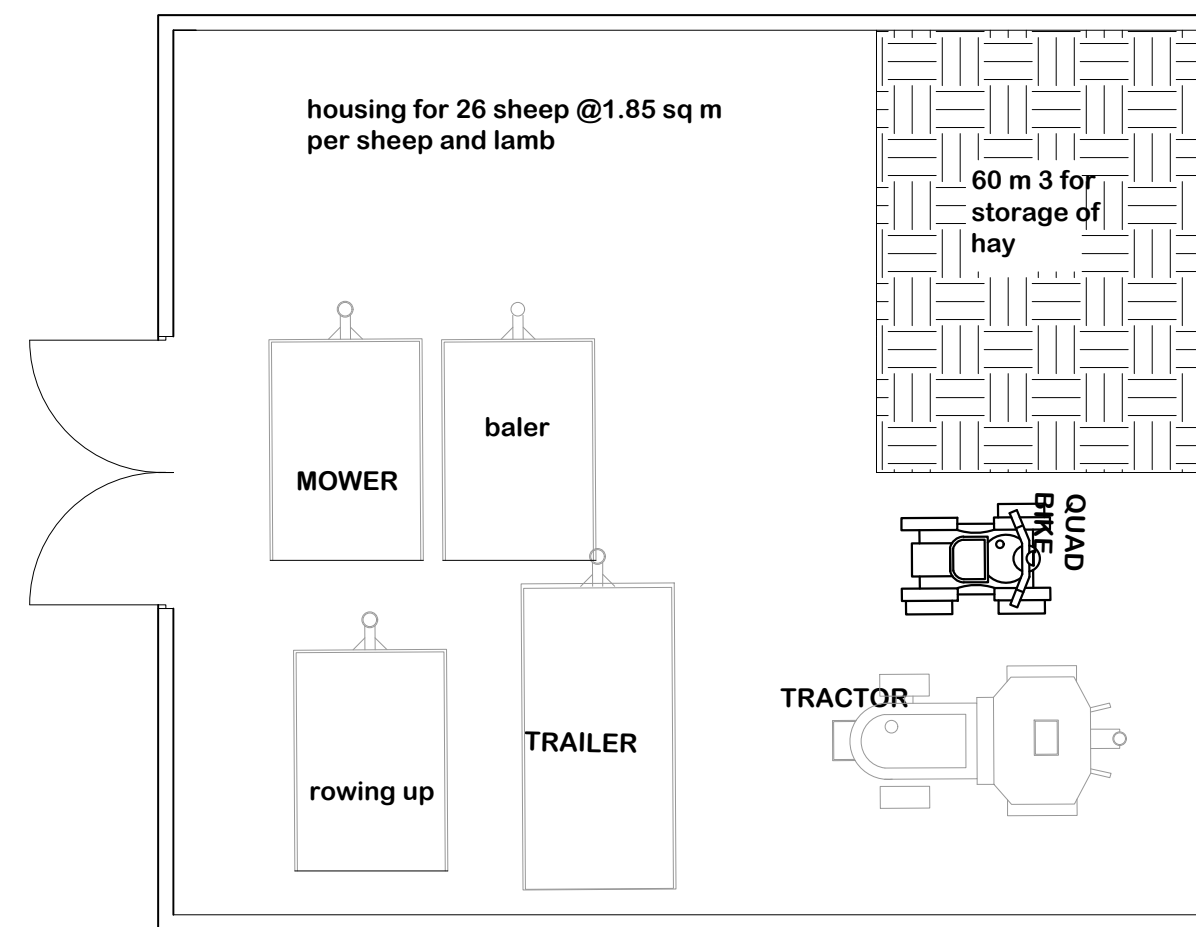

DRAWN BY: 3 Bobbin Mill Cottages, Stubbins Lane, Cloughton-on-Brock, Preston. PR30PL Telephone 01995 640135 Mobile 07813 296 287 e-mail: mel@mlplanning.co.uk	CLIENT: MR J O'FIELD PROJECT: AGRICULTURAL BUILDING LOCATION: HOLLINGROVE FARM, REDISHER LANE, HAWKSHAW, BURY BL8 4HX	DATE: 22ND OCTOBER 2021DWG NO. ML/JO/6022 SCALE: 1:100 /1:500 A1 rev A
---	---	---