


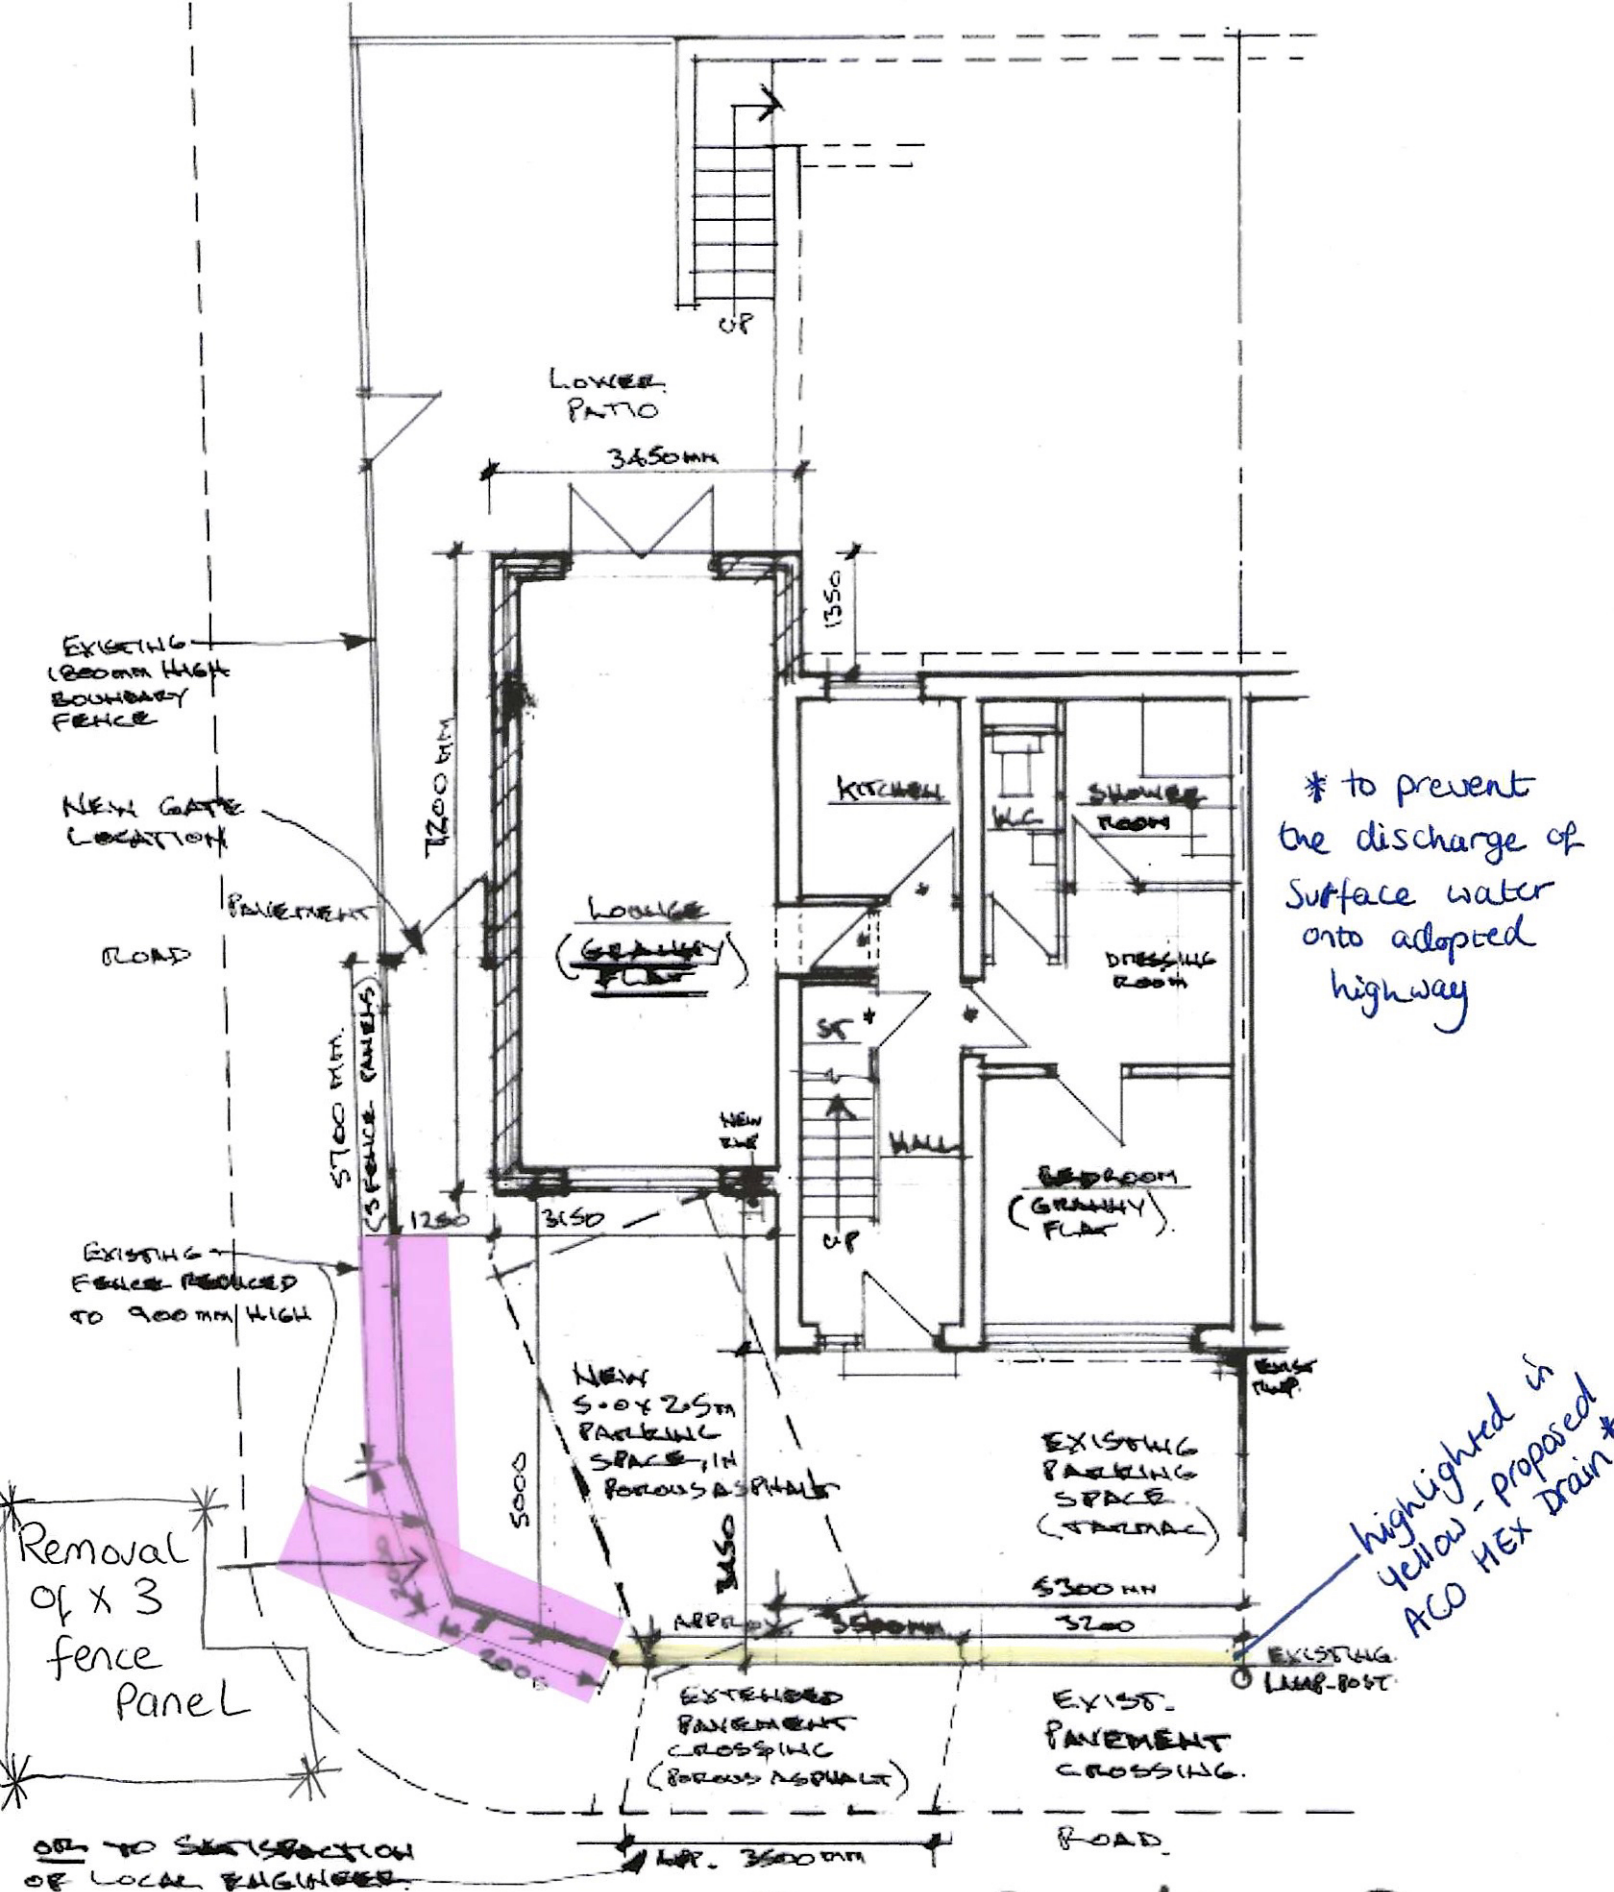

GROUND FLOOR PLAN/SITE PLAN