



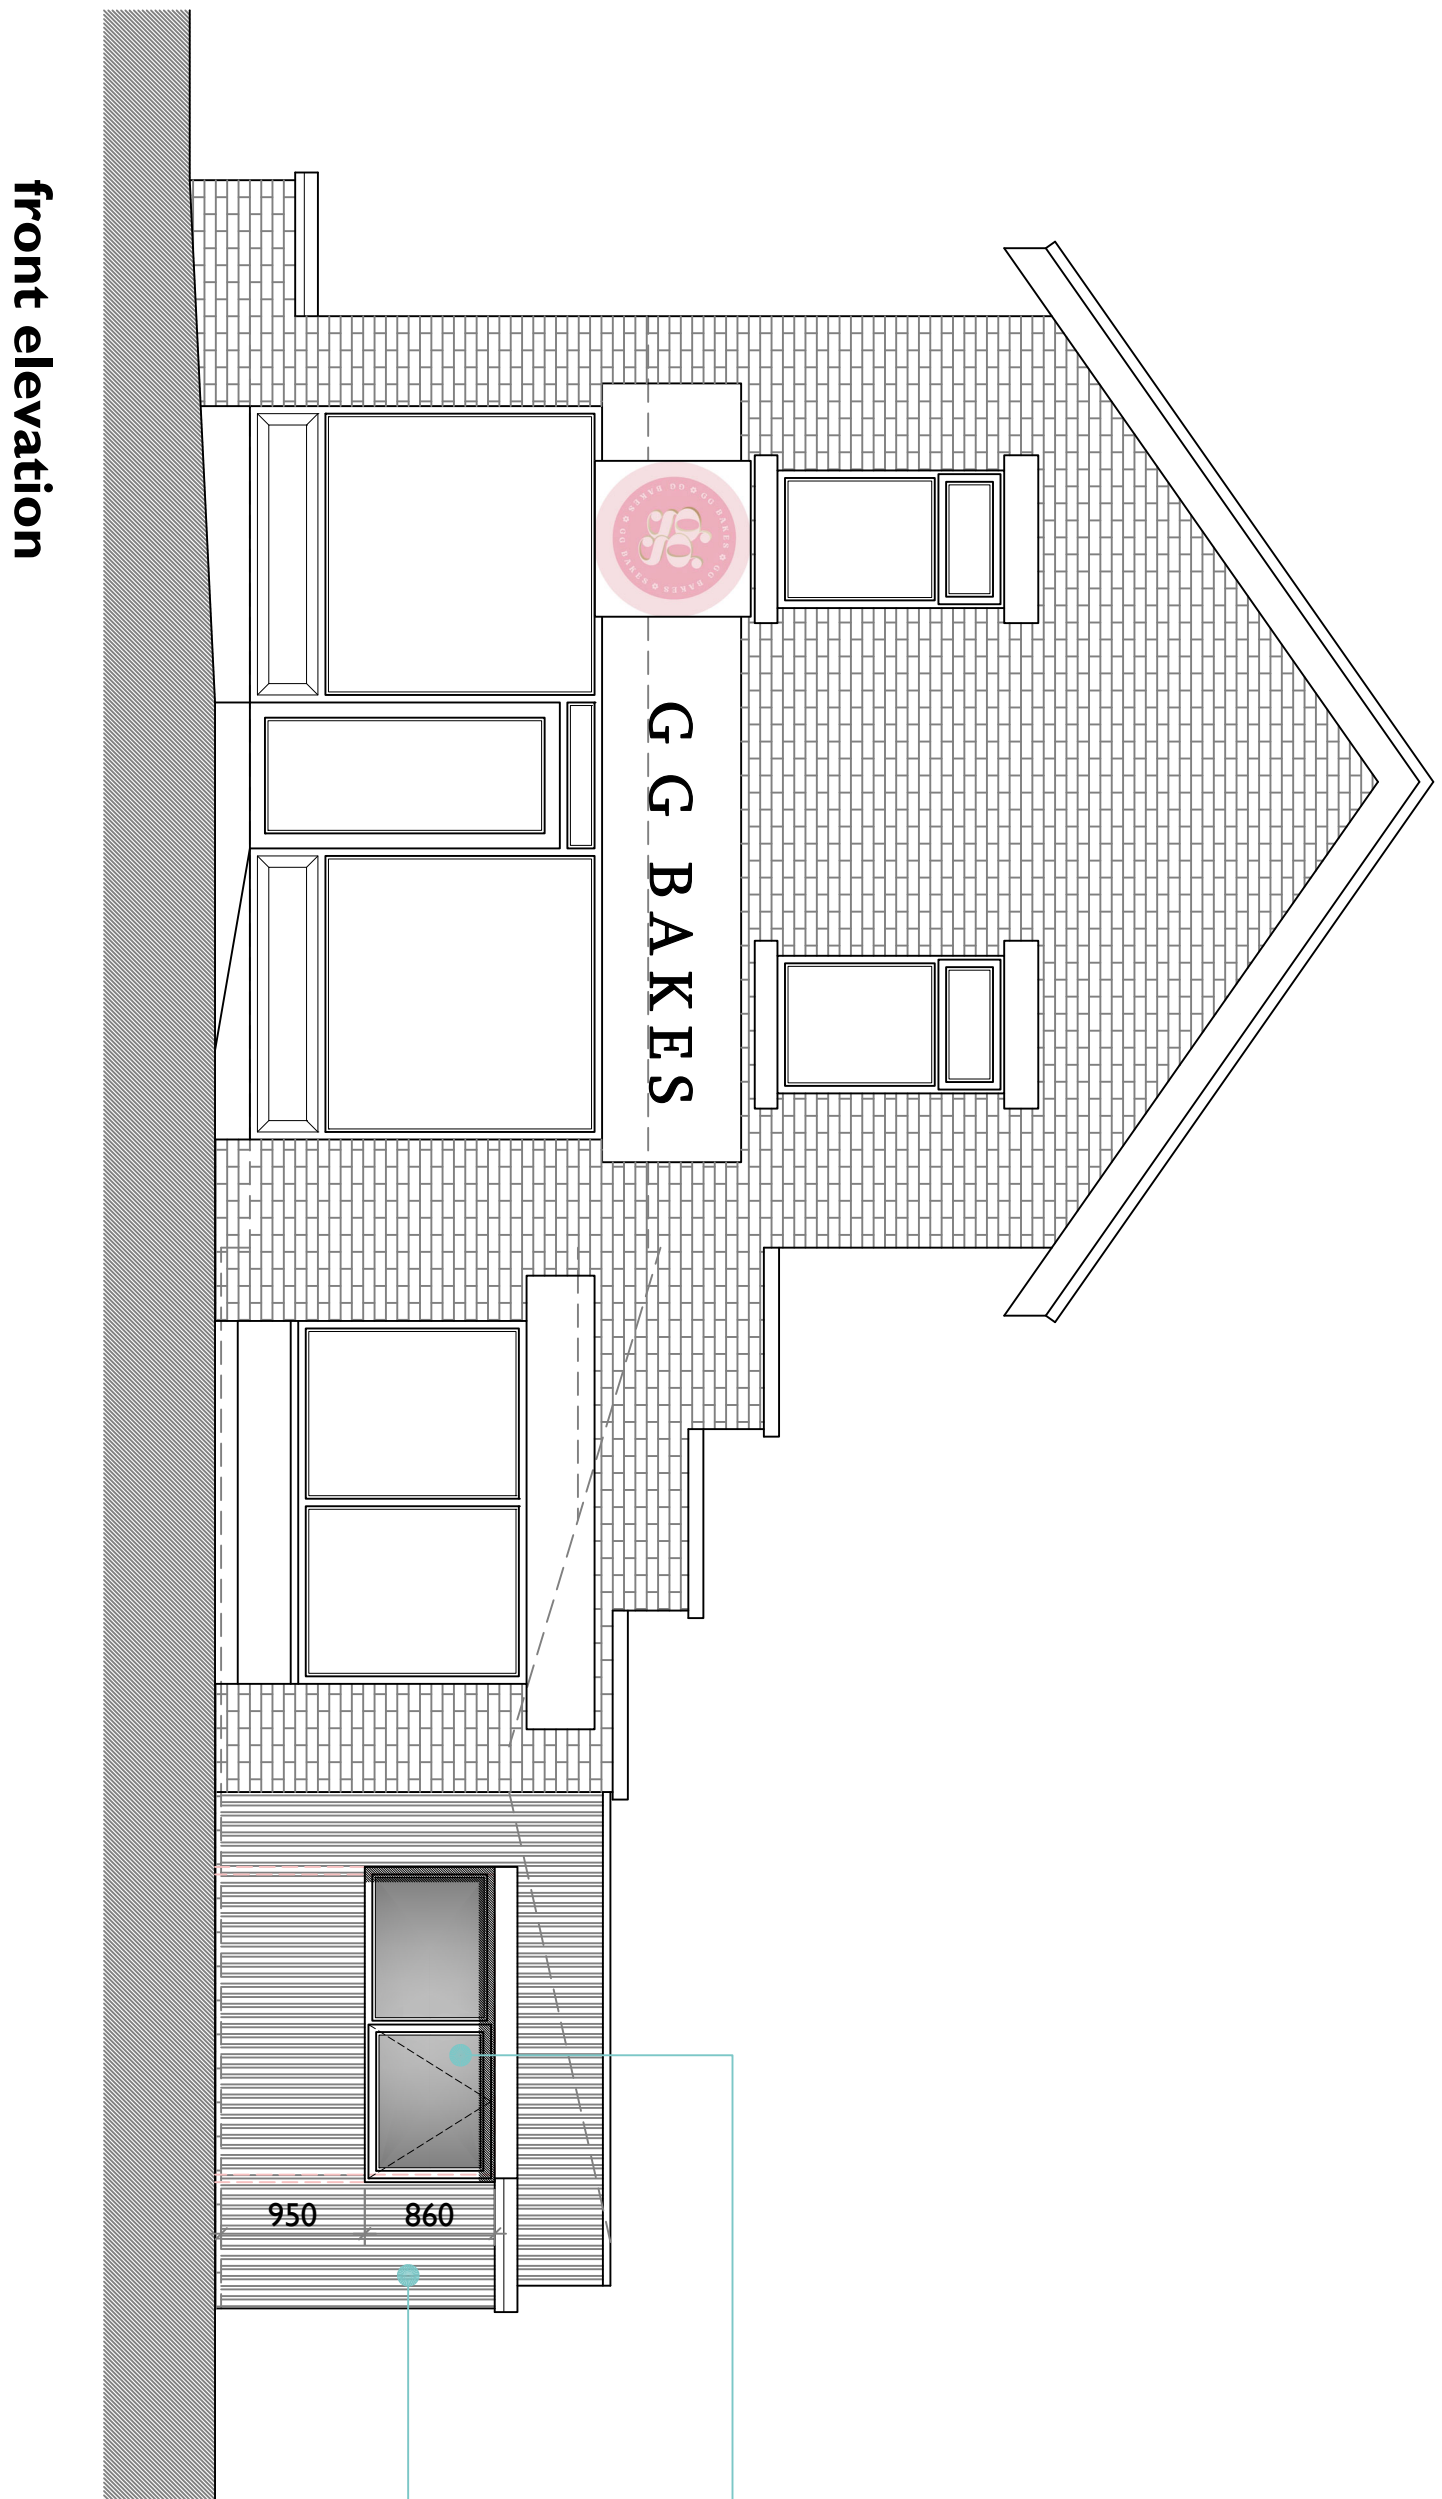

EXISTING ROLLER SHUTTER DOOR TO BE REMOVED WITH PROPOSED WINDOW FITTING WITH BLACK FRAMES

NEW CLADDED FACADE IN ECOSCAPE COMPOSITE SLATTED CLADDING, OR SIMILAR APPROVED, IN COLOUR: 'MIDNIGHT'

NEW HALF-HEIGHT WALLING TO TAKE ABUTMENTS OF PROPOSED BOOTH SEATING. FINAL BOOTH ARRANGEMENTS TBC BY CLIENT

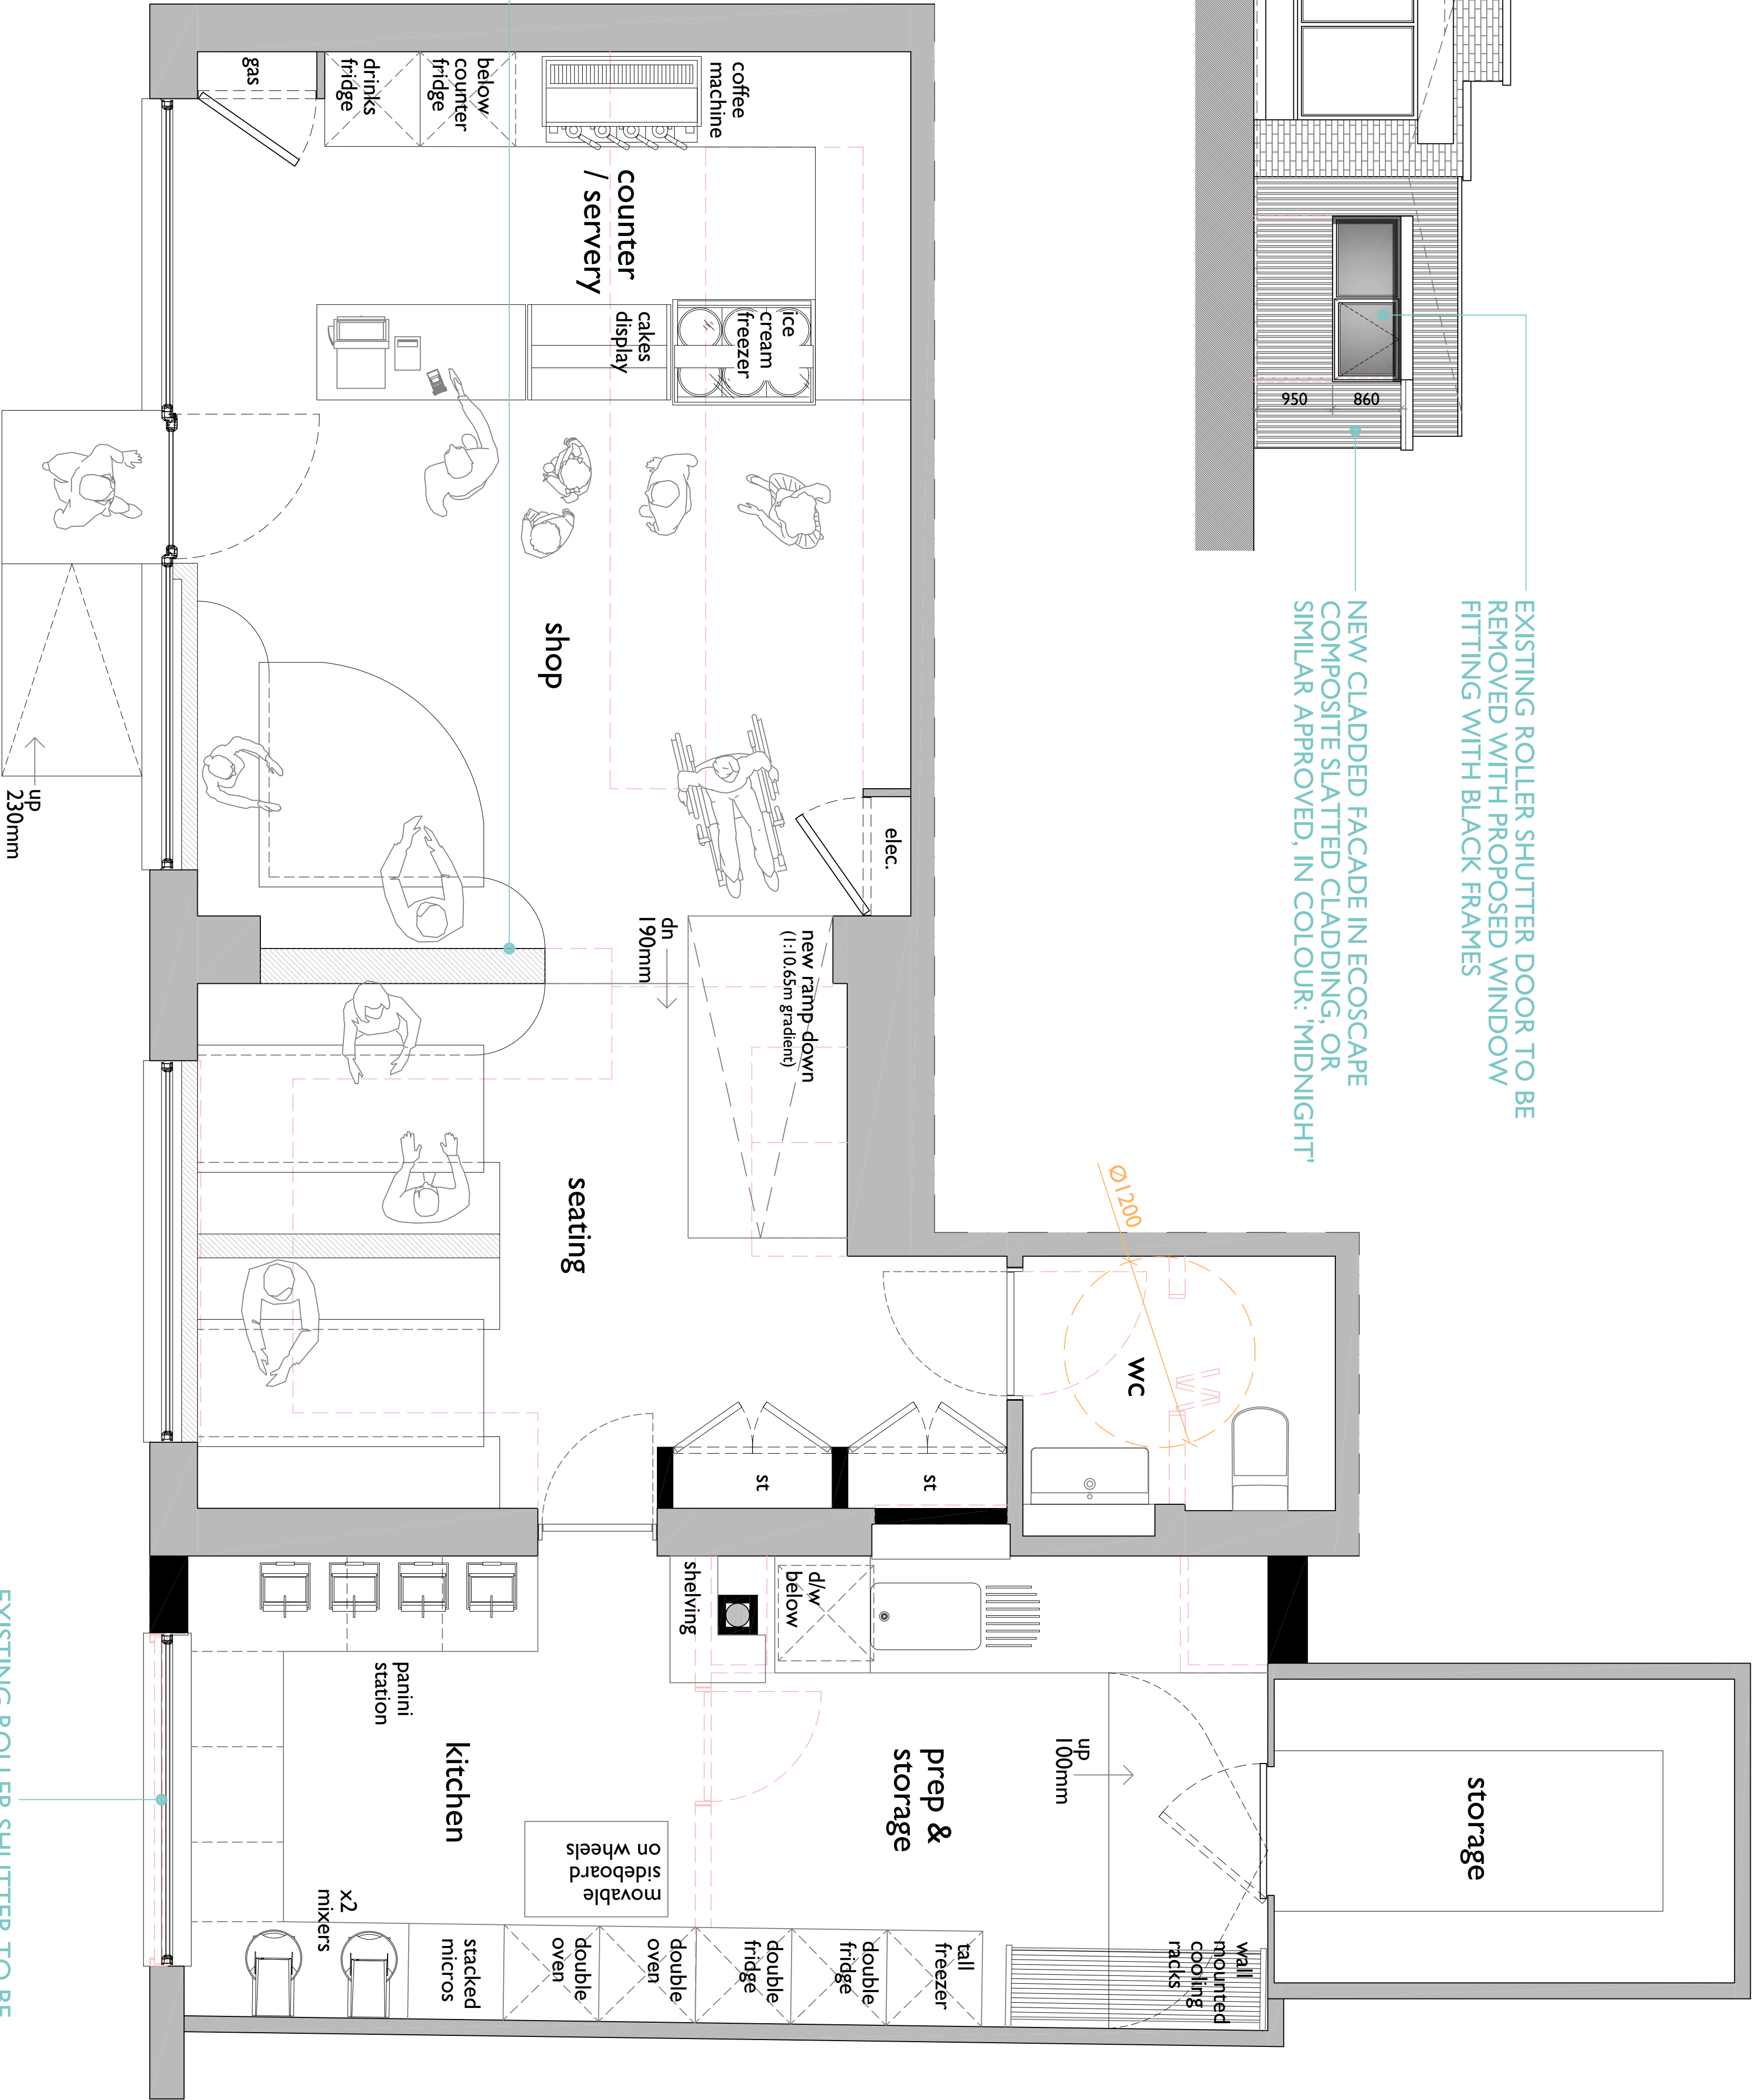

proposed floor plan

- notes:
- red dashed lines indicate extent of existing construction to be removed
 - shaded areas indicate extent of existing construction to be retained

EXISTING ROLLER SHUTTER TO BE REMOVED WITH PROPOSED WINDOW FITTING AND NEW BRICKWORK PANEL BELOW TO MATCH EXISTING FACADE