


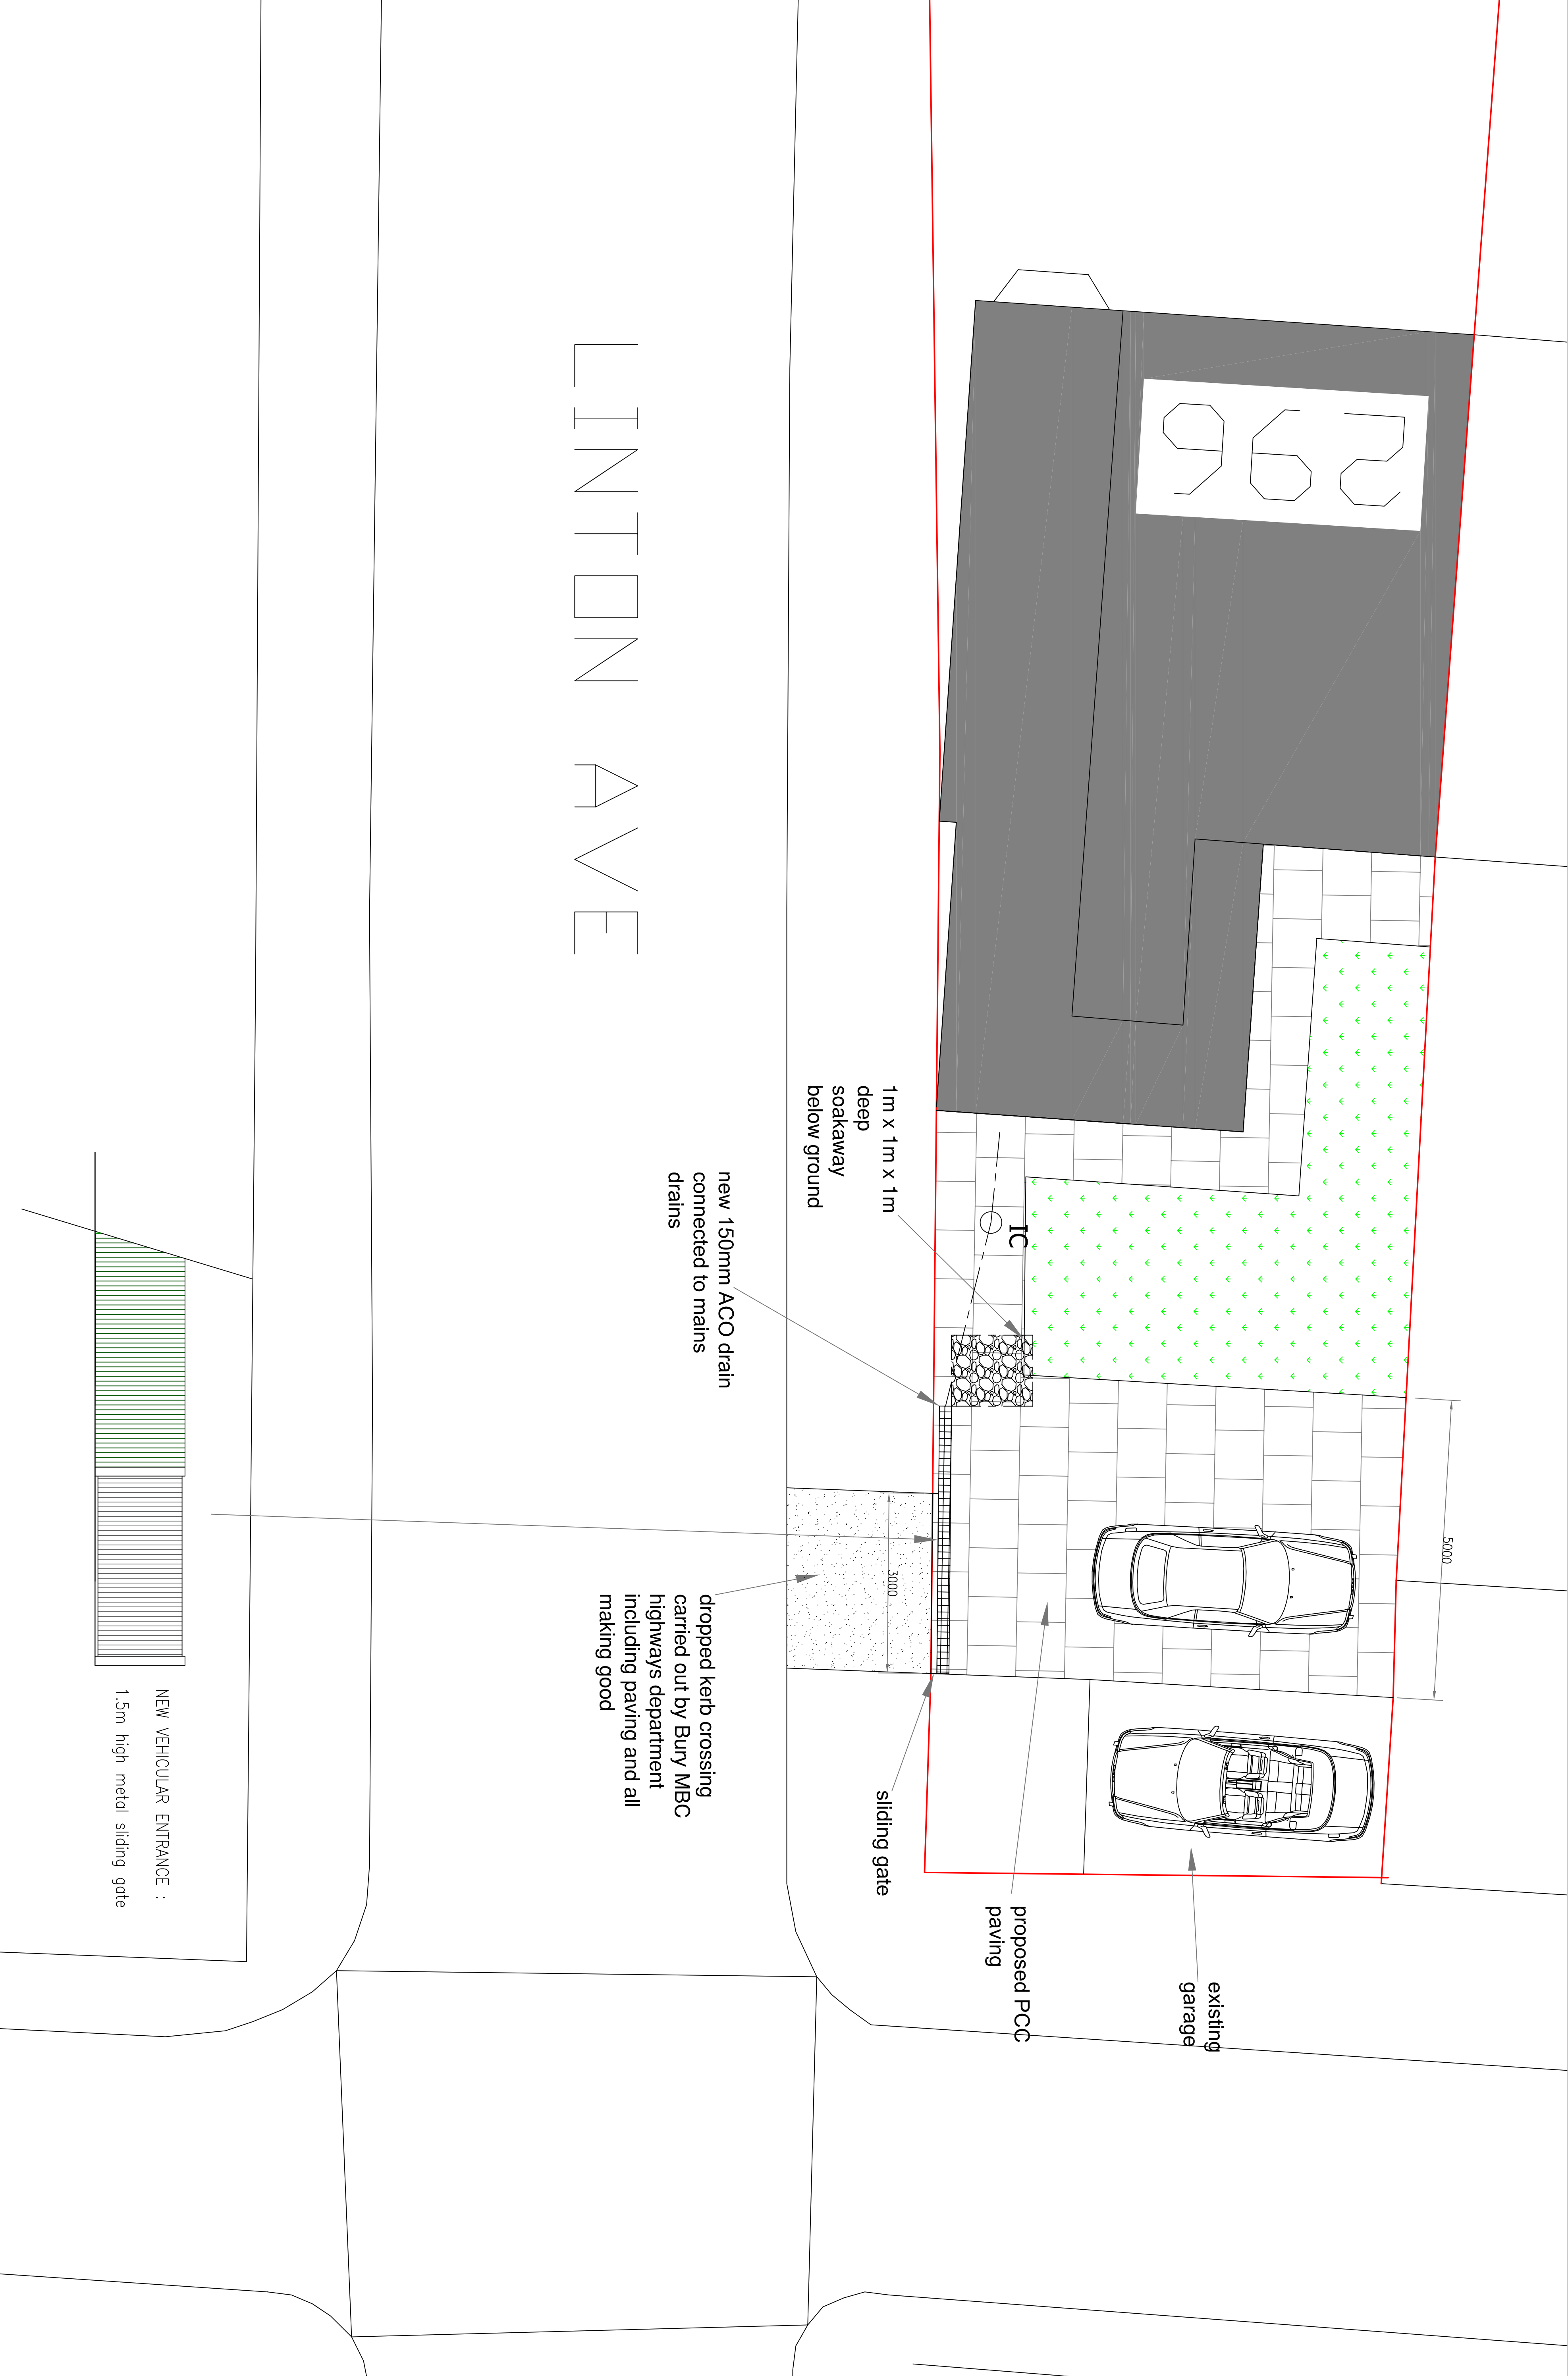

LINTON AVE

Date	Rev.	Initials	Notes		Project		Client	
			This drawing is subject to copyright and is not to be reproduced in part or whole without approval. Figured dimensions take precedence over scaled measurements from the drawing. All dimensions and drawings to be checked by Client and Contractor and discrepancies clarified with the Client prior to commencement. The whole of the works to commence without Planning & Building Regulations approval. The client must ensure the project complies with the Construction Design and Management Regulations 2015, or if Interested party is observed, as well as compliance with Party Wall Act 1996.		RAD The White House 42-44 Chorley New Road, Bolton BL1 4AP Tel : 01204 322196 Fax : 01204 214110 Email: info@redesignprojects.co.uk		MR. S. IOBAL Drawn RA Date OCTOBER 2021 Scale 1:100 @ A1 / 1:200 @ A3 Drawing Number RAD/2521/21/2	
			PARKING ARRANGEMENTS		296 WALWERSLEY RD BURY BL9 6NH			