


1 PROPOSED FLOOR LAYOUTS



Scale: 1:50

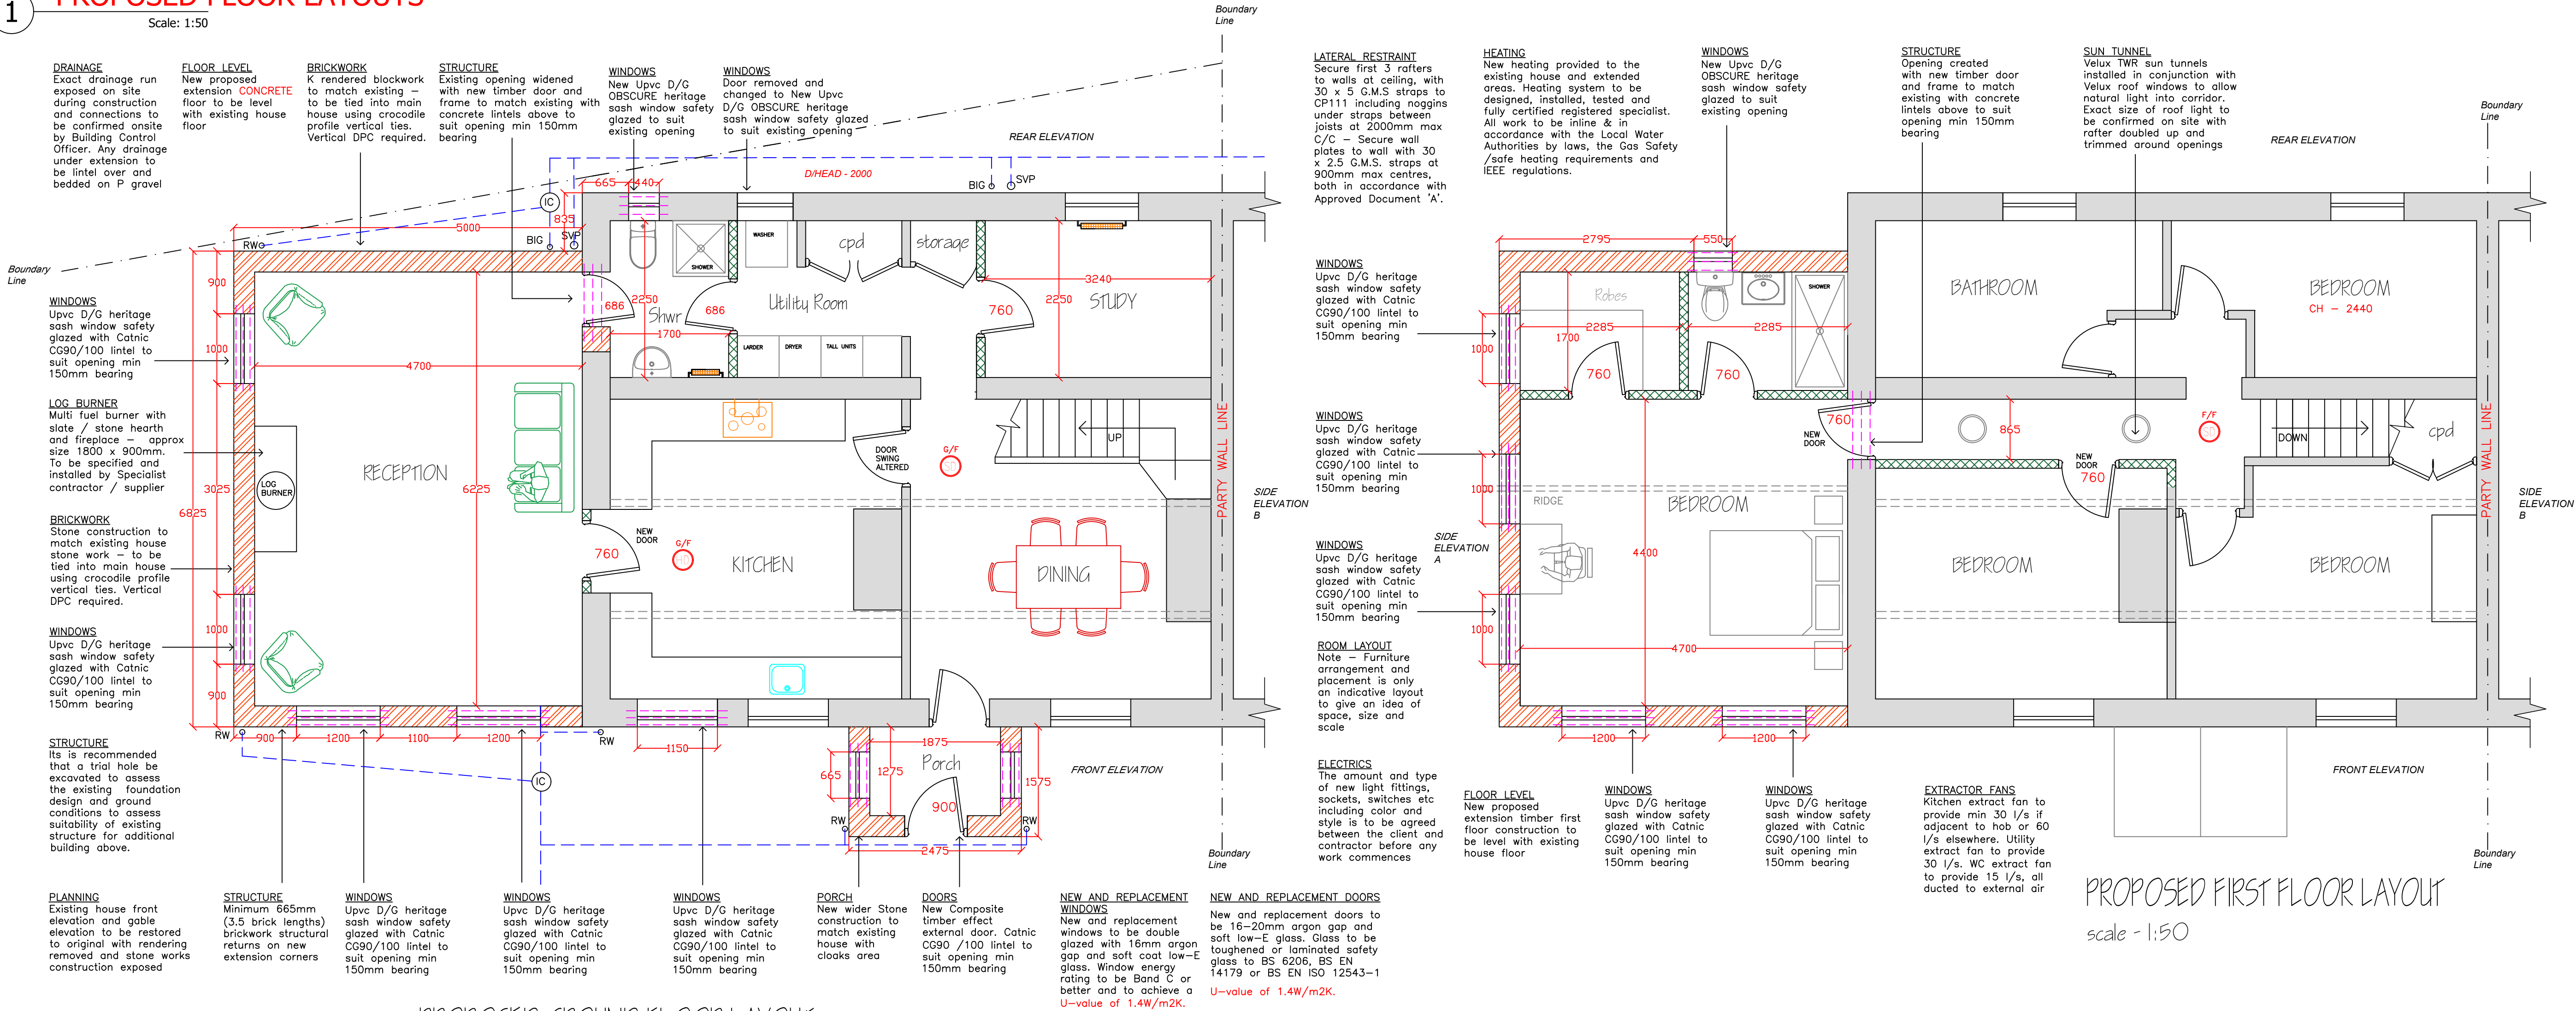

PROPOSED GROUND FLOOR LAYOUT
scale - 1:50

2 PROPOSED ELEVATIONS

Scale: 1:100

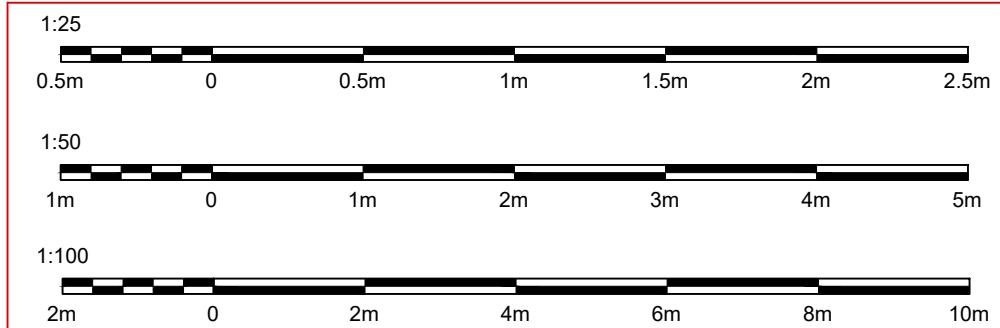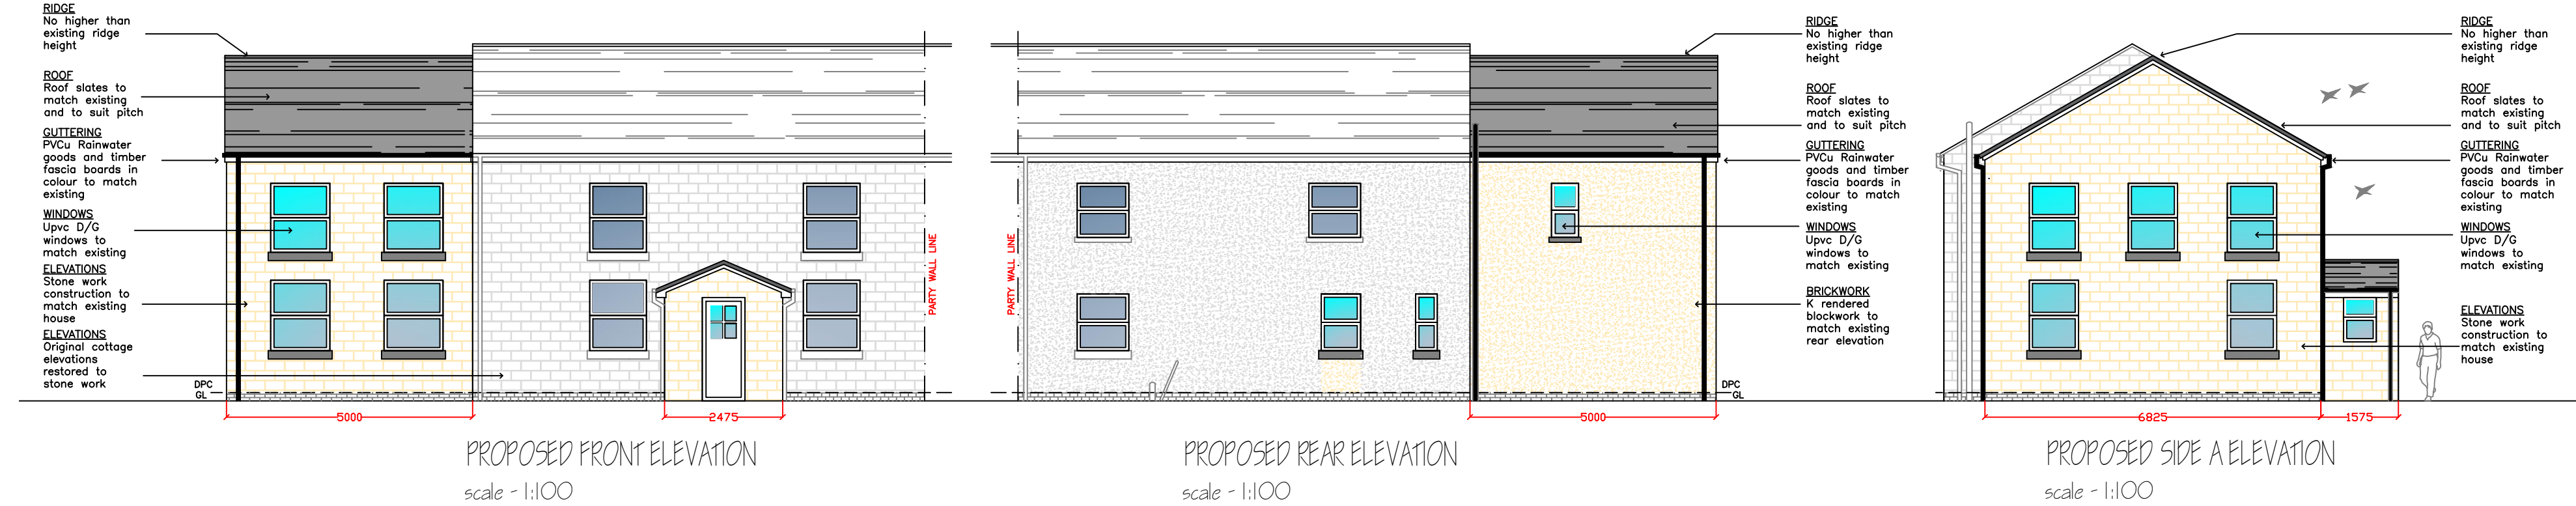

 LOCKLEY Design & Build	REV	DATE	DESCRIPTION	BY	VE
	A	AUG'25	PLANNING-PERMISSION	J.A.L	PP
joseph@lockleydesignandbuild.com www.lockleydesignandbuild.com			DRAWING: PROPOSED FLOOR LAYOUTS & ELEVATIONS		
CLIENT:	Lawrence Booth				
SCALE:			AS SHOWN @ A1		
PROJECT:	1 Bottom Hall Cottages			DATE: AUG' 2025	
SIDE EXTENSION & ALTERATIONS			DRAWN BY: JAL		
			DWG No: 002		REVISION: A