


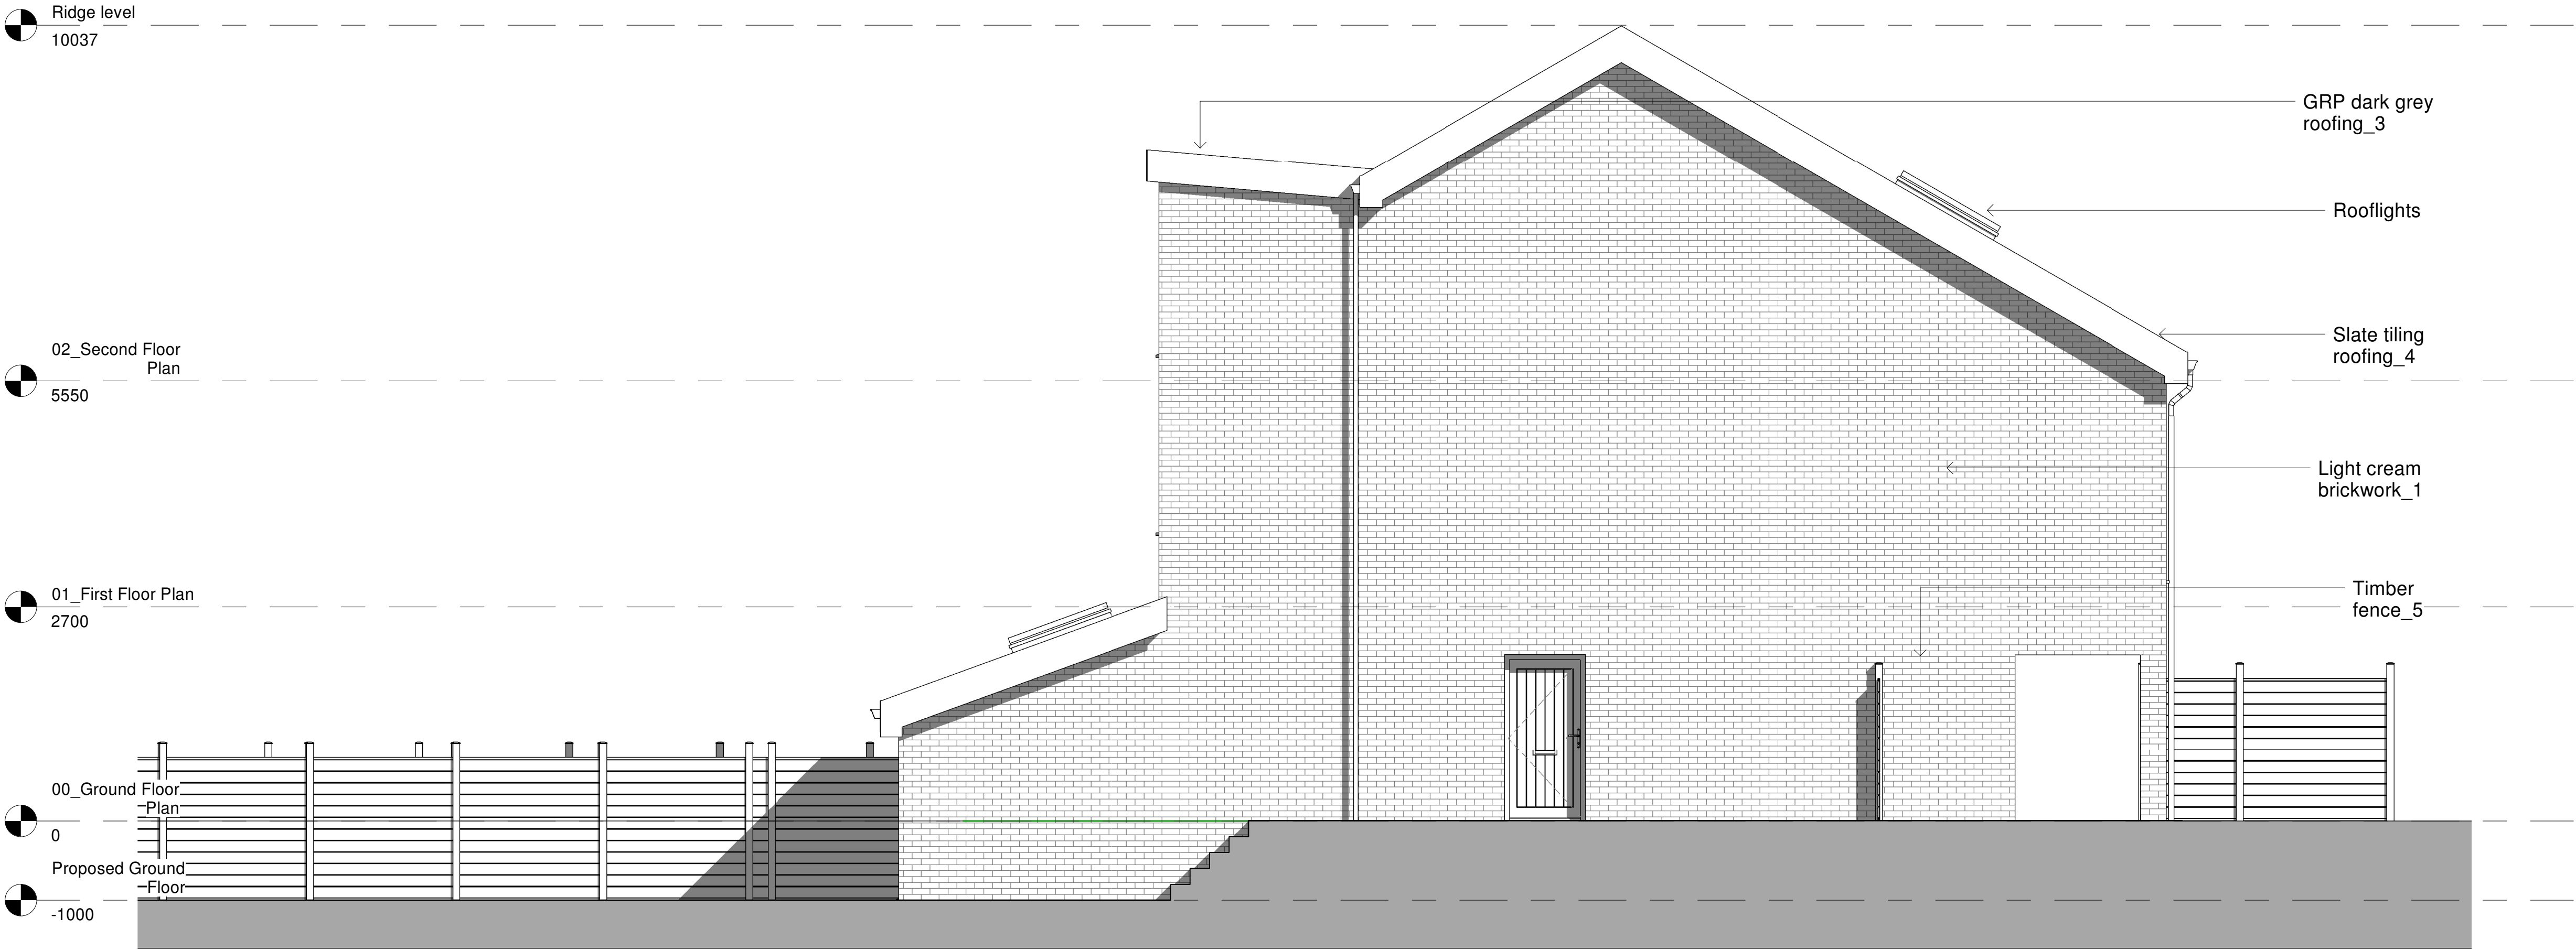

North Side Elevation
1 : 50



South Side Elevation
1 : 50

©
DO NOT SCALE. Use figured dimensions only. Contractor is to check all dimensions before commencement of works. This drawing is copyright. This data to be used as a ref file only - not as live data. This drawing must only be used for the purposes for which it is supplied.

NOTES:

B	16/08/22	Amendments following planner comments			
A	15/08/22	Amendments following planner comments			
Revision Number	Date	Description of Revision	Chkd	Appr	

SEED Architects!
Parsonage Chambers
3 Parsonage
Manchester
M3 2HW
● Tel: 0161 832 5750 ● E: office@seedarchitects.co.uk ●

status
Planning Permisson

job title
24 Brookfield | Prestwich

Location

drawing title
Proposed Elevations

author DR	date 08/02/2022
checker RH	date 08/02/2022
scale 1 : 50	paper size A1

Project no. 3268	Type	Seed drawing no. 01_007_B	Rev. B
---------------------	------	------------------------------	-----------