

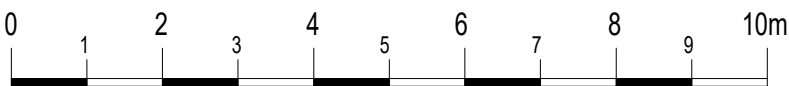


Scale 1:100

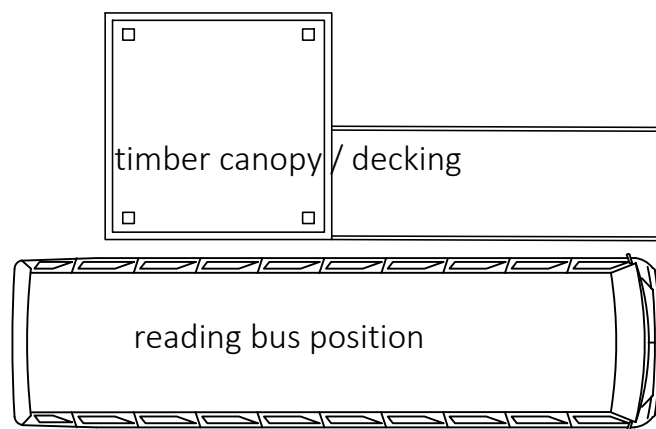


school  
field

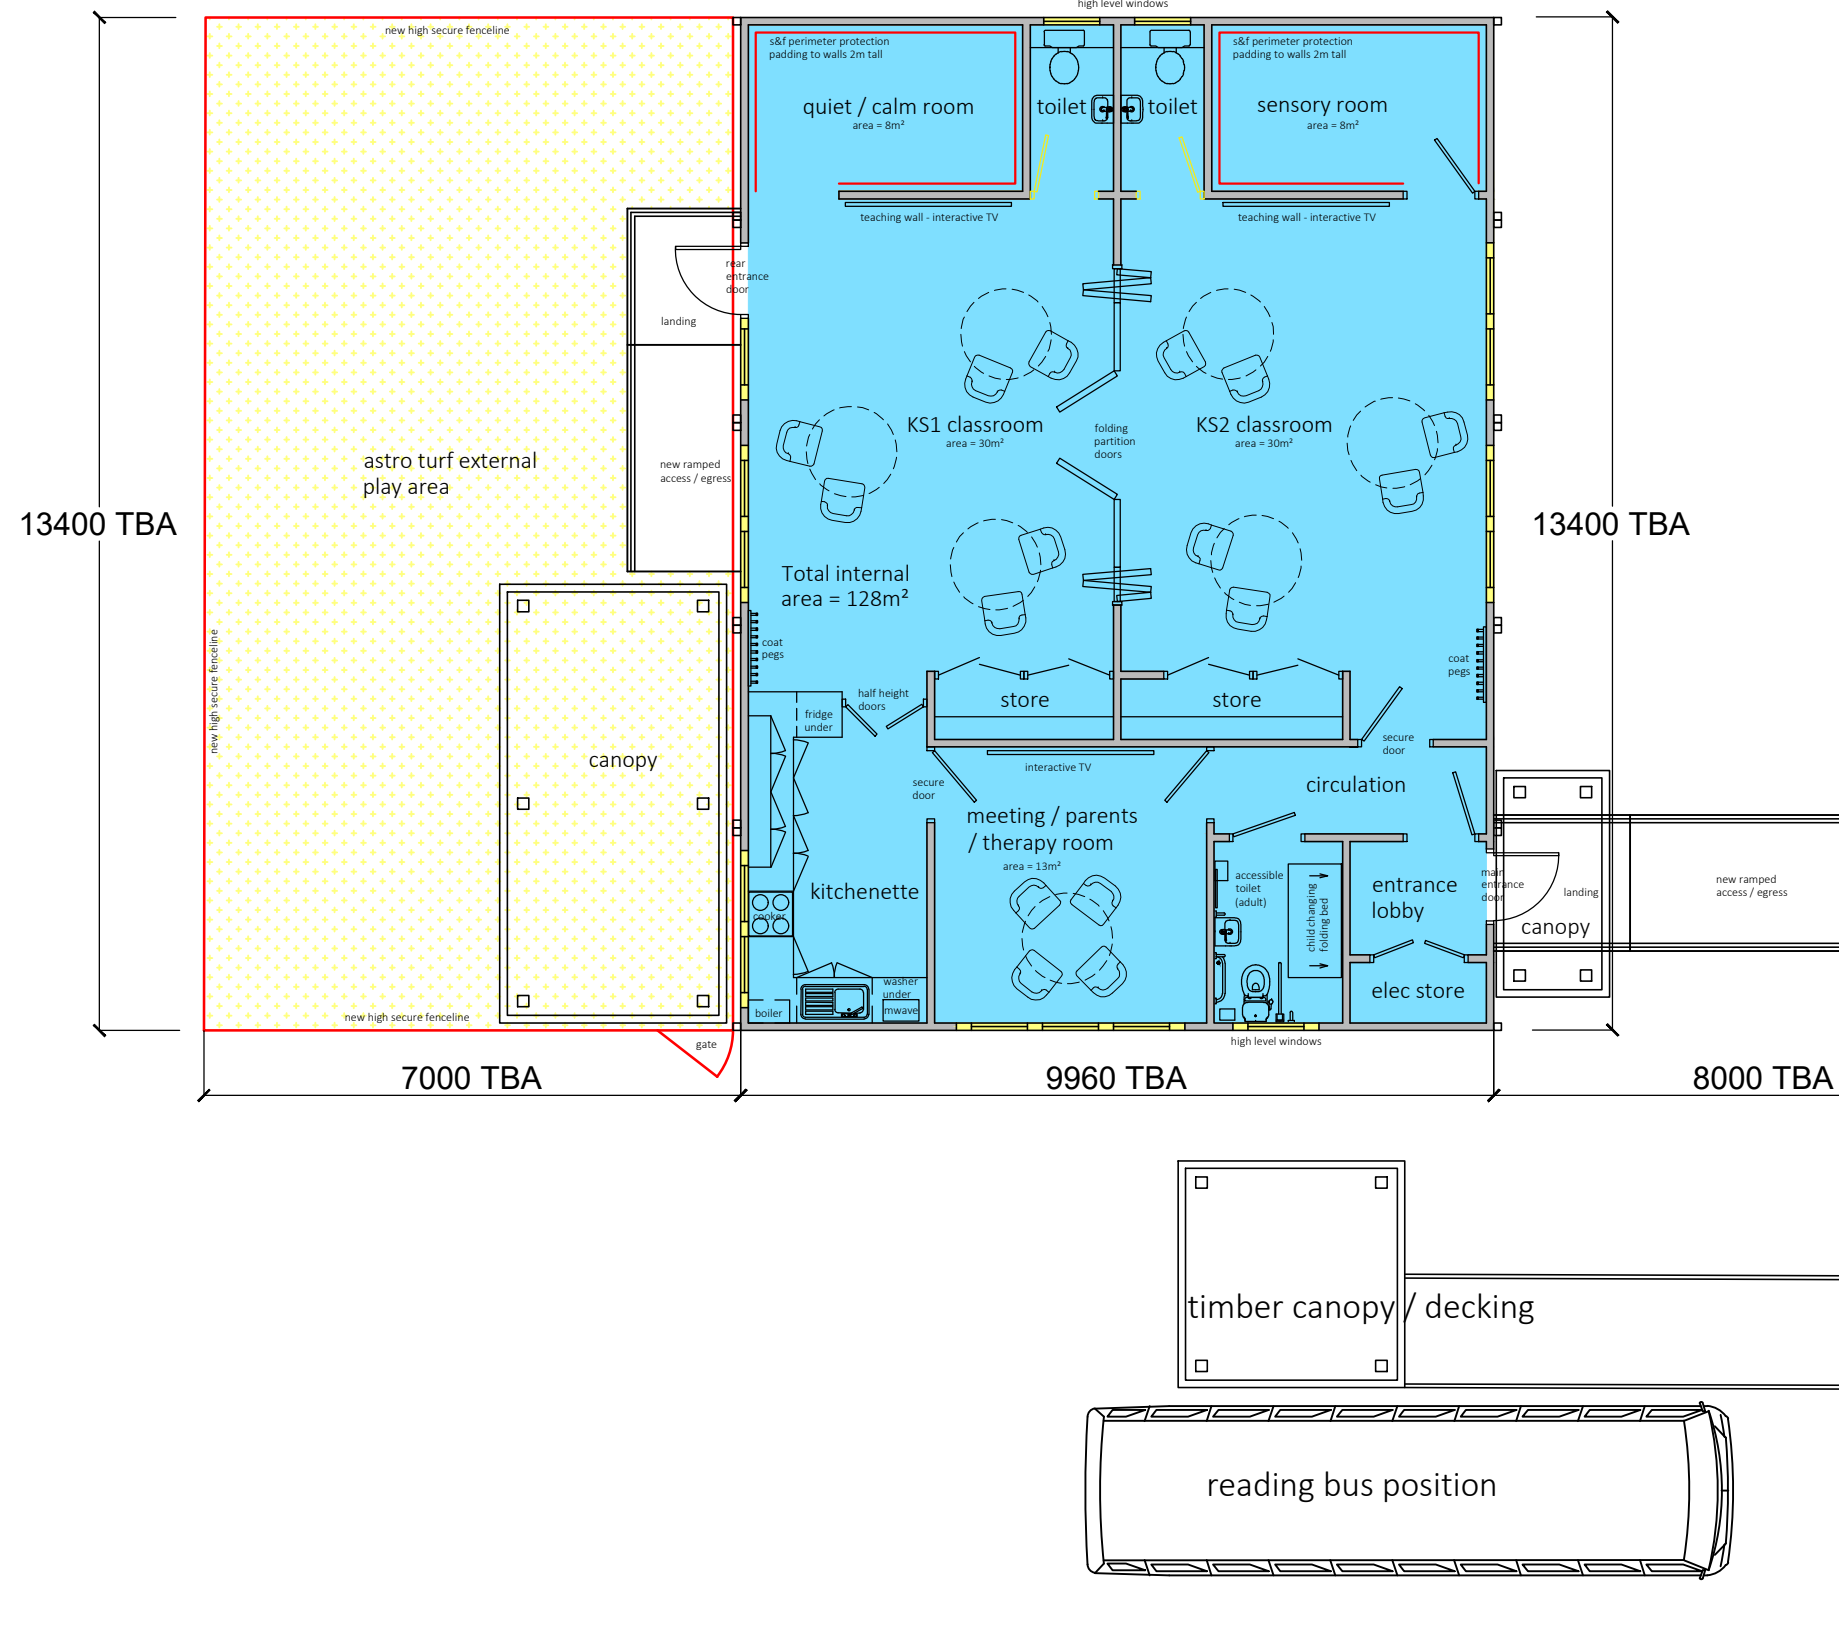

Bury West &  
Norths Children's  
Centre Hub

hard  
play  
area

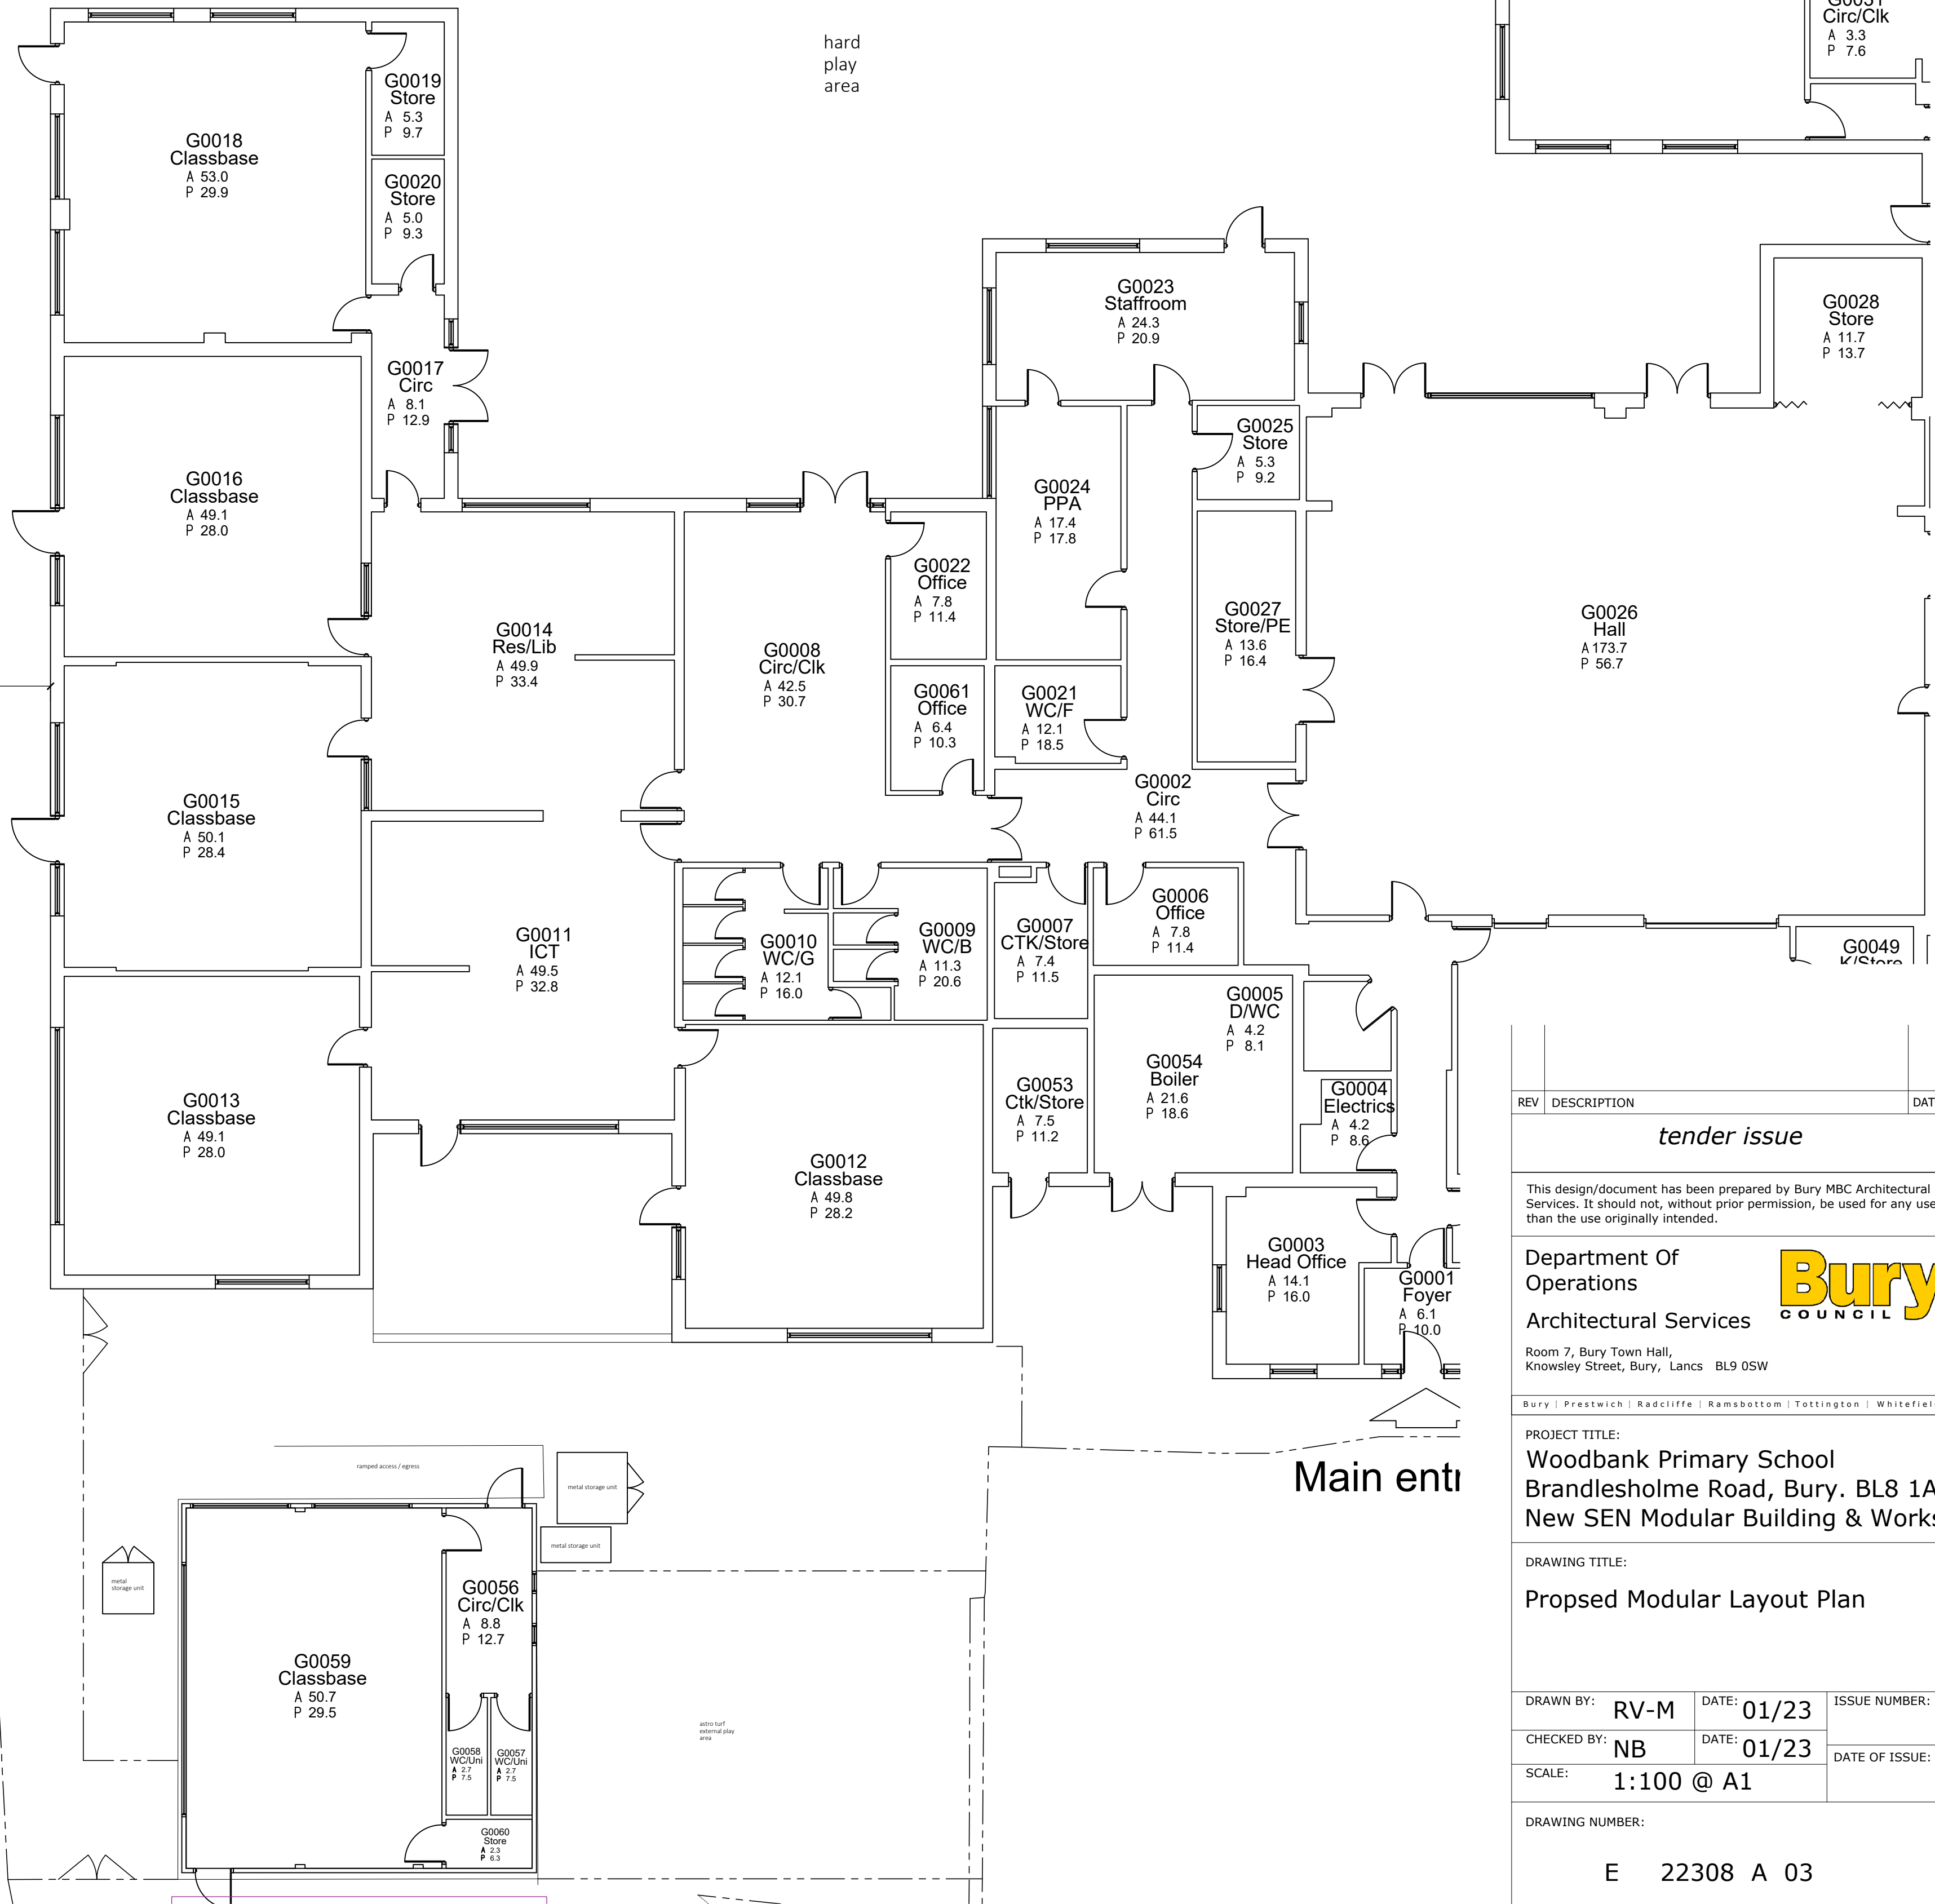

Main enti

| REV   | DESCRIPTION         | DATE          |
|---|---------------------|---------------|
|   | <b>tender issue</b> |               |
| This design/document has been prepared by Bury MBC Architectural Services. It should not, without prior permission, be used for any use other than the use originally intended. |                     |               |
| Department Of Operations<br>Architectural Services<br>Room 7, Bury Town Hall,<br>Knowsley Street, Bury, Lancs BL9 0SW                                                           |                     |               |
| Bury   Prestwich   Radcliffe   Ramsbottom   Tottington   Whitefield   |                     |               |
| PROJECT TITLE:<br>Woodbank Primary School<br>Brandlesholme Road, Bury. BL8 1AX<br>New SEN Modular Building & Works                                                              |                     |               |
| DRAWING TITLE:<br>Proposed Modular Layout Plan   |                     |               |
| DRAWN BY:   | RV-M                | DATE: 01/23   |
| CHECKED BY:   | NB                  | DATE: 01/23   |
| SCALE:   | 1:100 @ A1          | ISSUE NUMBER: |
| DRAWING NUMBER:<br>E 22308 A 03   |                     |               |
| DEPT   | CODE                | DRAWING REF.  |
|   |                     | REV           |