

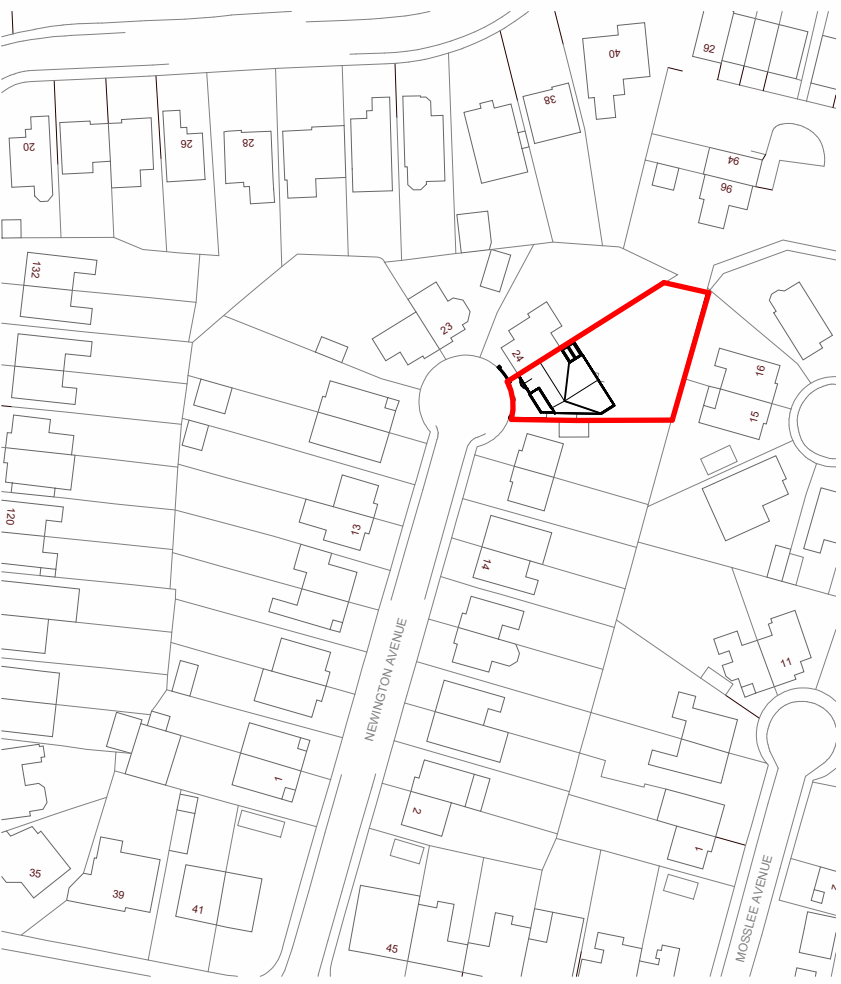
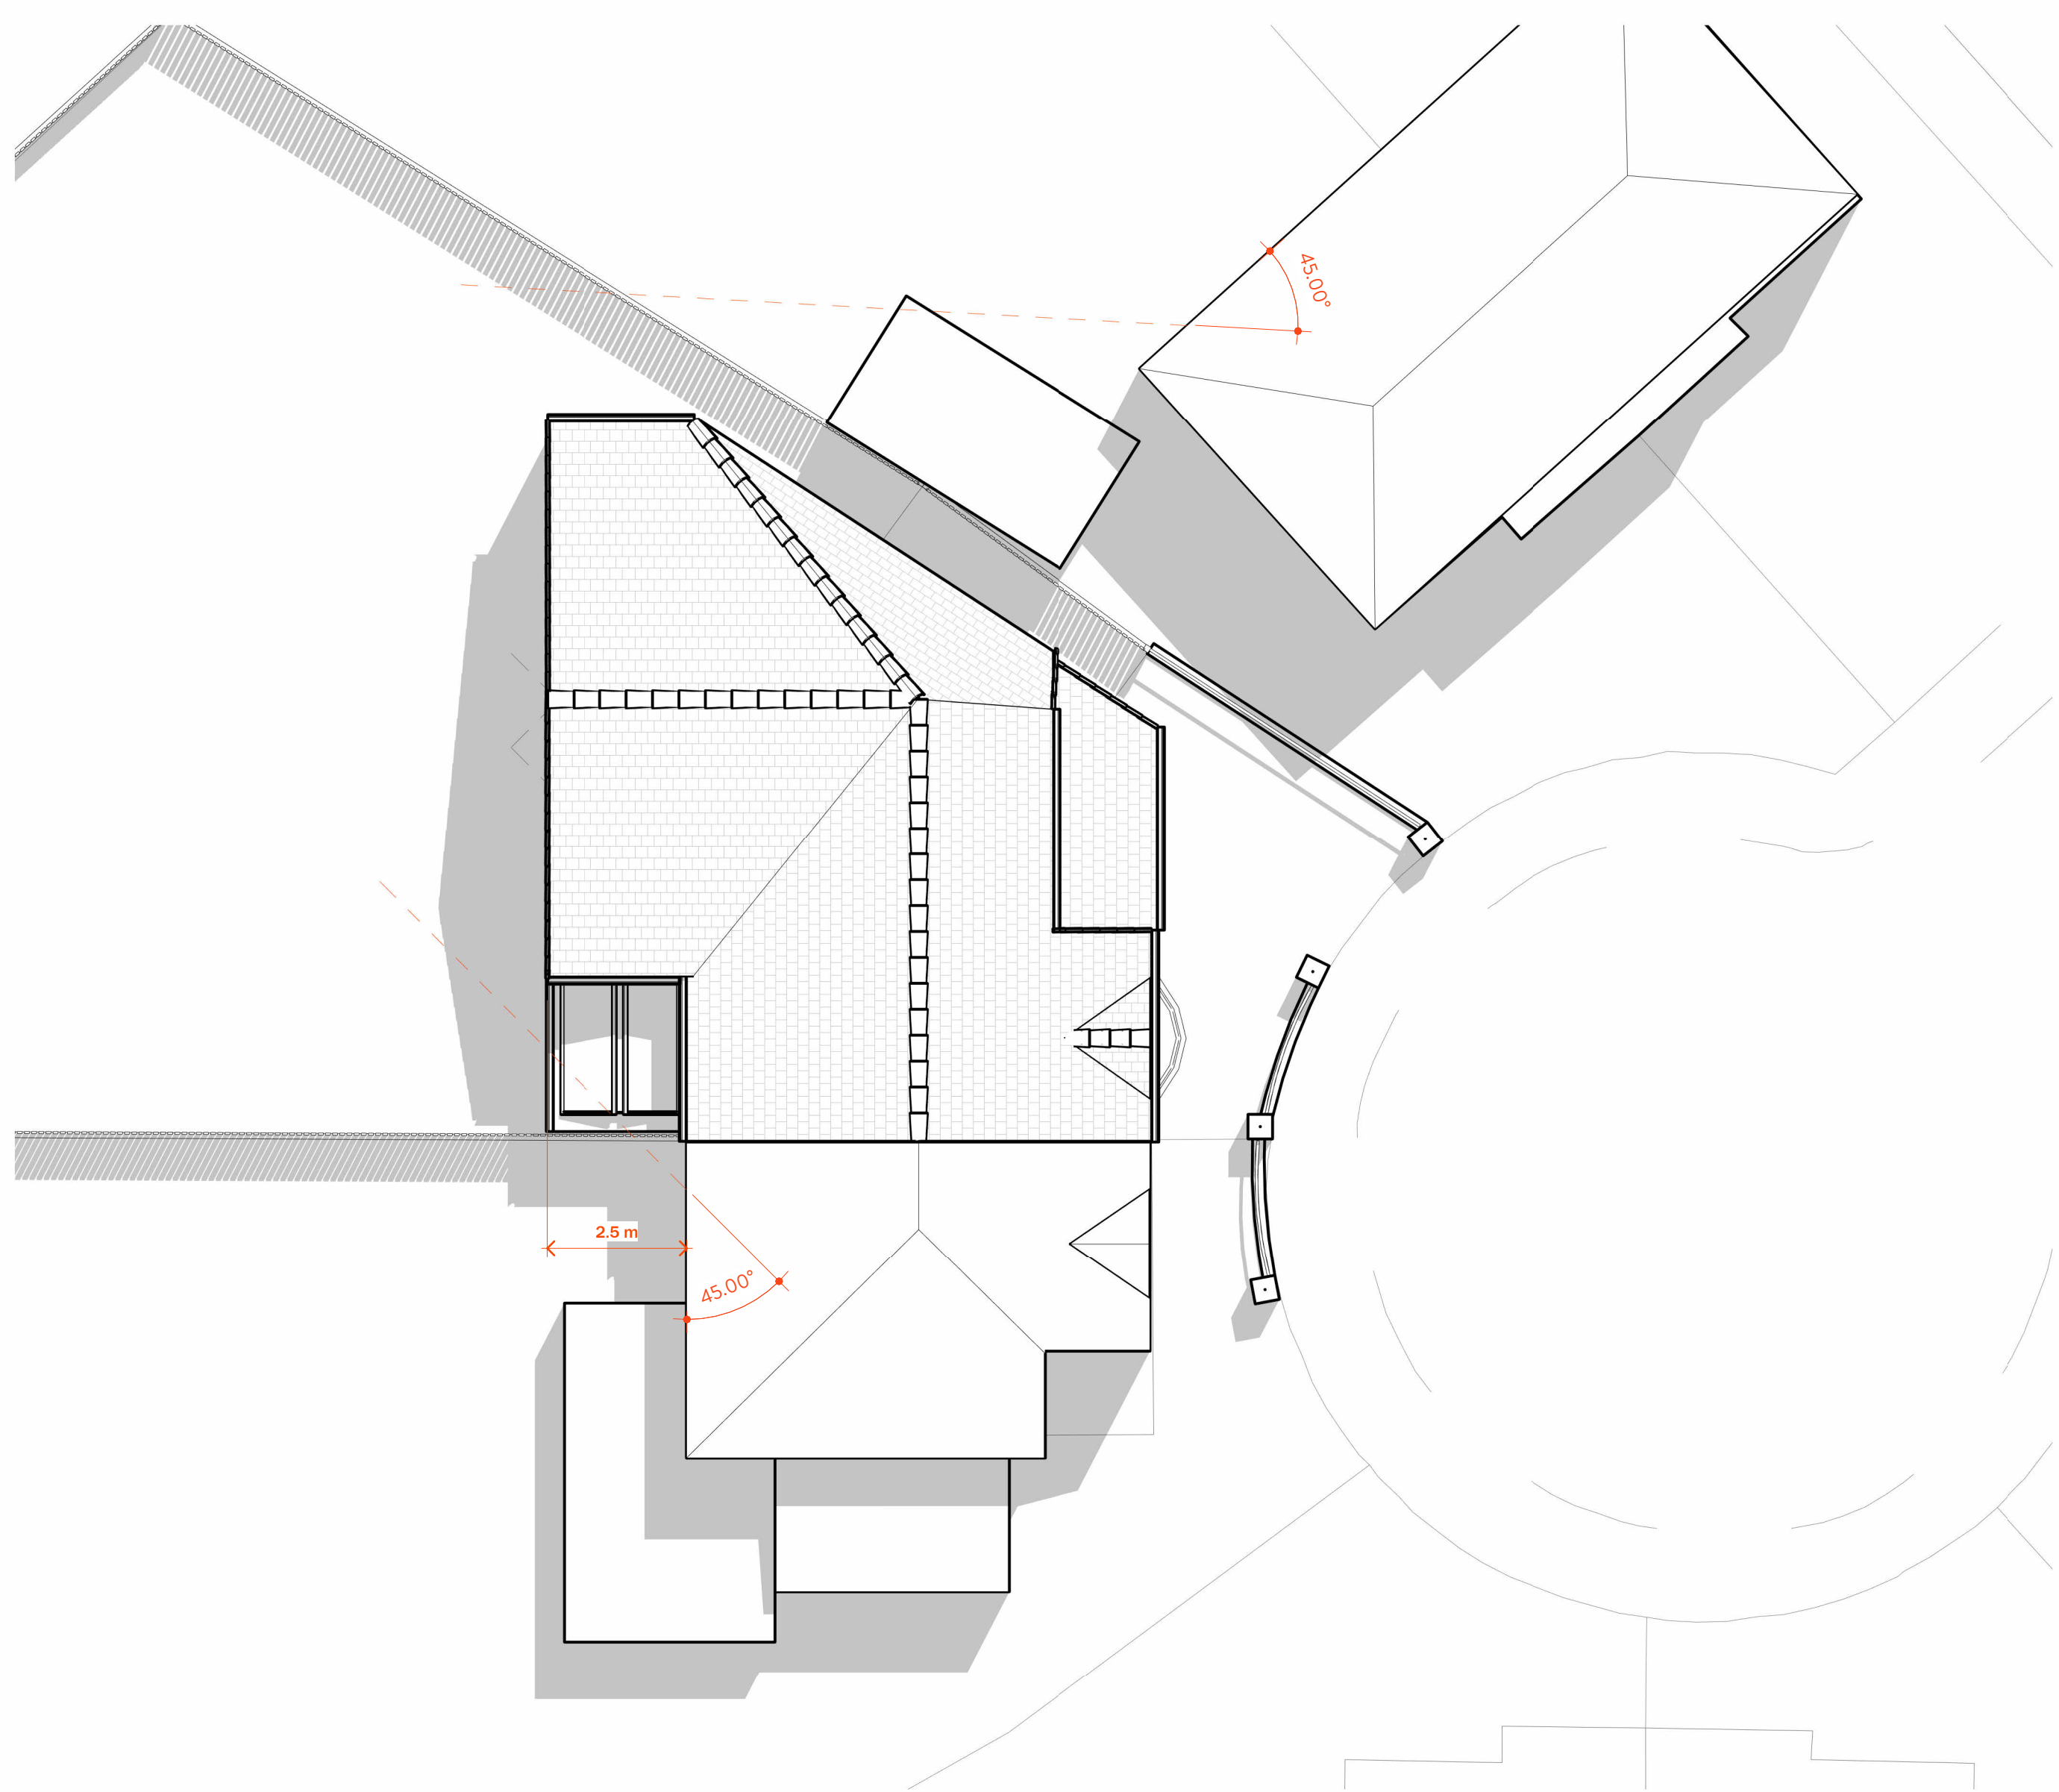
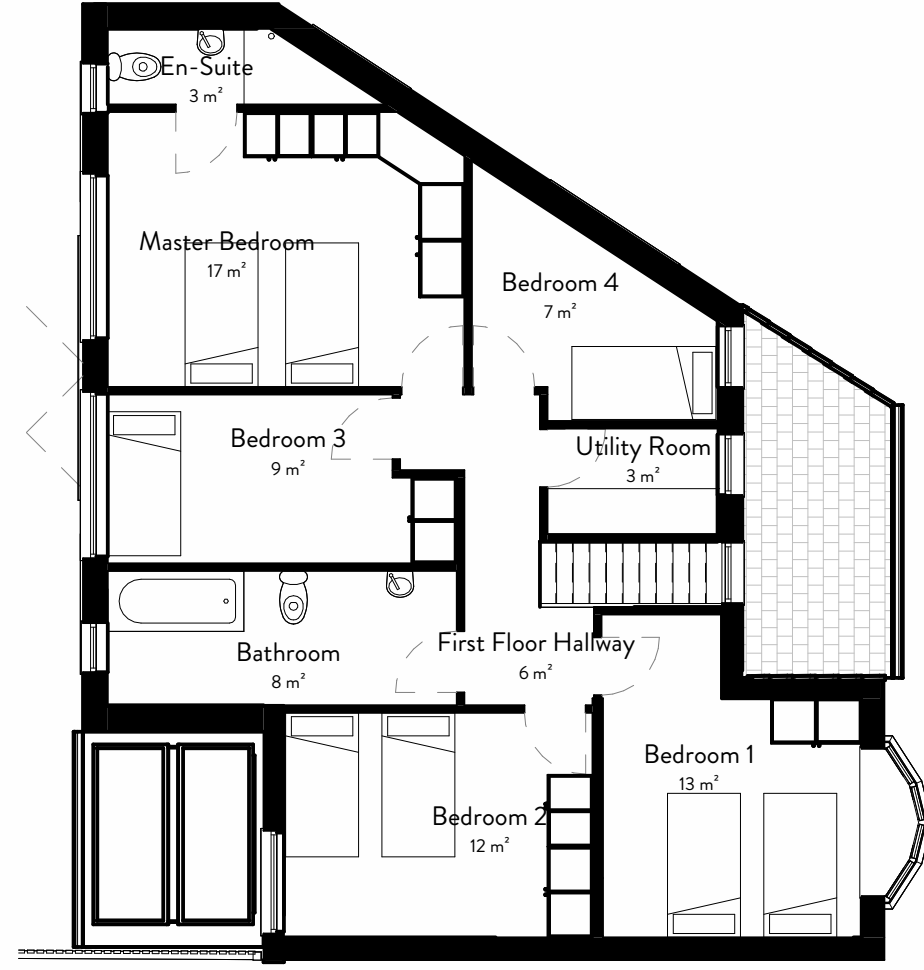


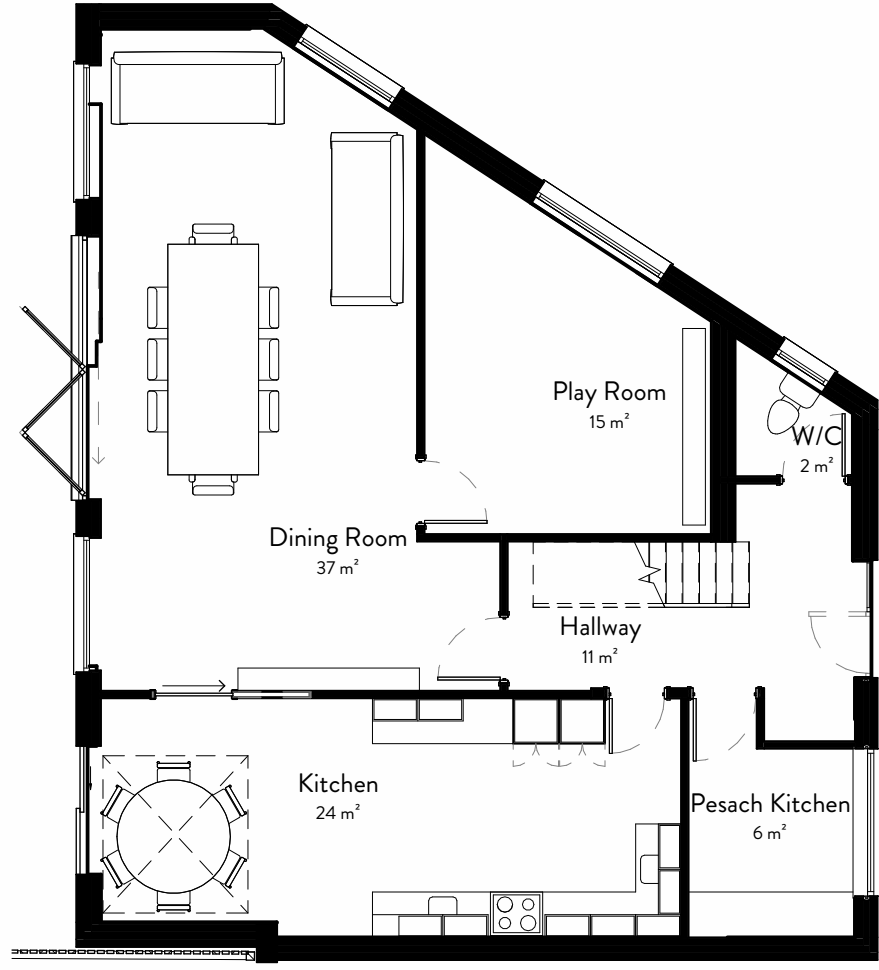


© Crown Copyright and database rights 2021 OS 100047474.
RED LINE INDICATES BOUNDARY


4 Proposed Site Plan
1 : 1250

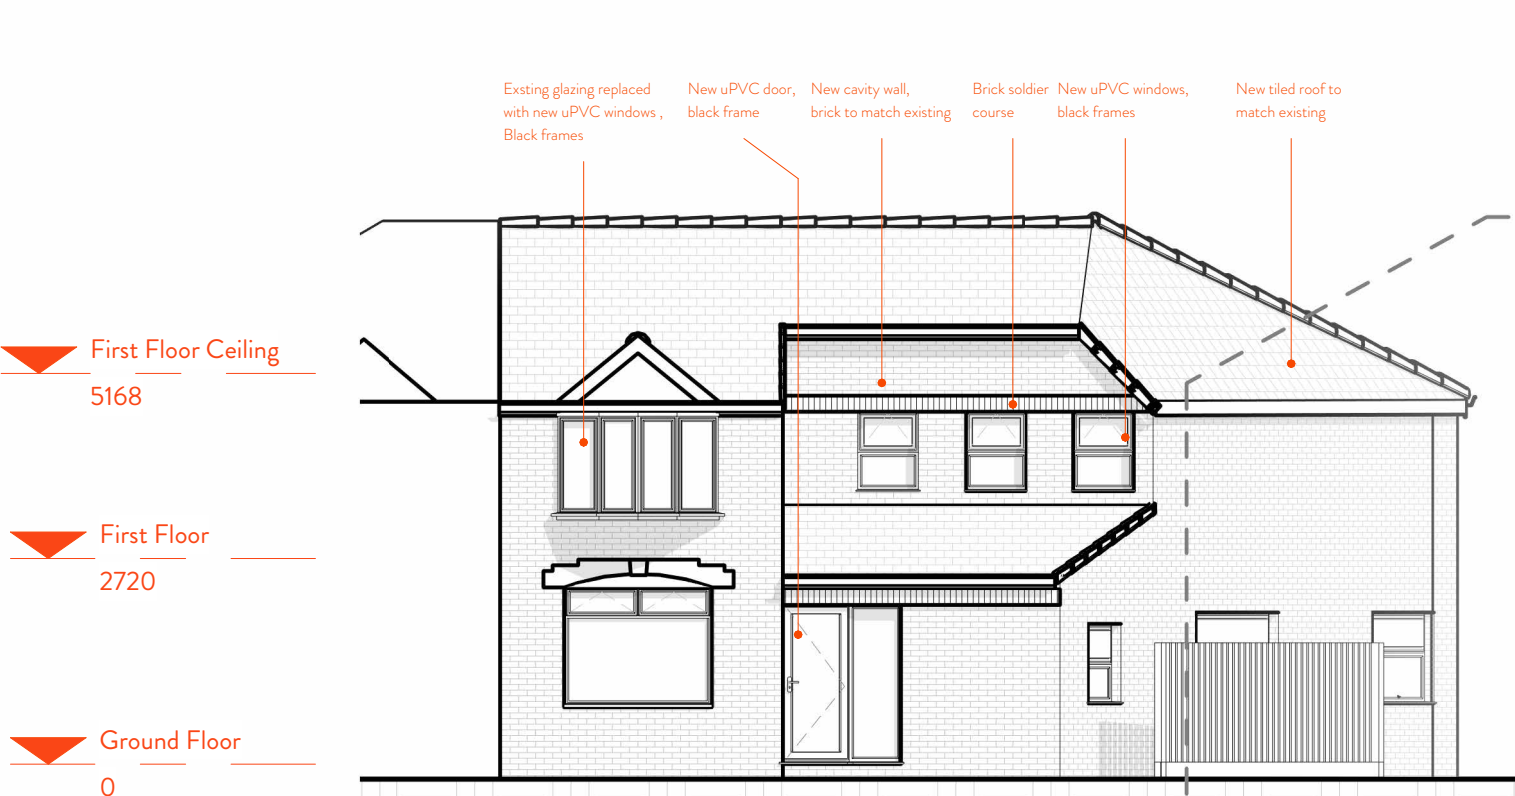


5 East - Proposed
1 : 100

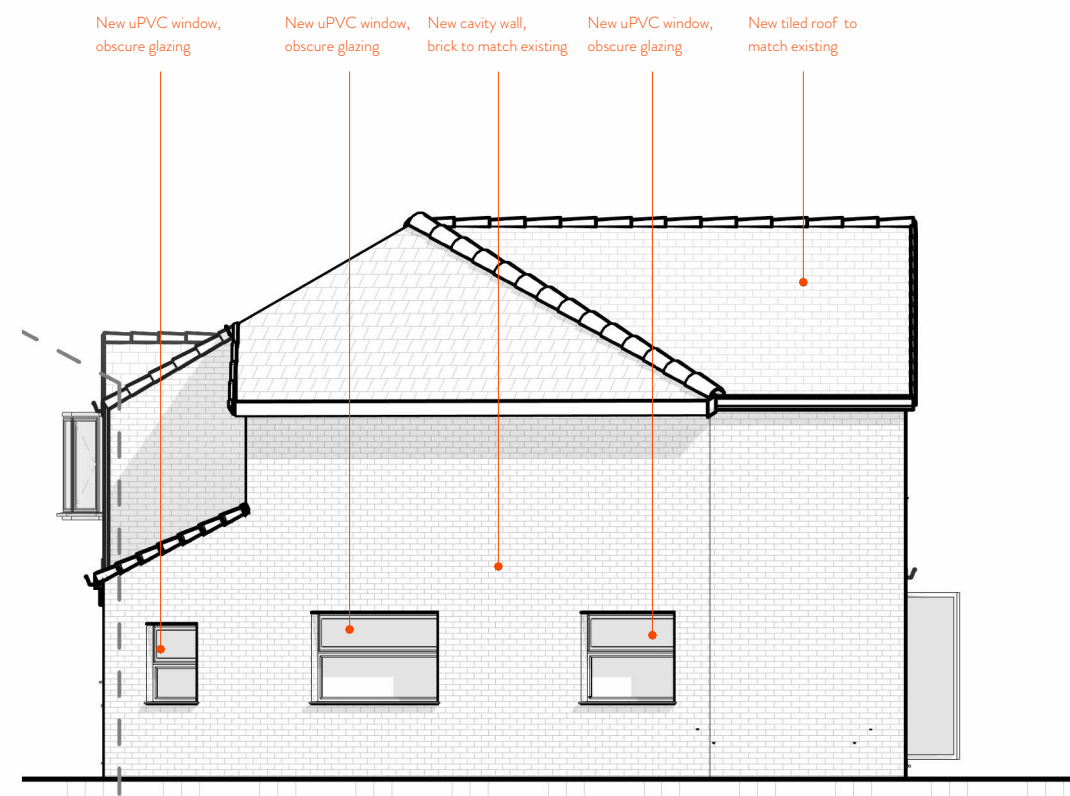

6 North - Proposed
1 : 100

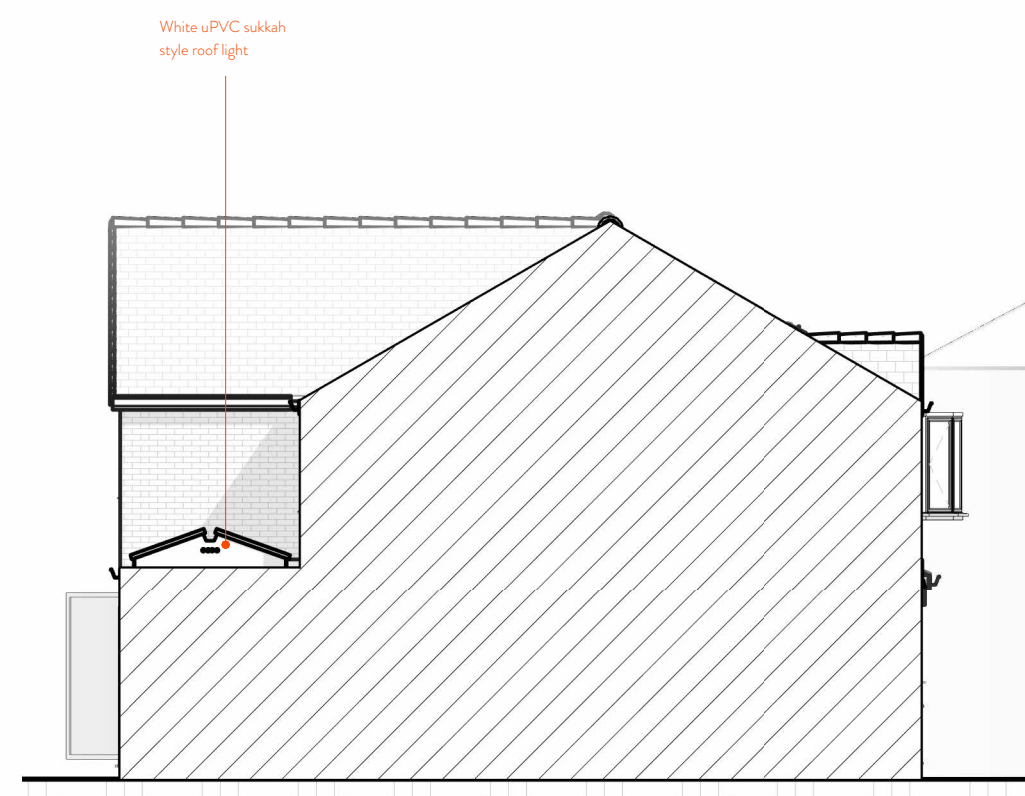

7 South - Proposed
1 : 100

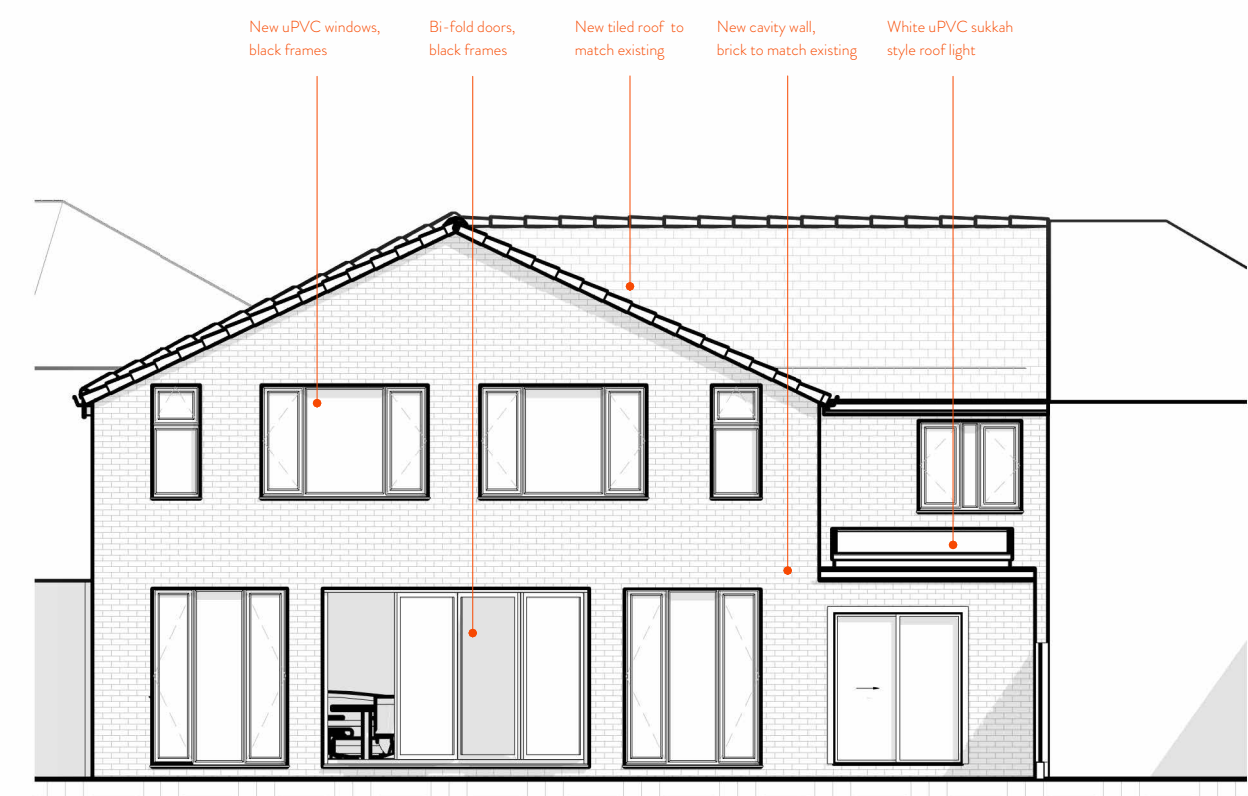

8 West - Proposed
1 : 100