


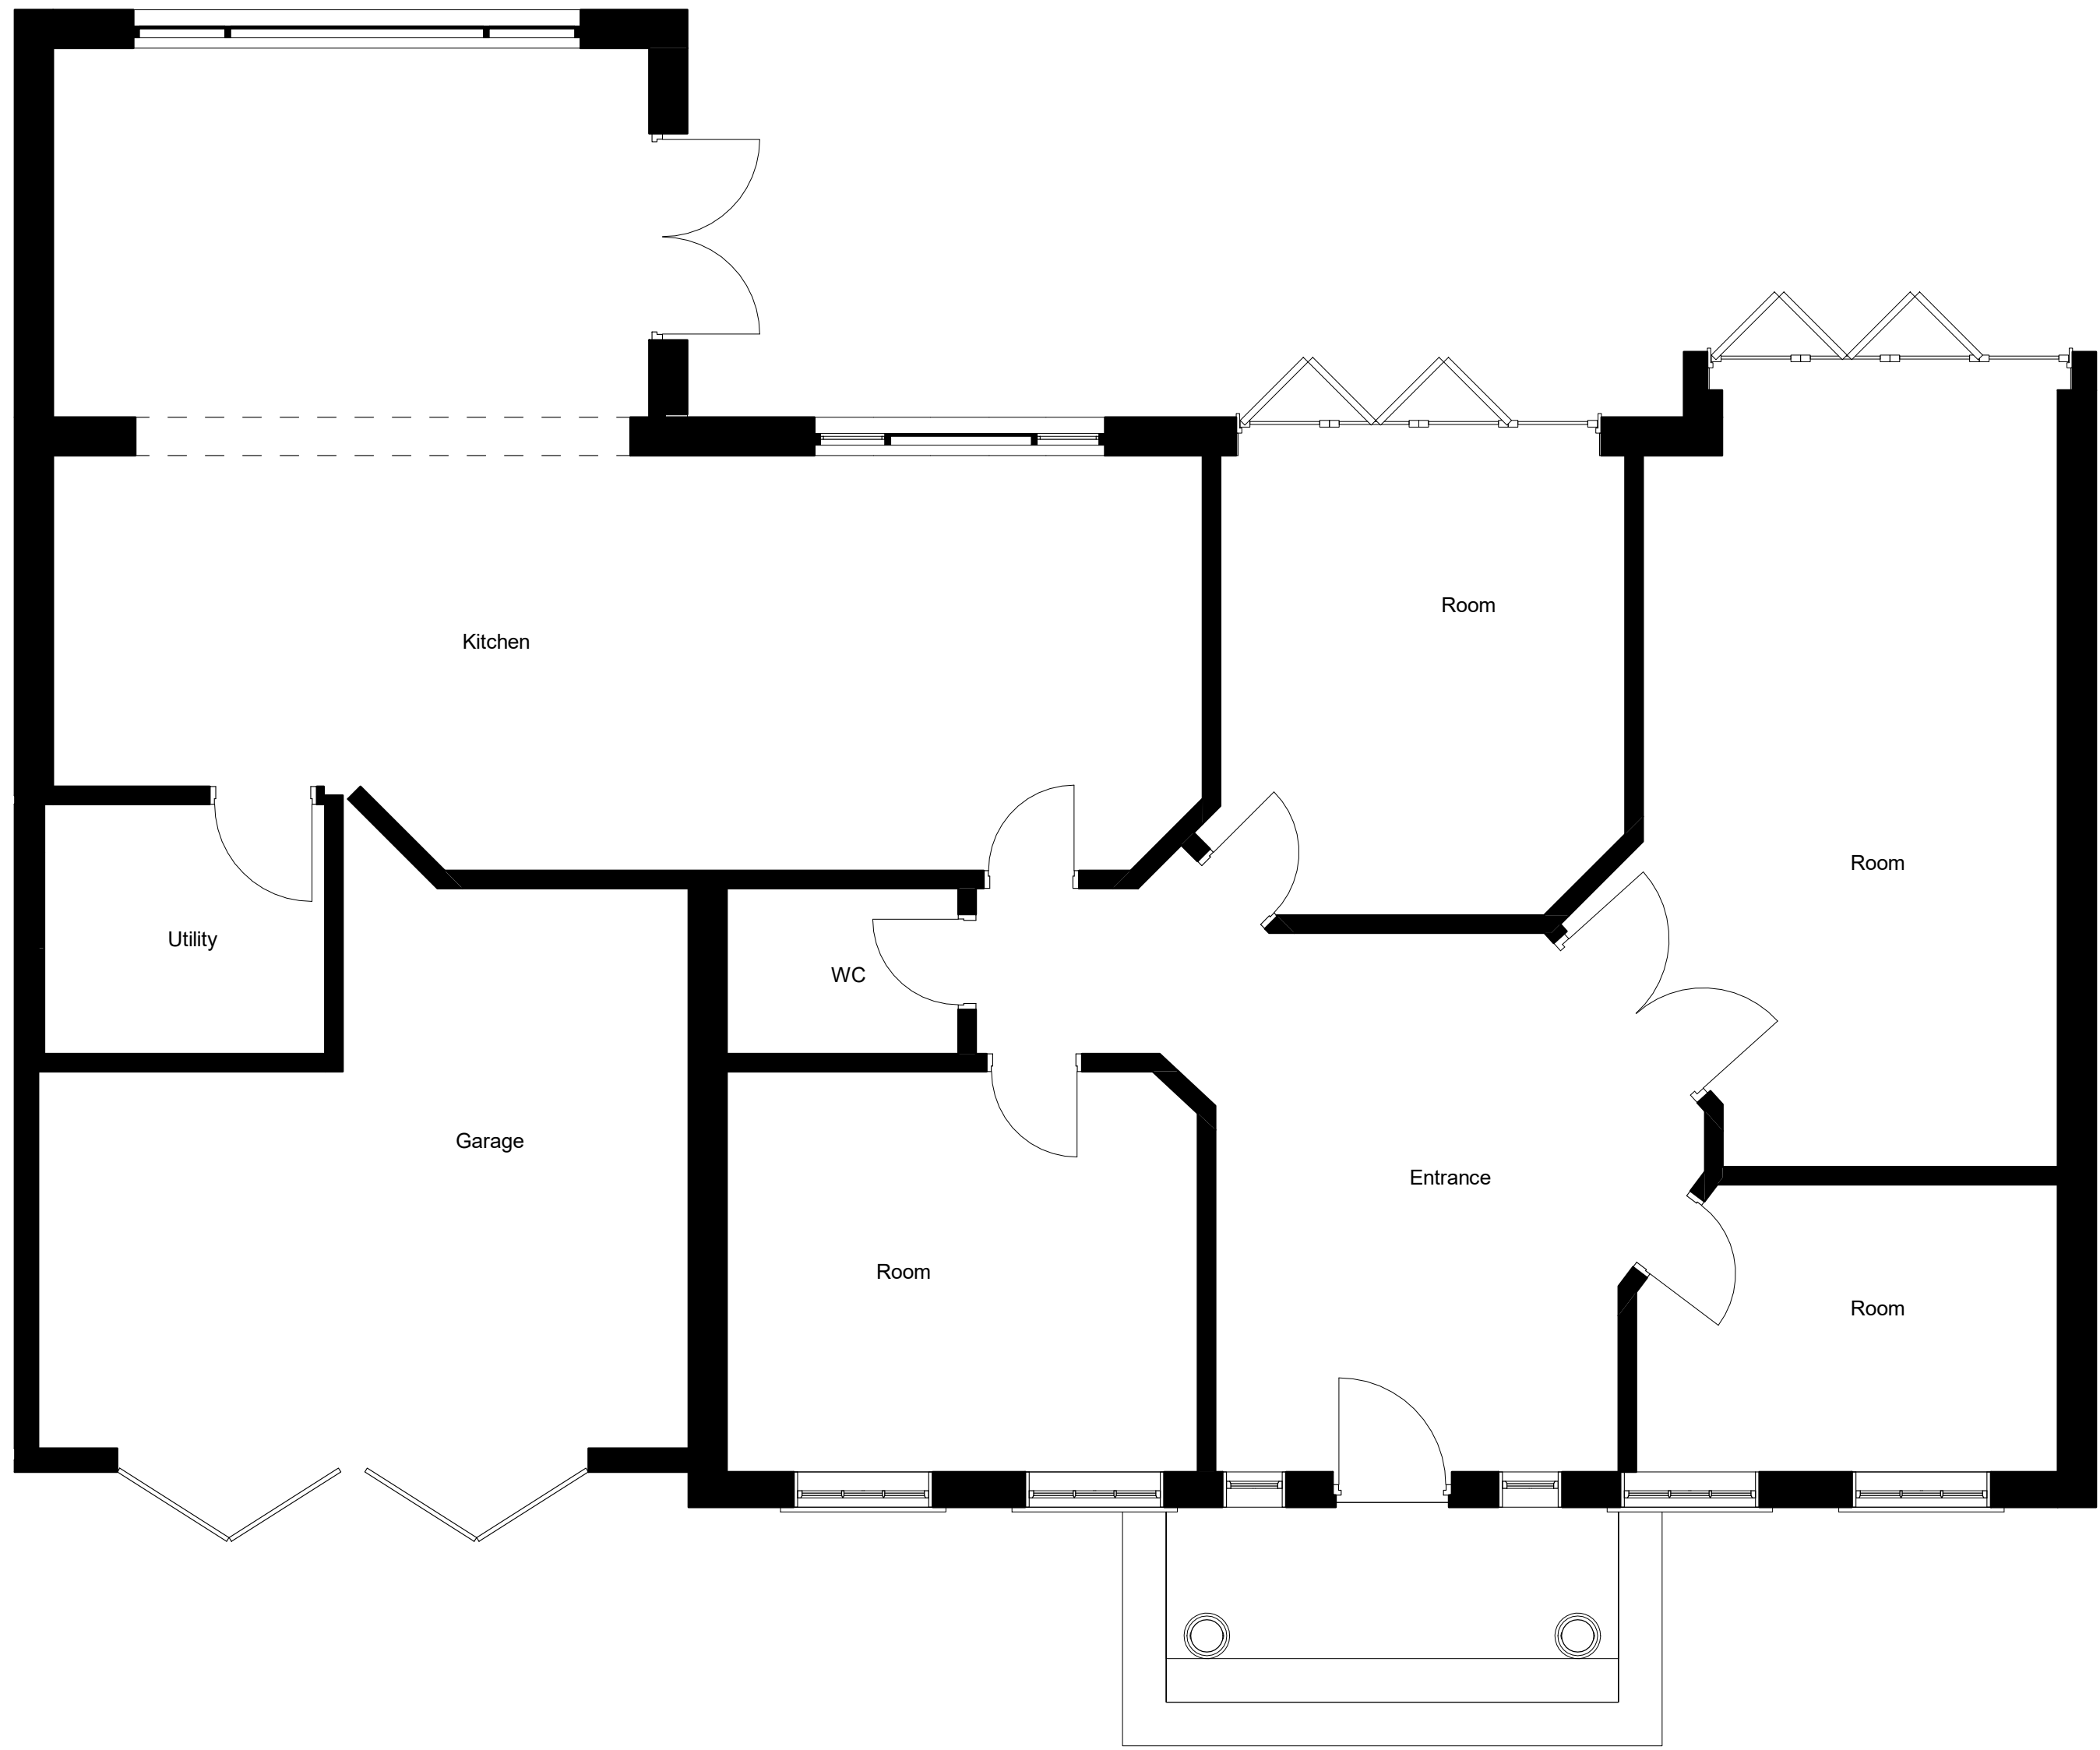

1. Level 0 GA Existing
1 : 50



5. Left Side GA Existing
1 : 100



2. Front GA Existing
1 : 100



4. Right Side - GA Existing
1 : 100



3. Rear - GA Existing
1 : 100

