



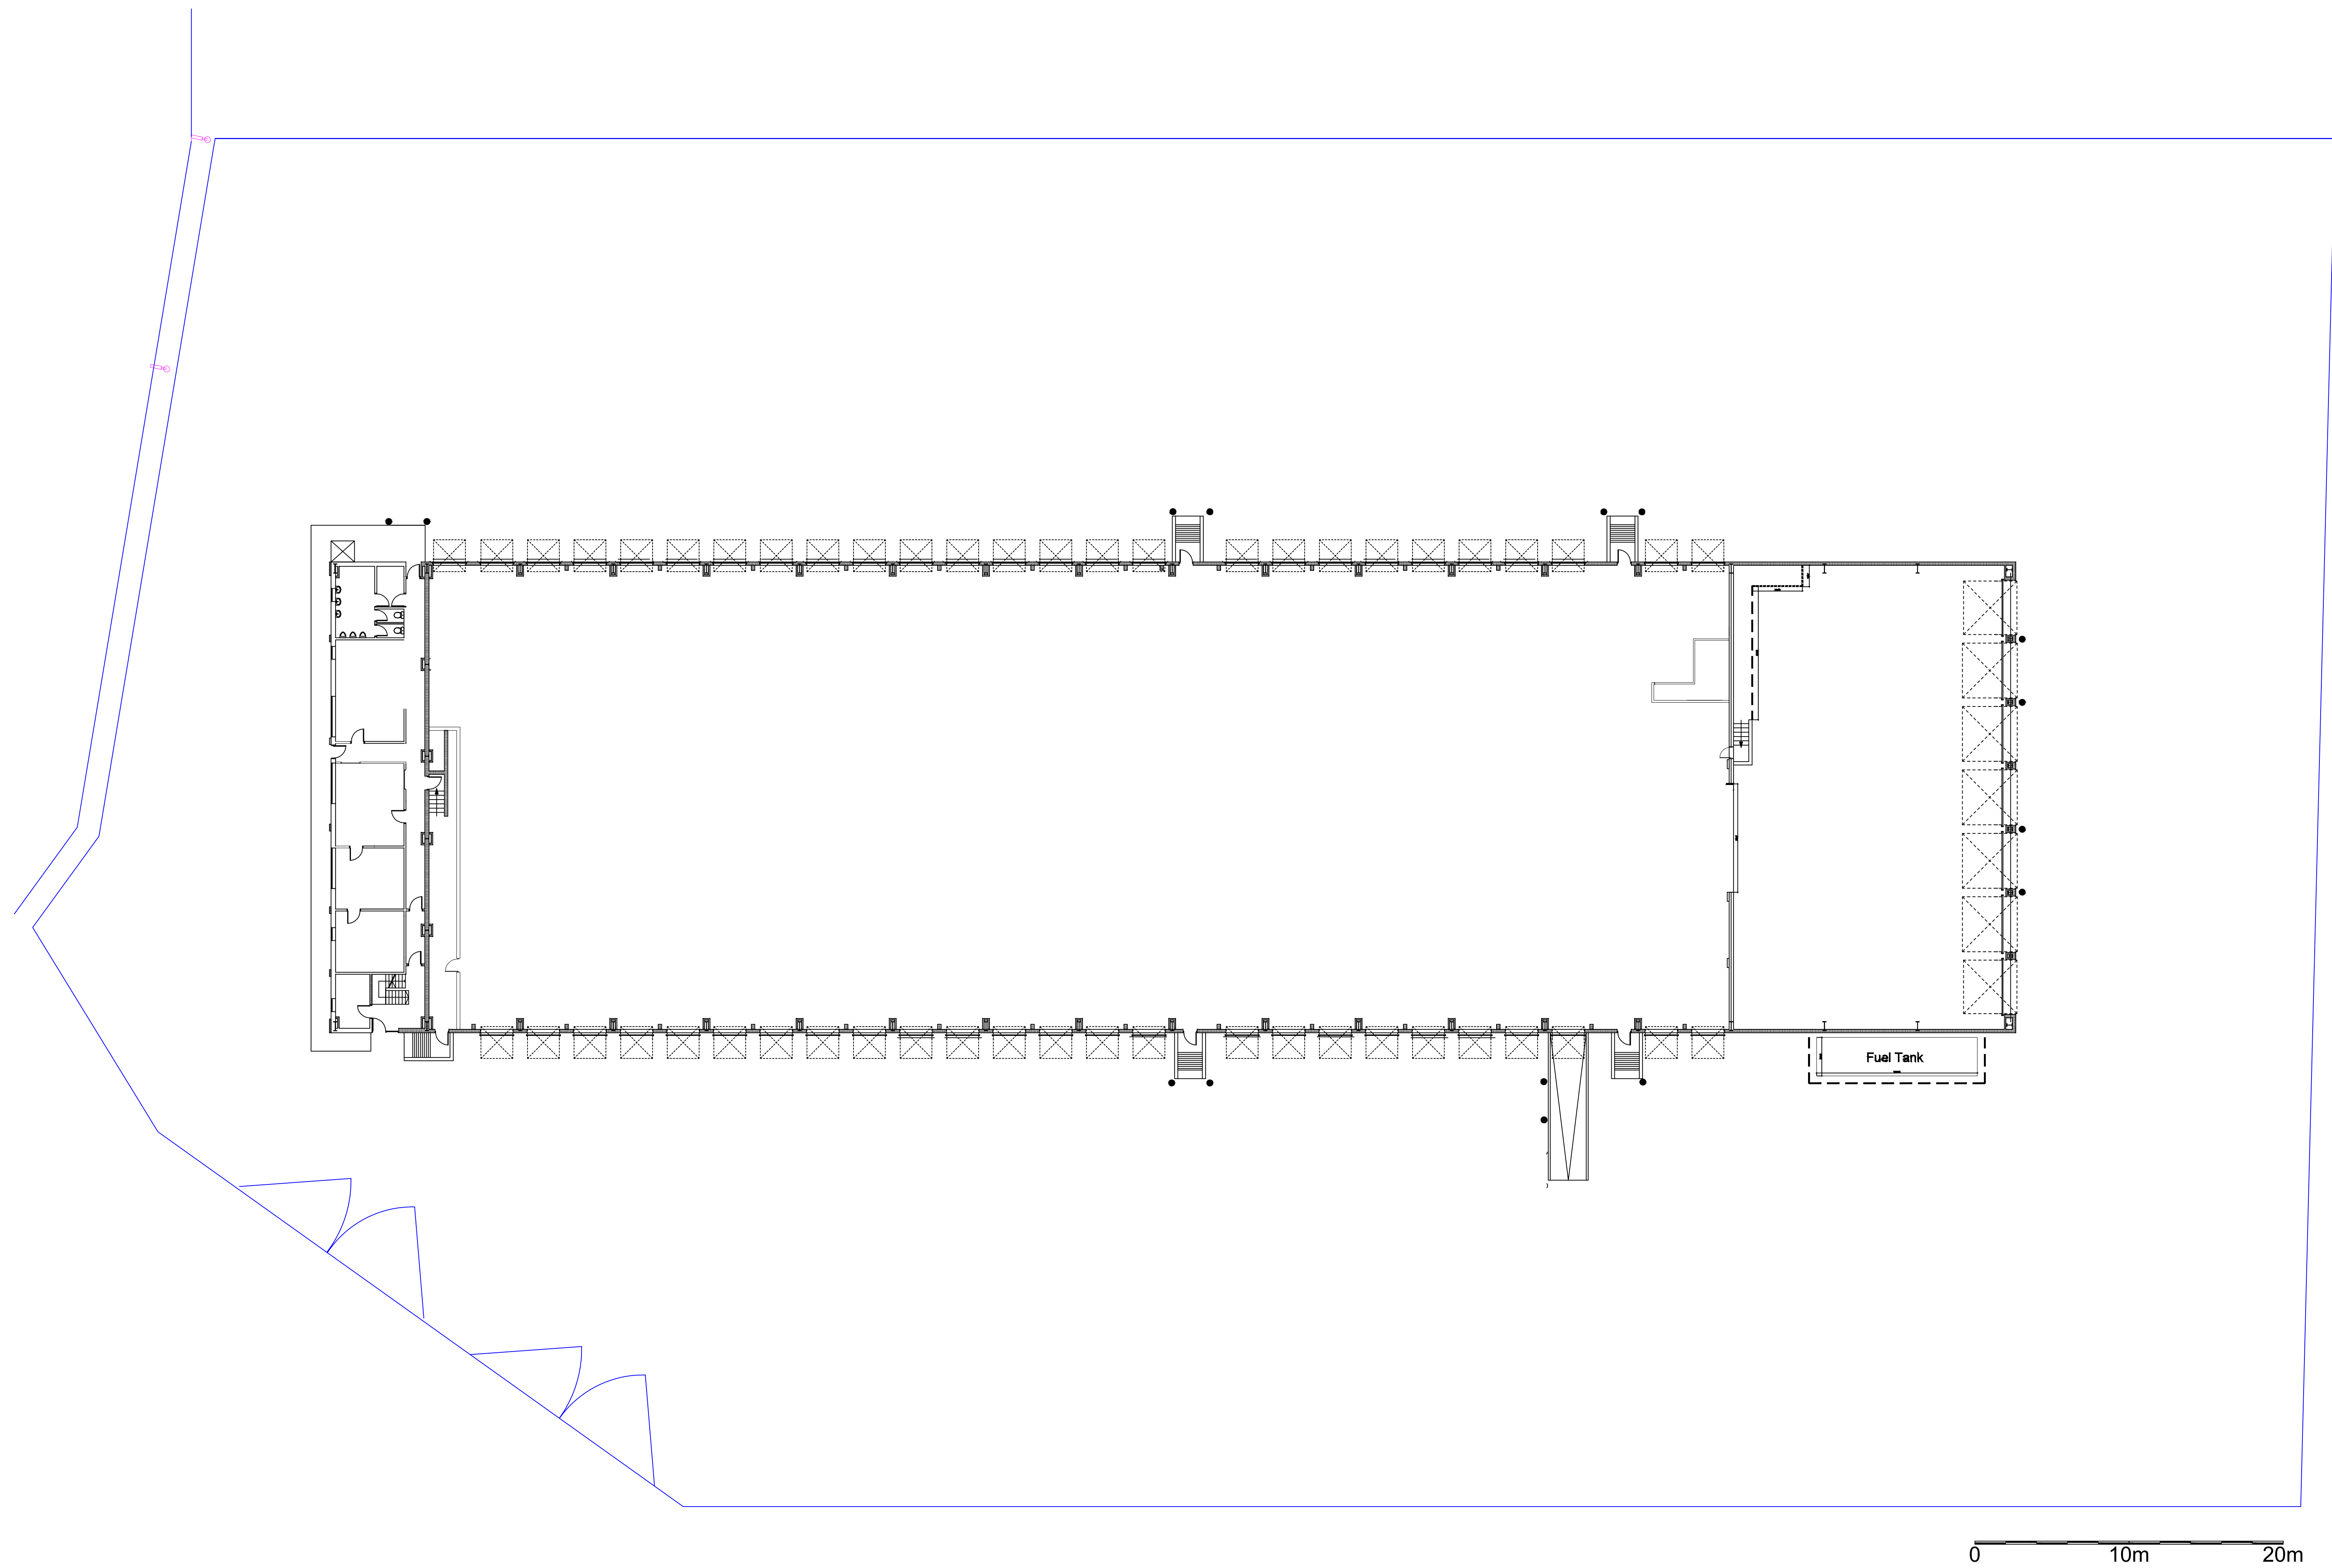

## Comments

Current site  
configuration

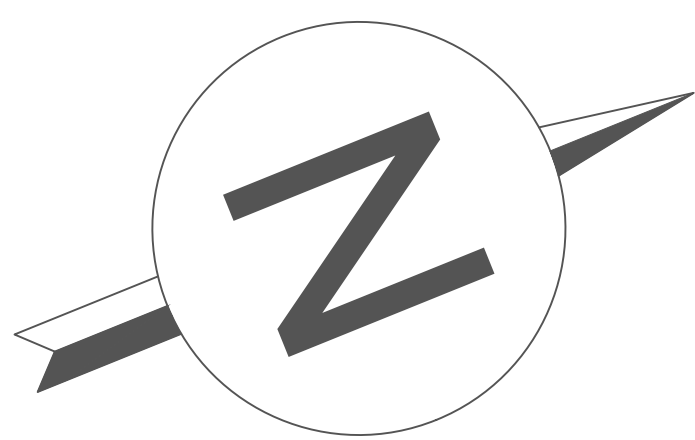

6th June 2022

Version 1

All dims mm

Drawing No.

BUR001

Geodis Bldg,  
Roach Bank Rd,  
Bury  
BL9 8RQ

Stuart Adair  
stuart.adair@thedx.co.uk



1:5000 @ A0