



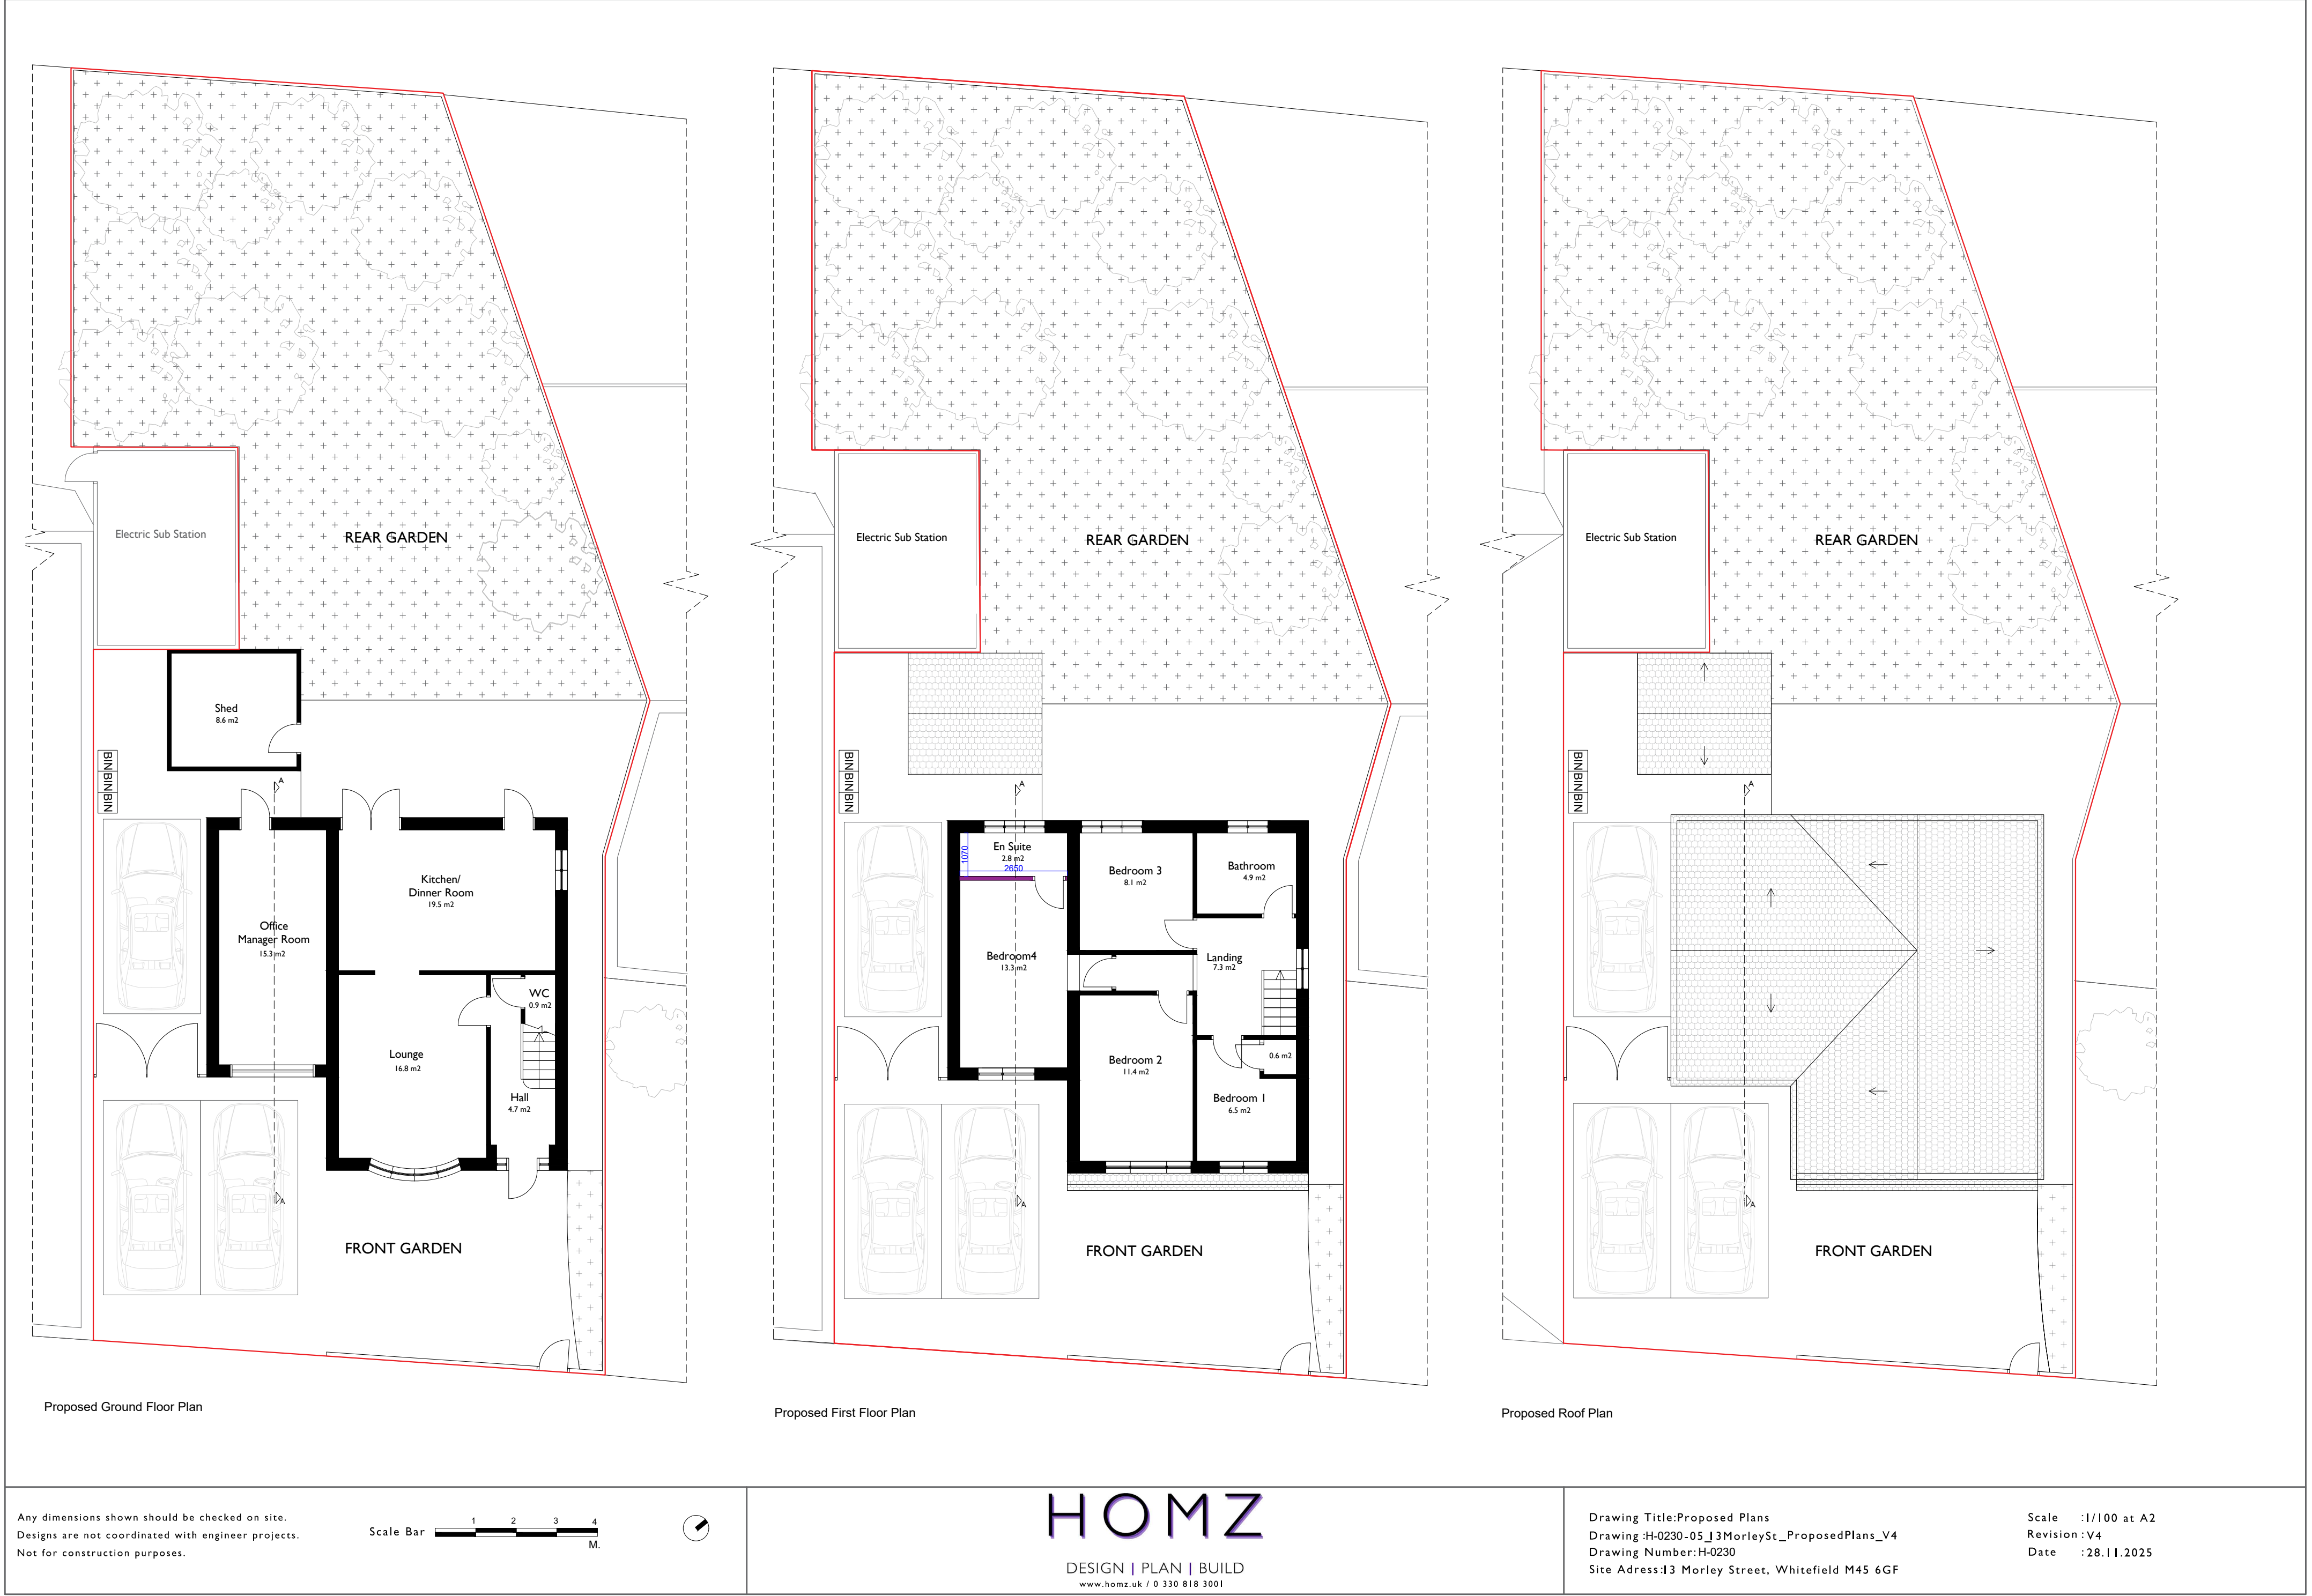

Any dimensions shown should be checked on site.
Designs are not coordinated with engineer projects.
Not for construction purposes.

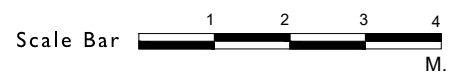

HOMZ
DESIGN | PLAN | BUILD
www.homz.uk / 0 330 818 3001

Drawing Title: Proposed Plans
Drawing : H-0230-05_13 MorleySt_ProposedPlans_V4
Drawing Number: H-0230
Site Address: 13 Morley Street, Whitefield M45 6GF

Scale : 1/100 at A2
Revision : V4
Date : 28.11.2025