


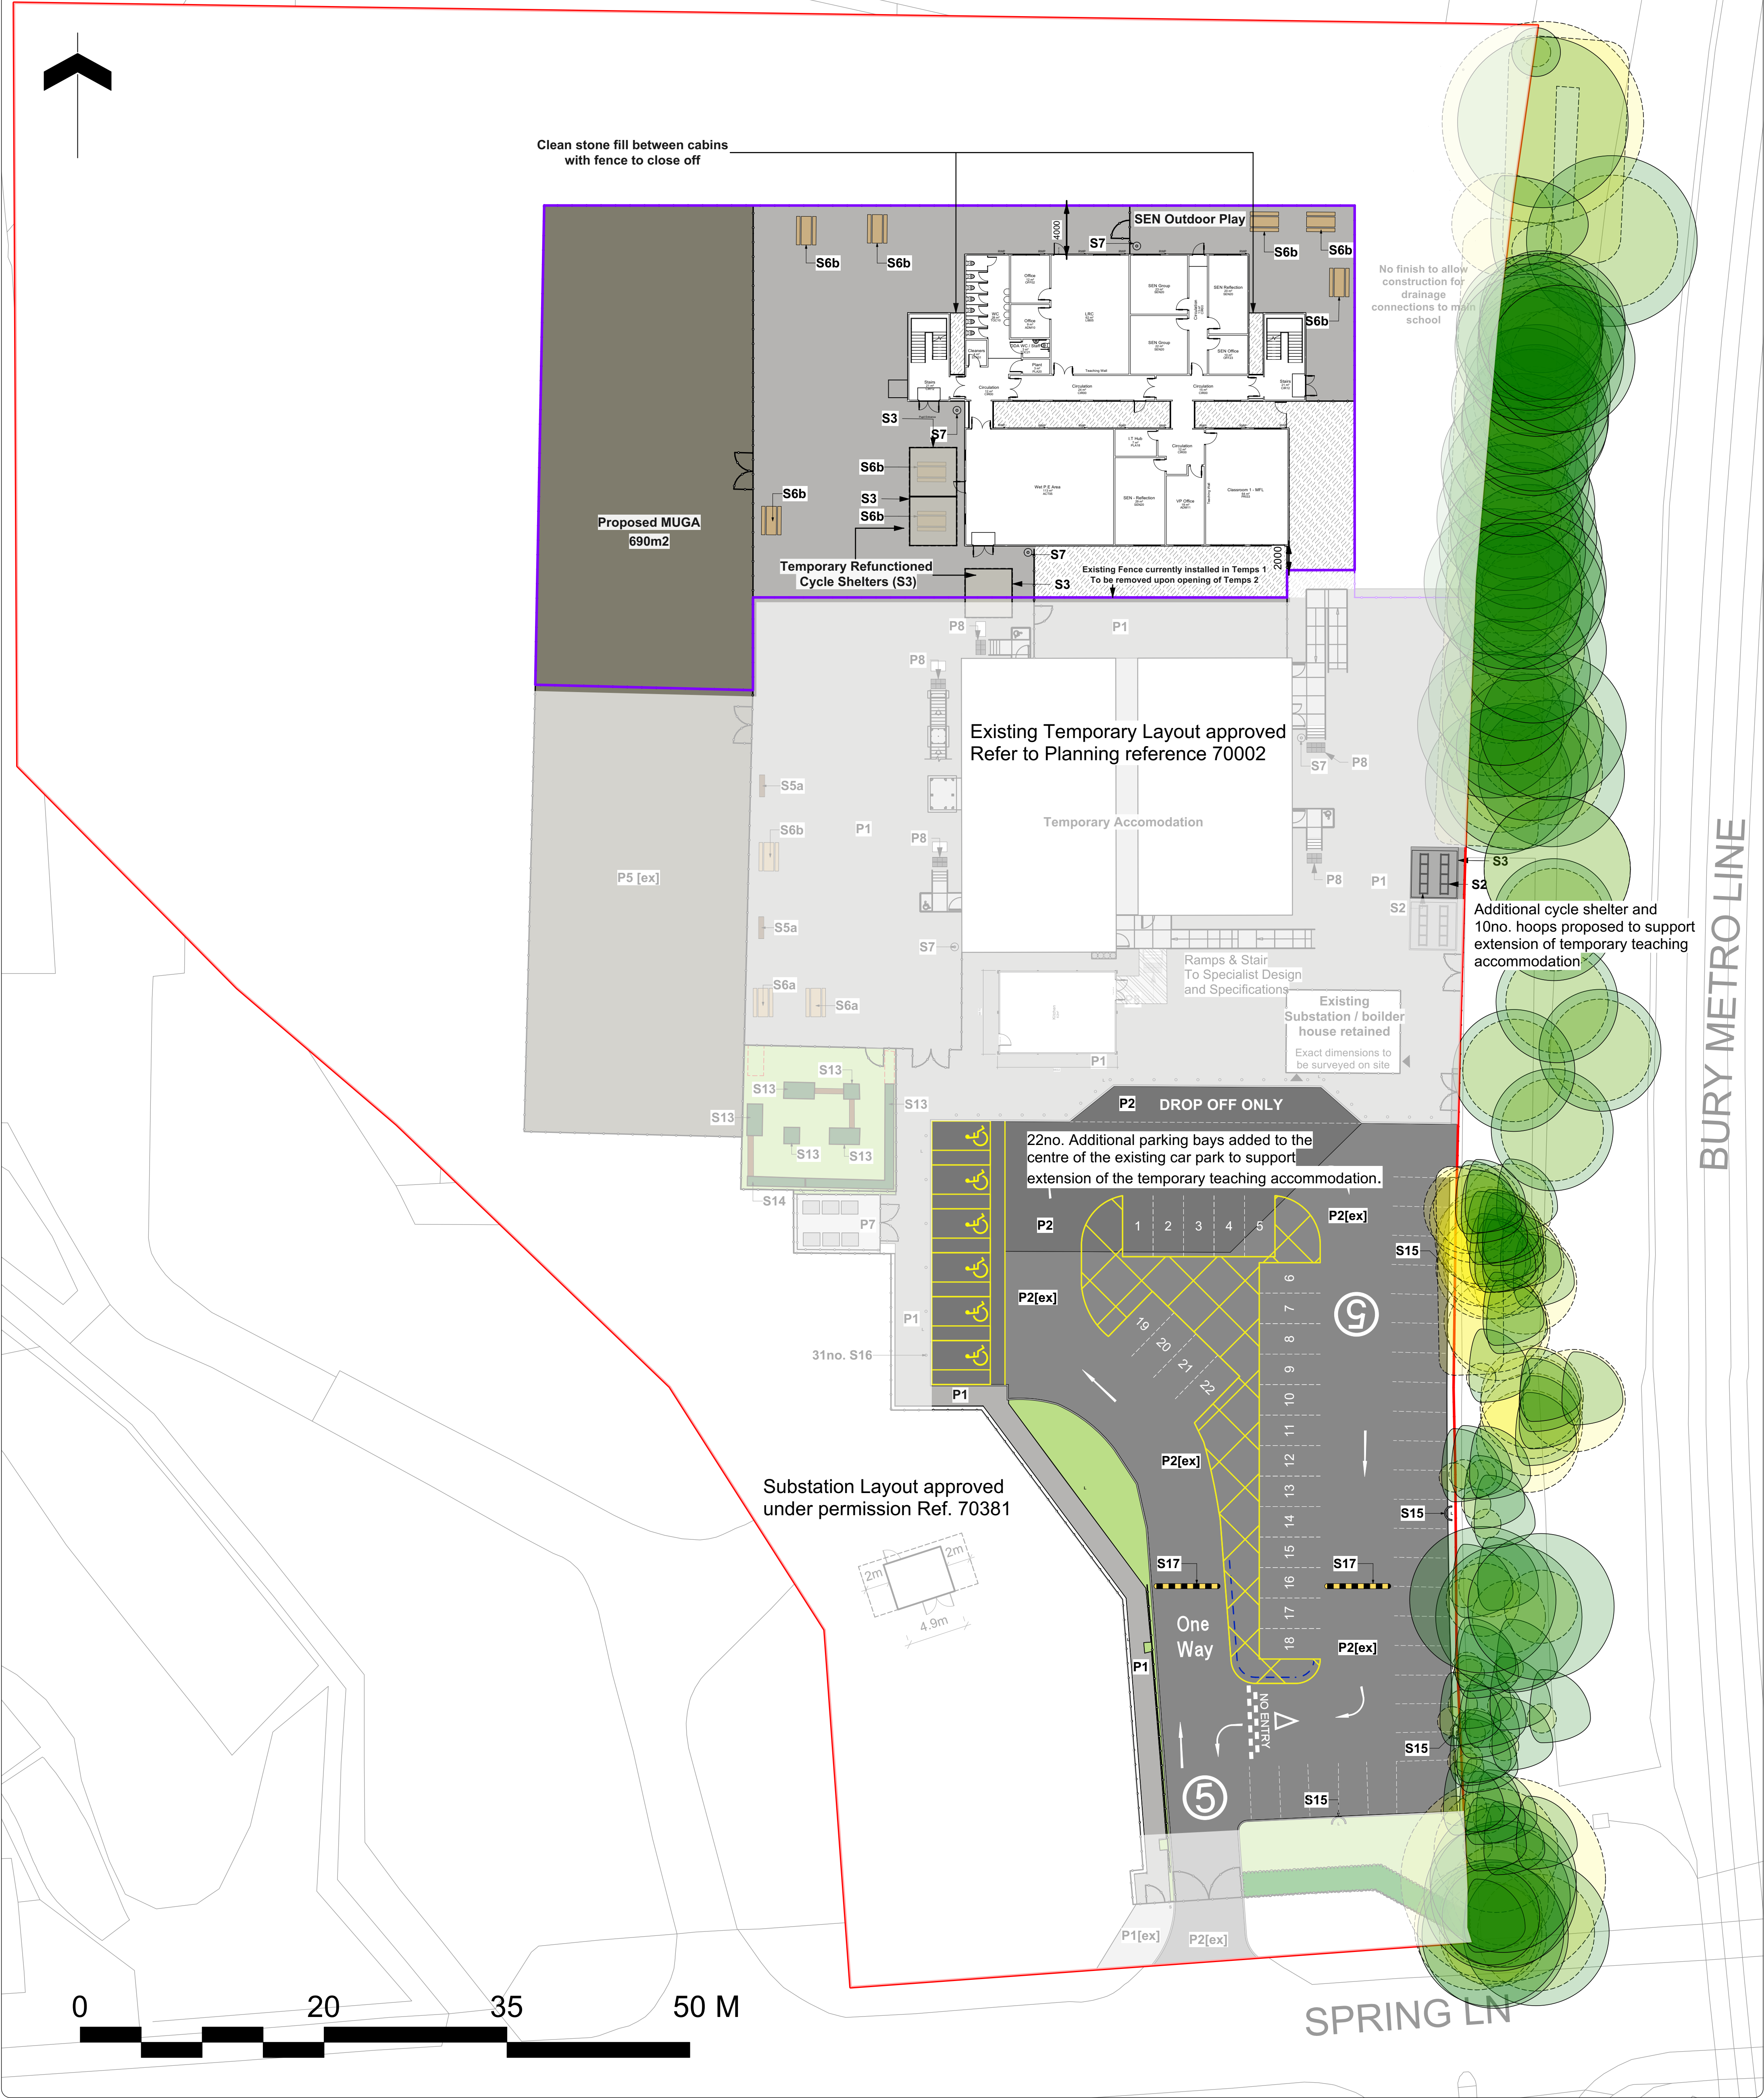

Note

1. Do not scale from this drawing
2. To be read in conjunction with Project Risk Register REF: FS1013-ALA-EX-XX-T-L-0003
3. To be read in conjunction with all other Landscape Architect's drawings
4. To be read in conjunction with Outline Landscape Specification REF: FS1013-ALA-EX-XX-SPL-0003

1.	Falling on stairs and ramps.	Stairways and ramps to be designed by specialists.	08.01.2025
2.	Collision between pedestrians and vehicles in car park	Pedestrian barrier, kerbs, road markings to clearly denote parking.	08.01.2025
3.	Collision between pedestrians and cyclist accessing cycle storage facilities	School to manage speed on site Clear wayfinding to be developed	08.01.2025
5.	Collision pedestrians / windows	Windows unopenable.	08.01.2025
6.	Stone aggregate used as missiles against students and teachers	Fencing enclosure.	08.01.2025

ID	RISK	MITIGATION	DATE MITIGATED
RESIDUAL PROJECT RISKS			

KEY	
Site	Temporary Accommodation Extension Area
	Planning Application Boundary
	Proposed Building
	Existing Building to be demolished
	Existing Tree Retained
Planting	Root Protection Area (RPA)
	Details refer to Planting Plan
Planting	Existing Grass Area to be Overseeded
	Proposed Hedge Planting

Hard Surfaces	
P1	Proposed Pedestrian Macadam To Engineer's Specification
P1 [ex]	Existing Pedestrian Macadam Retained
P2	Proposed Vehicular Macadam To Engineer's Specification
P2 [ex]	Existing Vehicular Macadam Retained
P7	Proposed Concrete Surfacing To Engineer's Specification
P5	Existing MUGA Permeable Surface Retained
P8	Corduroy Tactile Paving
P10	Loose Stone Aggregate

Furniture	
S2	Cycle Stands To be Reused in Permanent Scheme
S3	Cycle Shelter To be Reused in Permanent Scheme
S4	Door Protection Barrier To be Reused in Permanent Scheme

Fencing and Structures	
S5	Seating Bench To be Reused in Permanent Scheme
S6	Picnic Table To be Reused in Permanent Scheme
S7	Litter Bin To be Reused in Permanent Scheme
S13	Existing Raised Planter and Seating To be retained and refined as part of Temporary Scheme
S14	Proposed Raised Planter and Seating To be repurposed from demolished raised planters
S15	Lighting Column Protection Barriers Contractor's Choice
S16	Bollards to Temporary Scheme Contractor's Choice
S17	75mm Speed Bump for Road Calming Contractor's Choice
S19	Eurobins By Others
Existing Fencing	
Temporary Vehicle Barriers Contractor's Choice	
Proposed Fencing & Gates	
Proposed Column For illustrative purposes only. Refer to engineer's drawings for exact location and specification	
Existing Gas Cannisters Indicative - For illustrative purposes only	
Proposed Substation To provide power for both Temp 1 & 2	

NOTE: Furniture and Fencing to be reused in permanent scheme

DIE DESIGN DELIVERABLE REF : n/a			
06/01/2025	P02	Issued for Stage 3	CH BS
DATE	REV	DESCRIPTION OF REVISION	DRAWN BY APPROVED BY
REVISIONS			

STATUS : S4 - LAP Authorisation	
ares LANDSCAPE ARCHITECTS Client: Morgan Sindall	
PROJECT TITLE : Star Radcliffe Academy, Bury	
DRAWING TITLE : Temps 2 Illustrative Masterplan	
DRAWING SCALE : 1:250	DRAWN BY : CH
PAPER SIZE : A1	APPROVED BY : RS
DRAWING NUMBER : FS1013-ALA-EX-ZZ-D-L-0120	STATUS : S4
REVISION : P02	