
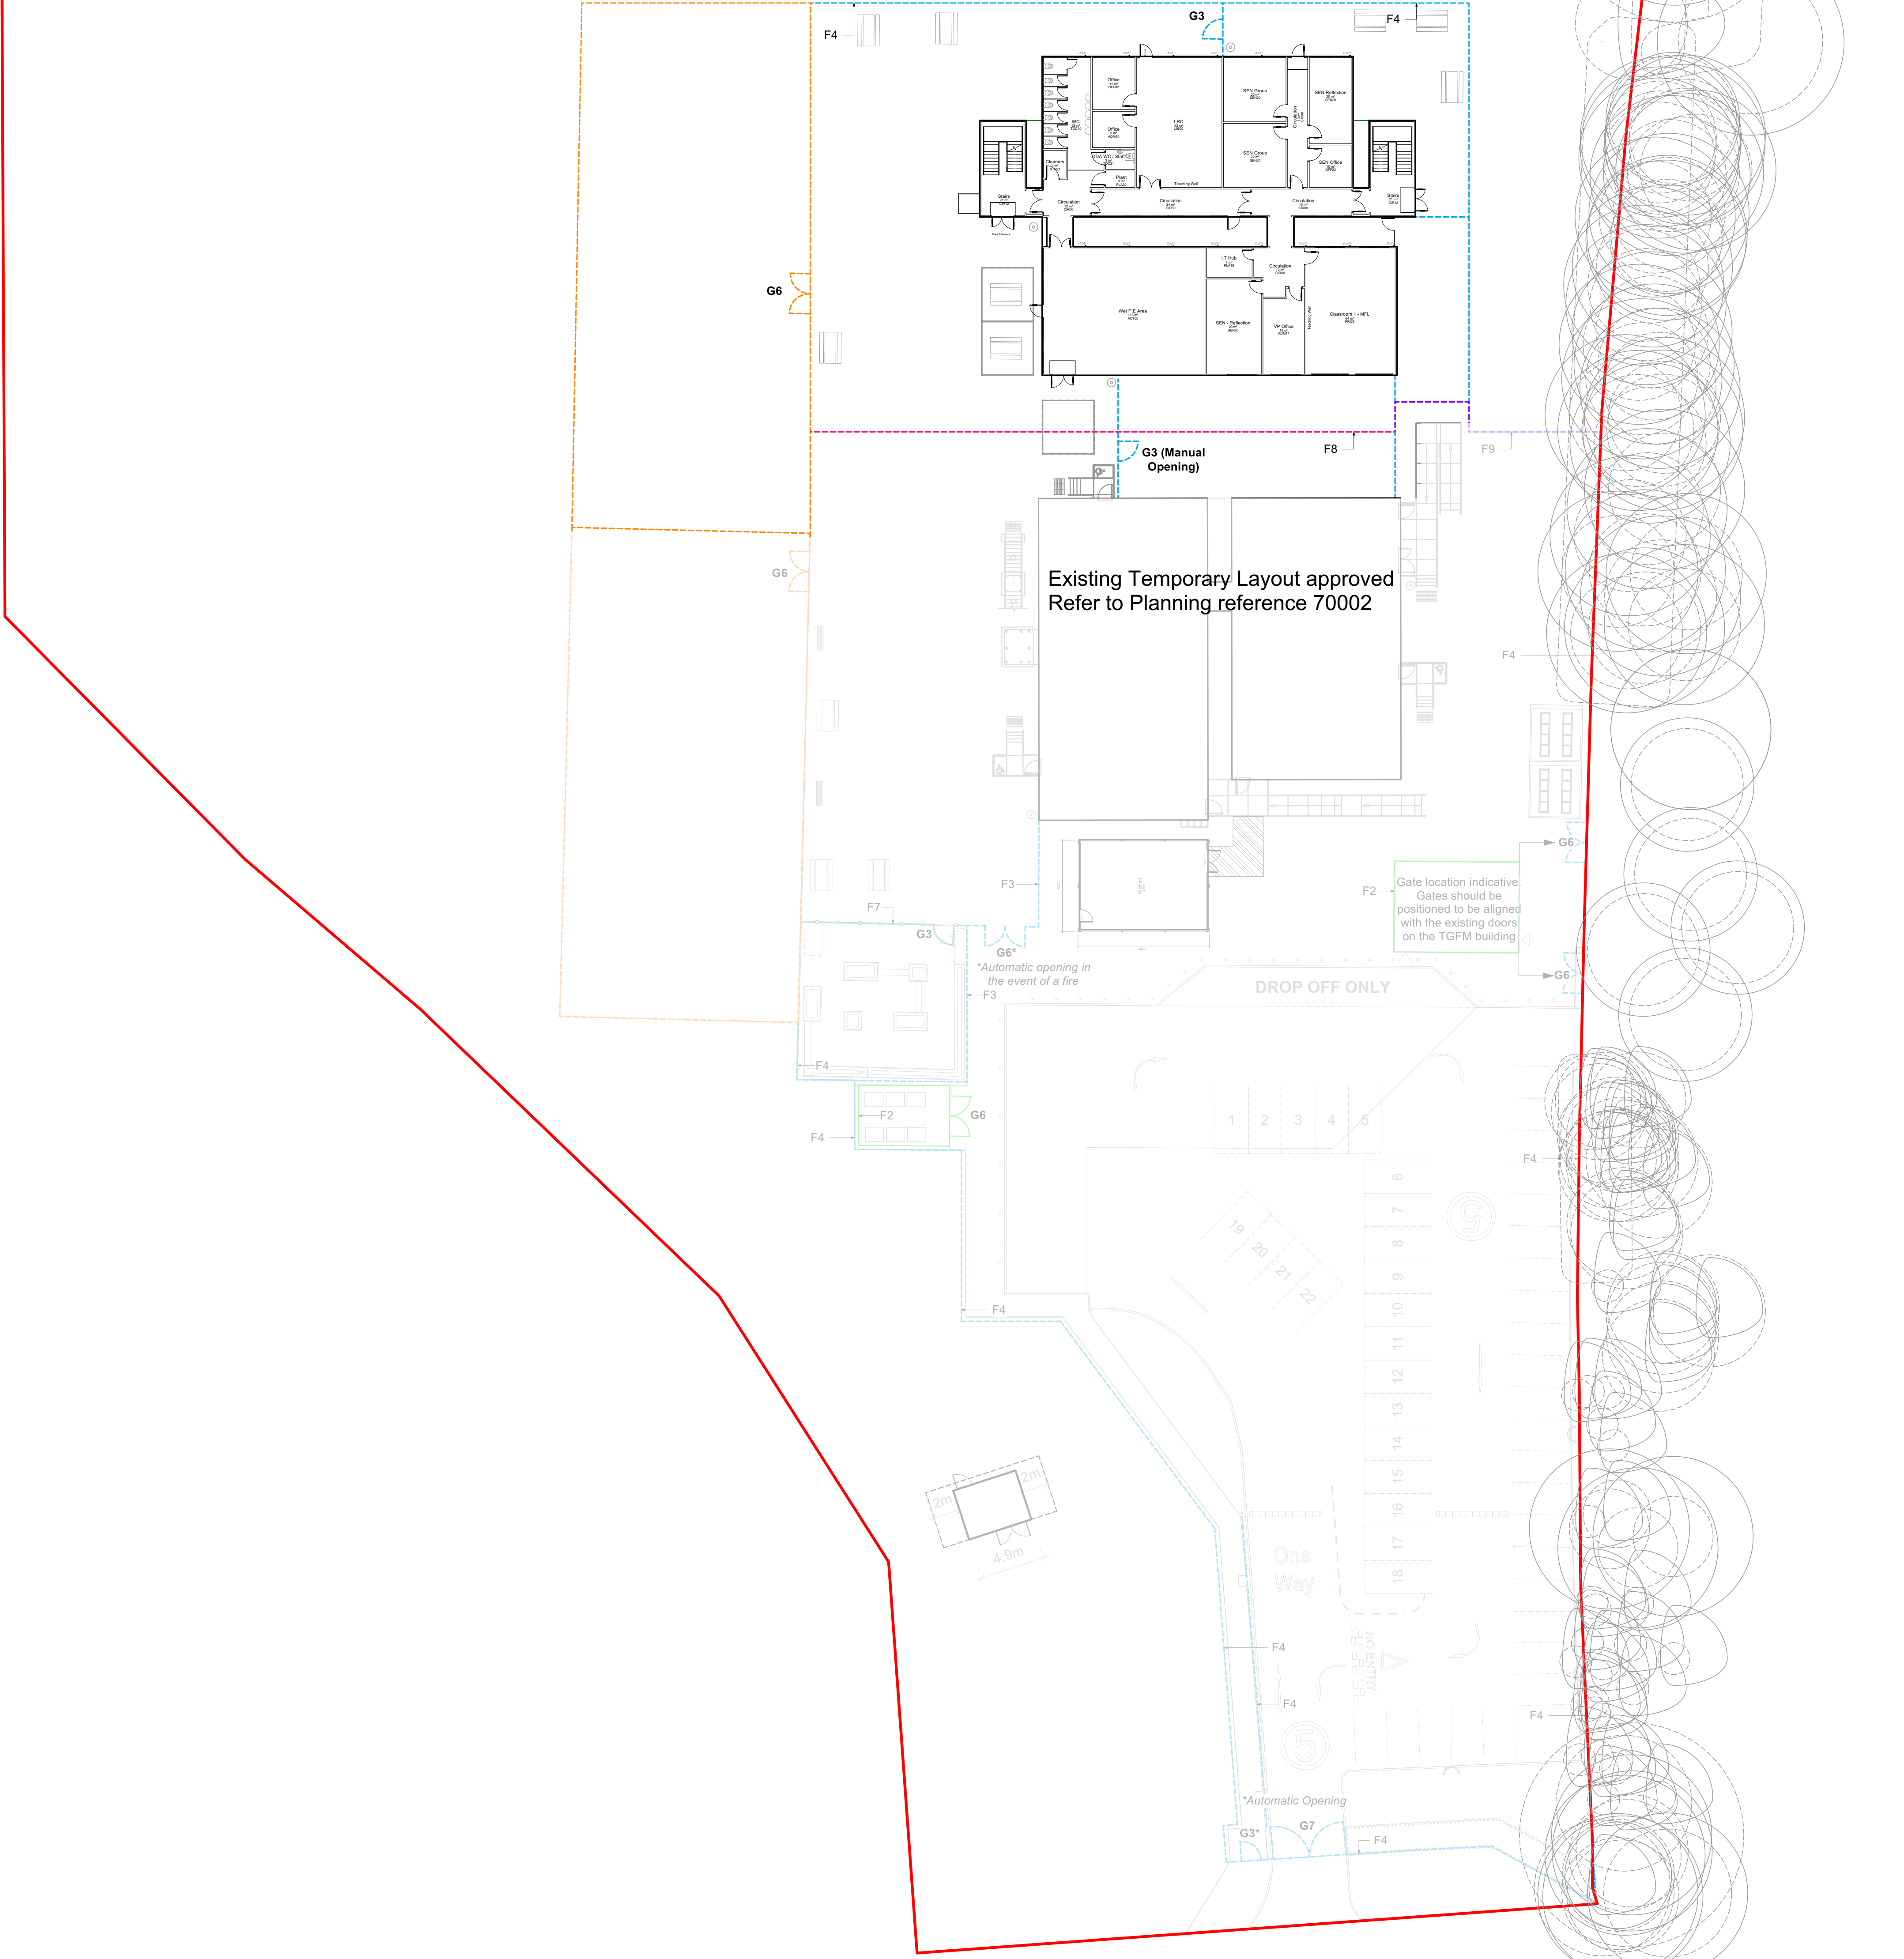


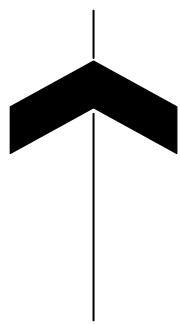

Note

1. Do not scale from this drawing
2. To be read in conjunction with Project Risk Register REF: FS1013-ALA-EX-XX-T-L-0003
3. To be read in conjunction with all other Landscape Architect's drawings
4. To be read in conjunction with Outline Landscape Specification REF: FS1013-ALA-EX-XX-SP-L-0003

1.	Falling on stairs and ramps.	Stairways and ramps to be designed by specialists.	08.01.2025
2.	Collision between pedestrians and vehicles in car park	Pedestrian barrier, kerbs, road markings to clearly denote parking.	08.01.2025
3.	Collision between pedestrians and cyclist accessing cycle storage facilities	School to manage speed on site Clear wayfinding to be developed	08.01.2025
5.	Collision pedestrians / windows	Windows unopenable.	08.01.2025
6.	Stone aggregate used as missiles against students and teachers	Fencing enclosur.	08.01.2025

ID	RISK	MITIGATION	DATE MITIGATED
RESIDUAL PROJECT RISKS			

KEY

Fencing and Railing Types
Specification refers to School Specific Outline Specification

- F0** Existing Fence
- F2** Timber Close Board Fence 2.4m Height
- F3** Weldmesh Fence Internal Security 1.8m Height
- F4** Weldmesh Fence Perimeter Security 2.4m Height
- F5** Weldmesh Fence Rebound MUGA Fencing 3.0m Height
- F7** Rail and Post Fencing 1.2m Height
- F8** Temps 1 North Fence line to be removed as part of Temps 2 works. 2.4m Height
- F9** Temps 1 North Fence line to be retained as part of Temps 2 works. 2.4m Height

- Gate Types**
- G3** Single Leaf Gate 1.5m Width Automatic / Manual Opening
 - G6** Double Leaf Gate 3m Width Automatic / Manual Opening
 - G7** Double Leaf Gate 5.5m Width Manual Opening
 - Temporary Vehicle Barriers To Contractor Specification

NOTE:
All gates to be lockable with padlocks. Exit and fall open override buttons to be spaced away from the gate locations to stop improper use

D/E DESIGN DELIVERABLE REF :
n/a

DATE	REV	DESCRIPTION OF REVISION	DRAWN BY	APPROVED BY
06/01/2025	P03	Viewpoint Re-Upload Issued for Stage 3	BS	BS
06/01/2025	P02		CH	BS

REVISIONS

STATUS :
S4 - LAP Authorisation

ares
LANDSCAPE ARCHITECTS

Ares Landscape Architects LTD
Gatershater,
51 Eyre Lane
Sheffield
S1 4RB
t: 0114 276 2000
e: hello@aresdesign.co.uk
w: ares.eu.com

CLIENT :
Morgan Sindall

PROJECT TITLE :
Star Radcliffe Academy, Bury

DRAWING TITLE :
Temps 2 Fencing Arrangement

DRAWING SCALE :
1:250

DRAWN BY :
CH

APPROVED BY :
BS

DRAWN DATE :
06/07/2023

ALA PROJECT CODE :
ALA805

DRAWING NUMBER :
FS1013-ALA-EX-ZZ-D-L-0121

STATUS :
S4

REVISION :
P03