

© This Drawing & Design is the copyright of Jenkins Design Services Ltd and should not be reproduced without written consent.

Contractors are to check all levels & dimensions on site prior to site works commencing & report discrepancies to the Designers.

DO NOT SCALE FROM THIS DRAWING

PLANNING


NOTES:-

Site boundary denoted with red line — — equates to:-
934 m² / 0.0934 Hectares / 0.2308 Acres

Site area [TBD] denoted with blue line — — equates to:-
480 m² / 0.048 Hectares / 0.1186 Acres

Key:-

- × 80.31 Proposed Levels
- × 80.31 Existing Levels

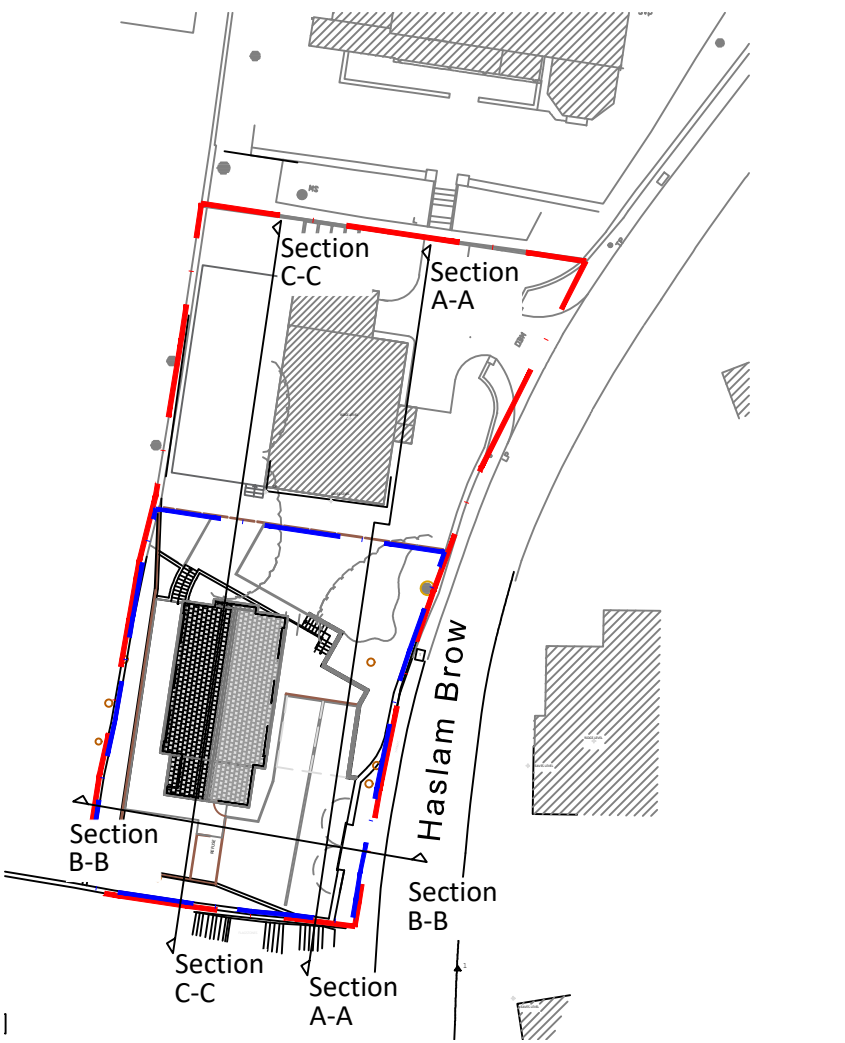

Existing Site Sections




Scale Bar 1:500 @ A1

A	Building Plan layout revised based upon topo and check survey on site.	TR	CM	12.09.22
Rev	Description	By	Chk	Date
Project:	Haslam Brow Wells Street, Bury			
Title:	Proposed Haslam Brow Boundary Wall Elevation			
Client:	LAL Shaheen Developments			
Drawn By:	CM	Checked By:	TR	on 15.08.22
Original Size:	A1	Project Number:	22065	
Drawing Number:	SI- XX-DR-A-1013			REV A



JENKINS DESIGN SERVICES LTD
BURY ST. MARKS, BURY, LANCASHIRE, ENGLAND
E: TEAM@JENKINS-DESIGN.CO.UK
T: 0151 746 7779


ARCHITECTURE INTERIOR PROJECT CDM BUILDING
DESIGN DESIGN MANAGEMENT ADVISOR CONSULTANCY

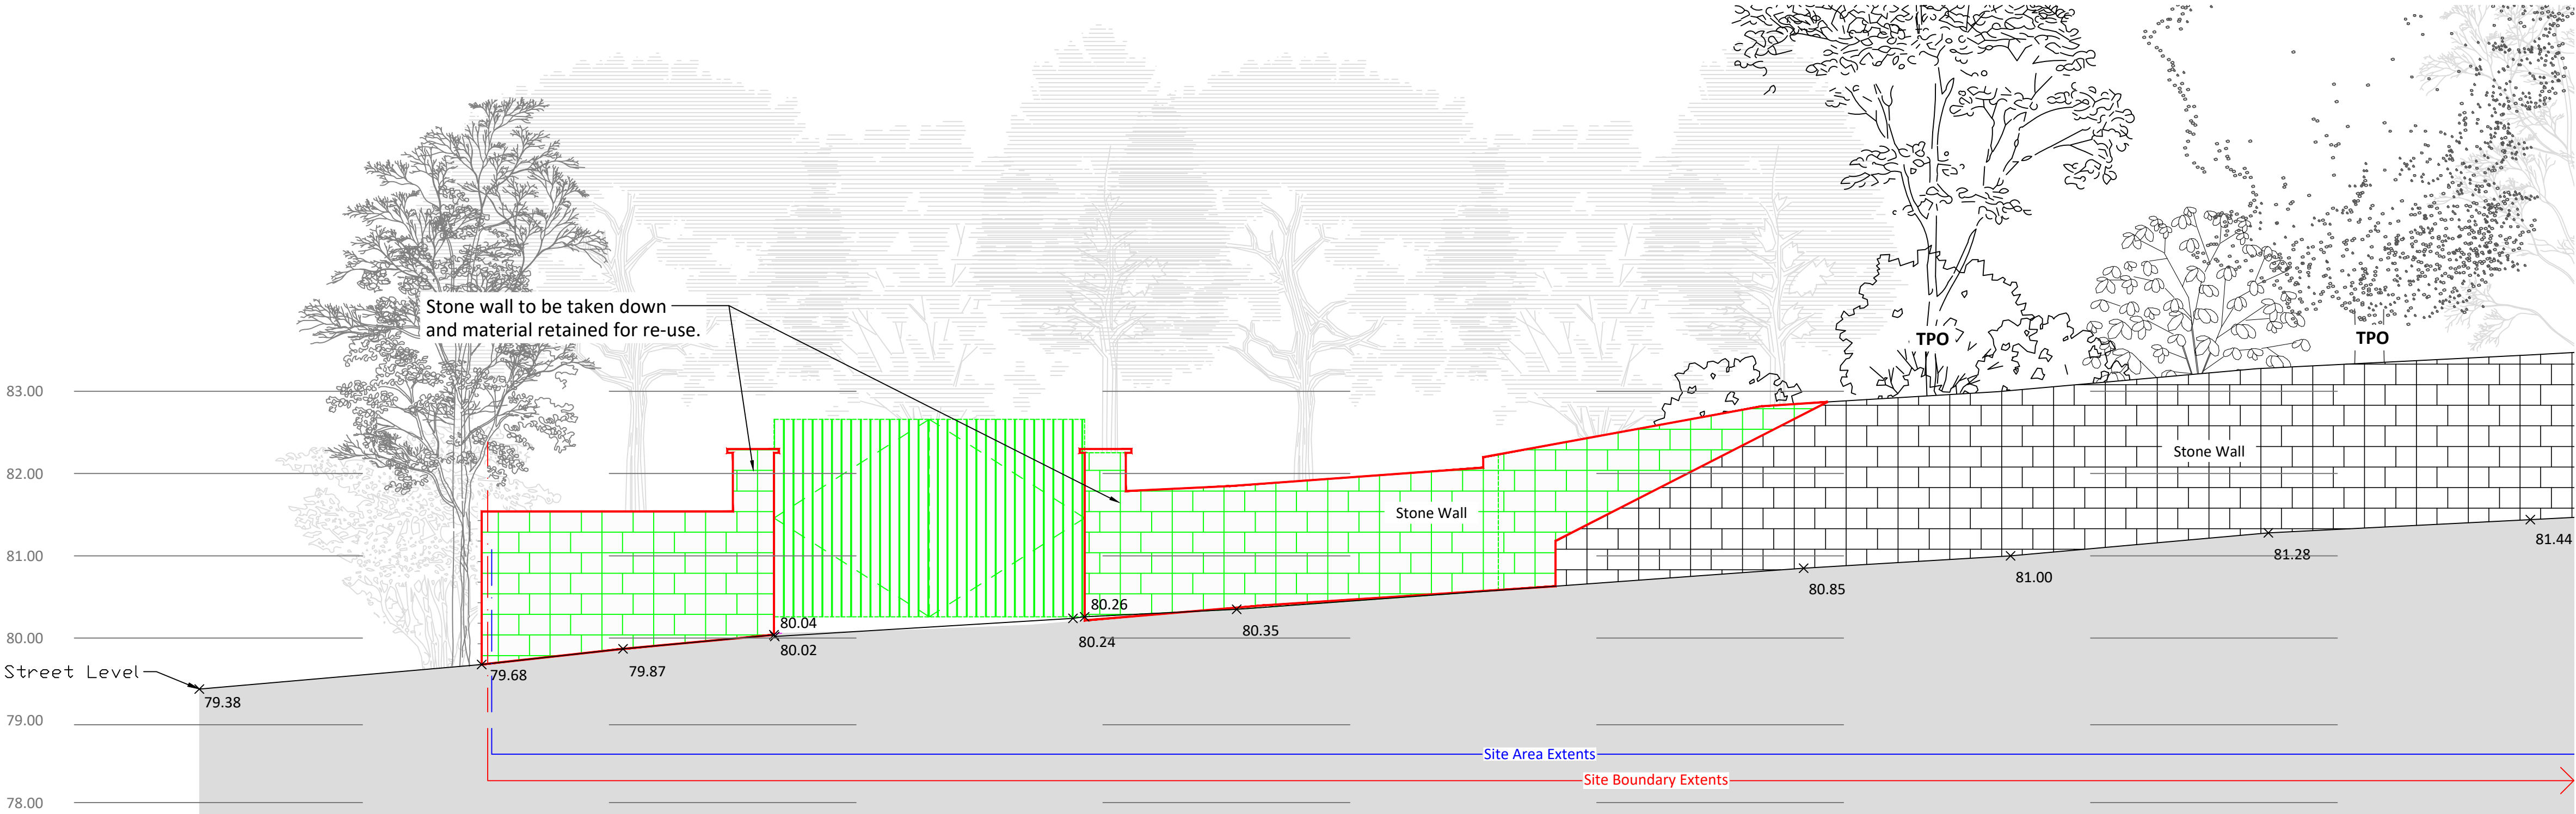


Haslam Brow Boundary Wall Elevation - Enabling Works



Scale Bar 1:50 @ A1

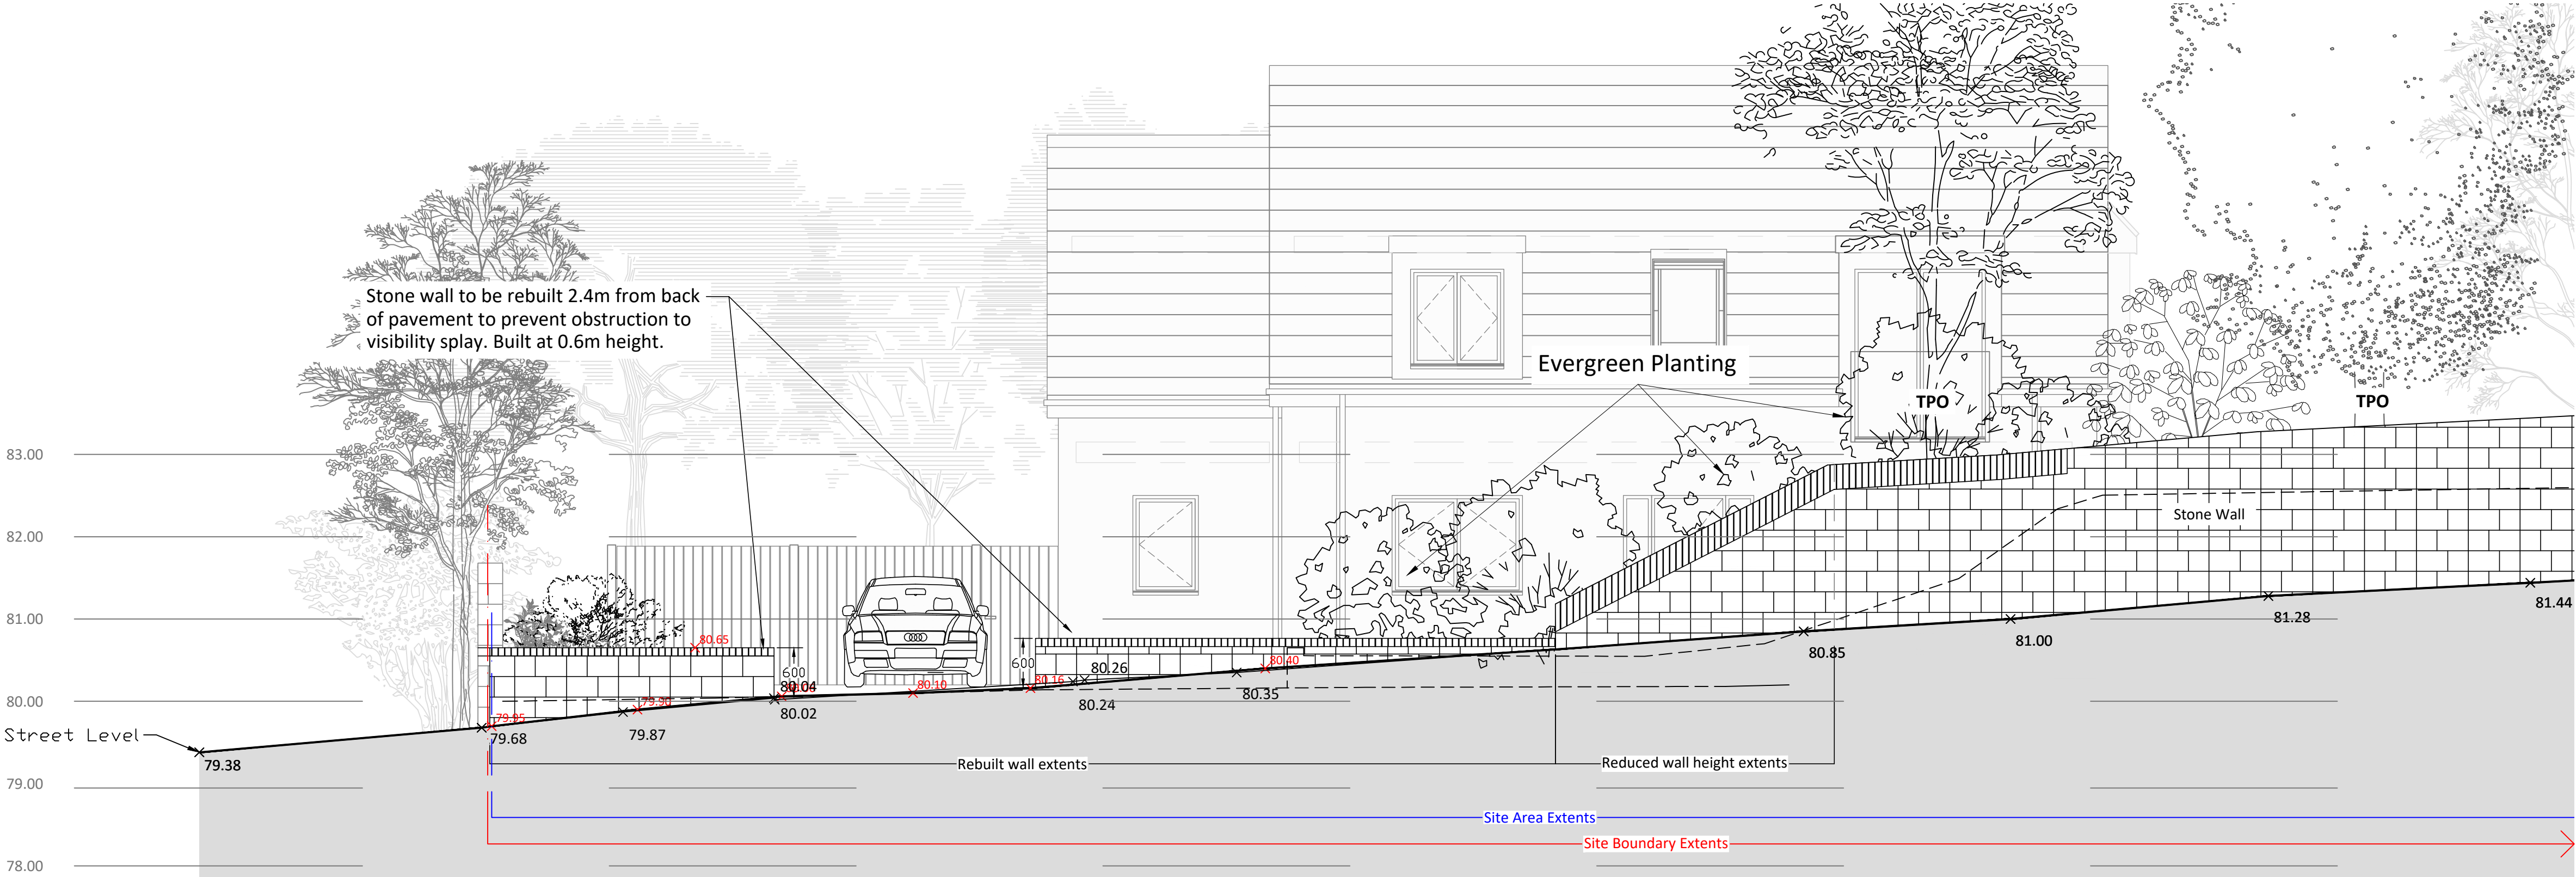

Proposed Haslam Brow Boundary Wall Elevation

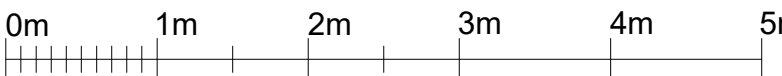

Scale Bar 1:50 @ A1