


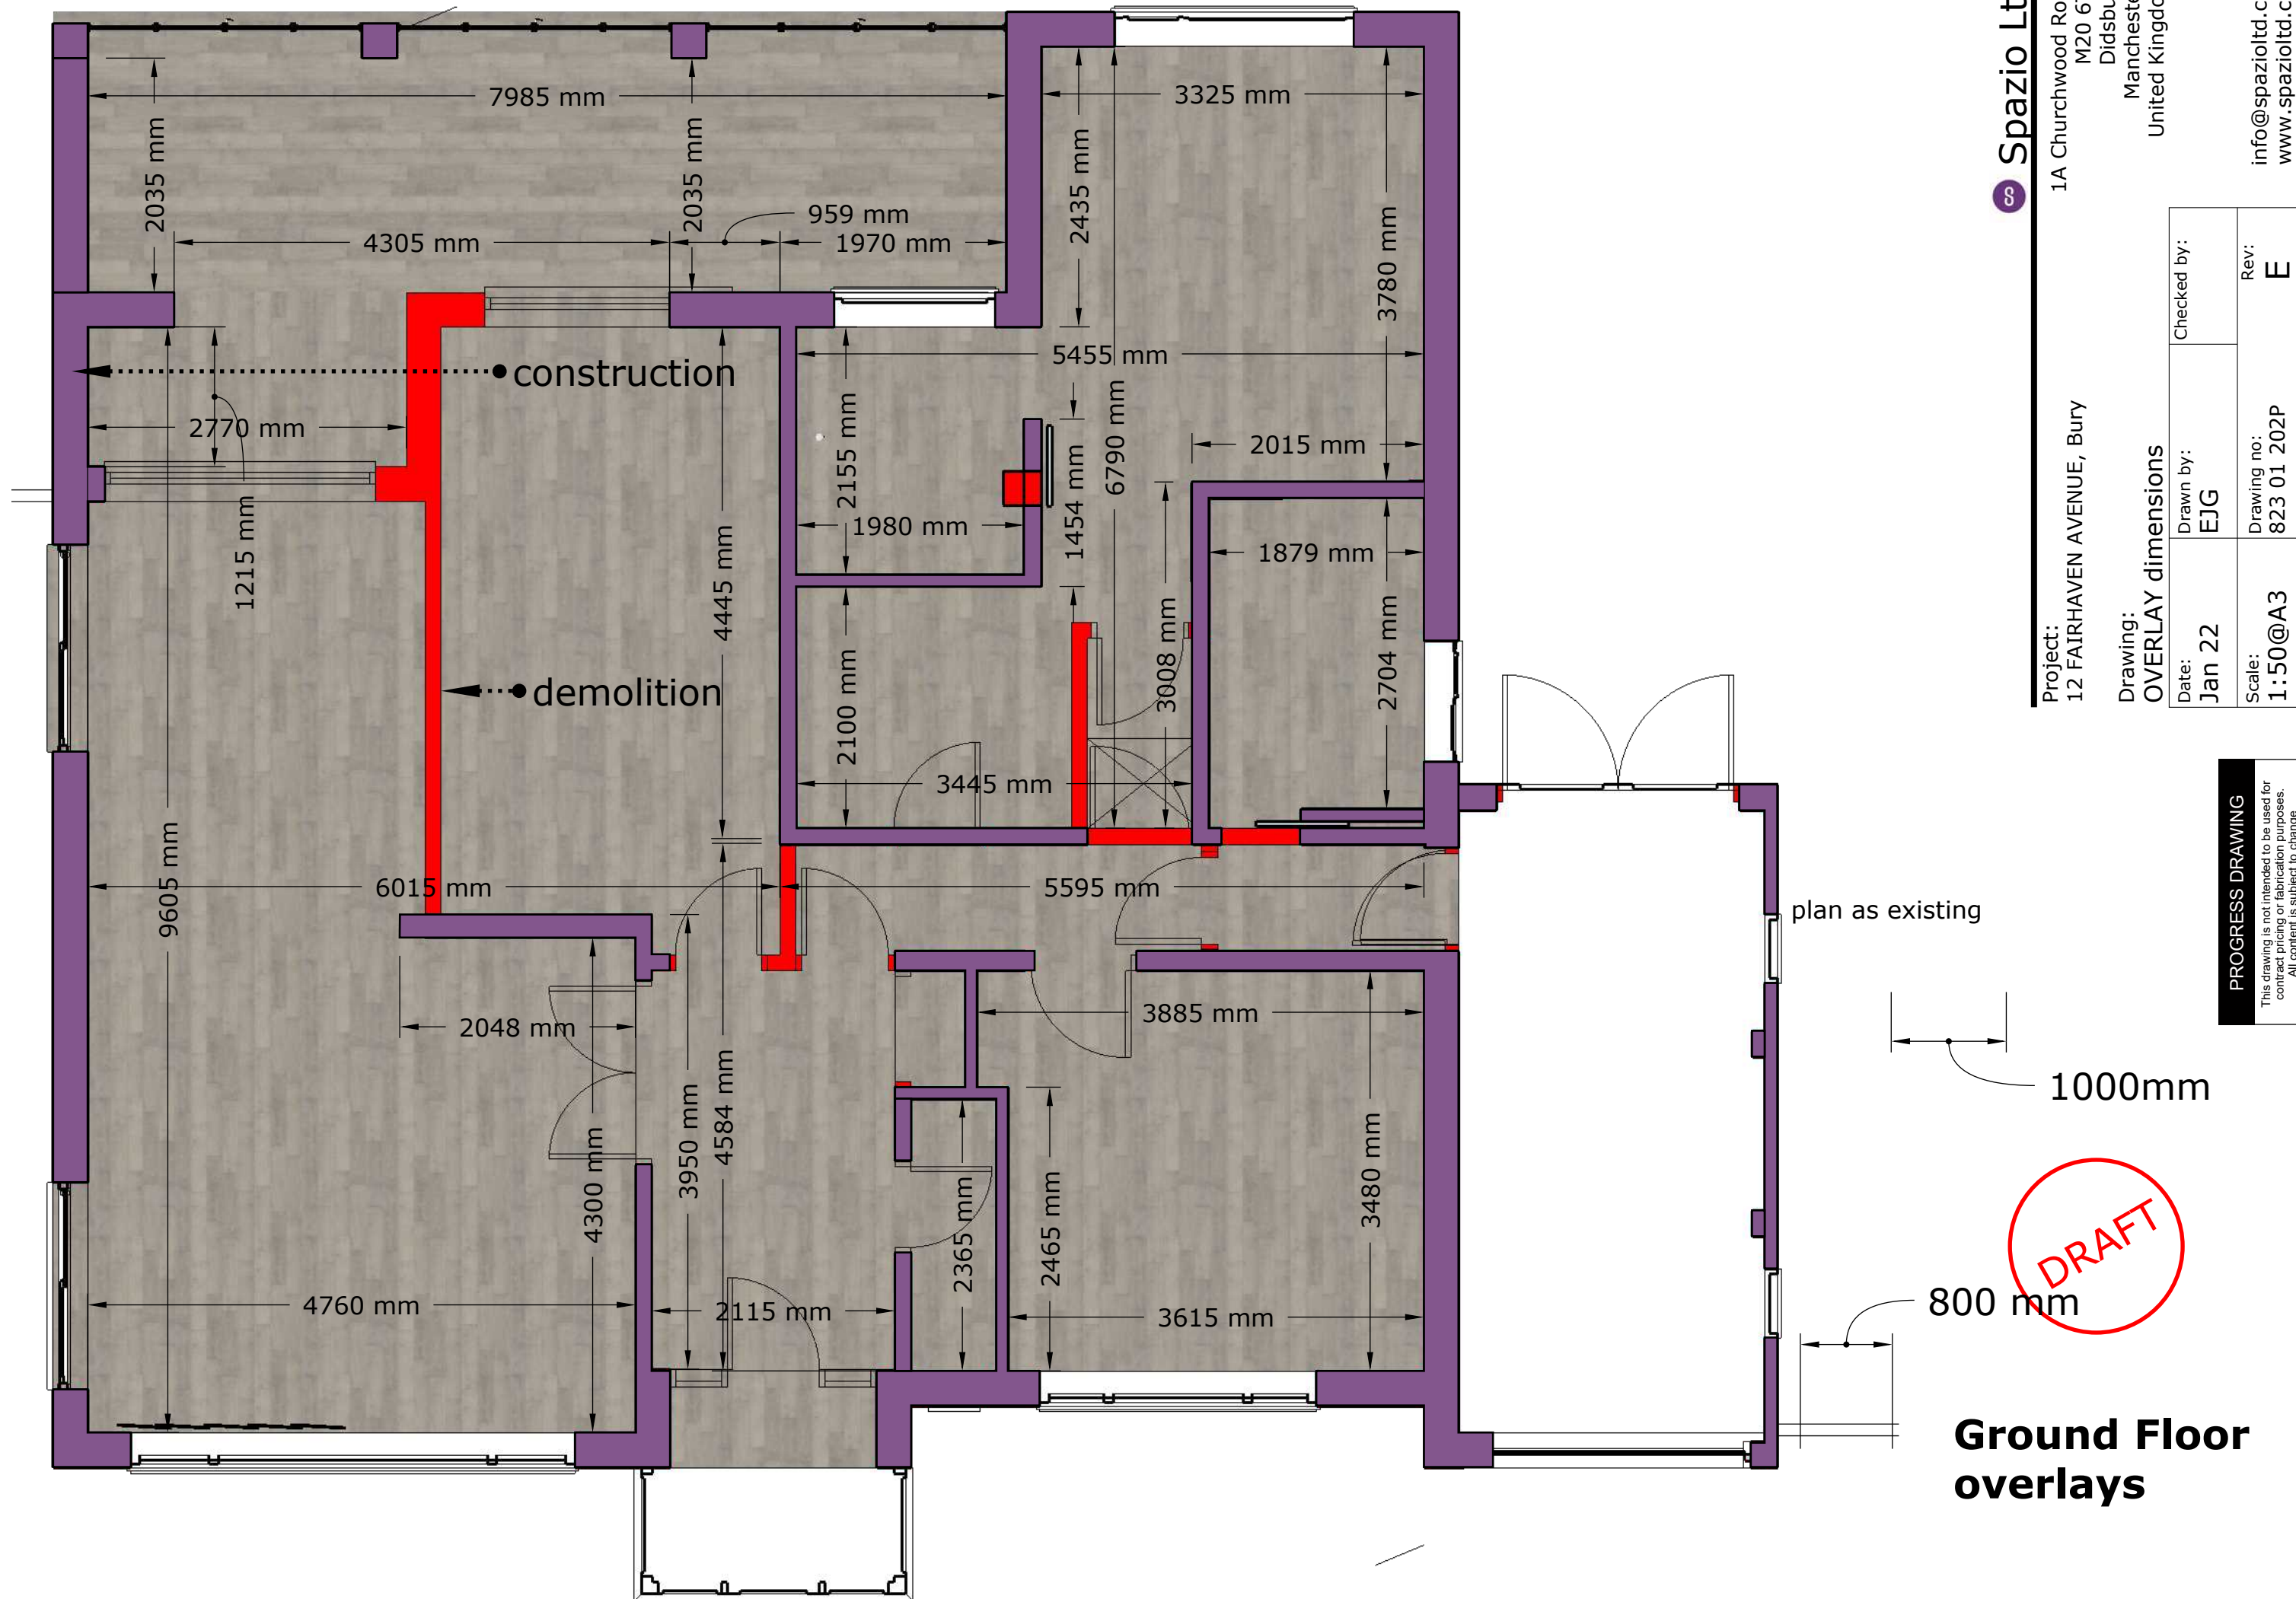

Ground Floor overlays

DRAFT

**Spazio Ltd**

Project:
12 FAIRHAVEN AVENUE, Bury

Drawing:
OVERLAY dimensions

1A Churchwood Road
M20 6TZ
Didsbury
Manchester
United Kingdom

Date: Jan 22	Drawn by: EJG	Checked by:
Scale: 1:50@A3	Drawing no: 823 01 202P	Rev: E

info@spazioltd.com
www.spazioltd.com

PROGRESS DRAWING
This drawing is not intended to be used for contract pricing or fabrication purposes. All content is subject to change