


St Anns Road

Prestwich Park Rd South

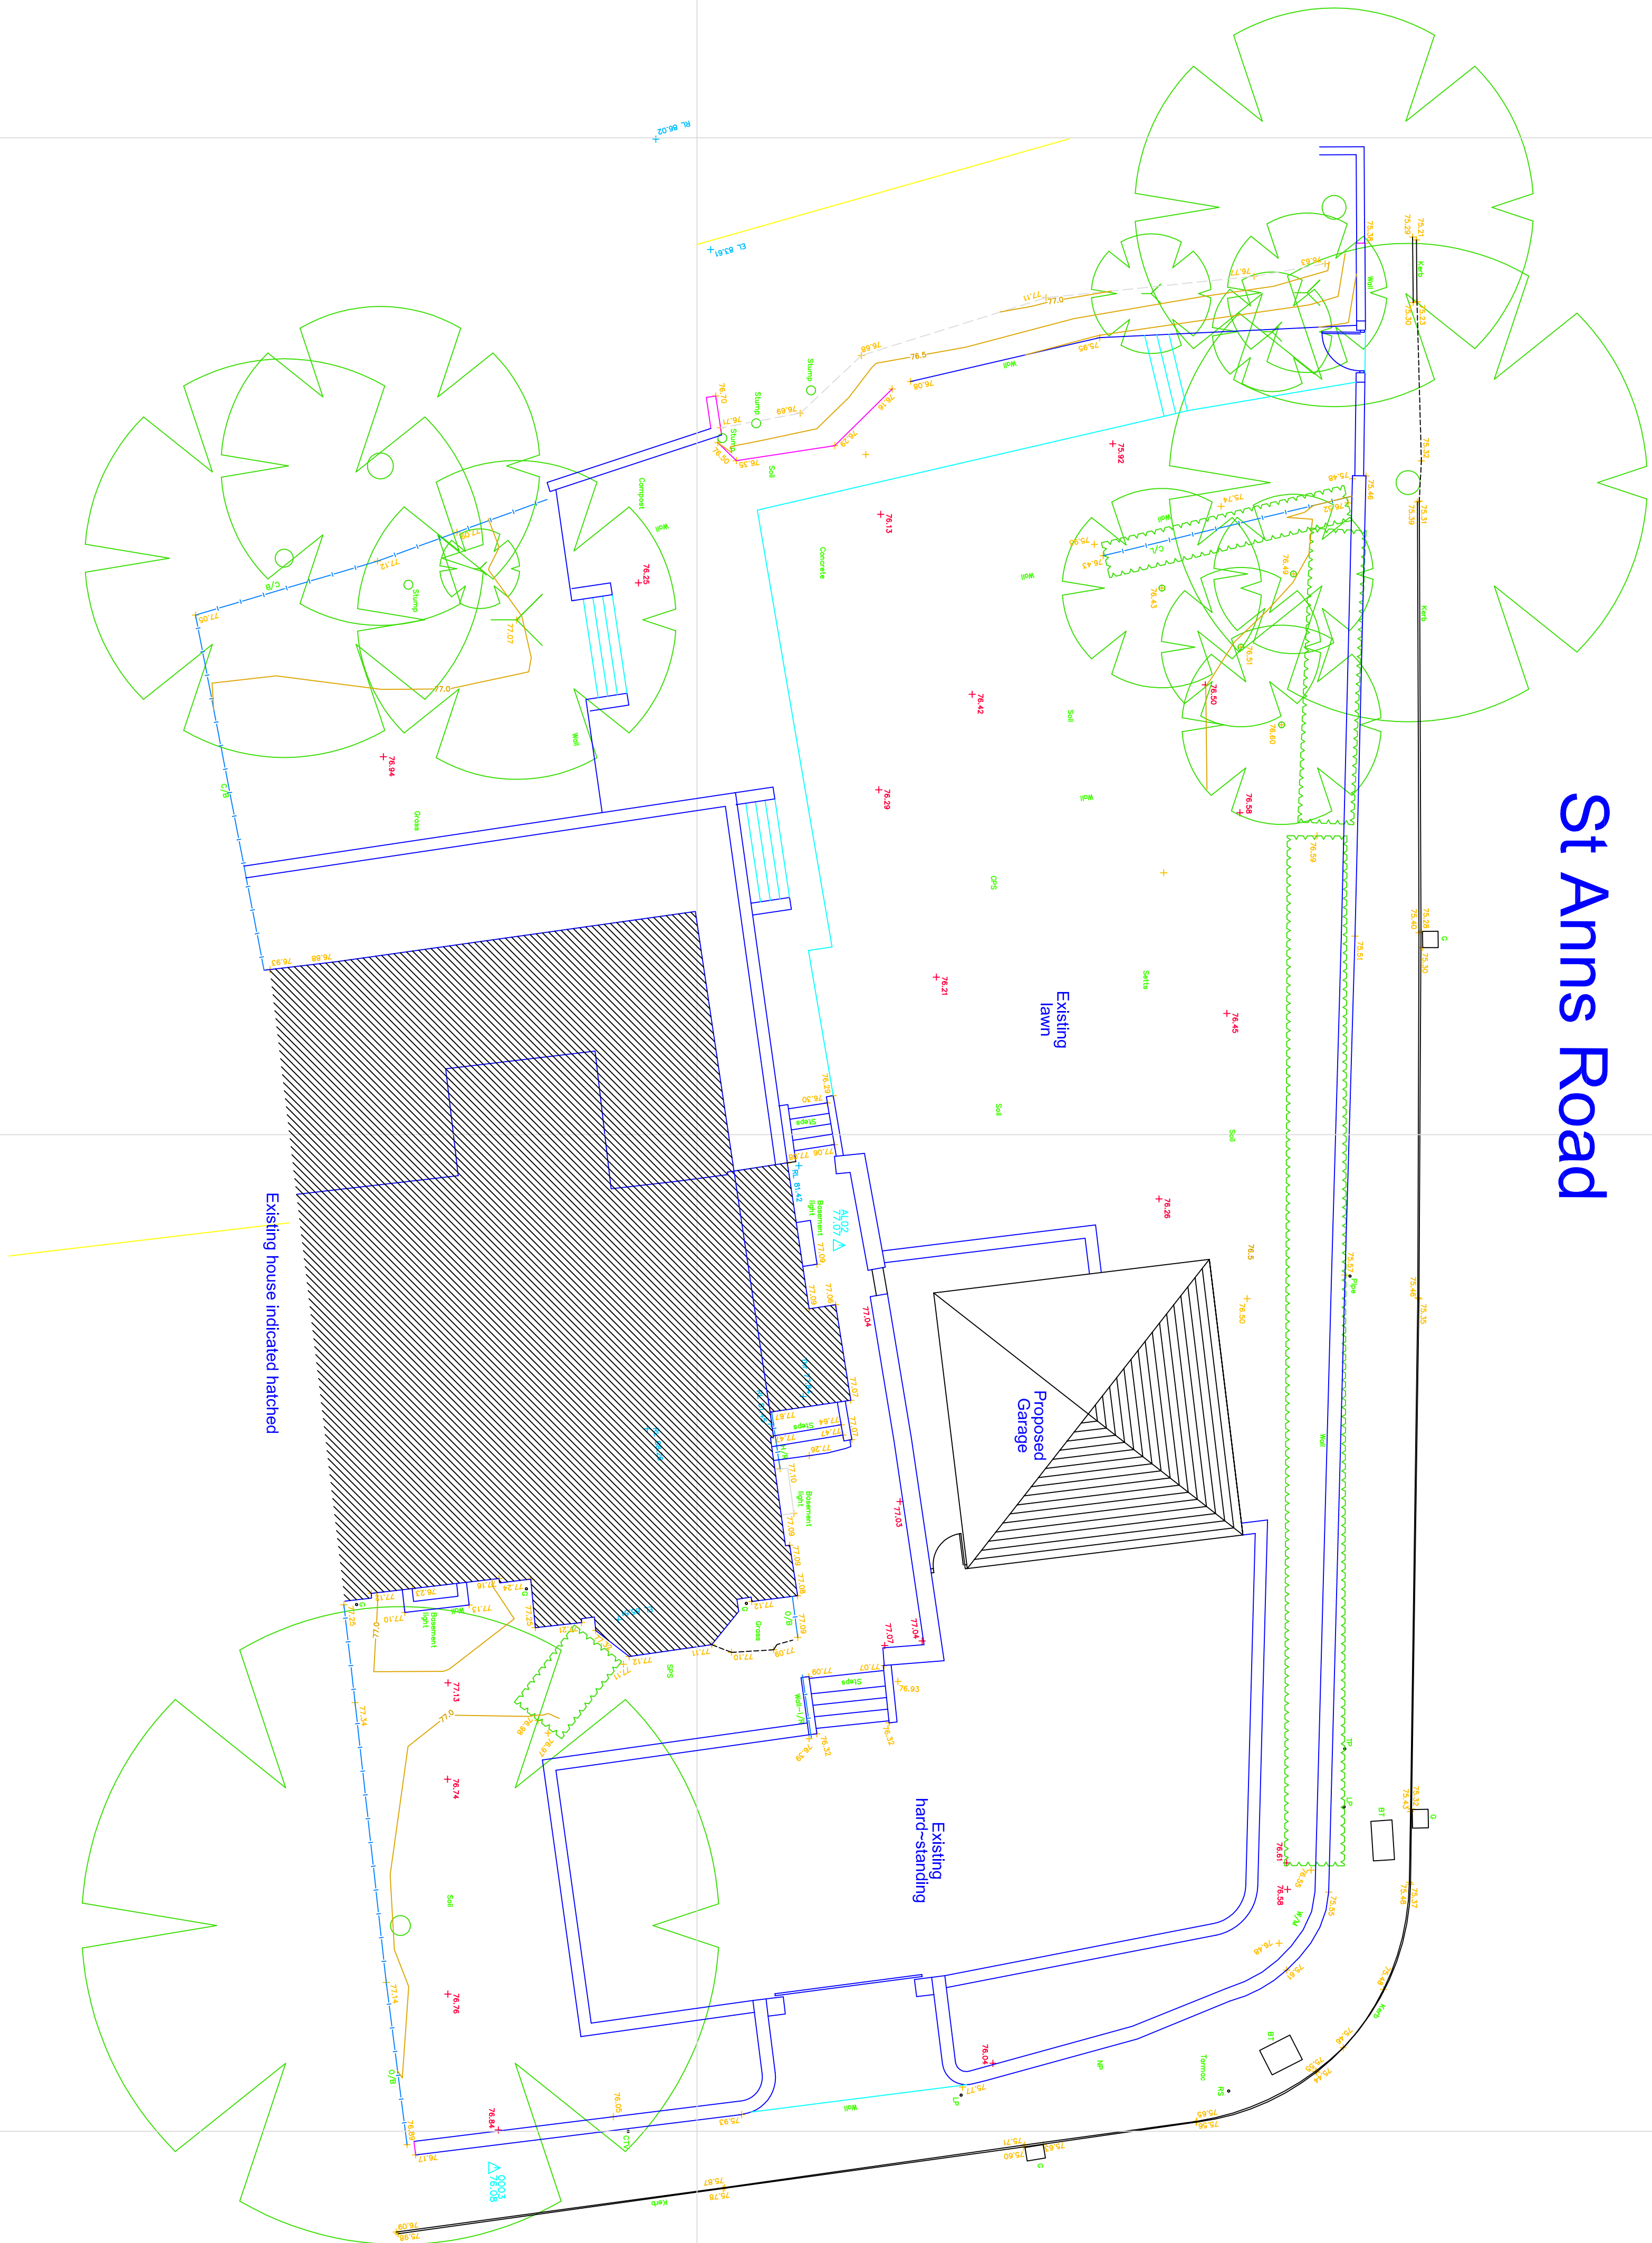

This drawing and design concept is the property of PPV design. It should not be reproduced without written permission

0 1 2 3 4 5 6 7 m

Lady Margaret House
53 Prestwich Park Road South
Prestwich
M25 9PF
scale 1:100 at A1
May 2023

DC1-02 Proposed Site Layout

PPV design Ltd

2 Helmshore Road, Holcombe Village
Ramsbottom, Lancashire BL8 4PA
Gary Dearden (BAK:hms) D:\Arch_R\BA
garr@ppv-design.co.uk www.ppv-design.co.uk
T. 0706 822751 M. 07112 669482