



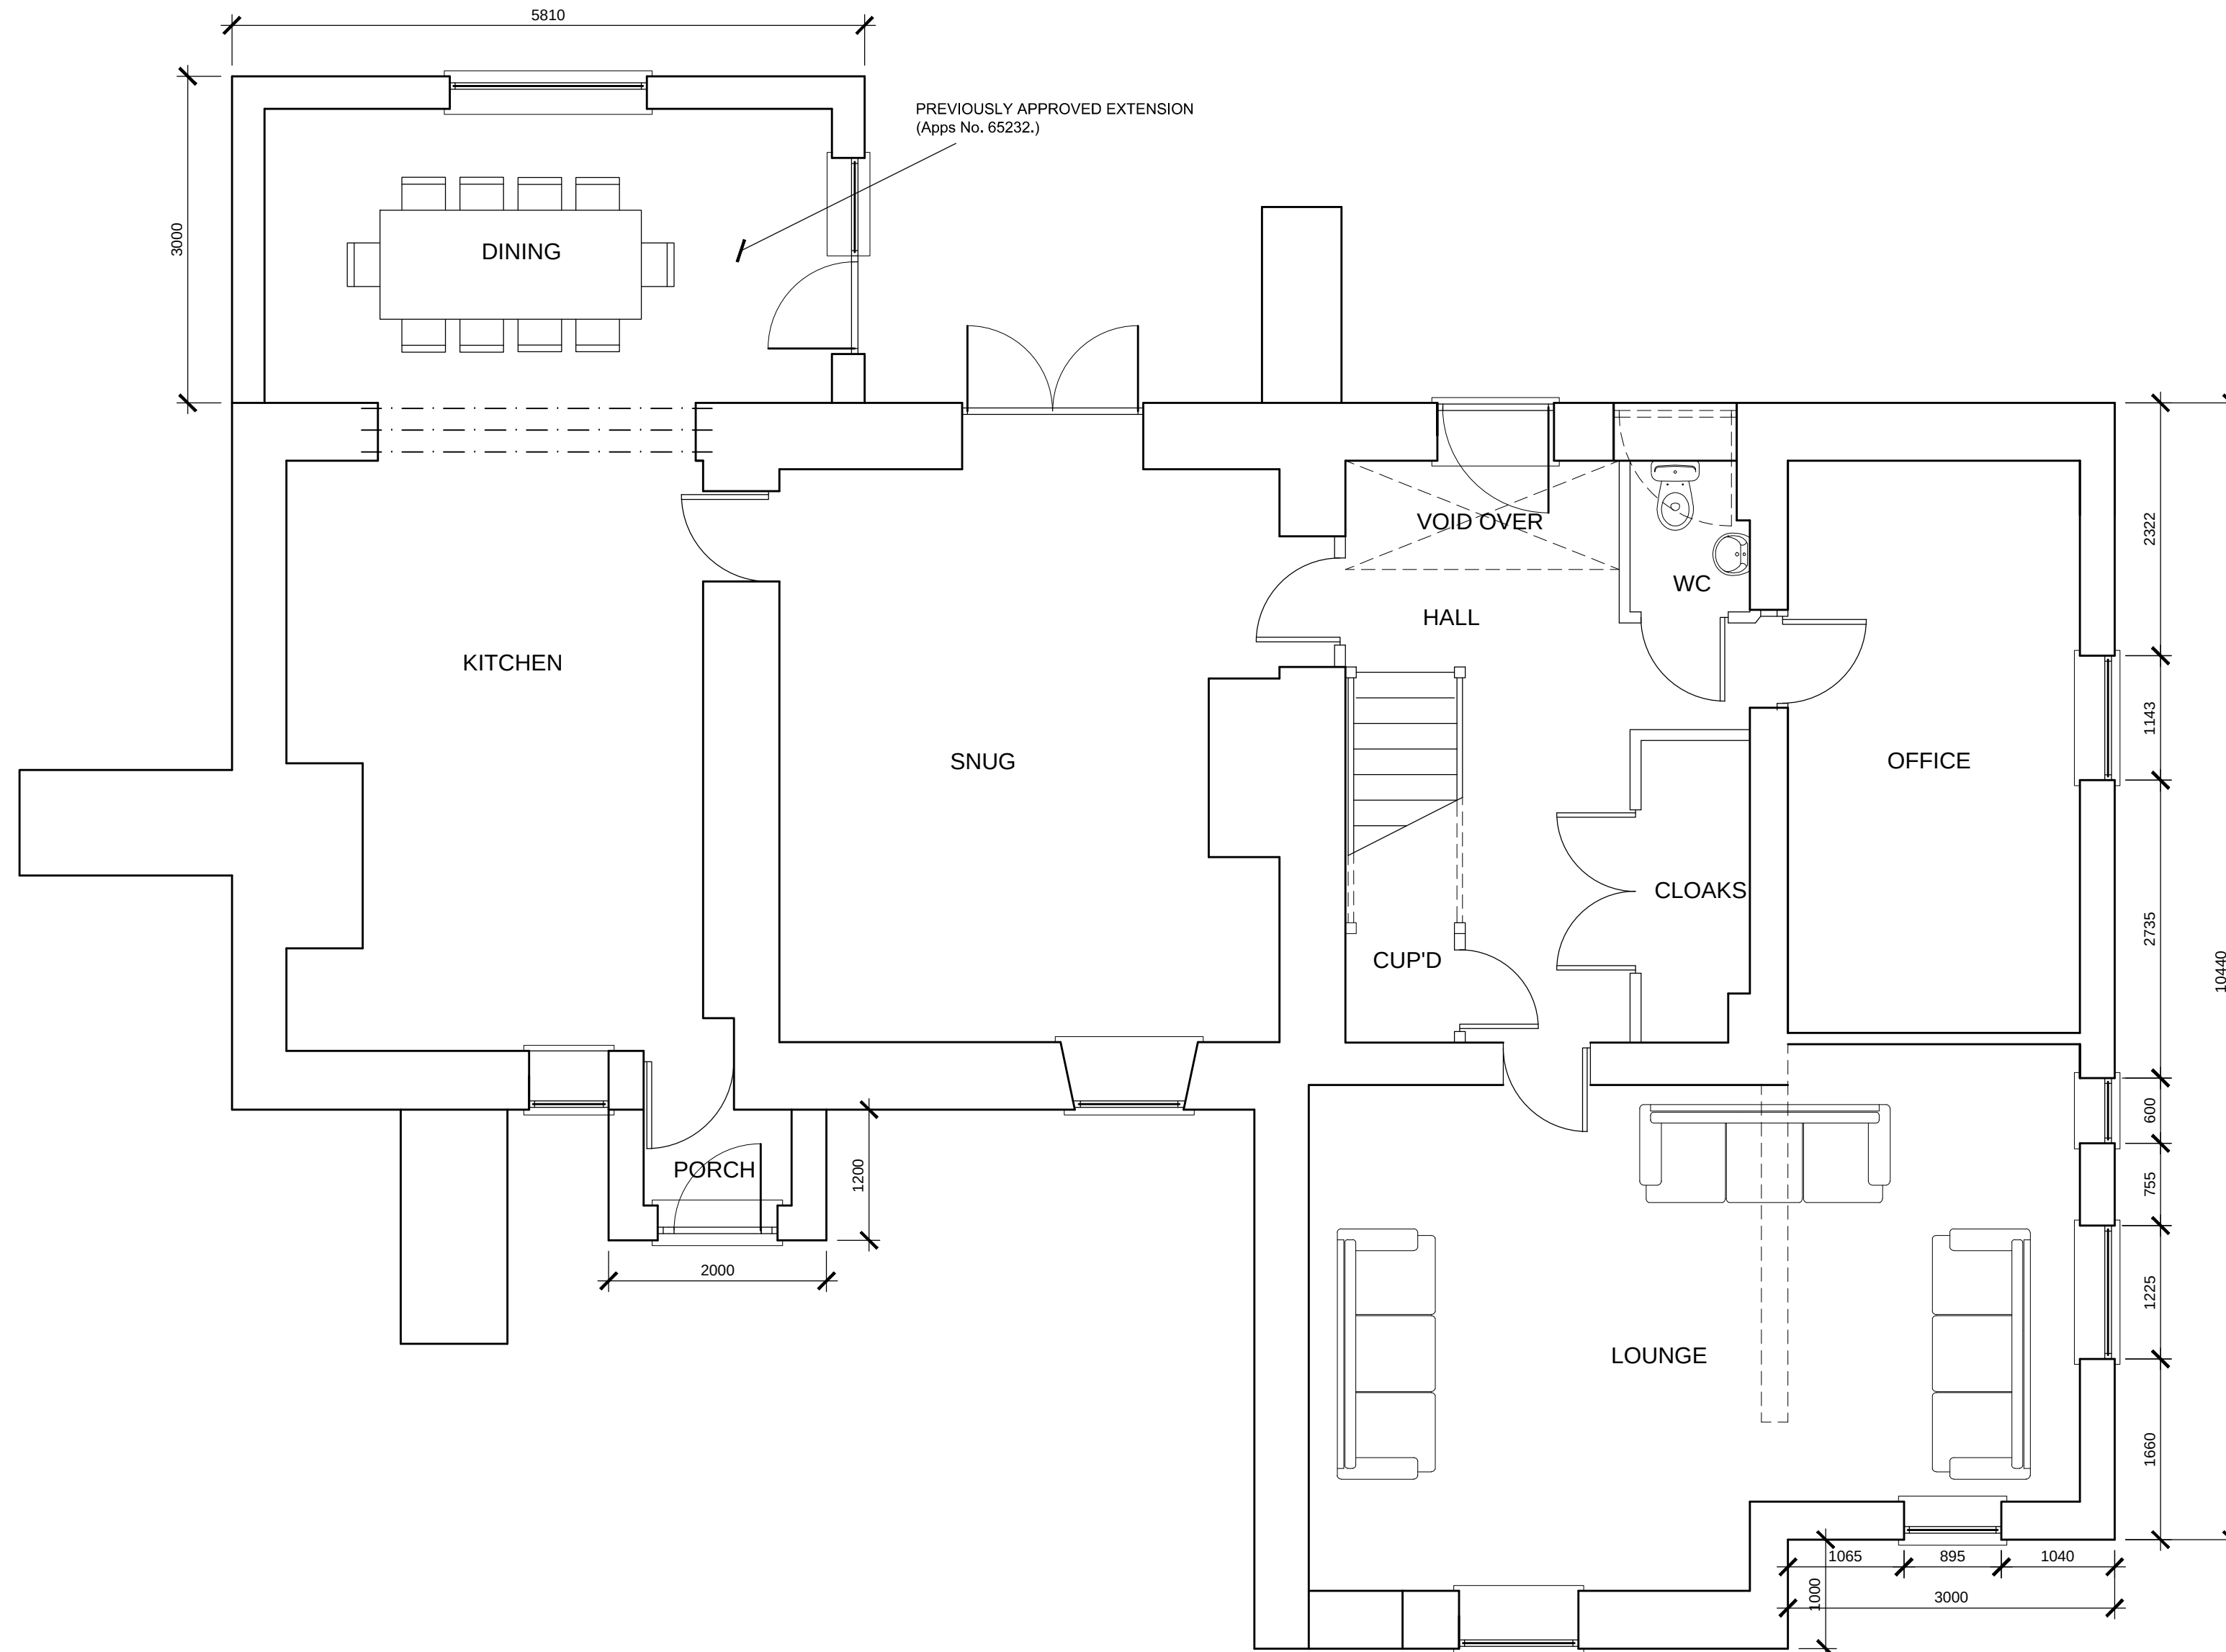

PROPOSED G.F. PLAN

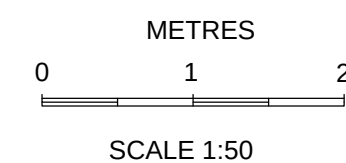

PLANNING

D	22-06-22	Window to gable end amended	
C	07-06-22	Window sizes amended	
B	27-04-21	Apps No. added for previously approved rear extension	
A	28-02-21	Side ext'n set back, windows amended	
REV	DATE	AMENDMENTS	INT
Harry Jackson Surveyors Limited			
Unit 4A Farnworth Park Industrial Estate Wellington Street, Farnworth, Bolton BL4 7BY Tel: 01204 701740 Mobile: 07931 321879			
CLIENT		S Sivvery	
ADDRESS		Hague Hall Farm Mather Road, Bury, BL9 6TJ	
PROJECT		Front & Rear Extension	
TITLE		Proposed G.F. Plan	
DRAWING No.	5	REV D	
SCALES	1:50	DATE	September 2019
DRAWN BY	BE	SHEET SIZE	A2
CHECKED BY	HJ	COPYRIGHT	©