
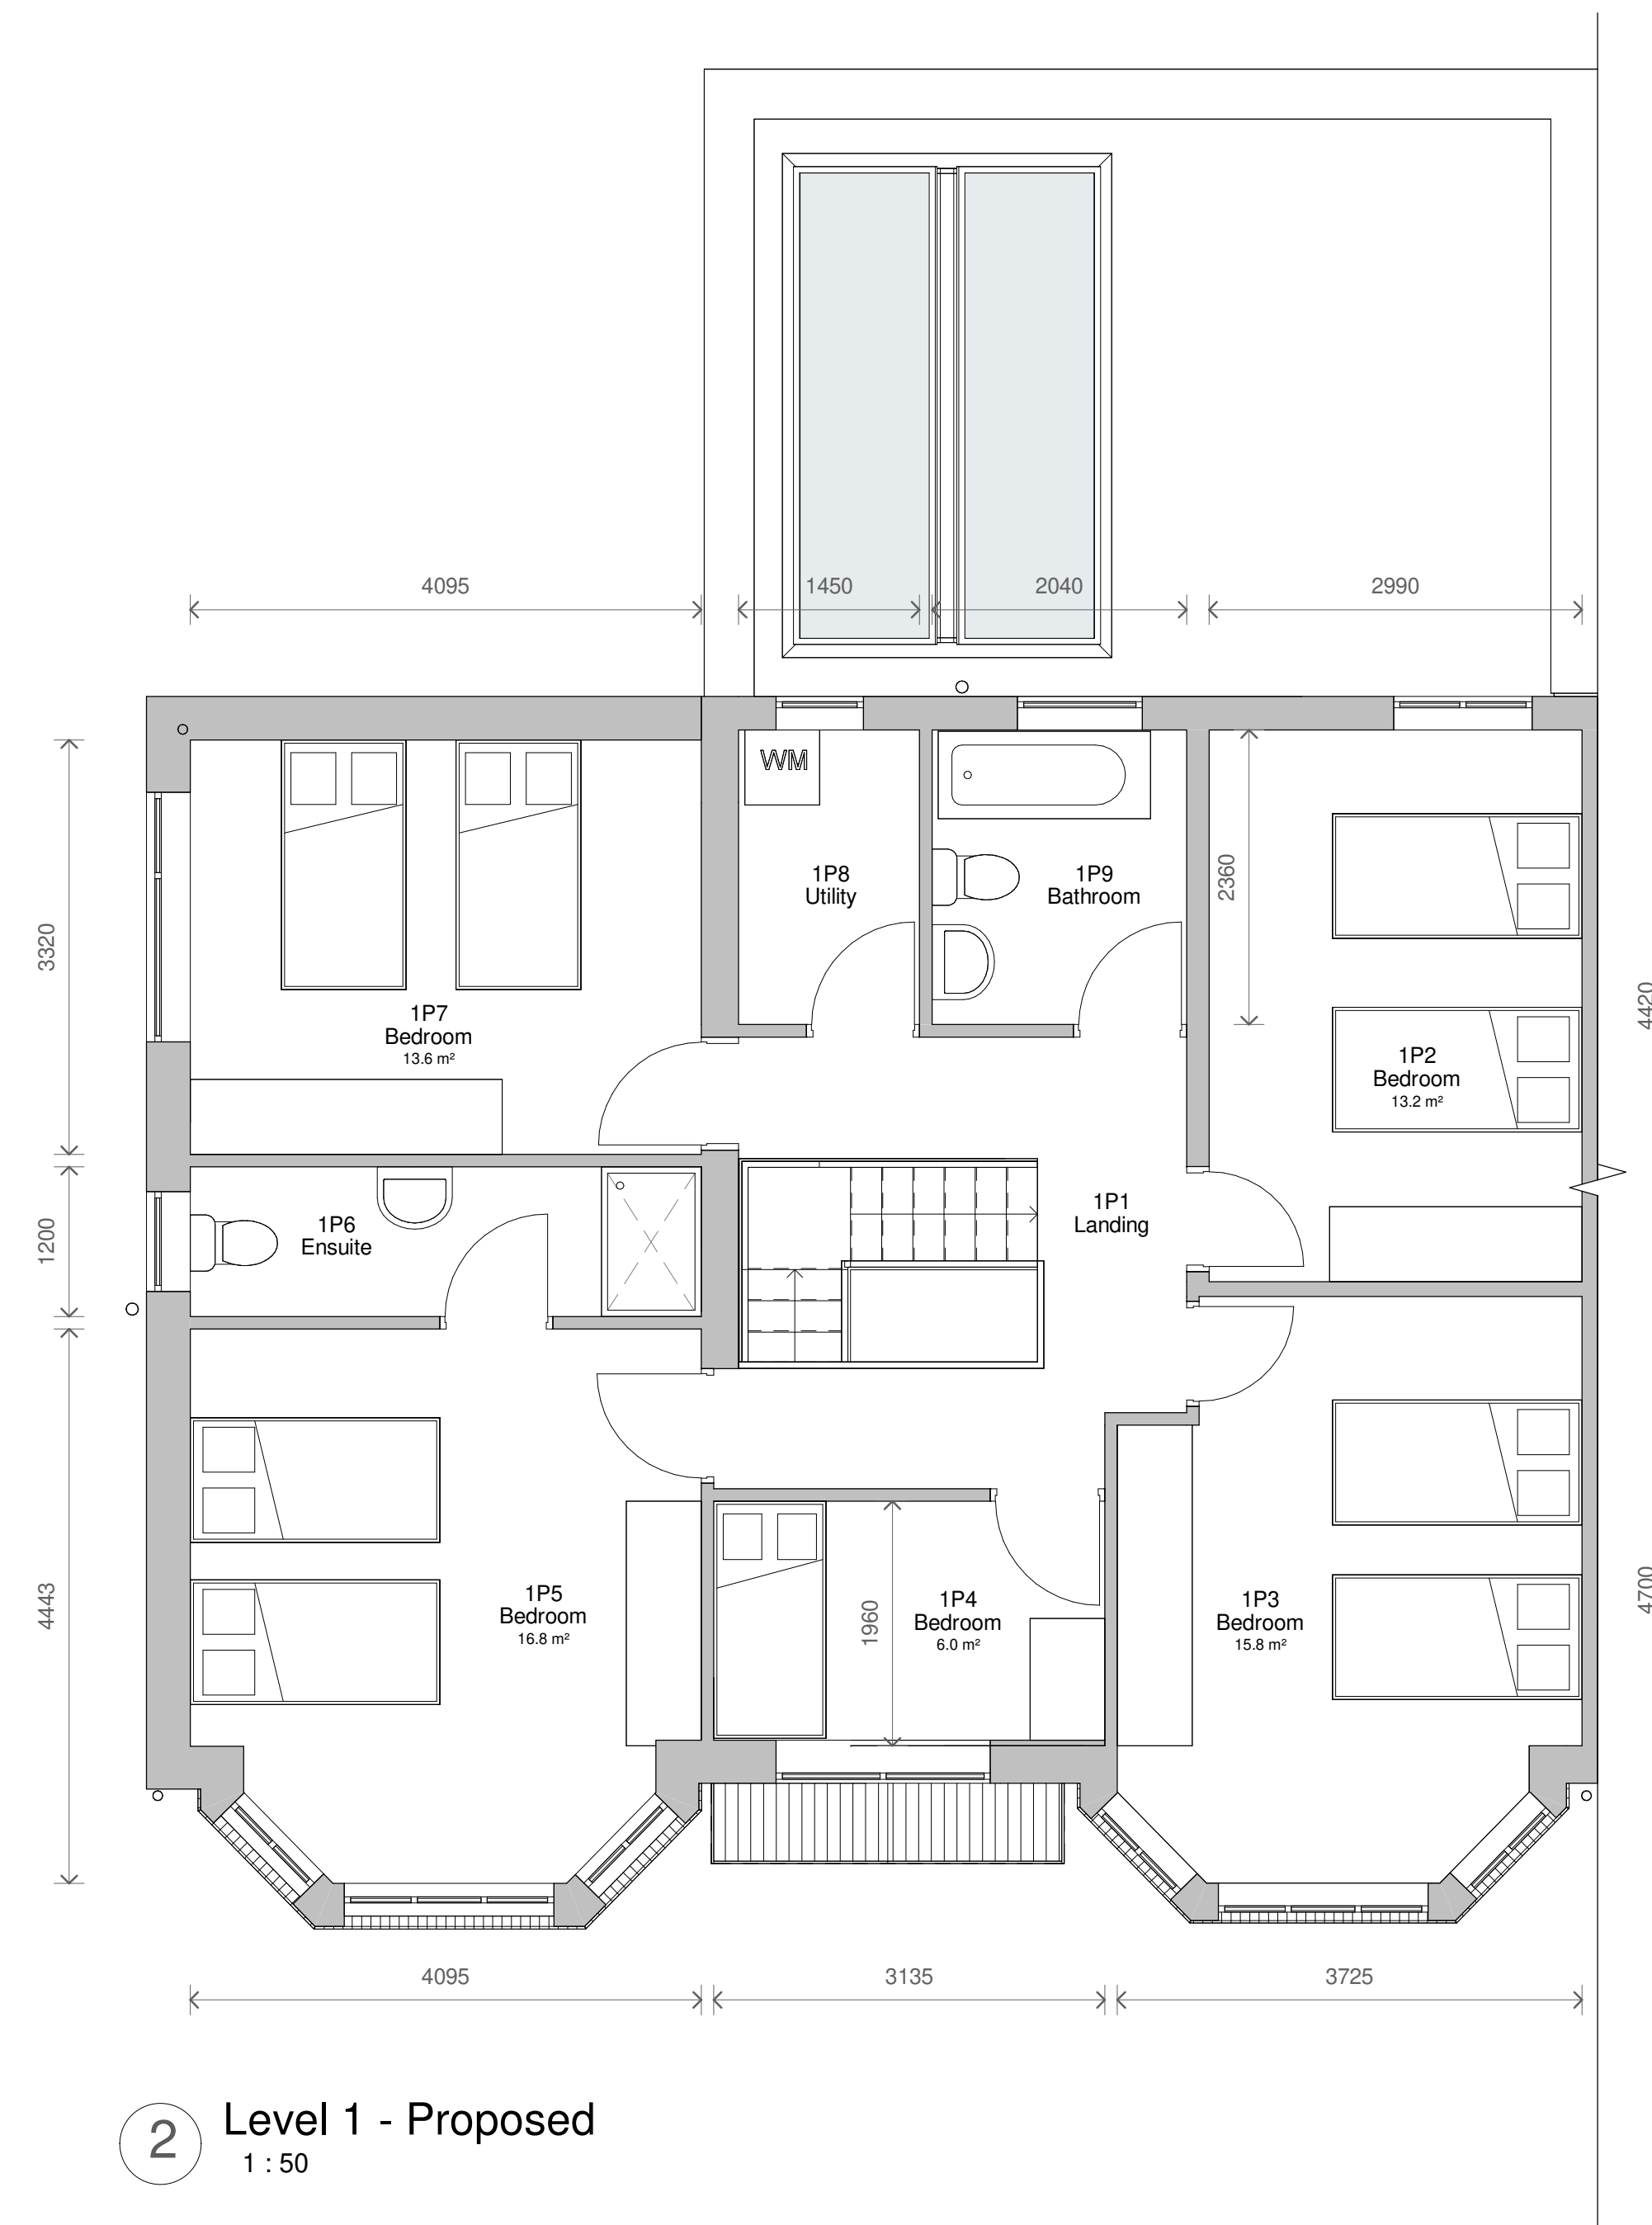
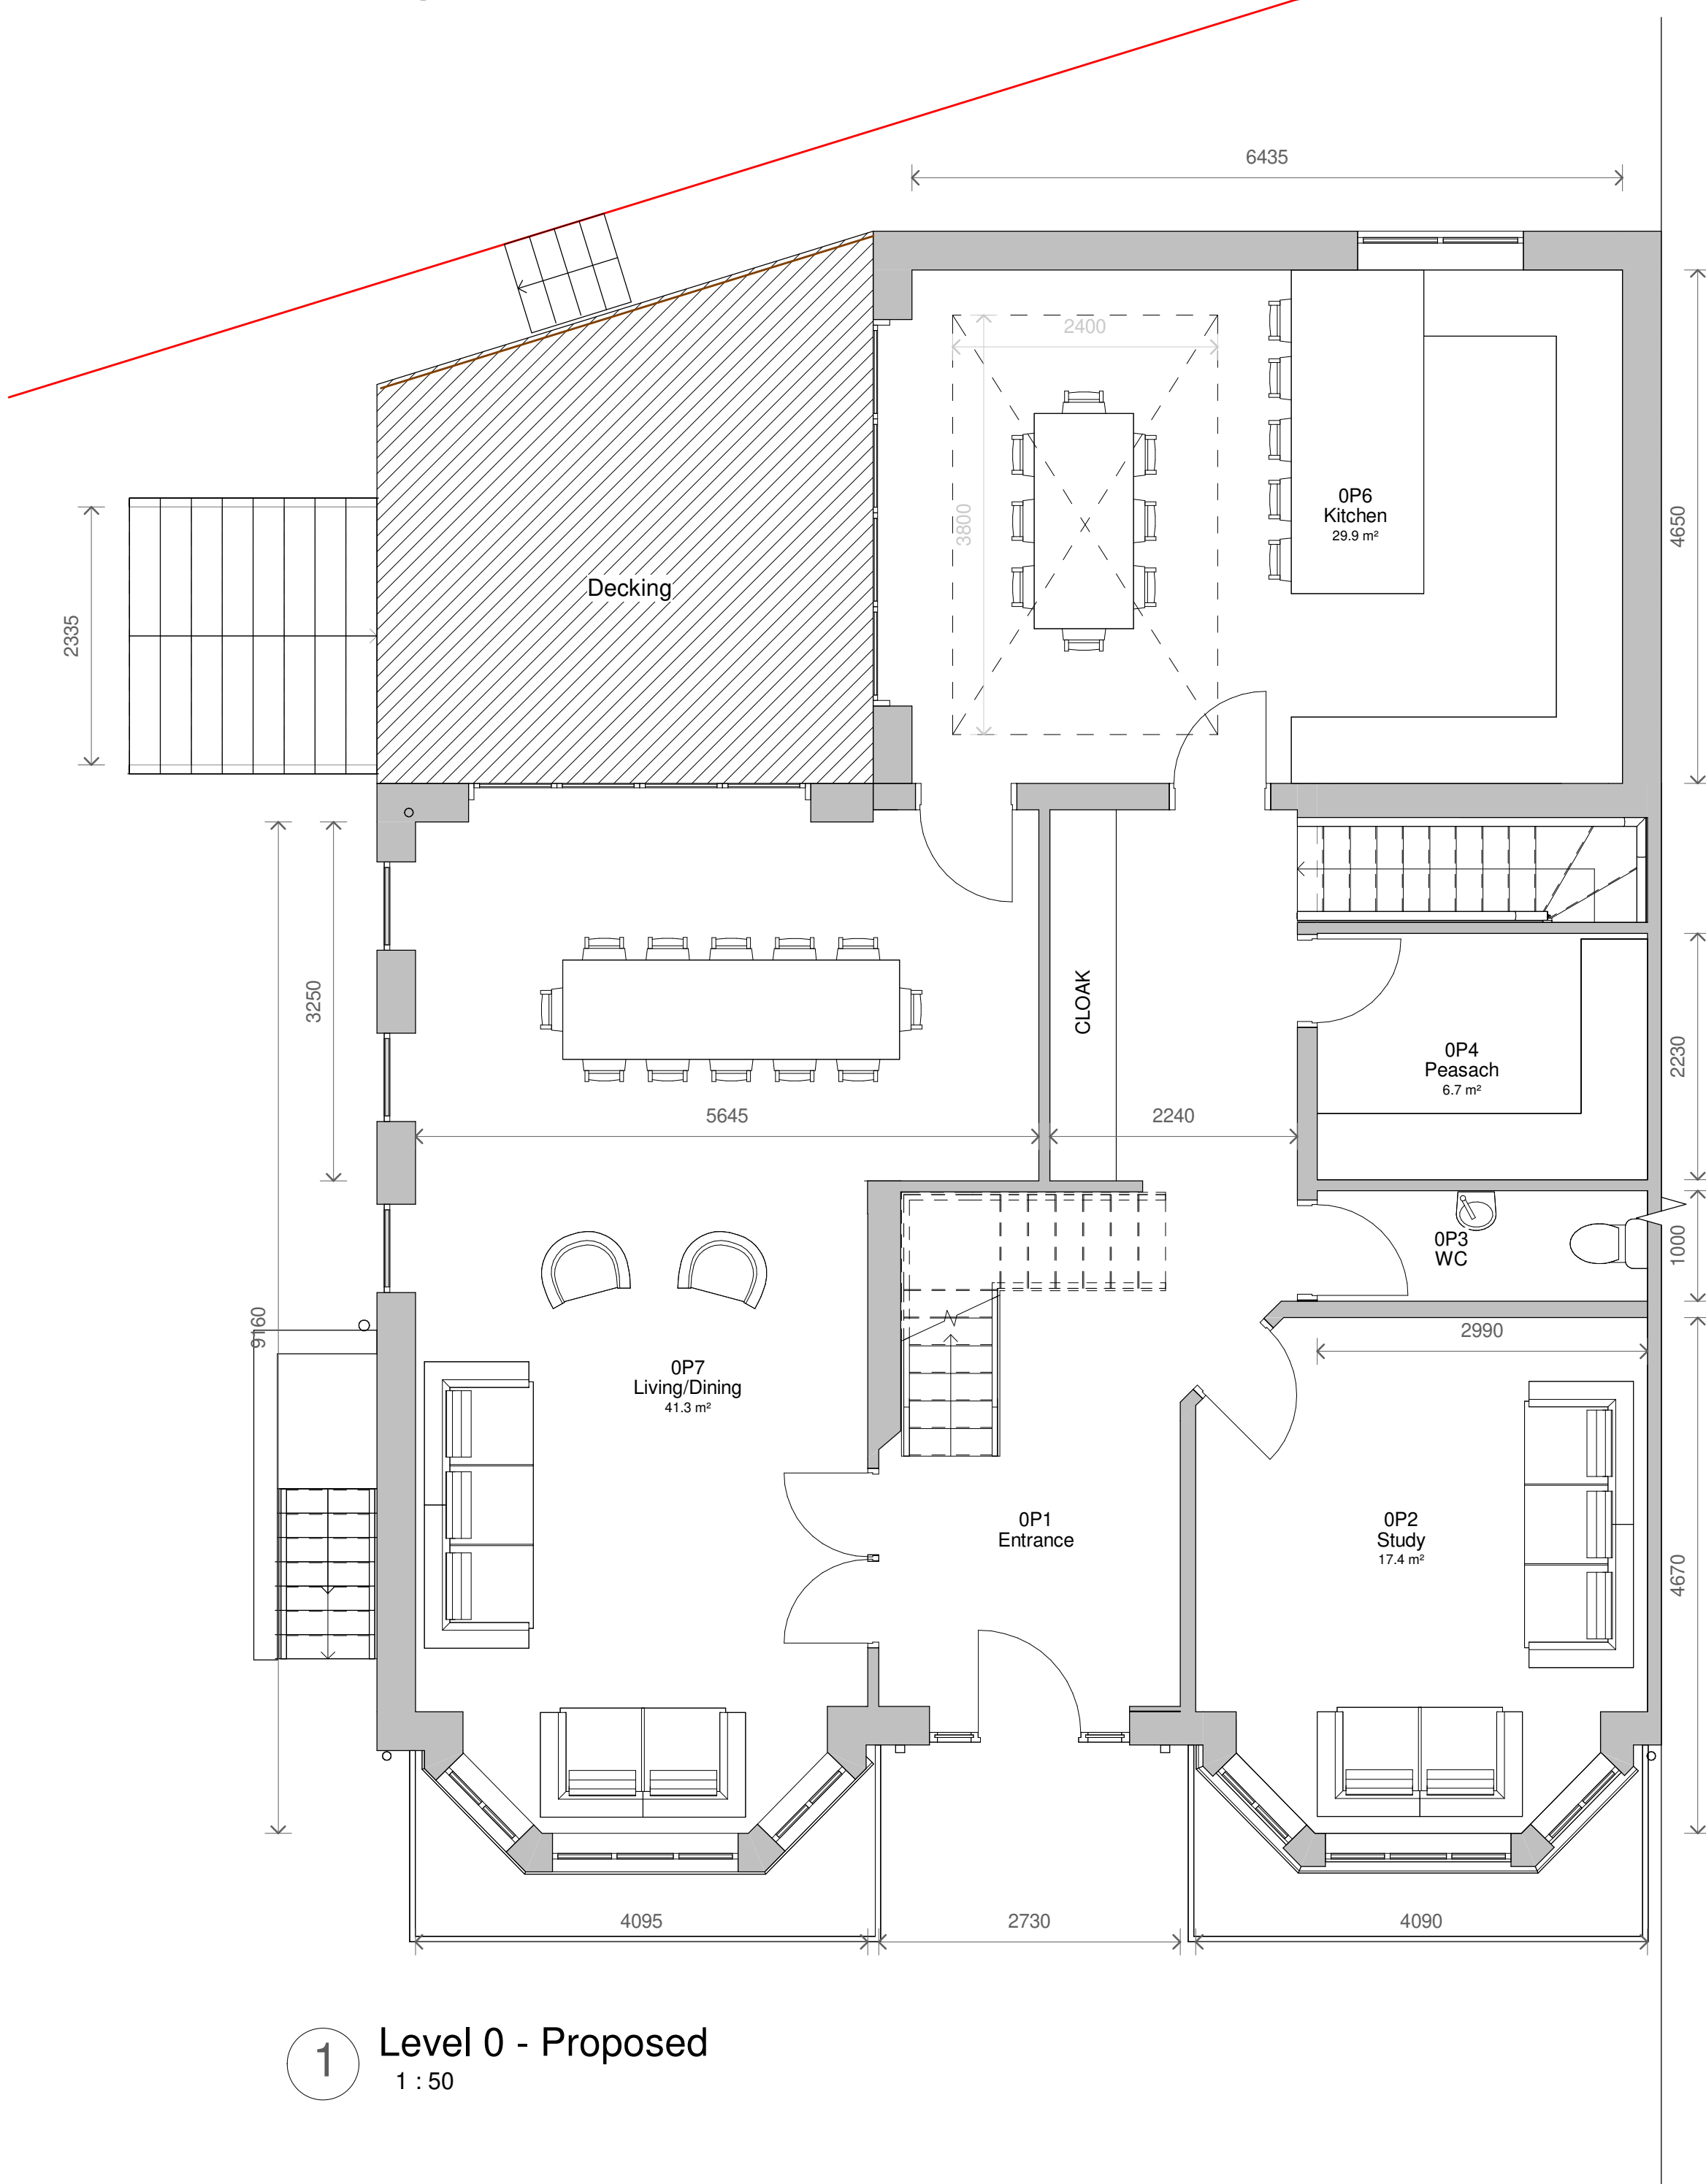


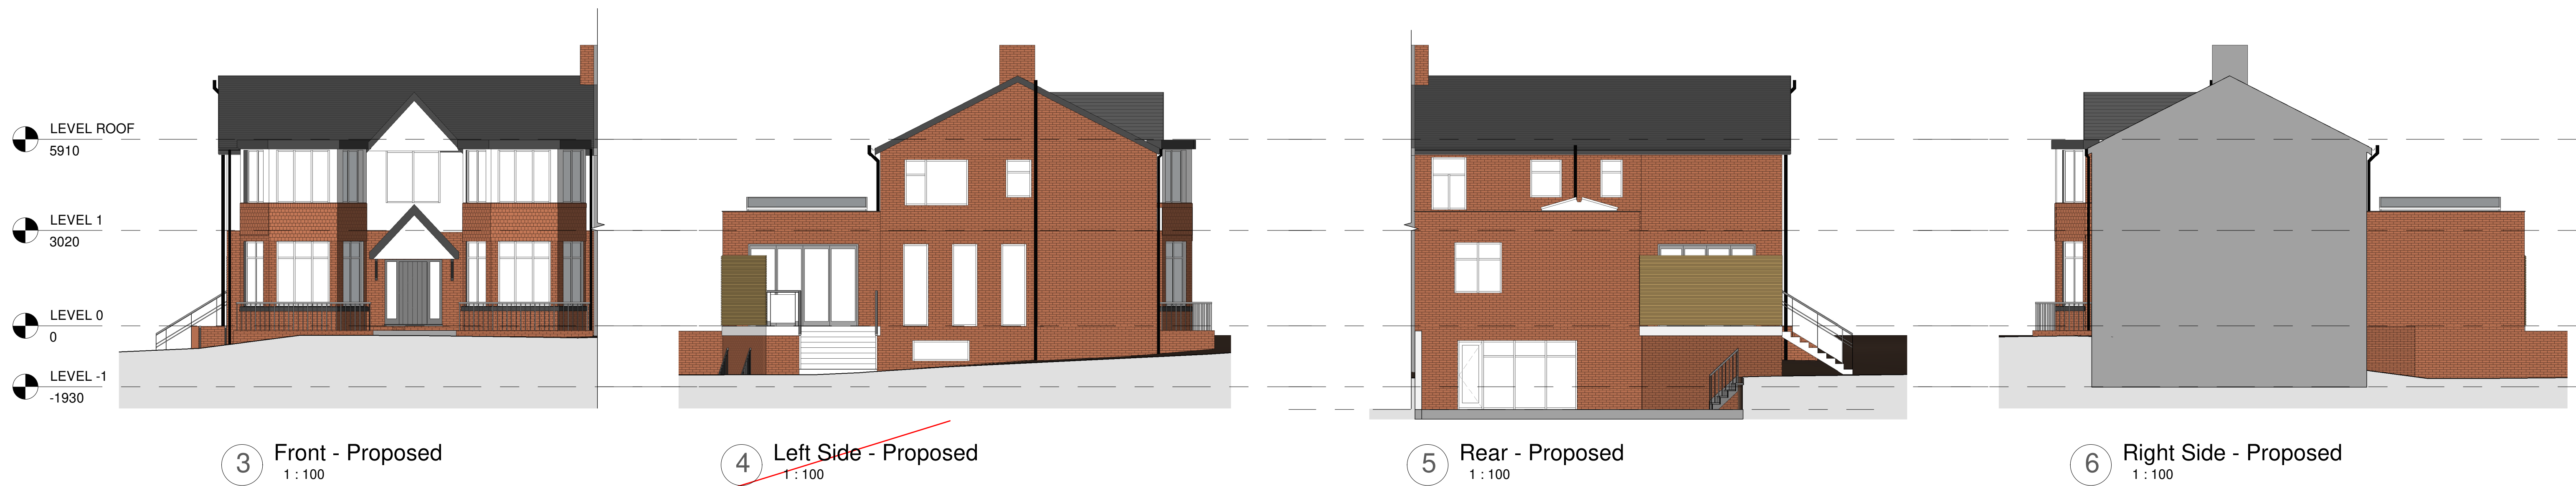

5	Planning	15/03/2023
4	Level -1 Decking/Stairs	01/03/2023
3	Revised Plans	24/02/2023
2	Added LEVEL -1	22/02/2023
1	Level -1 Stairs	16/02/2023
No.	Description	Date

PROJECT			
16 Queens Drive			
TITLE			
Proposed Plans and Elevations			
CLIENT			
Saul			
STATUS			
DESIGN			
DRAWN BY		DATE	SCALE (@ A1)
SG		22/02/2023	As indicated
PROJECT NUMBER		DRAWING NUMBER	REV
GSS22133		003	5
www.goldsketch.co.uk		info@goldsketch.co.uk 0161 792 9595	
NOTES ©COPYRIGHT. ALL RIGHTS RESERVED. THIS DRAWING MUST NOT BE REPRODUCED OR COPIED WITHOUT PRIOR WRITTEN CONSENT. DRAWING TO BE USED FOR THE PURPOSE INDICATED ONLY. ALL DIMENSIONS AND TOLERANCES MUST BE CHECKED AND CONFIRMED ON SITE. ANY DISCREPANCIES ARE TO BE REPORTED TO THE ARCHITECT IMMEDIATELY. THIS DRAWING IS THE PROPERTY OF GOLD SKETCH LTD. IT IS TO BE USED FOR THE PURPOSE INDICATED ONLY. IT IS NOT TO BE REPRODUCED OR COPIED WITHOUT THE WRITTEN CONSENT OF GOLD SKETCH LTD. LEGATION. RELEVANT CODES OF PRACTICE AND BRITISH STANDARDS. ALL DIMENSIONS ON THIS DRAWING ARE IN MILLIMETRES (UNLESS OTHERWISE STATED).			