


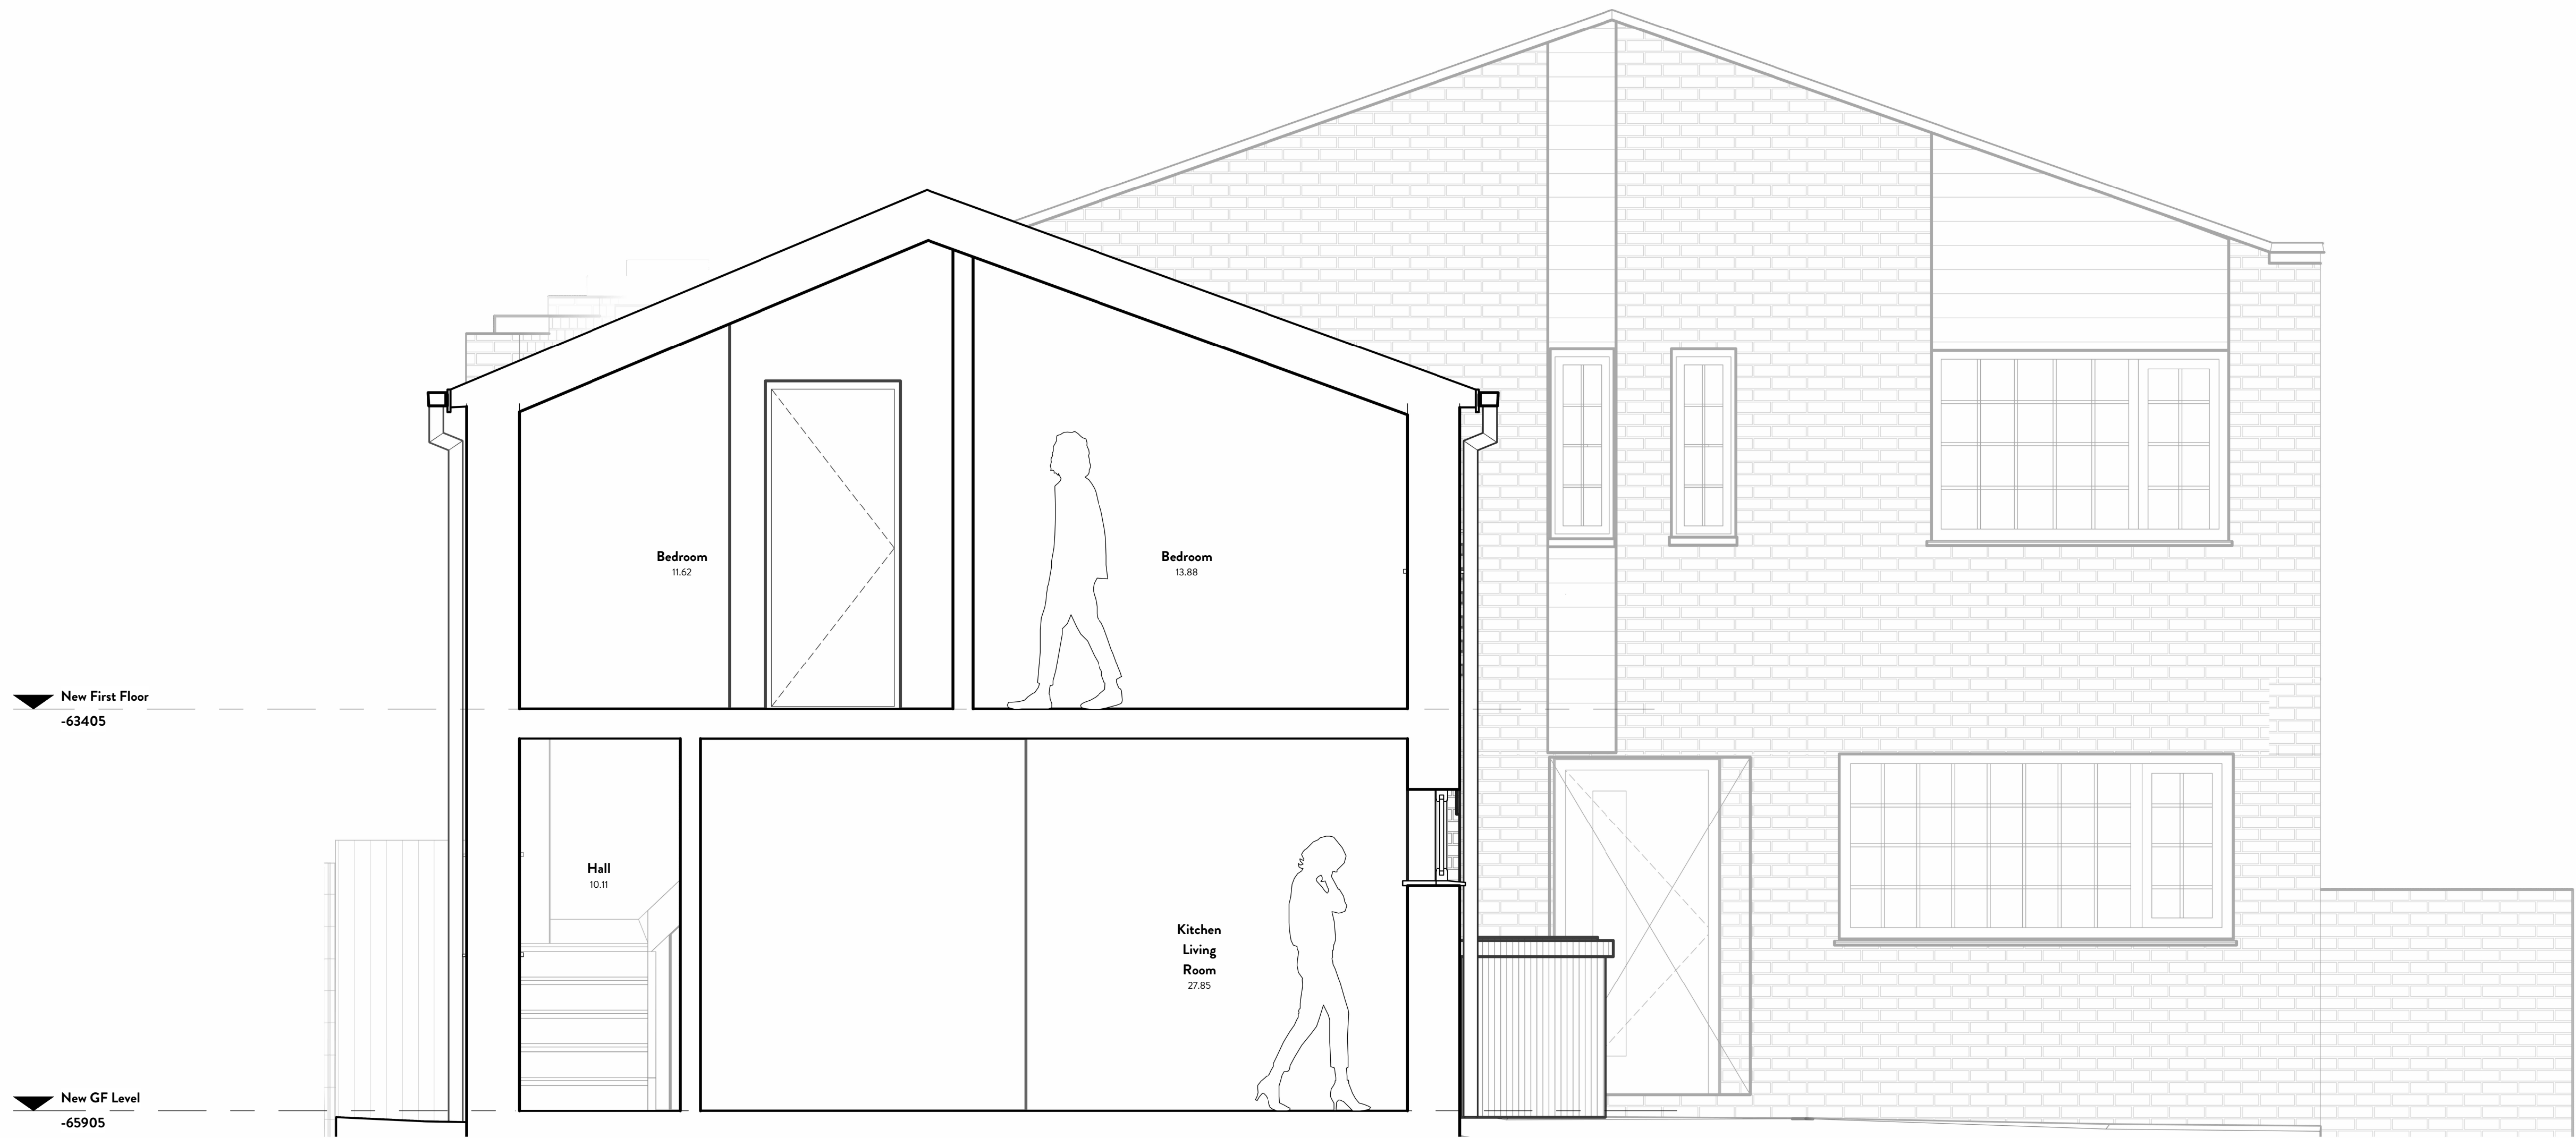

PL1 Issued to IPA JC 10 06 26

REV	Details	By	Date
-----	---------	----	------

Stamp:
ISSUED FOR PLANNING

Project No:
JC255

Project:
49 Tinteron Avenue

Drawing No: 3000	Revision: PL1
----------------------------	-------------------------

Title:
PROPOSED CROSS SECTION

Project Address:
49 Tinteron Ave, Unsworth, Manchester M45 8WY

Scale on A1: 1 : 25	Drawn by: JC	Checked by: JC
------------------------	-----------------	-------------------

 Architecture Planning ©2019 jcdesigngroup.co.uk	 CIAT CHARTERED PRACTICE
--	--

To be read with JCD specification and all relevant documents. Check all dimensions on site, report discrepancies before starting work. No liability accepted for unauthorised changes or works. This drawing is confidential, do not copy or share without written permission. Property of JCD Design Group Ltd, return on request. © JCD Design Group Ltd

200 0 200 400 600 800 1000
SCALE 1:25 mm