




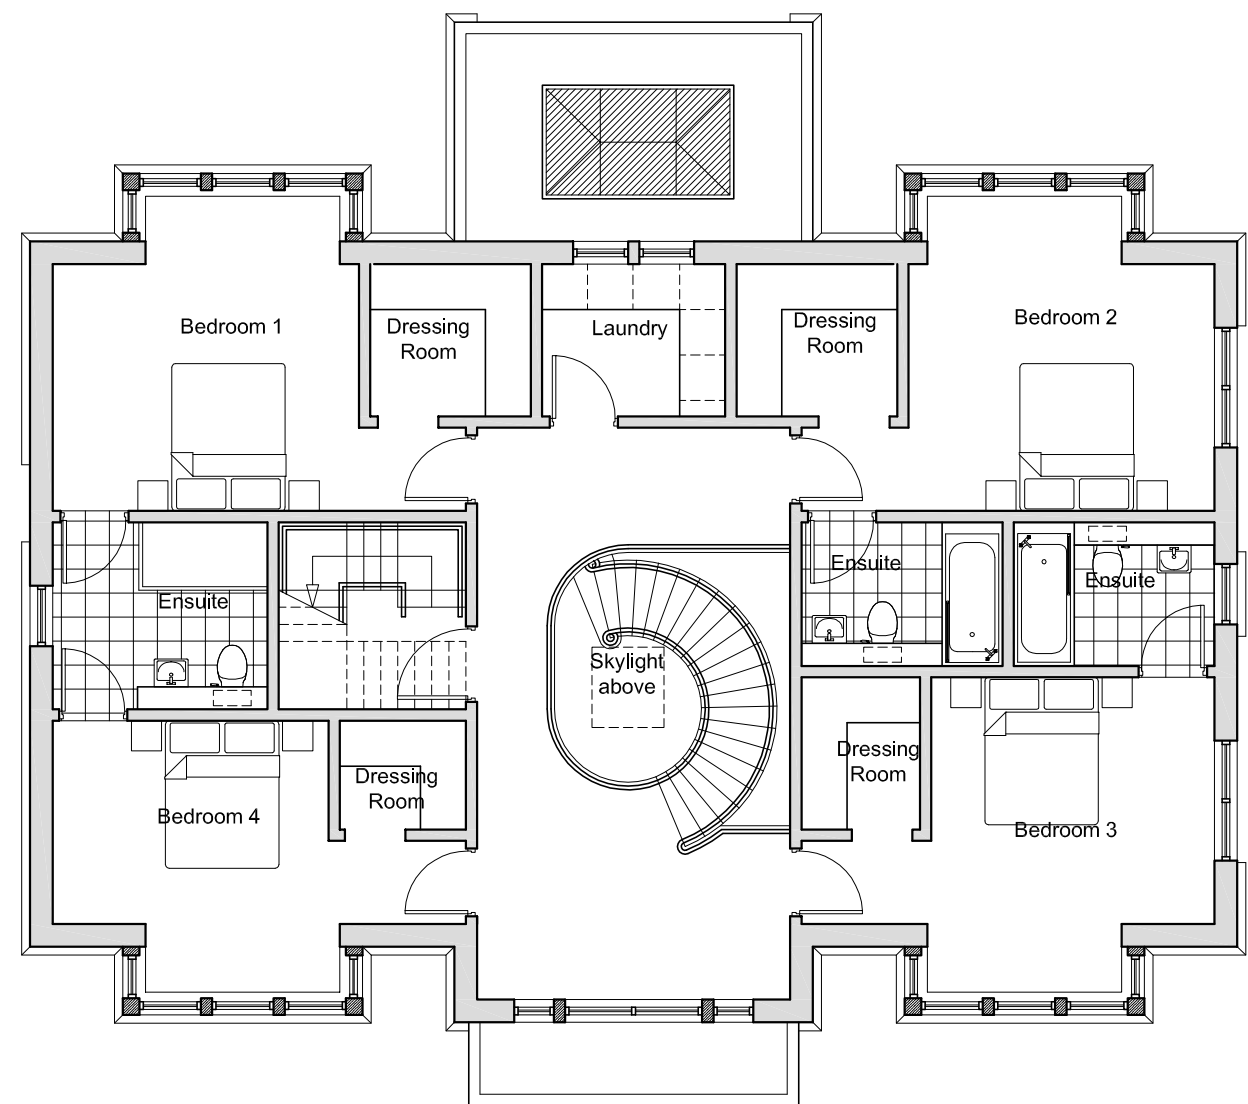


Proposed House 2 1/F Plan 1:100

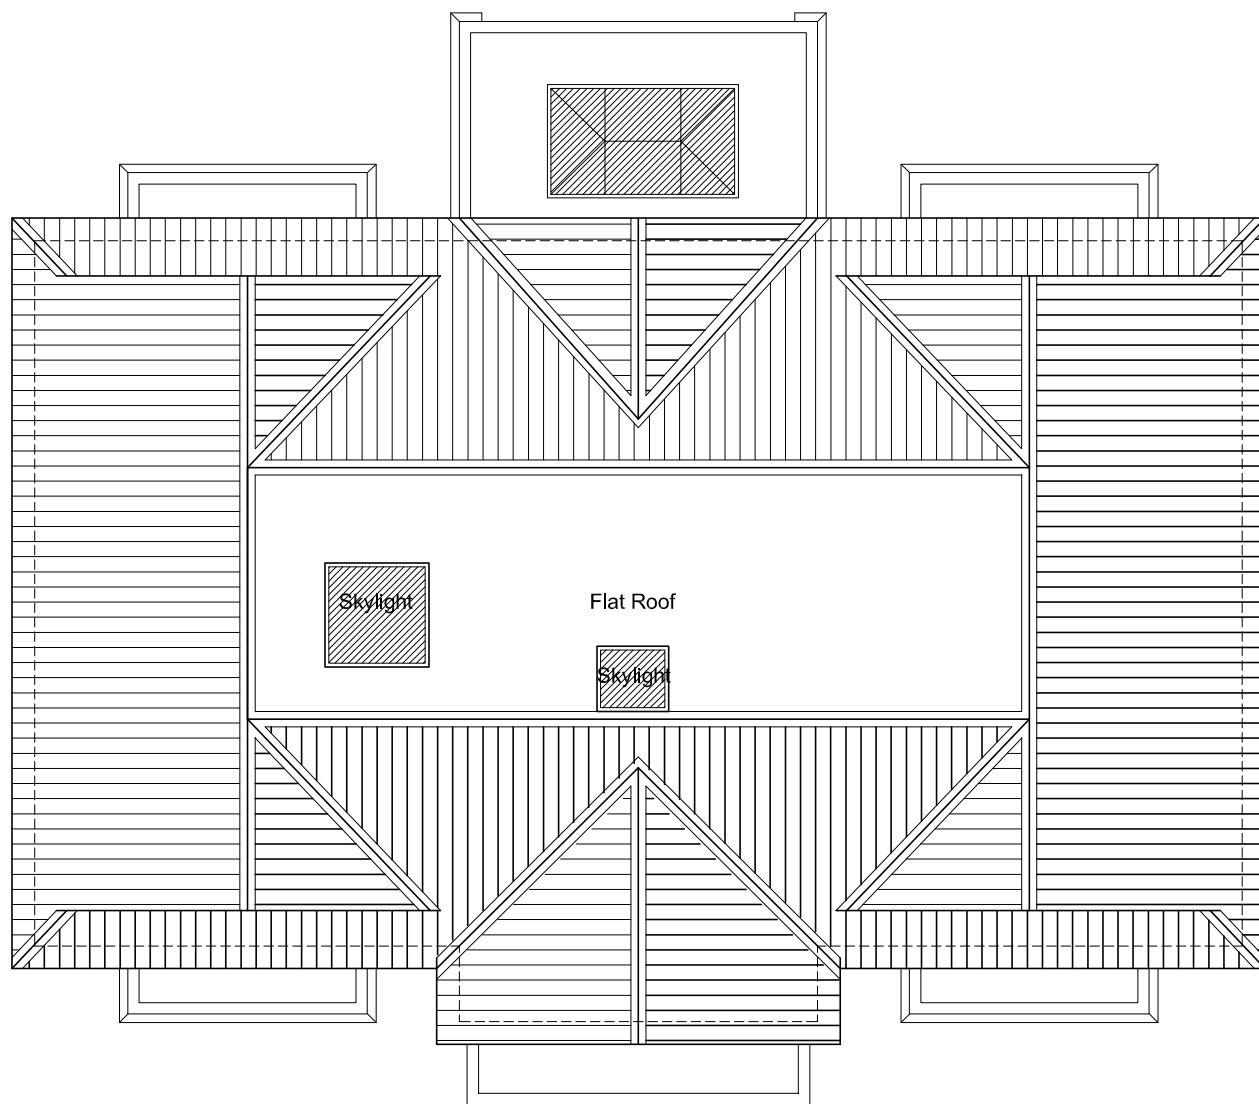

Proposed House 2 Roof Plan 1:100

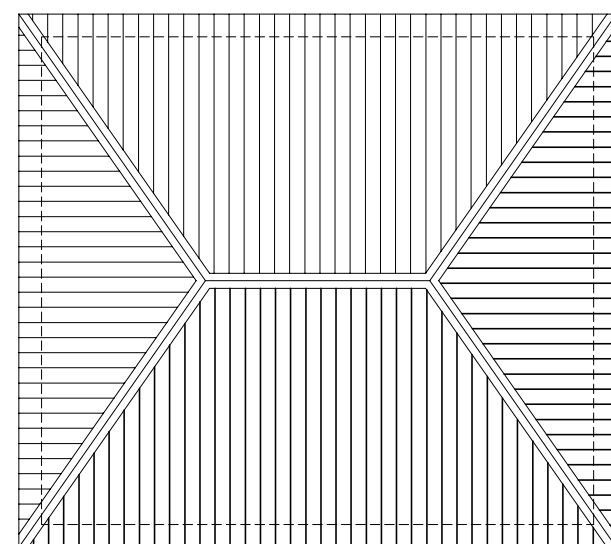


Proposed House 2 Garage Roof Plan 1:100

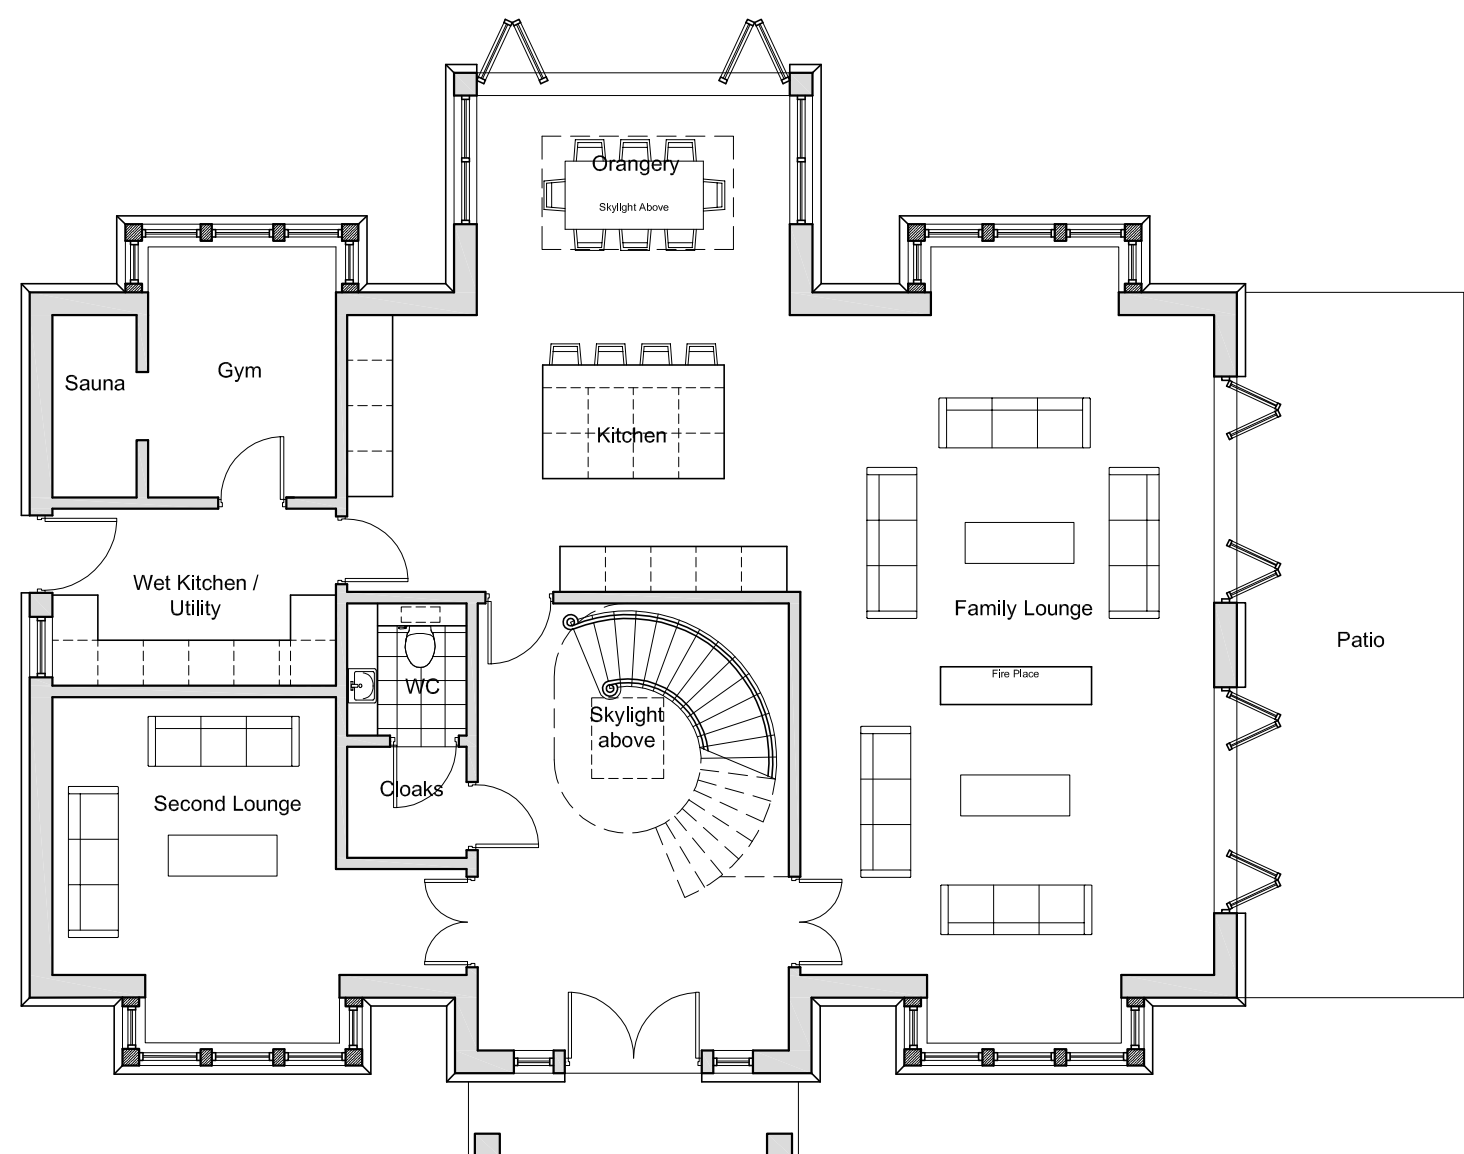


Proposed House 2 G/F Plan 1:100

Scale Bar 1:100

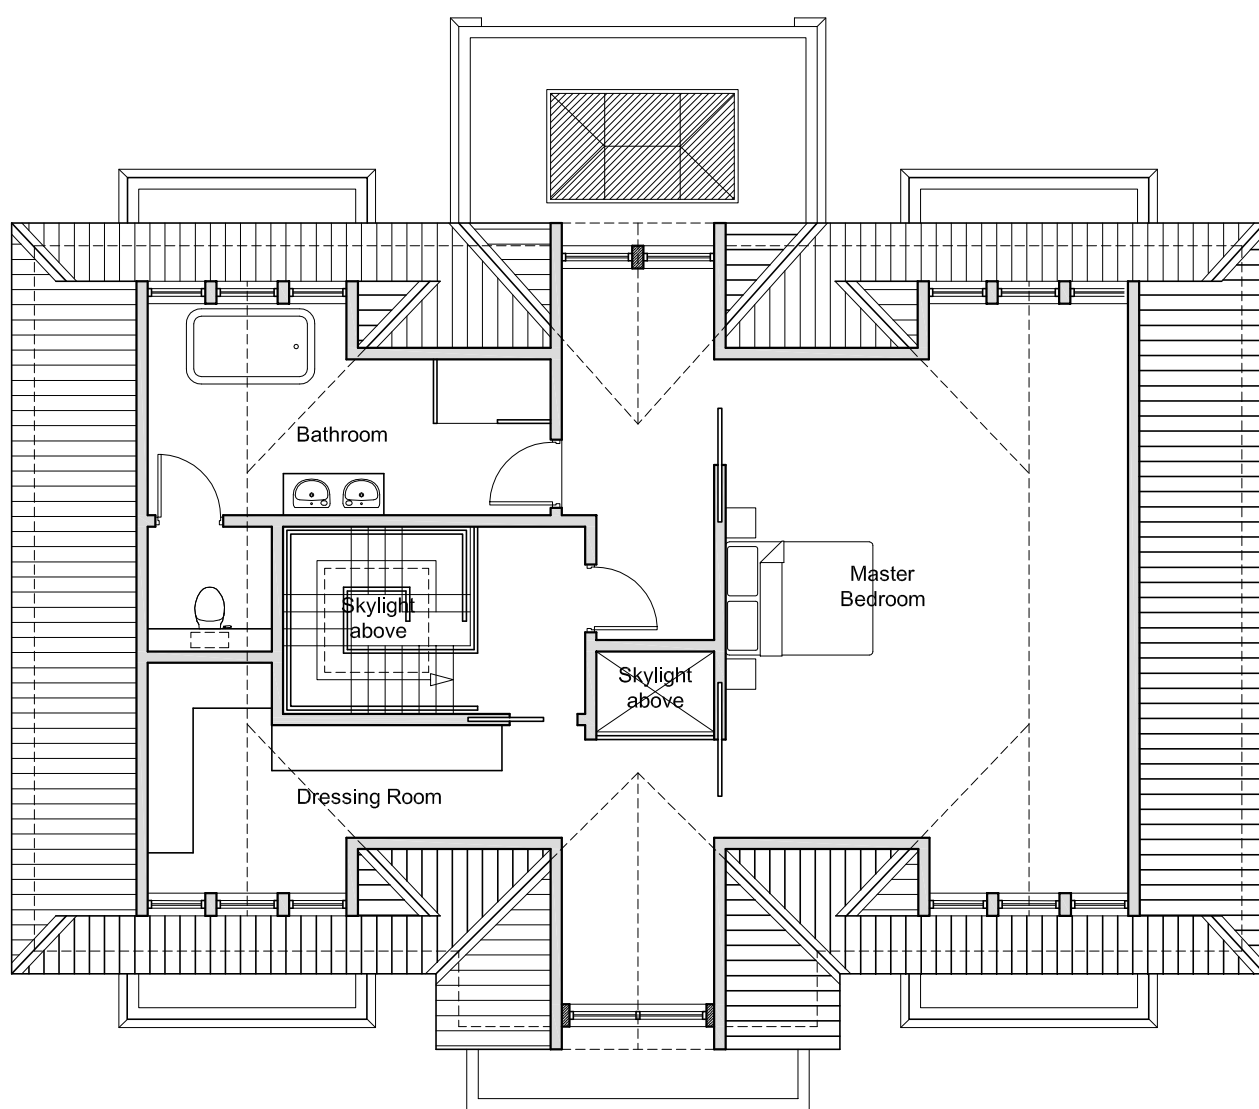

Proposed House 2 2/F Plan 1:100

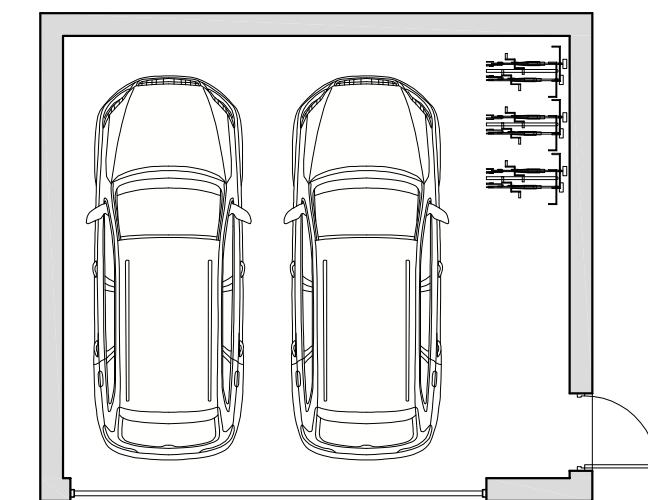

Proposed House 2 Garage G/F Plan 1:100

Scale Bar 1:100