


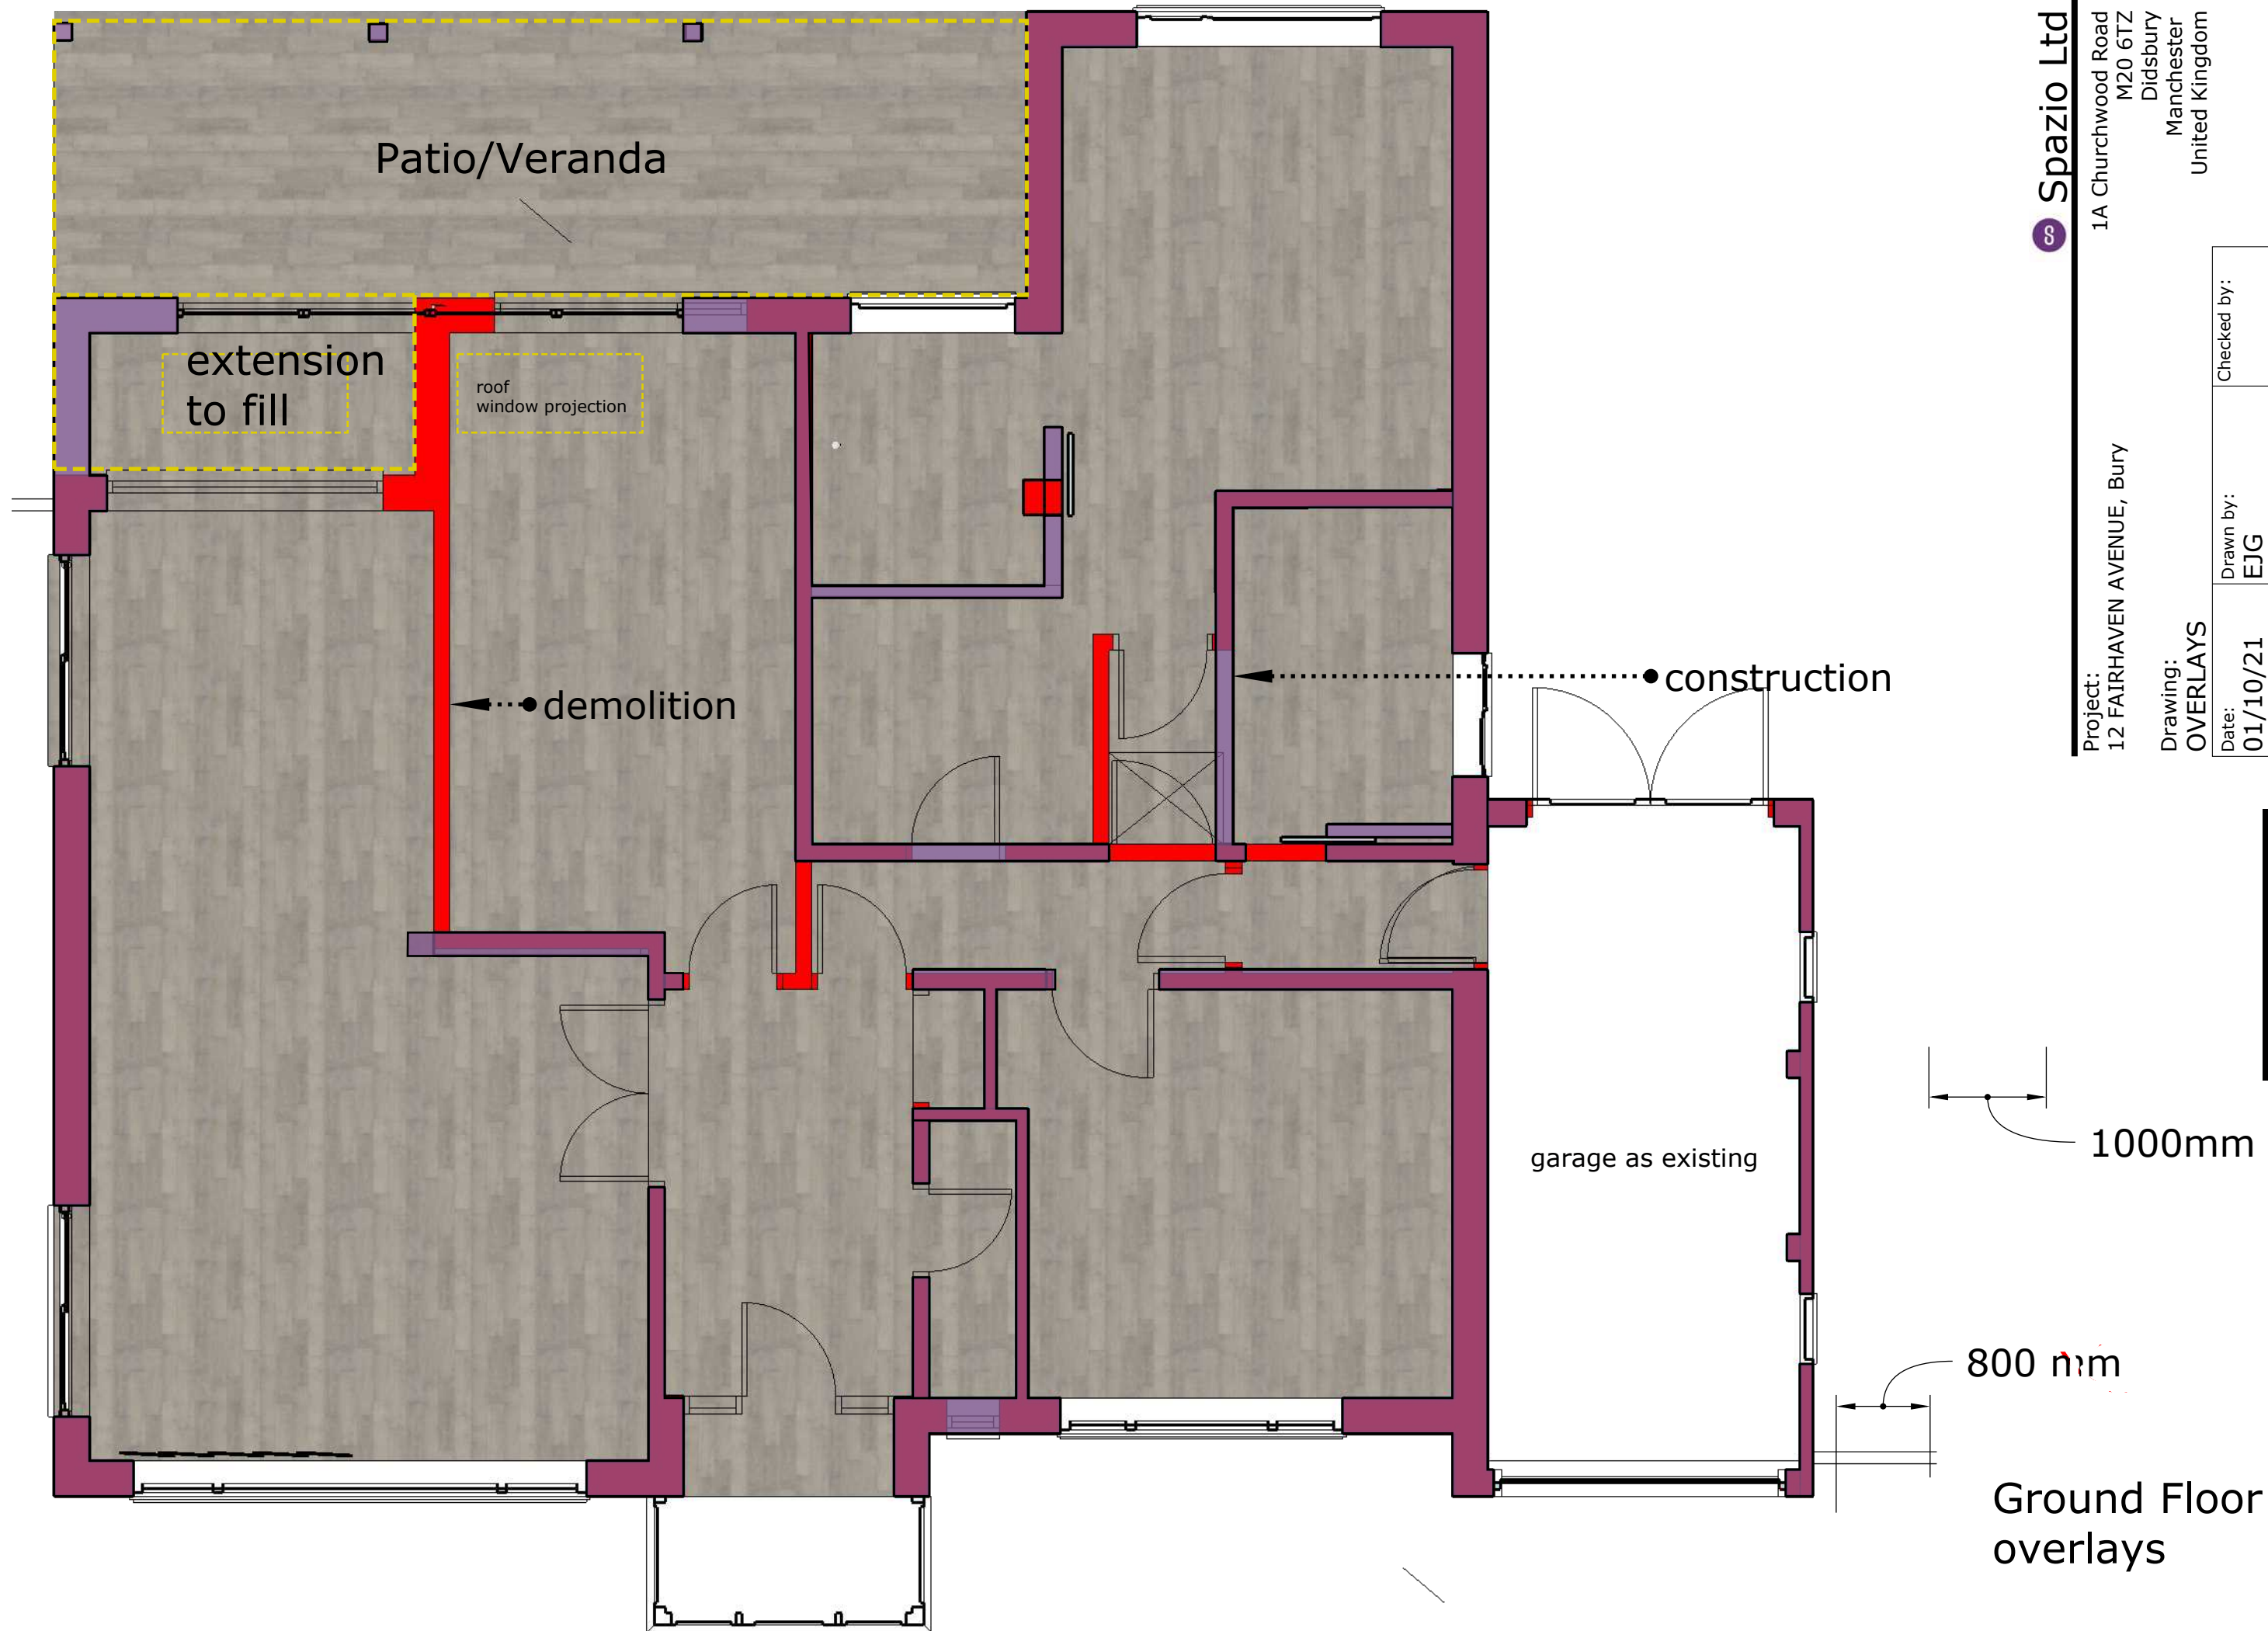

 **Spazio Ltd**

Project:
12 FAIRHAVEN AVENUE, Bury

1A Churchwood Road
M20 6TZ
Didsbury
Manchester
United Kingdom

Drawing:
OVERLAYS

Date:
01/10/21

Drawn by:
EJG

Checked by:

Scale:
1:50@A3

Drawing no:
823 01 201P

Rev:
D 4

PROGRESS DRAWING

This drawing is not intended to be used for contract pricing or fabrication purposes. All content is subject to change.

info@spazioltd.com
www.spazioltd.com

Ground Floor overlays