
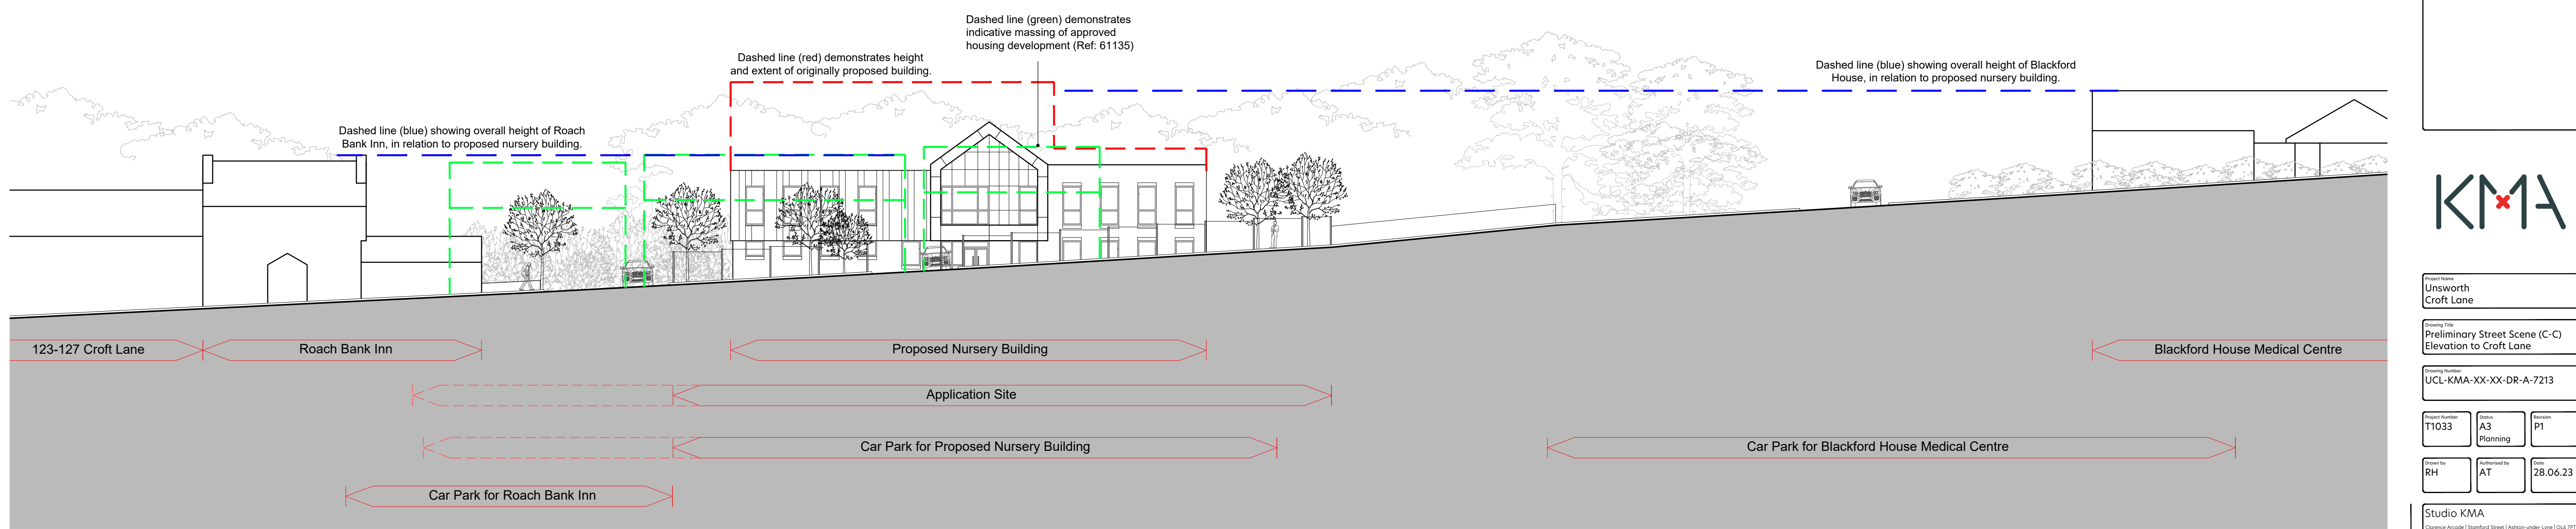


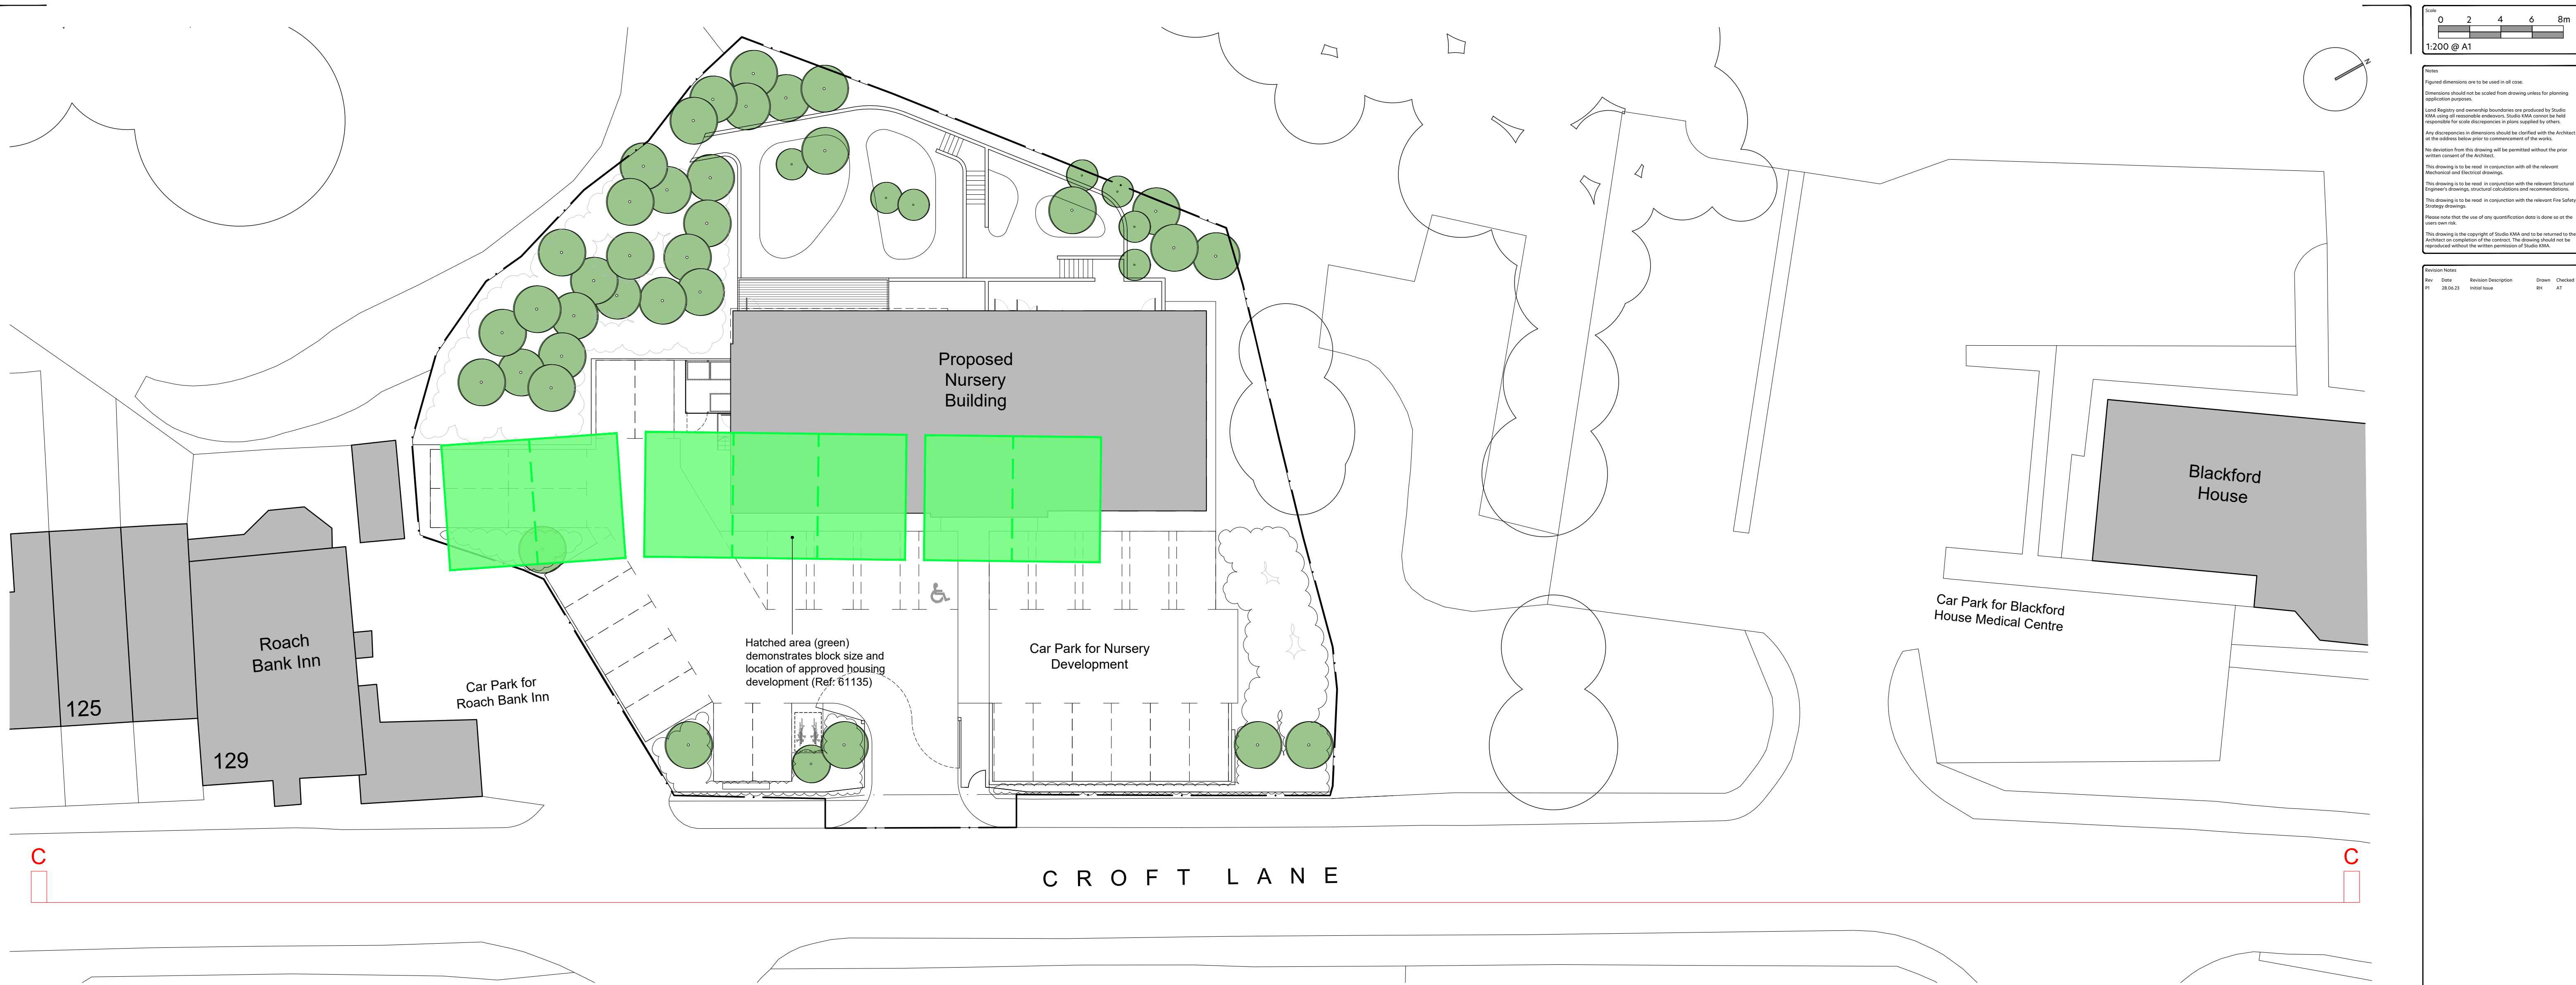

0246

02

4

6

8m

1:200 @ A1

Notes

Figured dimensions are to be used in all cases.

Dimensions should not be taken from drawings unless for planning application purposes.

Land Rights and ownership boundaries are indicated by Studio KMA using all reasonable endeavours. Studio KMA cannot be held responsible for title discrepancies or plans supplied by others.

Any discrepancies in dimensions should be clarified with the Architect at the address below prior to commencement of the works.

No deviation from this drawing will be permitted without the prior written consent of the Architect.

This drawing is to be read in conjunction with all the relevant Mechanical and Electrical drawings.

This drawing is to be read in conjunction with the relevant Structural Engineer's drawings, structural calculations and recommendations.

This drawing is to be read in conjunction with the relevant Fire Safety Strategy drawings.

Please note that the use of any quantification data is done so on the client's own risk.

This drawing is the copyright of Studio KMA and is to be returned to the Architect on completion of the contract. The drawing should not be reproduced without the written permission of Studio KMA.

Revision Notes

| Rev | Date     | Revision Description | Drawn By | Checked By |
|-----|----------|----------------------|----------|------------|
| P1  | 28.06.23 | Initial issue        | AT       | AT         |

Project Name

Unsworth Croft Lane

Drawing Title

Preliminary Street Scene (C-C) Elevation to Croft Lane

Drawing Number

UCL-KMA-XX-XX-DR-A-7213

Project Number

T1033

Discipline

A3 Planning

Revision

P1

Drawn By

RH

Checked By

AT

Date

28.06.23

Studio KMA

Clerkenwell Arcade | Stamford Street | Ashburton-under-Lyne | OL6 7PT

T: 01457 877943

E: info@studiokma.co.uk

www.studiokma.co.uk