


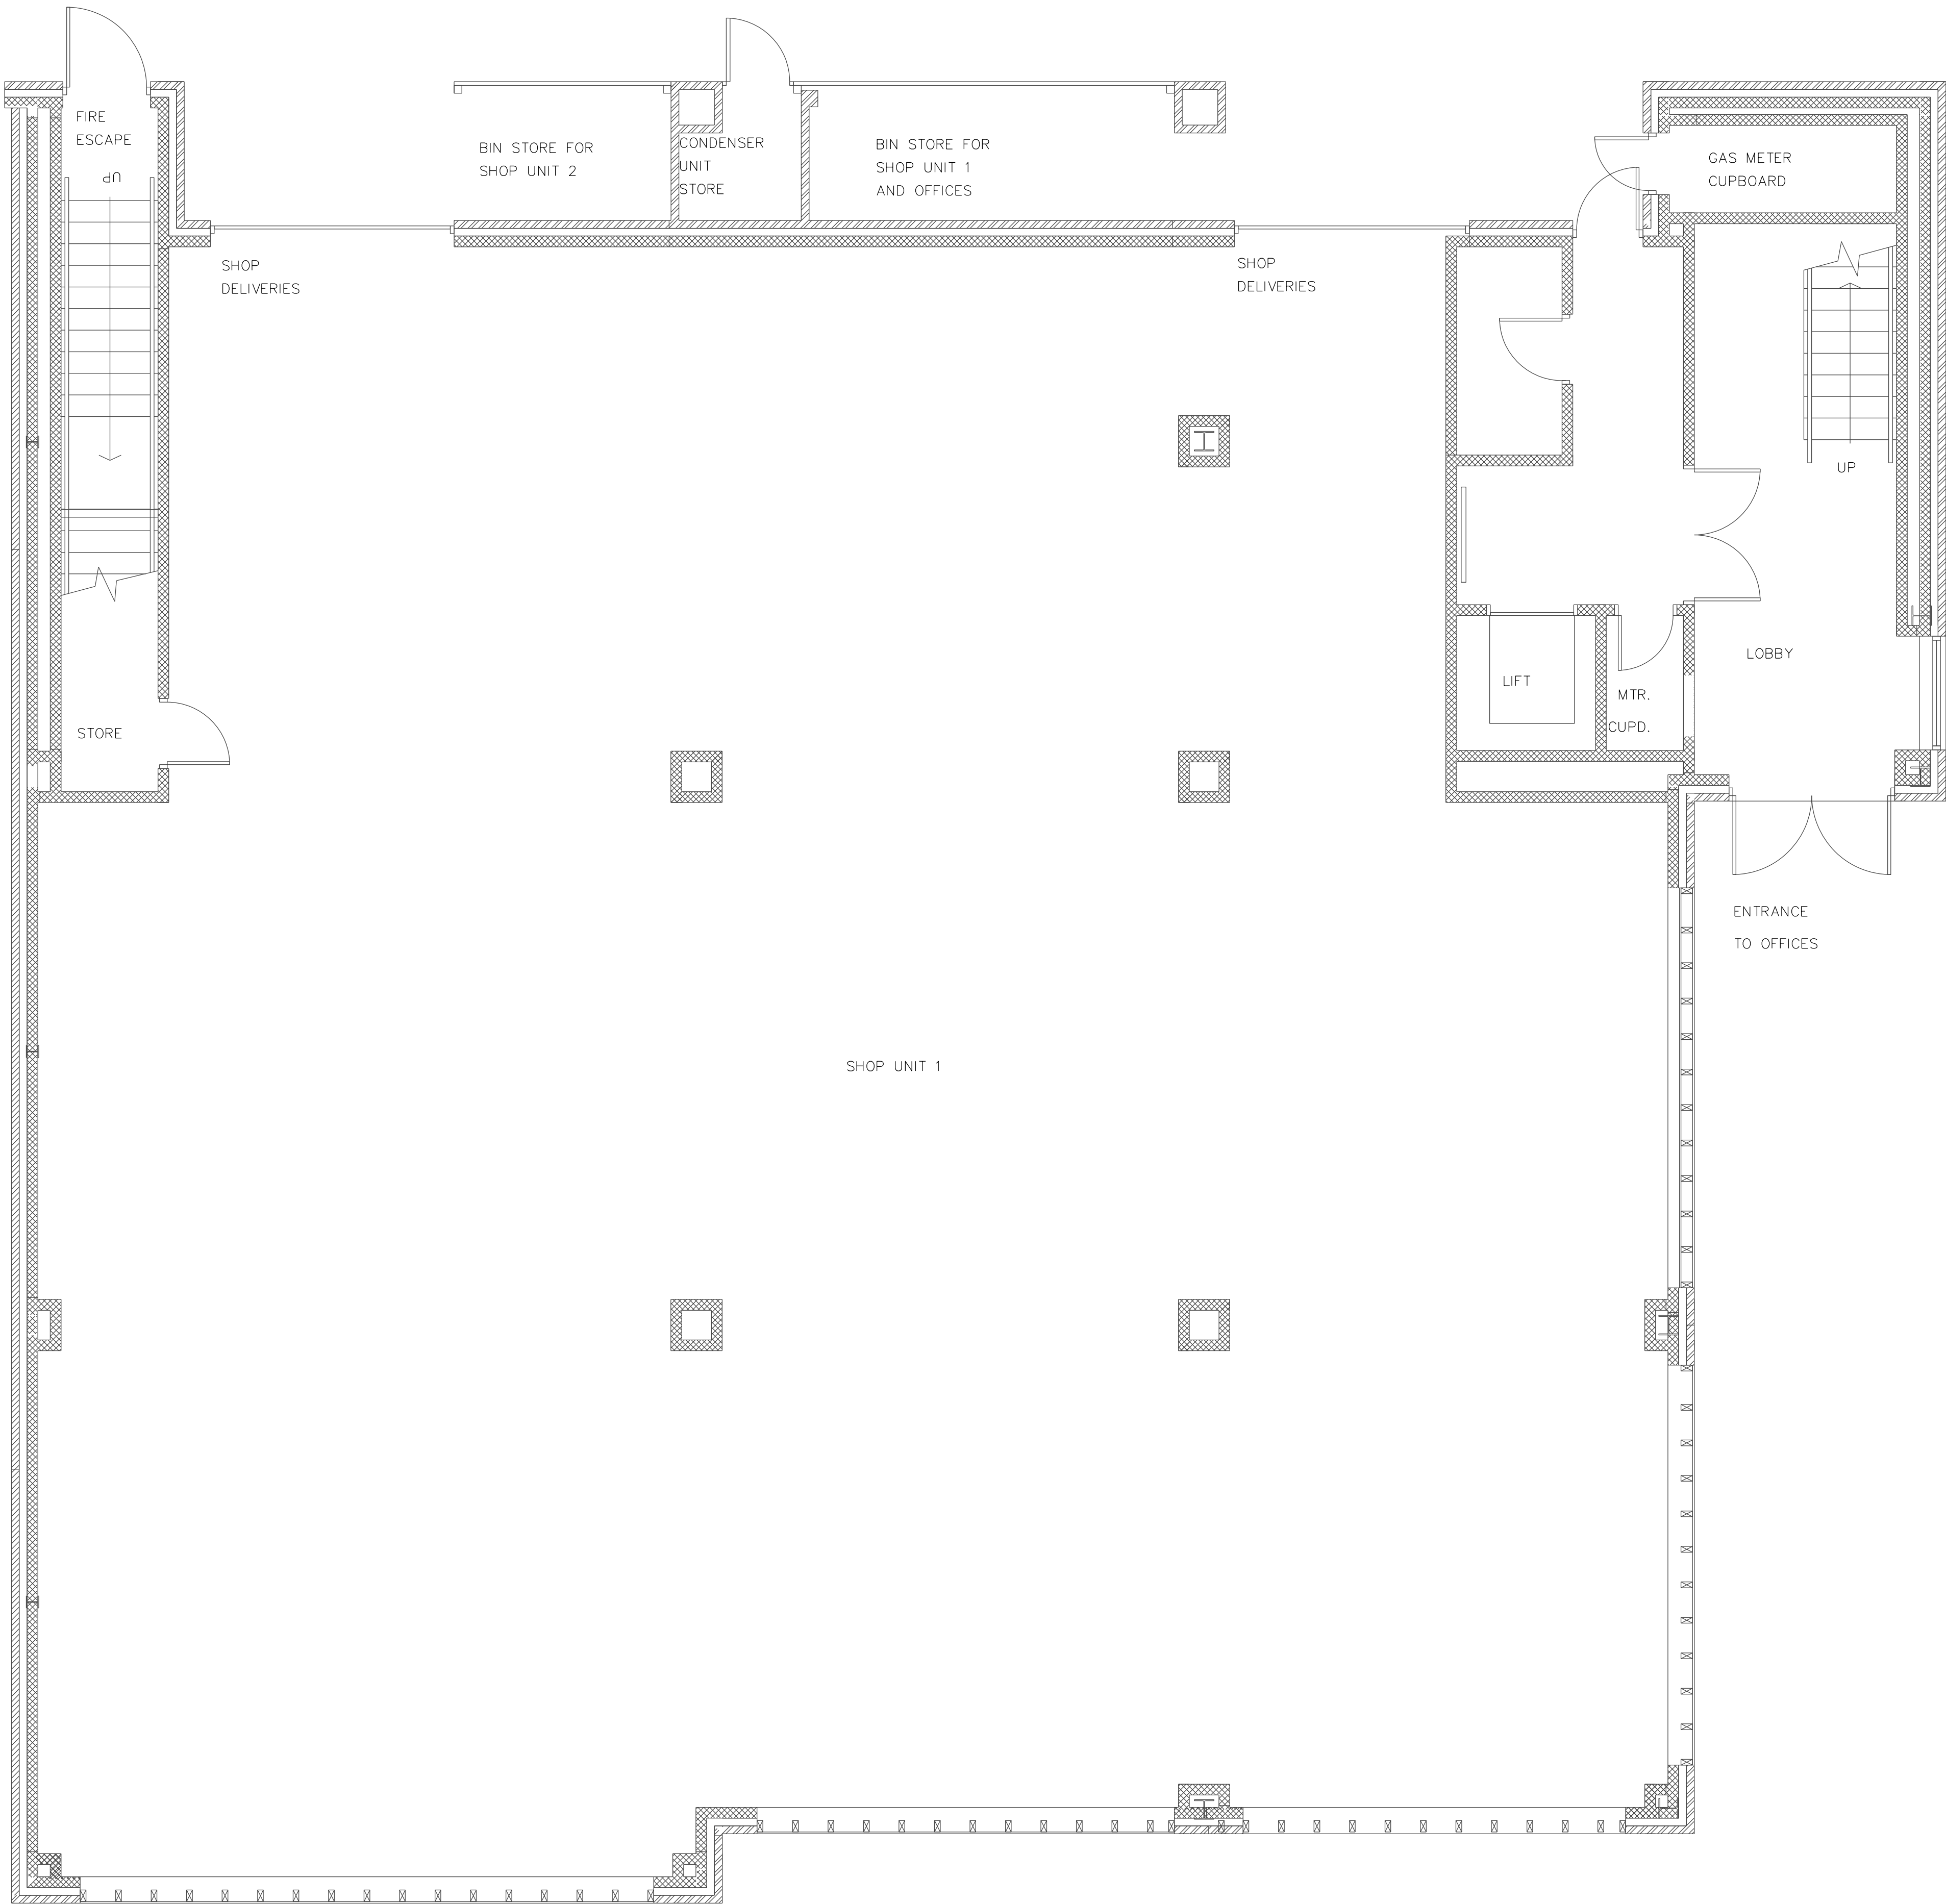

EXISTING GROUND FLOOR GA PLAN

PRELIMINARY	03/2022	/
	date	rev
DIOCESE OF MANCHESTER	client	
ST JOHNS HOUSE, THE ROCK BURY	project	
EXISTING GROUND FLOOR GA PLAN	title	
P19143	job no.	
000	dwg no/rev	
1:100 @ A3	scale	
SY	drawn	

Brown Bancroft

INTERIORS

St Georges House - St Georges Road - Bolton - BL1 2EN
0161 974 0200 - www.brownbancroft.co.uk

Do not scale off this drawing. All dimensions to be checked on site prior to manufacture and construction. This drawing is the property of Brown and Bancroft Interiors and should not be reproduced without written consent. Brown and Bancroft Interiors to be advised of any variations between drawings and site conditions. All discrepancies to be brought to the attention of the designer immediately. This drawing is to be read in conjunction with the specification/ bill of quantities and related drawings.