


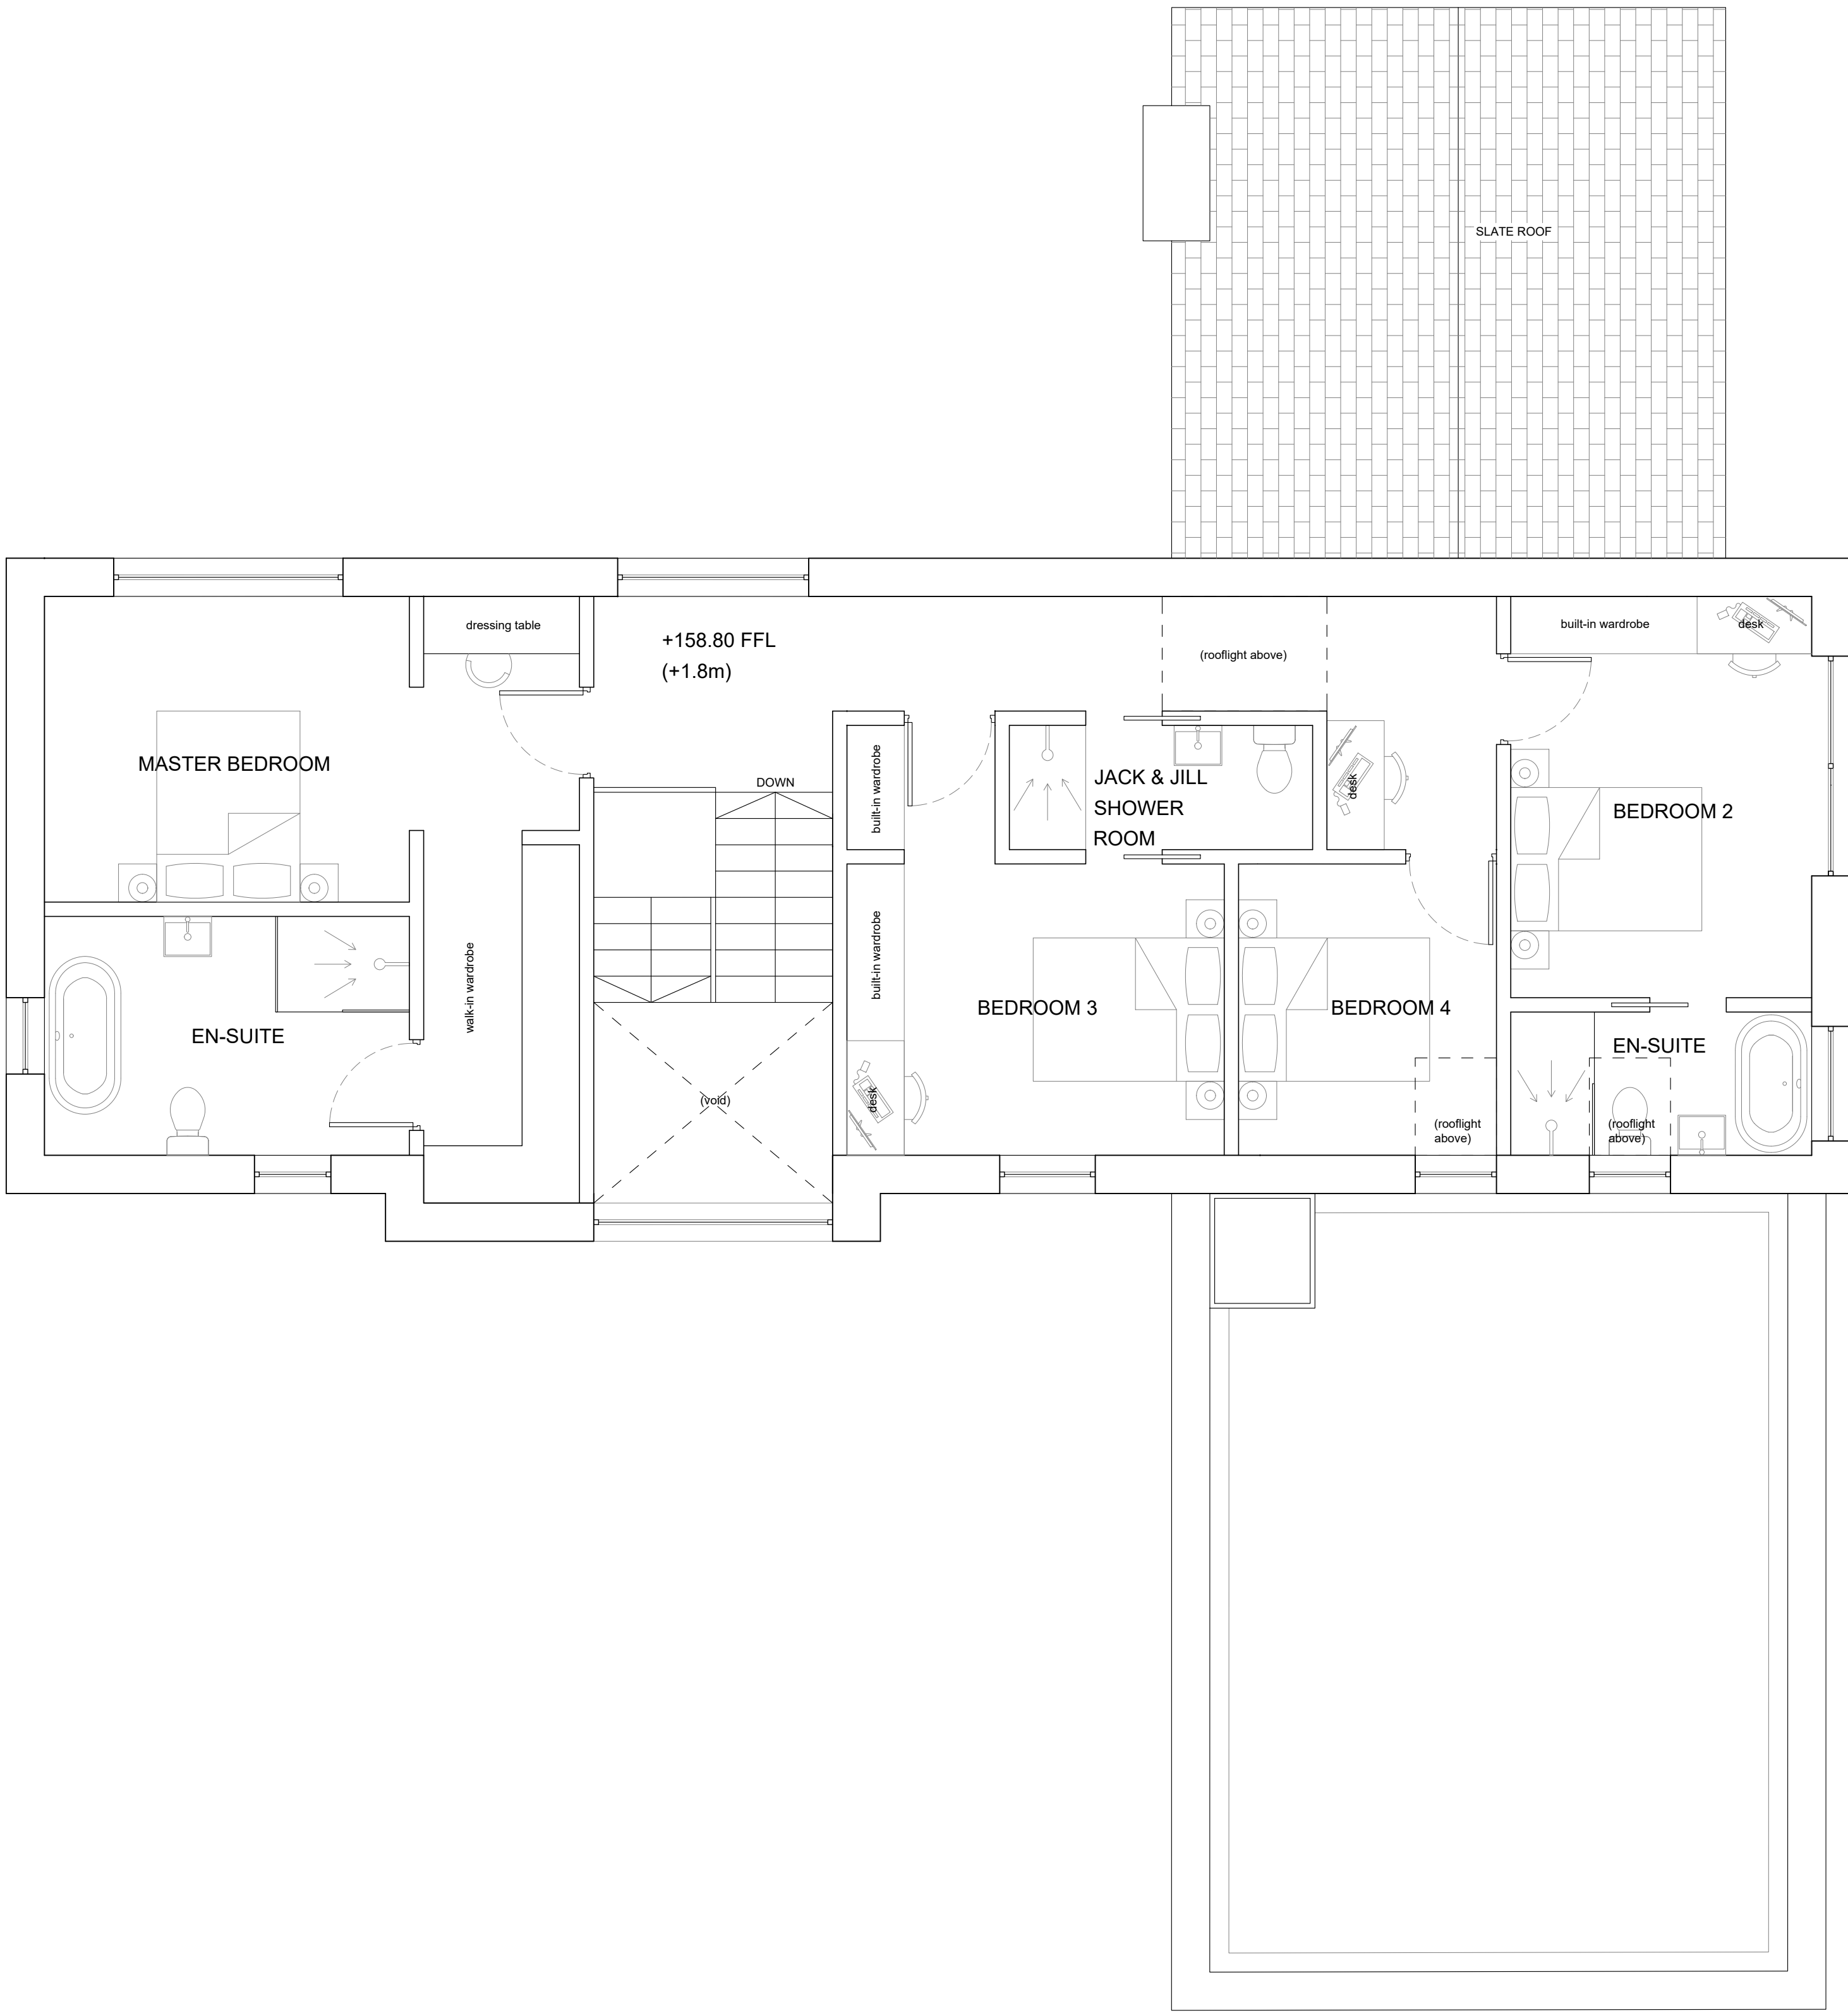

Notes

This drawing, together with the design it illustrates, is copyright, and may not be reproduced in any form, without the written consent of Zara Moon Architects.

Do not scale off this drawing except for determination of basic layout - only figured dimensions to be used. All dimensions to be checked on site.



Project Name	Project No.	Stage
Bury Old Road	108.20	Planning Re-submission
Proposed First Floor	Scale	1:50 @ A1
06	Date	July 2024
Rev --	Drawn	RP