


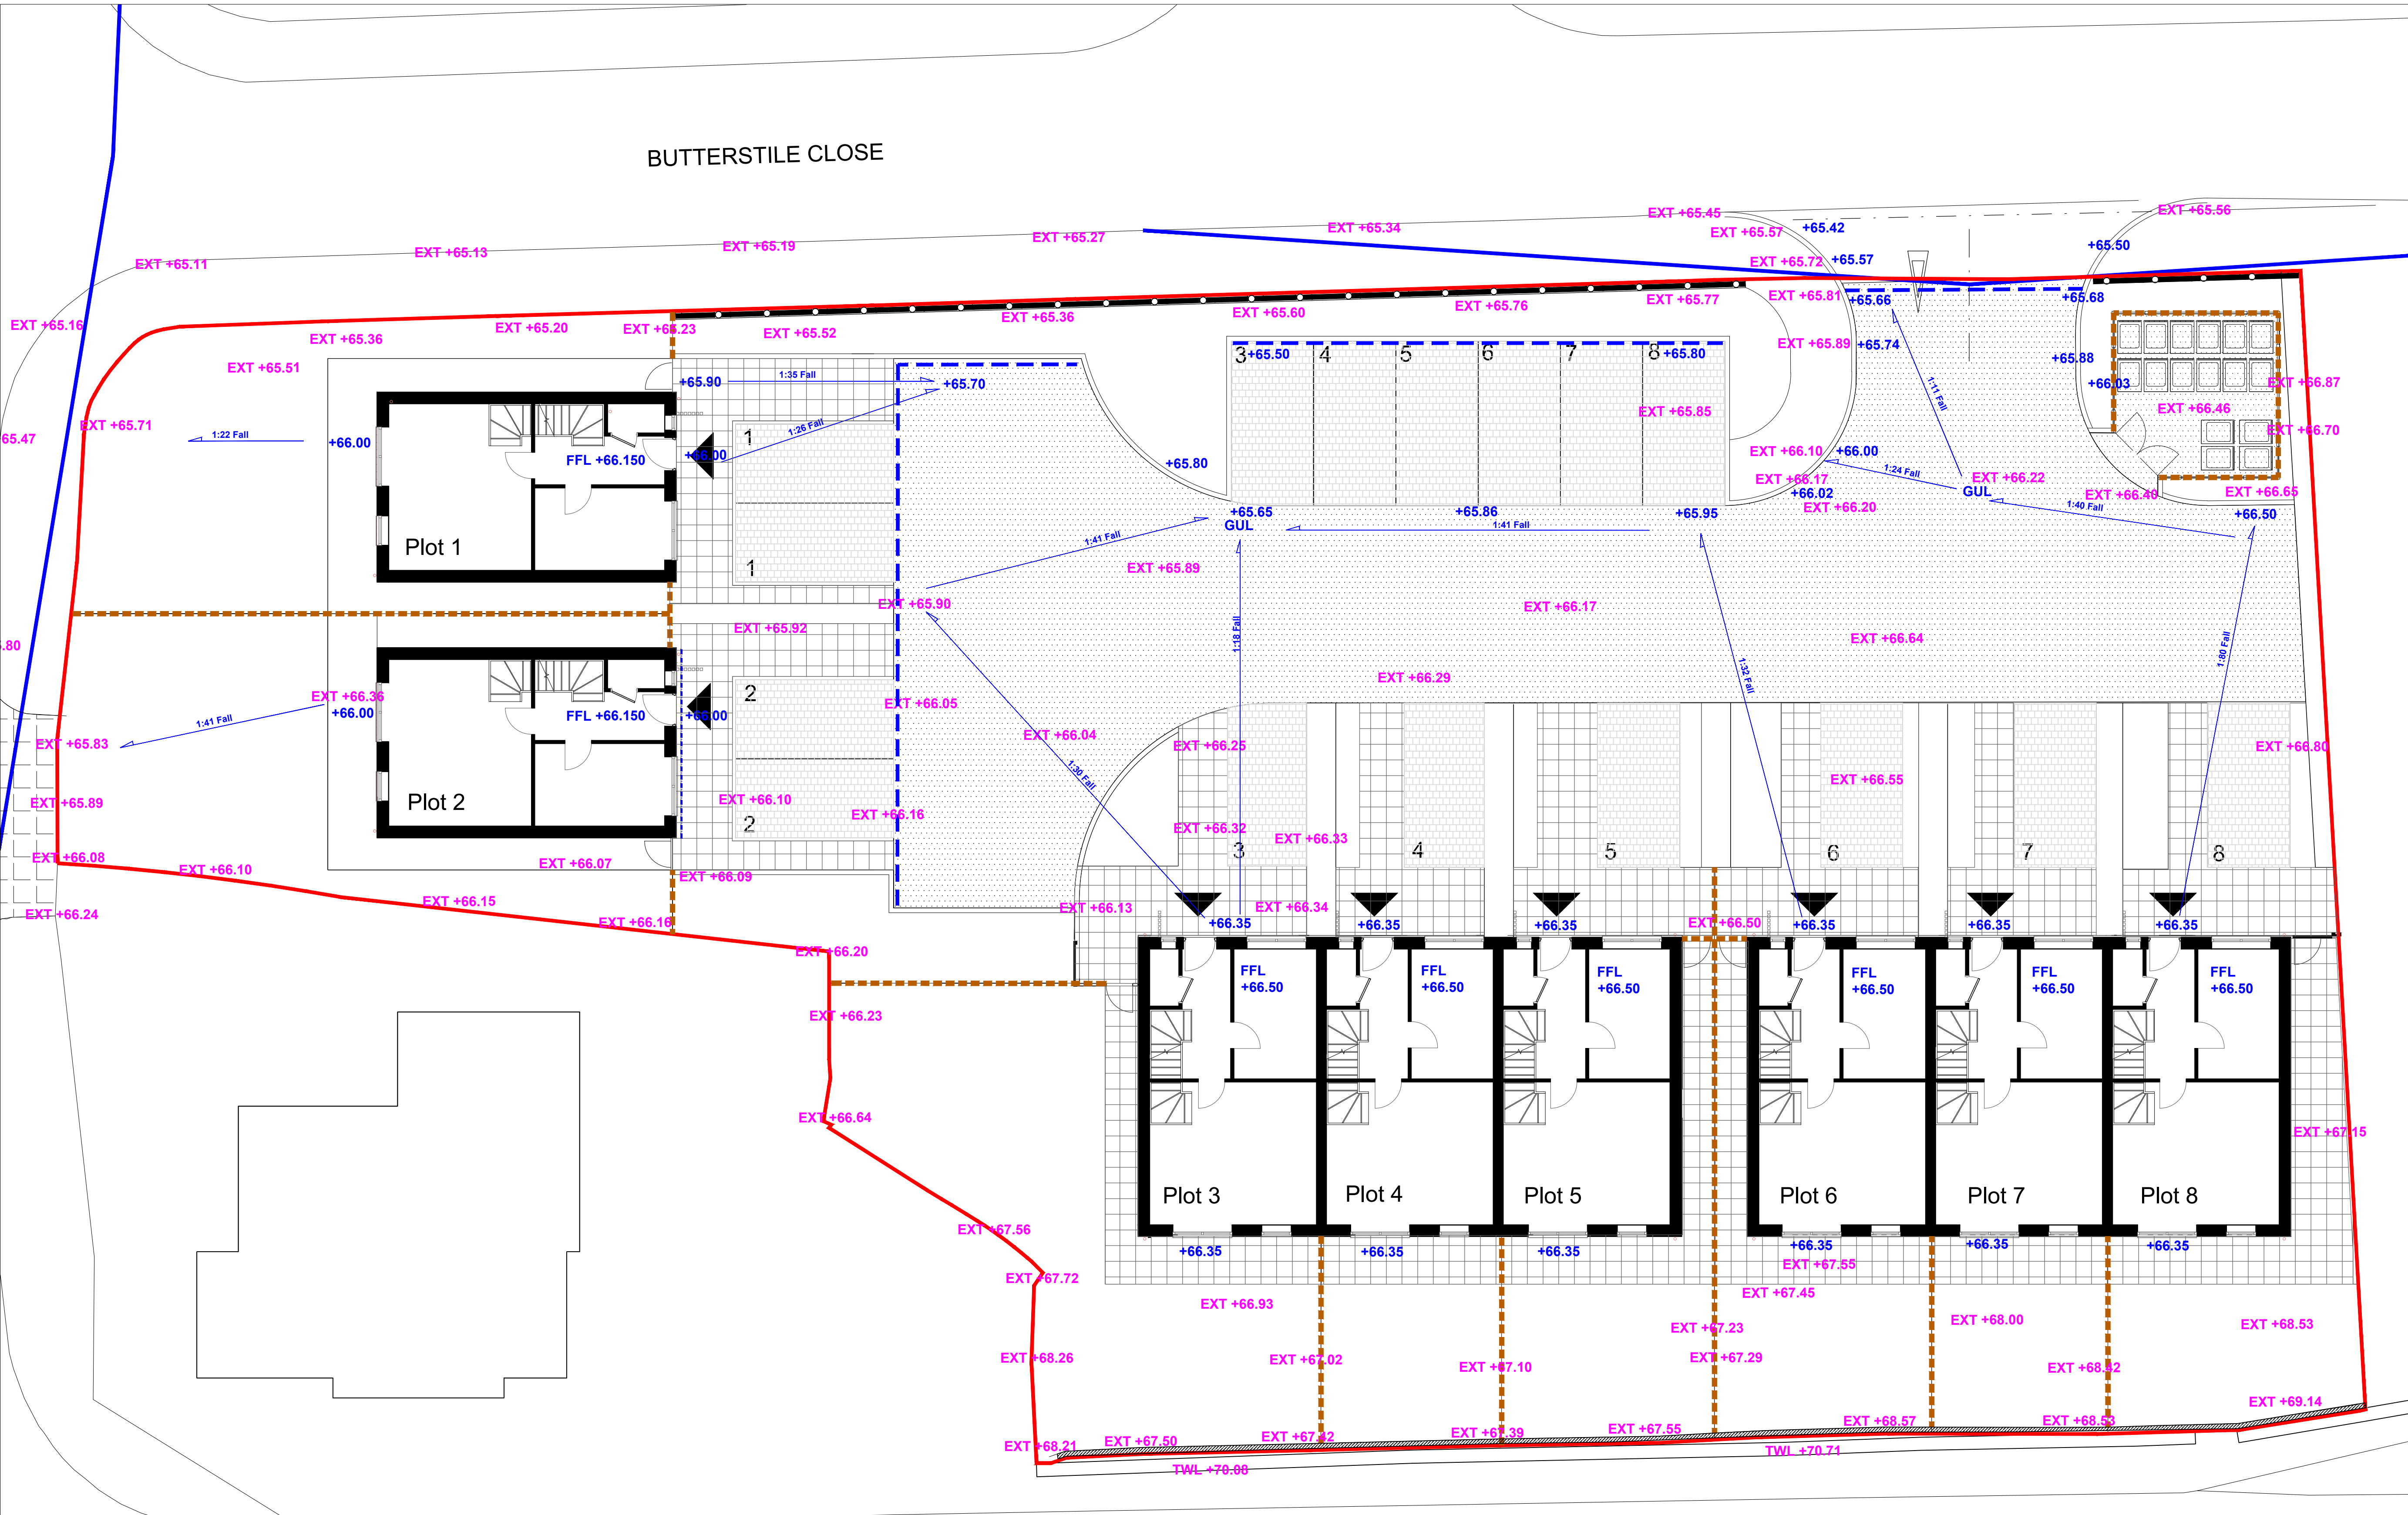

Key - Hardworks

- Proposed Bitmac Surface
To be installed in accordance with to BS 13108 - to engineers specification
- Hydropave Textured Flags
Dimensions : 200x100mm
Supplier : Tobemore or equivalent approved
- Hydropave Textured Flags
Dimensions : 400x400mm
Supplier : Tobemore or equivalent approved
- Closed Boarded Timber Fence
Height : 1.8m
- Boundary Wall with Railings
0.6m high boundary wall with 0.5m railing top
- Existing Boundary Wall
To be retained, repaired where necessary and cleaned
- Existing Level
- Proposed Level
- Proposed Drainage Channel
To drainage engineers specification
- Proposed Slot Drain
To drainage engineers specification
- Proposed Gully Drain
To drainage engineers specification
- Proposed Slot Drain
To drainage engineers specification
- Direction of Cross Fall
With approximate gradient

DRAFT

Rev	Date	Description	Initials
P01	23.08.2022	Amendments to align with revised site layout	HGL

pgla landscape architects

PGLA Ltd
Landscape Architects
Station Hop Studios
Stockport Road
Manchester
M19 3BS
t: 0161 238 9138
e: info@pgla.co.uk
w: www.pgla.co.uk

Client
William Construction, London

Project
Hilton Lane, Prestwich
Residential Development

Description
Landscape Proposals
Hardworks Plan with Levels and Drainage

Status	Drawn	Date
Planning	HGL	Aug 2022

Job number	Drawing number	Revision
PRE1901	HW01.01	P01