



Side


Proposed Materials:

1. Stone wall, quoins and cills
2. Rubble stone wall
3. Slate roof and cladding
4. Fascia and bargeboards
5. Drainage goods
6. Rooflights
7. Aluminium frame windows & doors
8. Frameless clear glass balustrade
9. Adjacent property / party wall

Note:

- All materials used externally will be of a similar appearance to those materials used on the existing house

- Also refer to the submitted Heritage Impact Statement

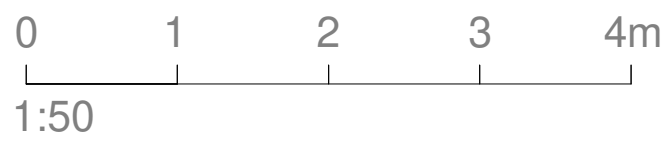

General Notes:

- Do not scale from drawings.
- Errors to be reported immediately to the architect.
- To be read in conjunction with all relevant architect, services and structural engineer, and other consultant information.
- All existing site, tree and building information has been compiled from different sources.
- All dimensions to be checked on site prior to construction, manufacture or installation.
- All information copyright of Tom Attewell Architects.

A	Window and door frame annotation amended in the proposed materials key	03.03.26
Rev	Description	Date

Status:

Planning

Client:


Anna & Mark

Site:

1 Prospect House, Tanners Street,
Ramsbottom, BL0 9ES

Scale at A1: As indicated	Scale at A3: 1 : 100	Date: 29.01.26
Project No: 2517	Drawing No: 211-3	Revision: A

Proposed Side Elevations

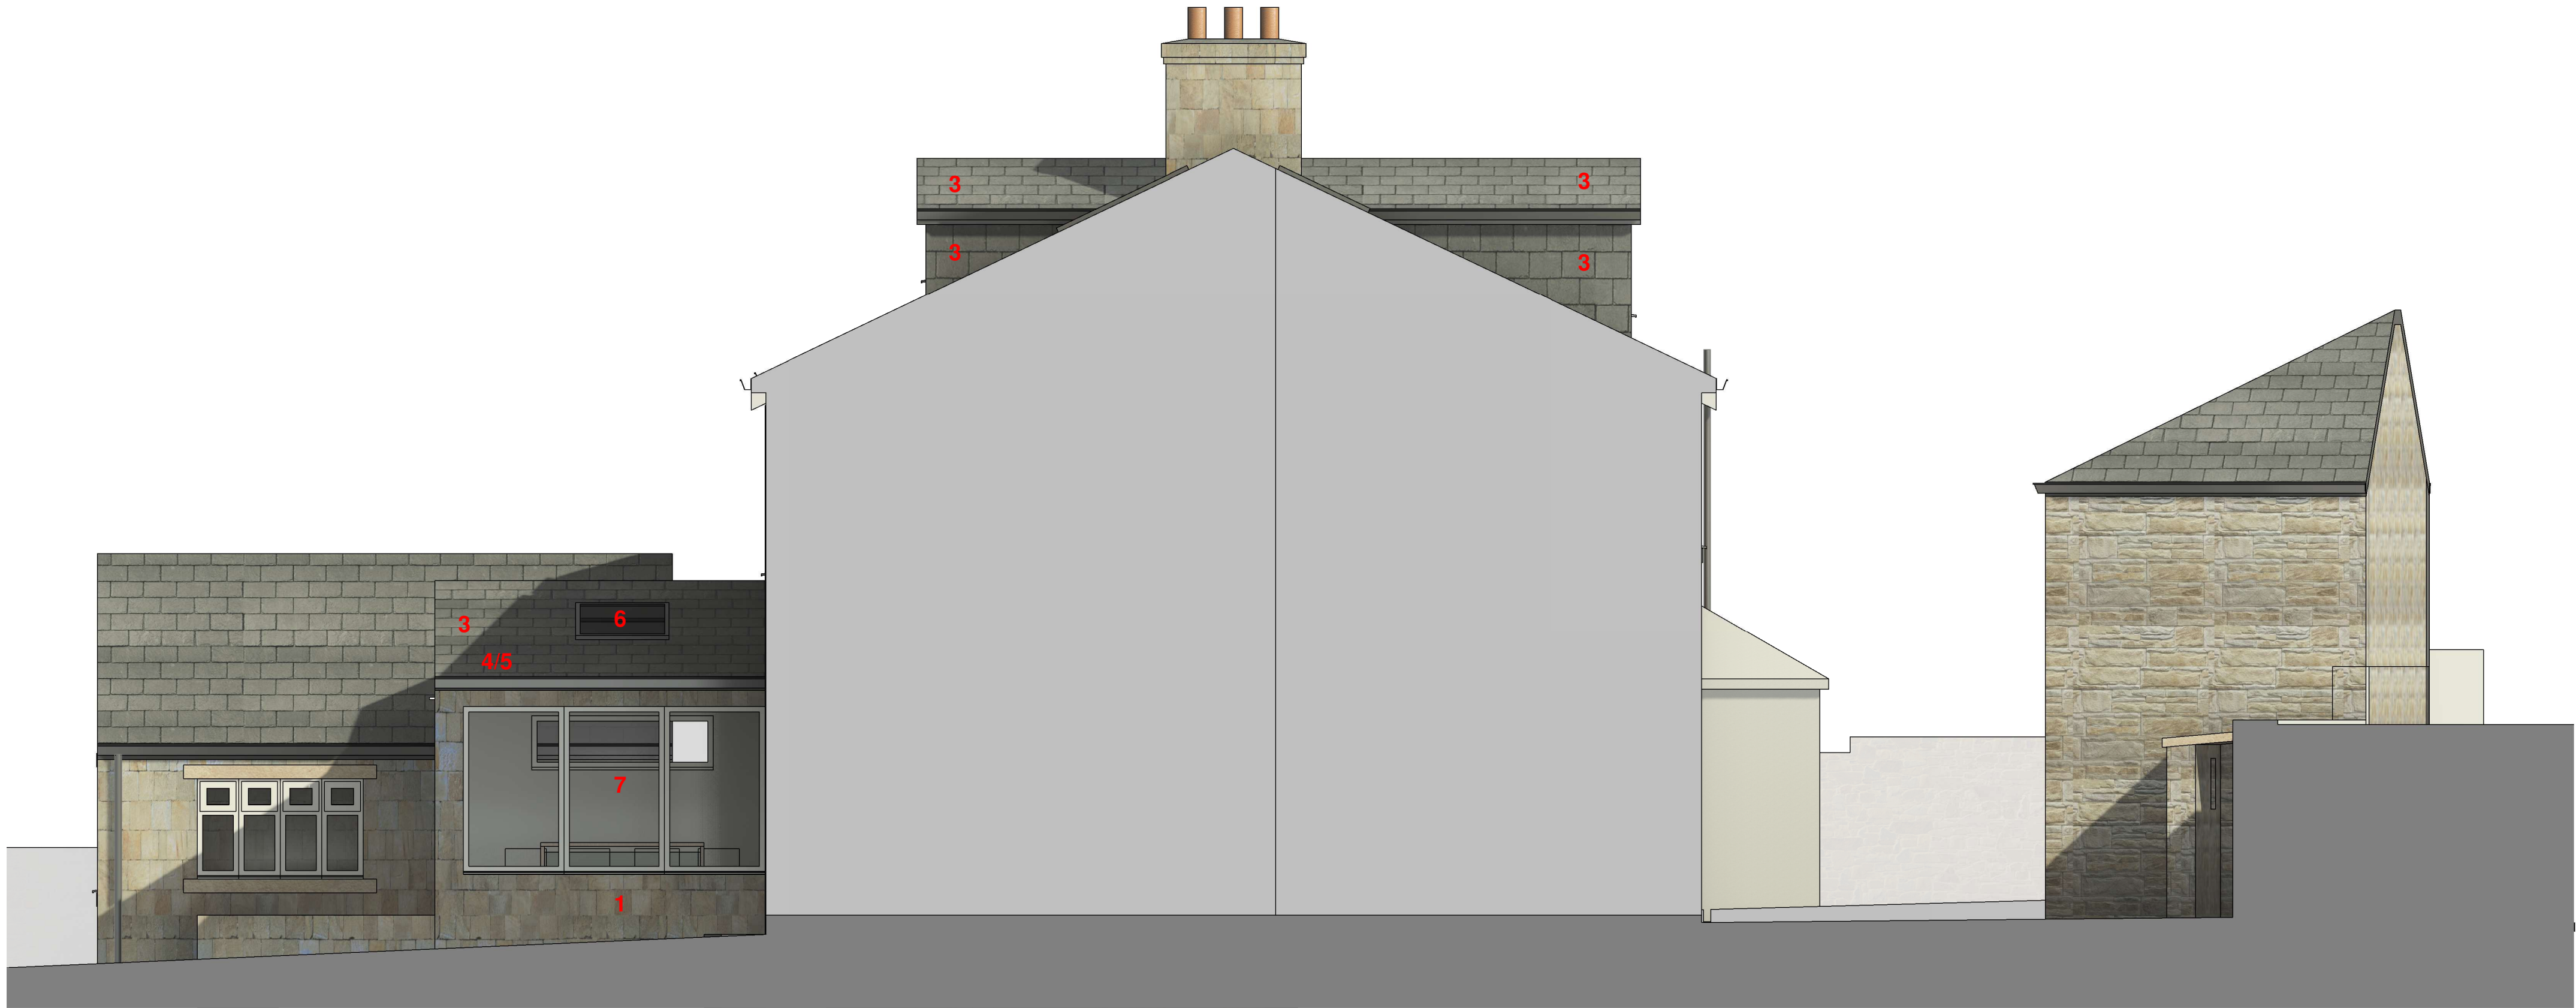

Party Wall