

© This Drawing & Design is the copyright of Jenkins Design Services Ltd and should not be reproduced without written consent.

Contractors are to check all levels & dimensions on site prior to site works commencing & report discrepancies to the Designers.


DO NOT SCALE FROM THIS DRAWING

PLANNING


NOTES:-

Site boundary denoted with red line — — equates to:-
934 m² / 0.0934 Hectares / 0.2308 Acres


Site area [TBD] denoted with blue line — — equates to:-
480 m² / 0.048 Hectares / 0.1186 Acres

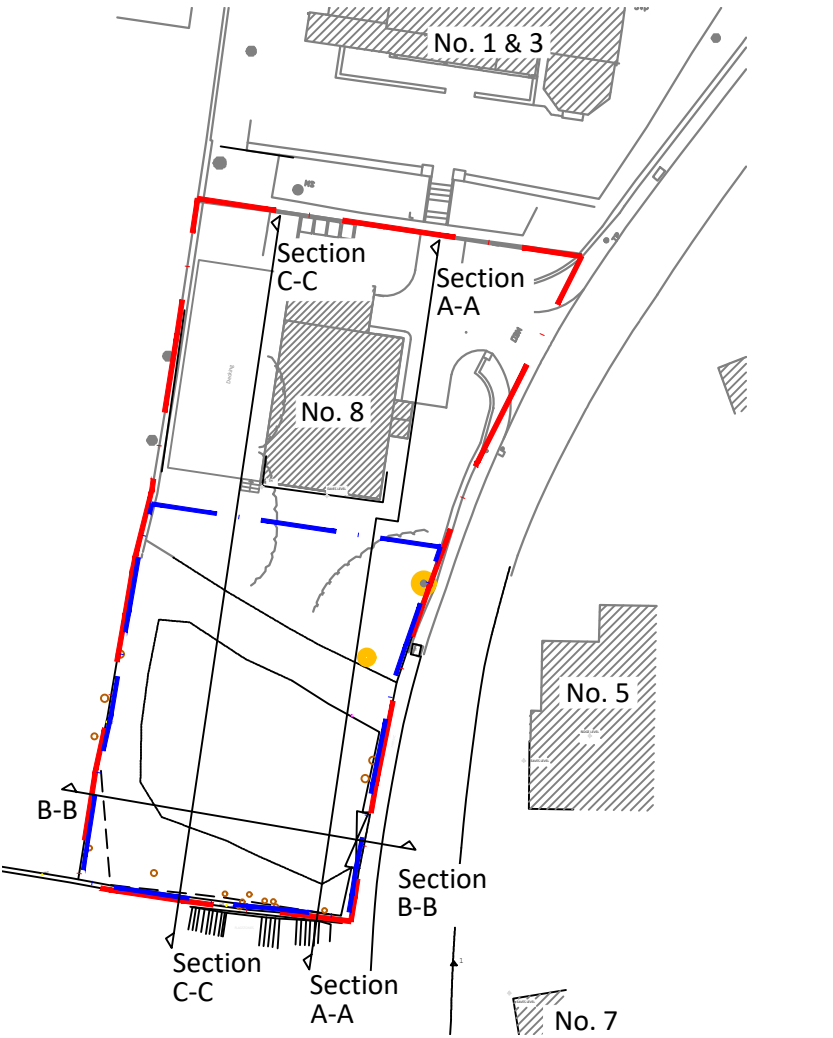

Existing Site Sections

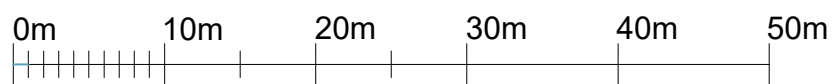

Scale Bar 1:500 @ A1

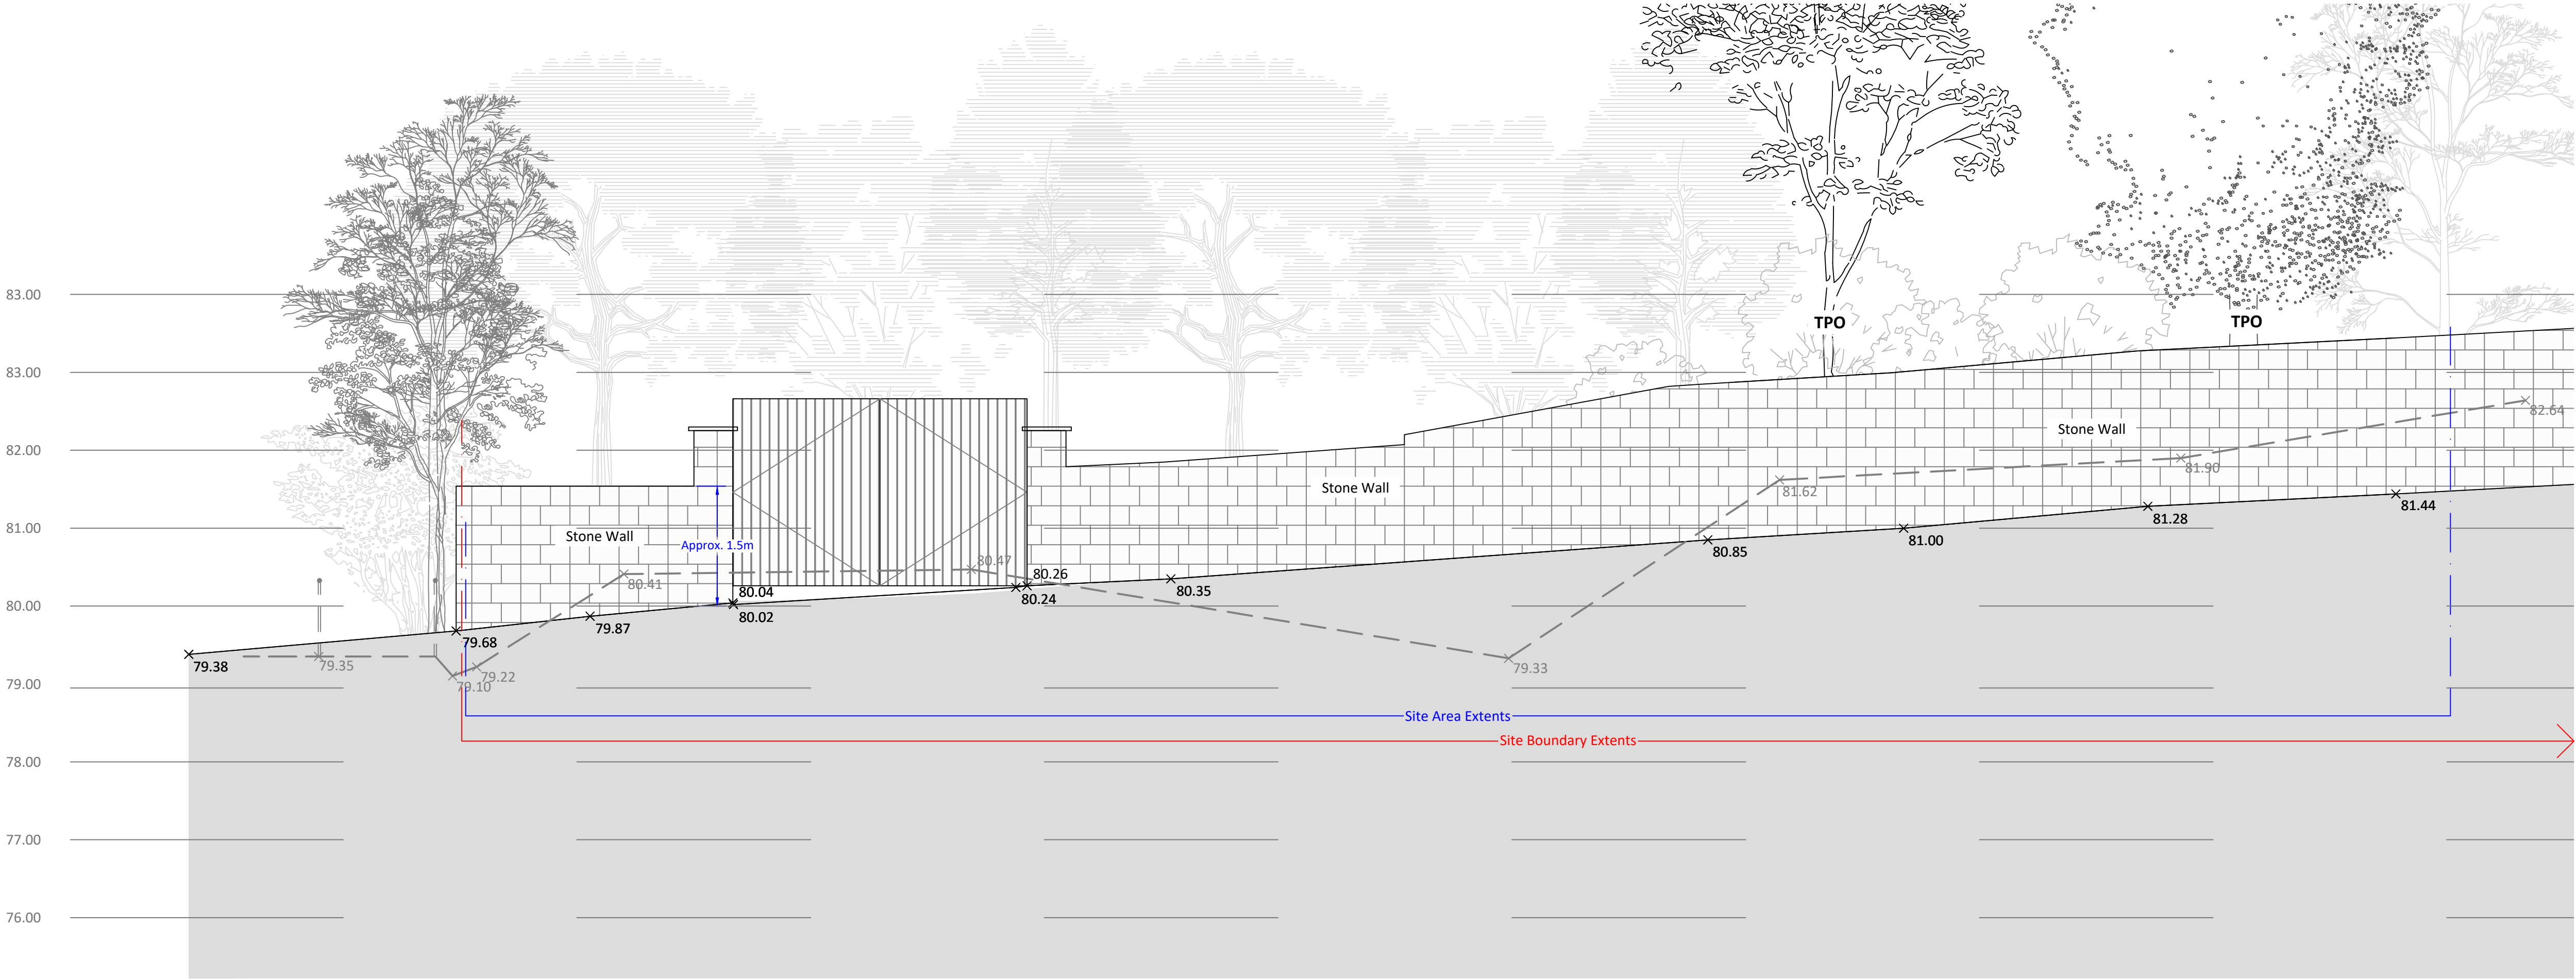

Existing Haslam Brow Boundary Wall Elevation



Scale Bar 1:50 @ A1

Rev	Description	By	Chk	Date
Project:	Haslam Brow Wells Street, Bury			
Title:	Existing Haslam Brow Boundary Wall Elevation			
Client:	LAL Shaheen Developments			
Drawn By:	CM	Checked By:	TR	on 15/08/22
Original Size:	A1	Project Number:	22065	
Drawing Number:	SI- XX-DR- A-1005	REV	-	