

Contractors are to check all levels & dimensions on site prior to site works commencing & report discrepancies to the Designers.

PLANNING




- No Green Recycling
- Bins stored in private gardens with access to driveways



- Bins shared.
Bins stored in fenced area with lockable gates.

Employers Requirements:
Communal bins to flats shall be located in accessible locations so that refuse collections will be made by the local authority without the need for bins to be moved by residents on collection day

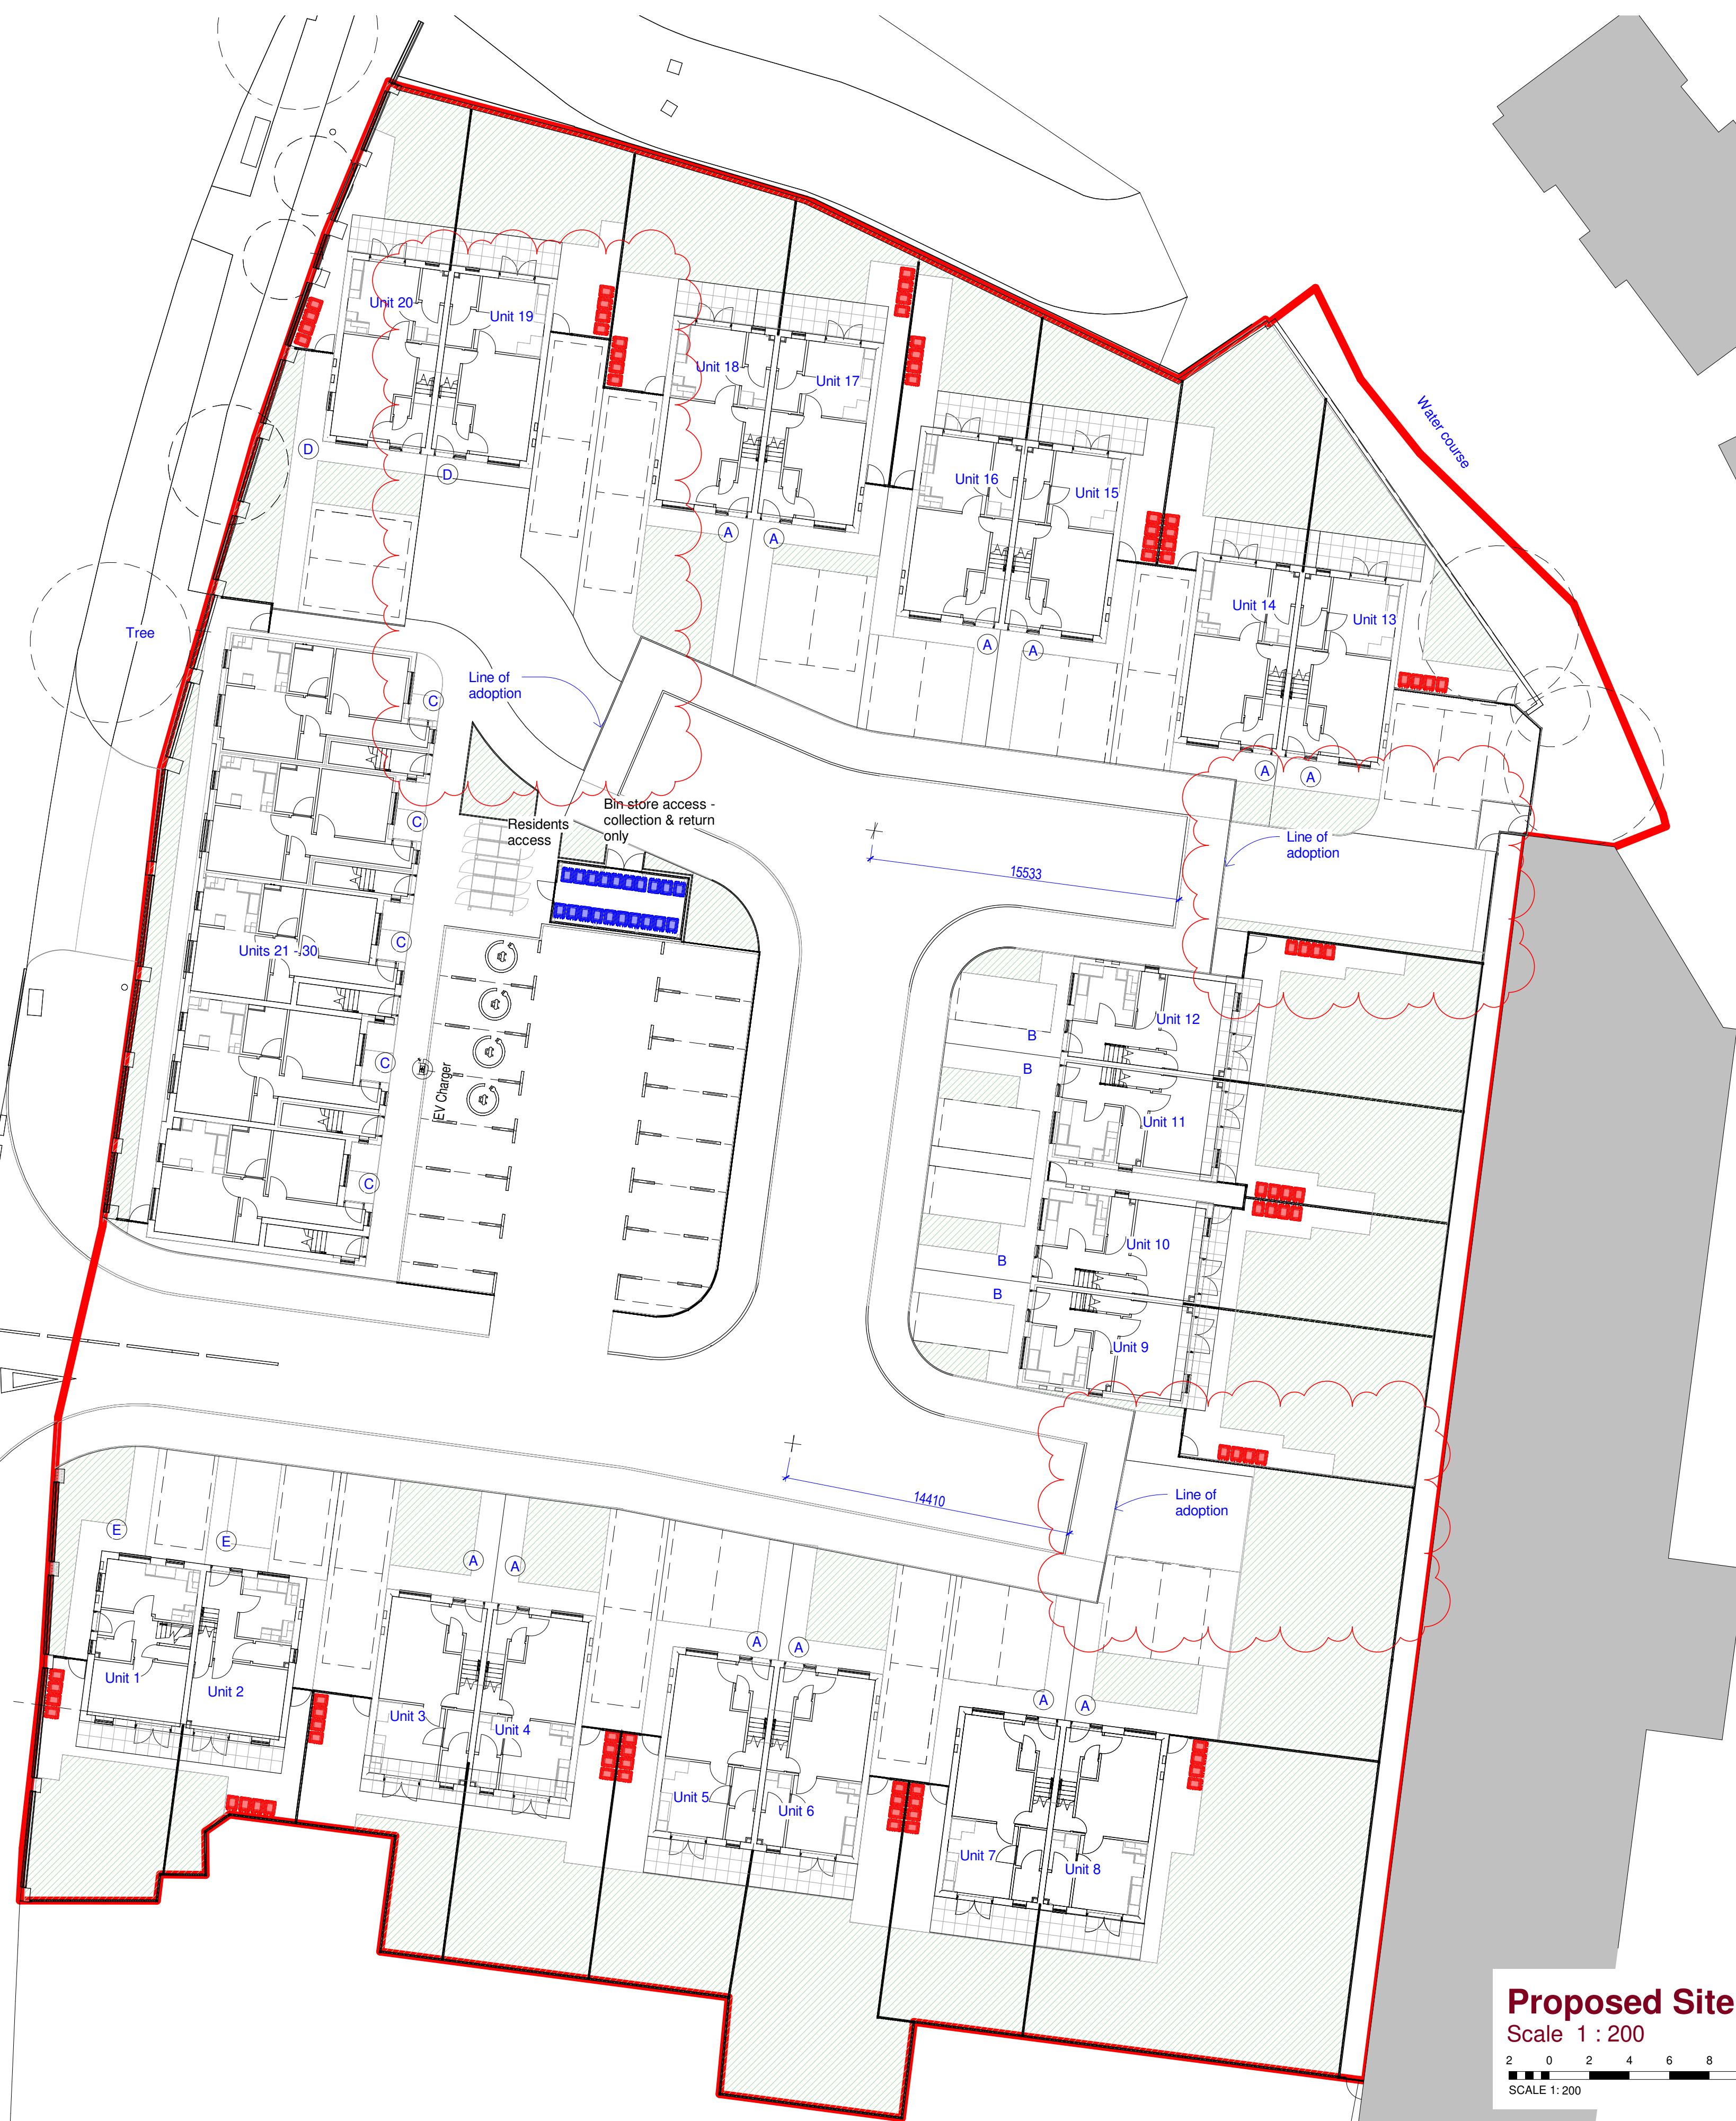

Scale 1 : 200



B	Shared drive width reduced to 4.8m in response to comments received from the Planning Officer	CM	TR	05.06.23
A	Length of units 3-8 and 13-20 increased.	AL	TR	10.03.23
Rev	Description	By	Chk	Date

Project:	Station works Bury Road, Radcliffe, M26 2UA		
Title:	Proposed Site Waste Management Plan		
Client:	Paul Cook Developments/ Jigsaw Homes		
Drawn By:	NM	Checked By:	TR on 05.06.2
Original Size:	A1	Project Number:	22049
Drawing Number:	SI-00-DR-A-1006		REV



JENKINS DESIGN SERVICES LTD
4 HUGHTON STREET, BURY,
9.01A T: 0161 761 7770