


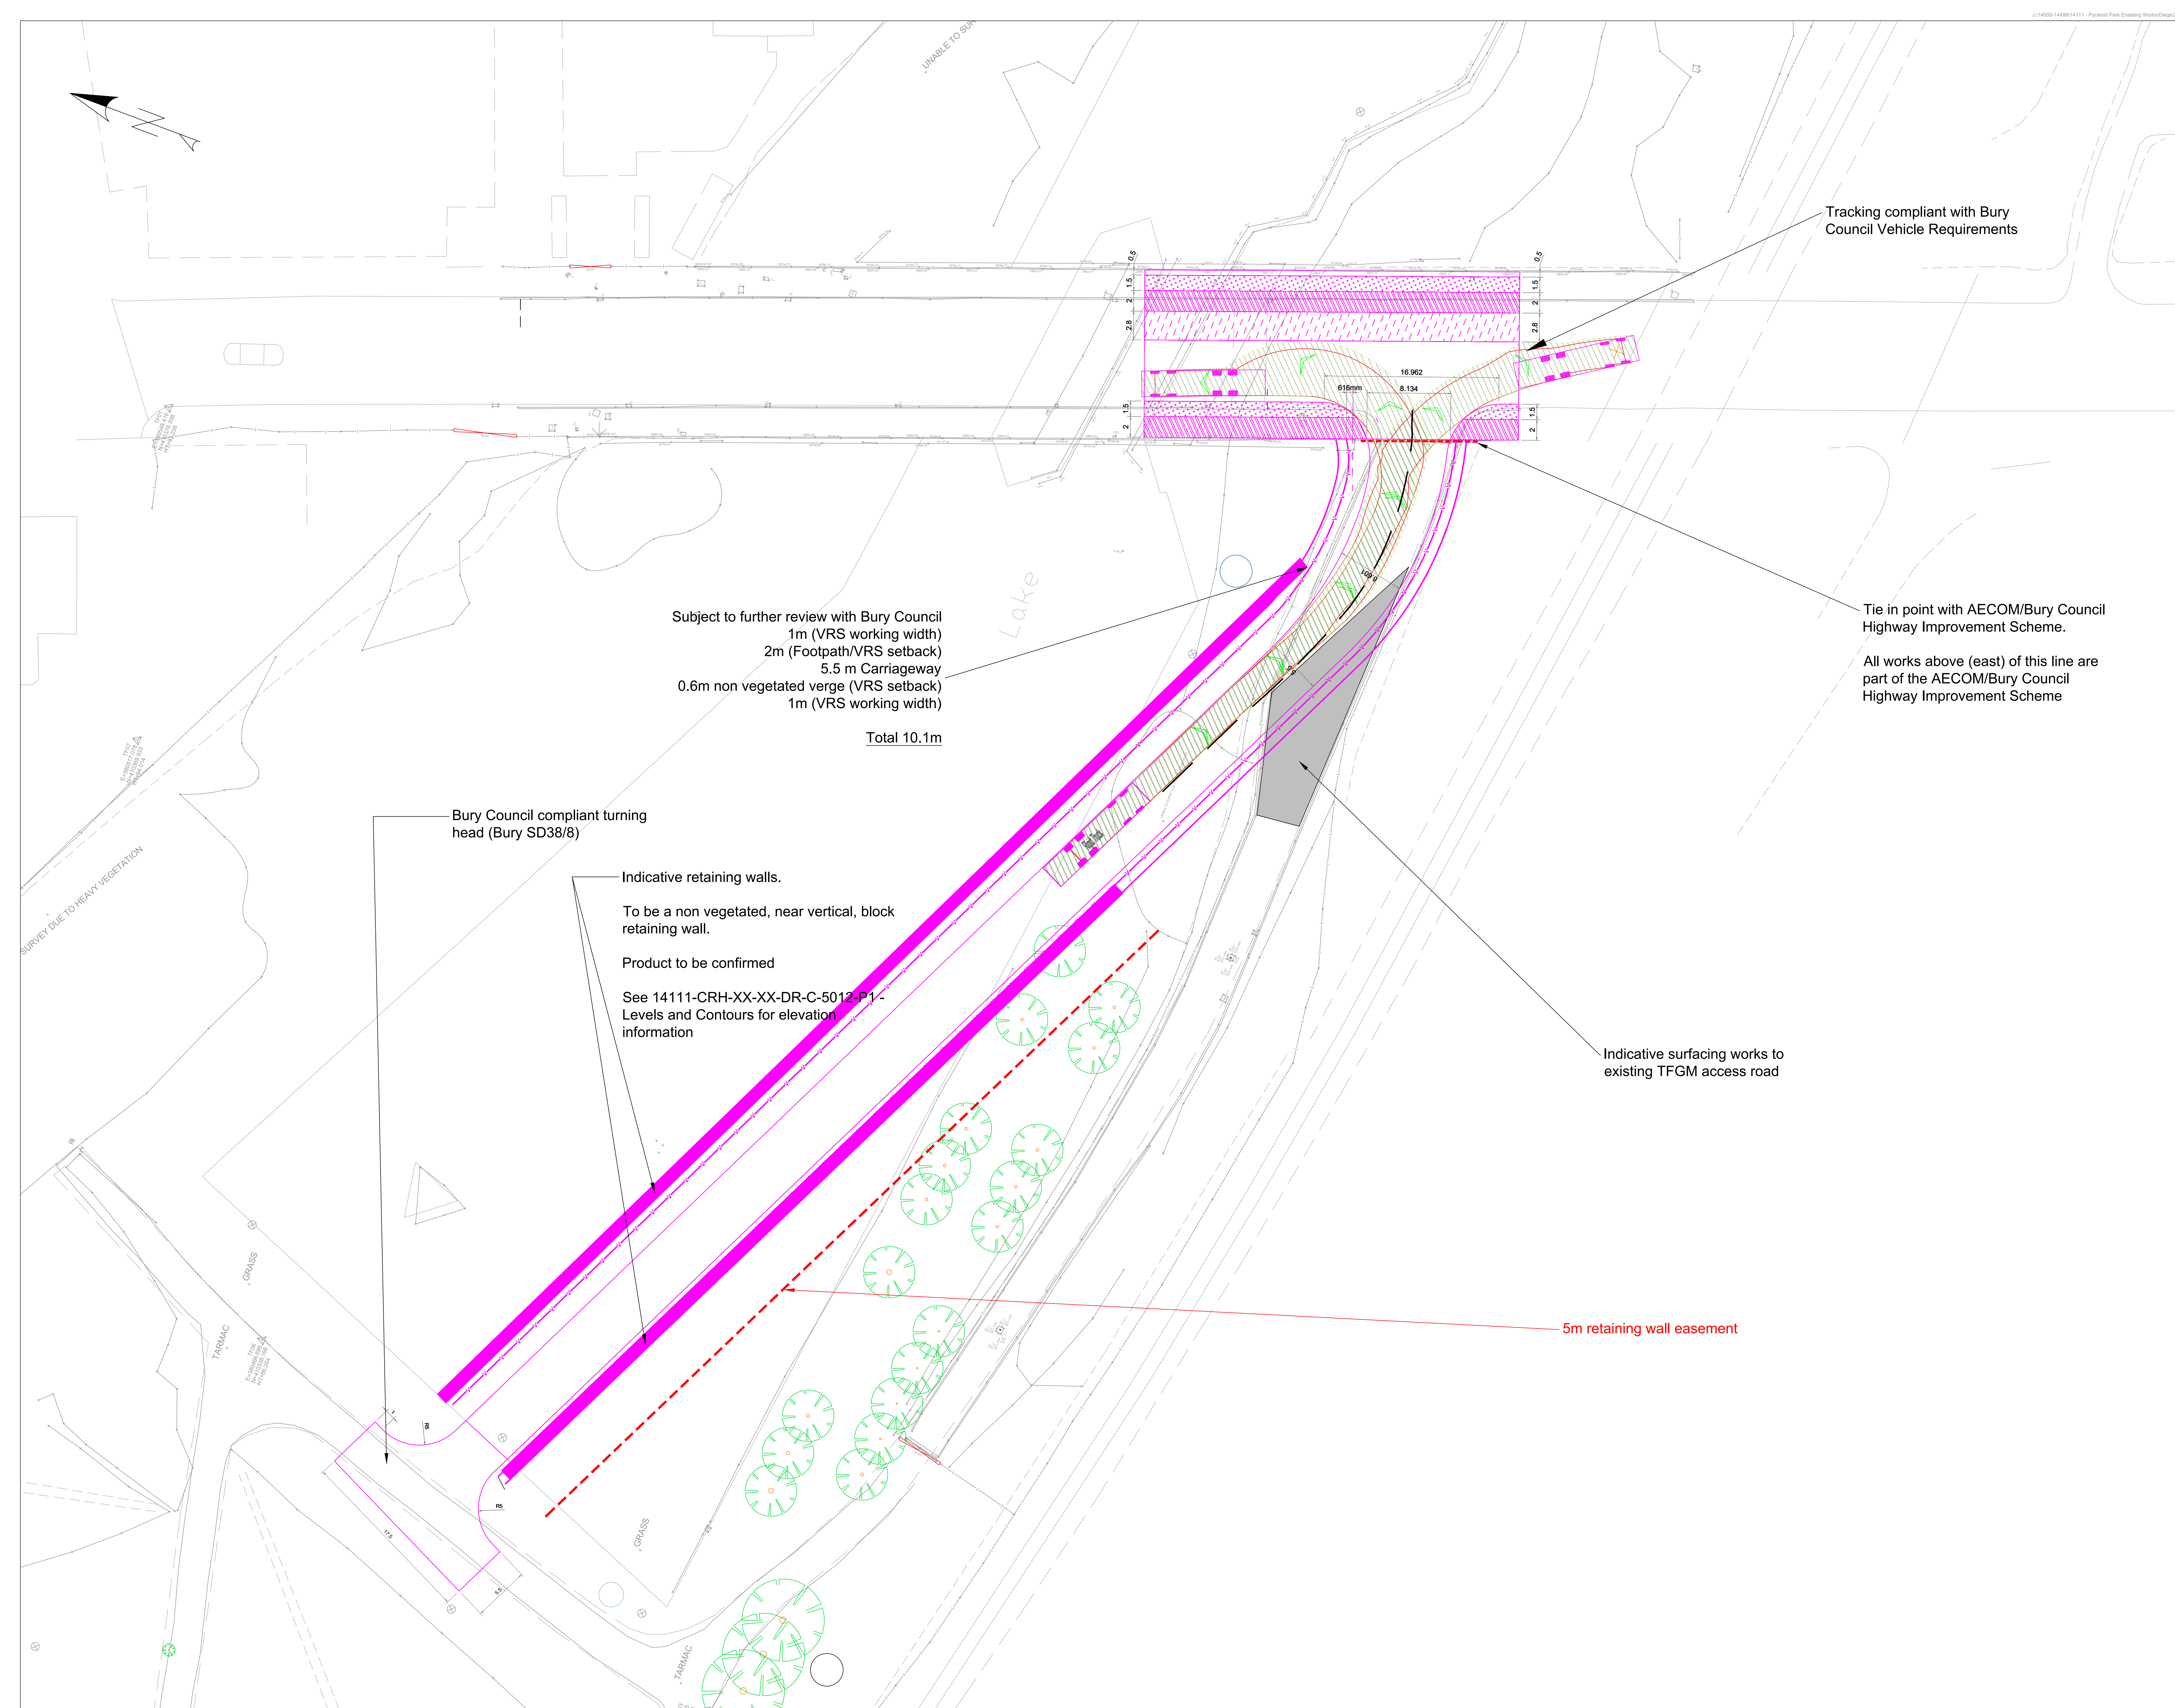

Notes

- Do not scale from this drawing on print or electronically. Work from dimensions only.
10. All drawings from the drawing on this drawing is allowed without Campbell's prior permission in writing.
11. Start this drawing with all Architects, Service Engineers and Campbell's relevant details, specifications and drawings.
12. It is to be done in accordance with the relevant specifications issued by Campbell's, British Standard Codes of Practice, Statutory Requirements and the Contract Documents.
- P: Preliminary** Evolving drawings for approvals, tenders, billings etc.
- C: Contractual** Drawings approved and approved for stage completion.
- Drawing status**
- Work in progress**
- S0 - Initial status**
- Shared (Non-contradictory)**
- S1 - Suitable for coordination**, **S2 - Suitable for information**, **S3 - Suitable for review and comment**, **S4 - Suitable for stage approval**.
- Published (For contractors purposes)**
- A1** An - Authorised and accepted (n) relates to work stages)
- B1** Cr - Partial sign-off (with comments)
- CA** - As constructed record document (Final Construction Only) - Partial sign-off - Any drawings in which is not the liability of Campbell's Work Stages.
- 2 - Concept**, **3 - Definition**, **4 - Design**, **5 - Build & Commission**, **6 - Handover**
- Any drawings with revision Cn and status A5 to be used for Construction.
10. Topographical information provided by Inoral in February 2022
11. TFGM boundary provided by TFGM in January 2023
12. Existing road markings are indicatively shown only
12. All proposals are subject to further consultation with Bury County Council and specialist technical review
13. Proposed Belmound and Access Road shown in magenta, as per the B Council email received on 06.11.2024.

Key:

-  Resurfacing works
-  Indicative retaining wall
-  Indicative existing sewer, refer to united utilities plan
-  Indicative vehicle restraint barrier

P01	Issued for information	11/11/24	ZA
Rev	Description	Date	By

CampbellReith
consulting engineers

London 020 7340 1700 ☐ ☐ Manchester 0161 819 3060
Bristol 0117 916 1066 ☐ ☐ Birmingham 01675 467 484

www.campbellreith.com

Pyramid Park Enabling Works

Bury Council

General Arrangement

Drawn by	Date made	Scale @ A0	Checked by	Suitability	CR Project
ZA	11/11/24	1:500	BT	S2	14111

Project No	Orig.	Funct.	Spatial	Form	Disc.	Number	Rev
14111	CRH	ZZ	XX	DR	Civil	5002	P01