


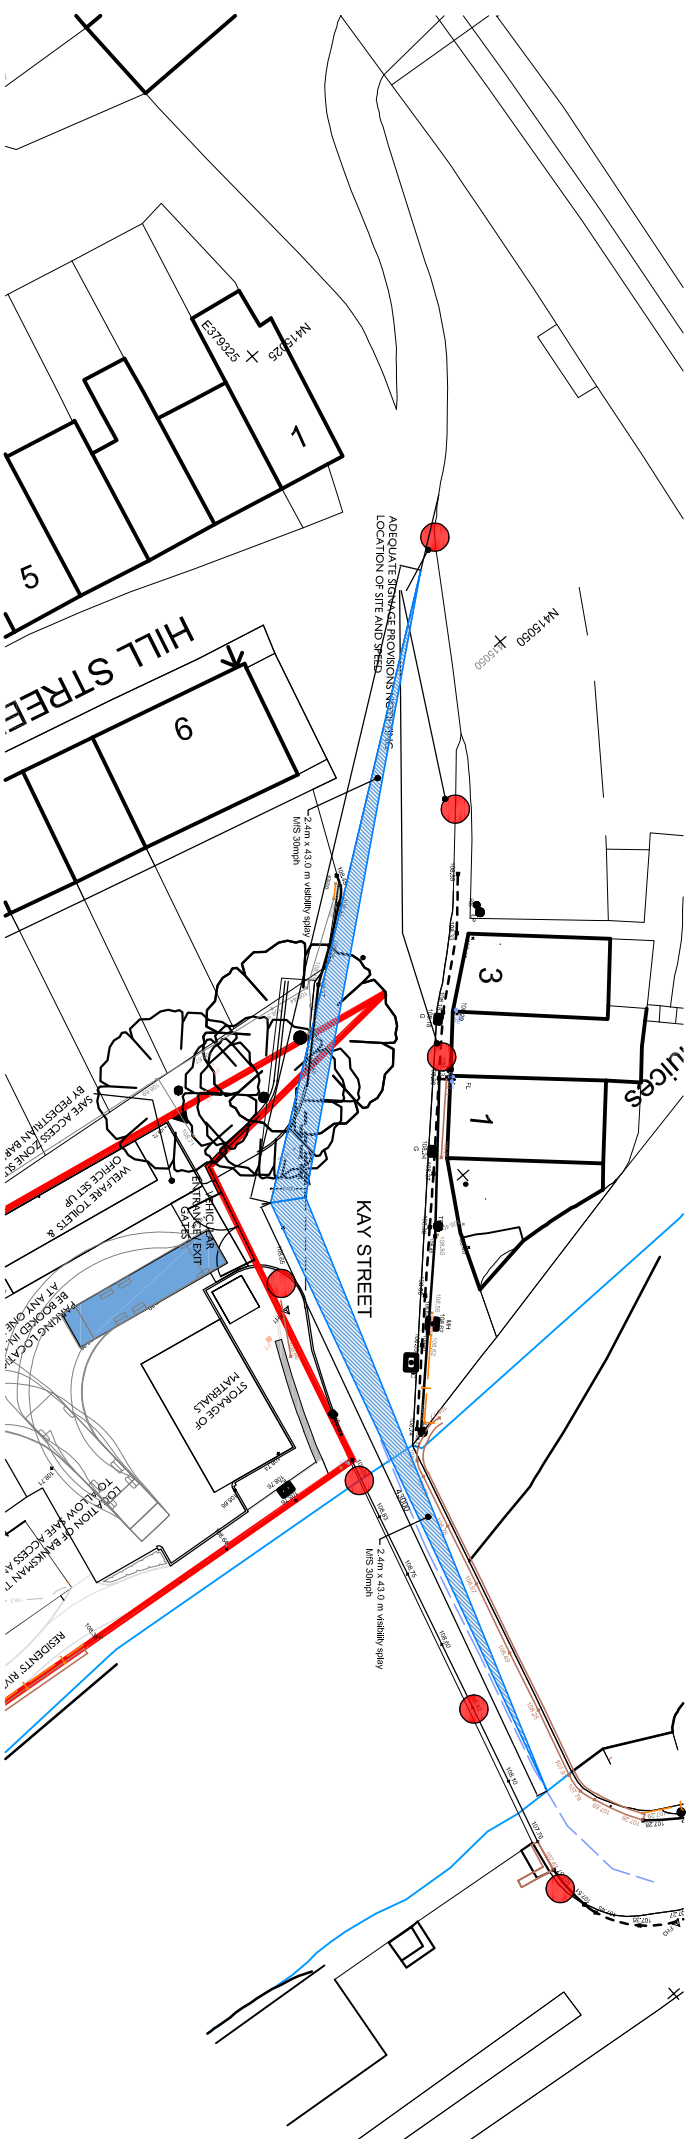


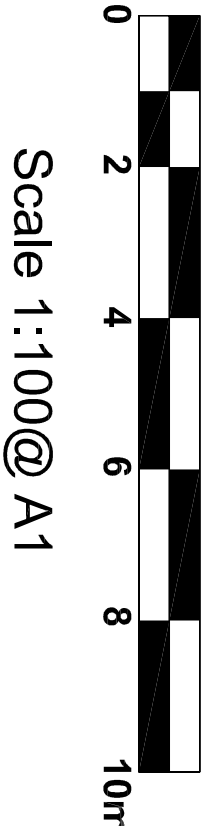

NOTES:			
CONTRACTORS MUST VERIFY ALL DIMENSIONS ON SITE BEFORE COMMENCEMENT OF ANY WORK OR PREPARING MANUFACTURING DRAWINGS			
DO NOT SCALE FROM THIS DRAWING			
ANY DISCREPANCIES ON THIS DRAWING ARE TO BE NOTIFIED TO THE ARCHITECT IMMEDIATELY			
HATTRELL DS ONE ARCHITECTS LLP COPYRIGHT			
REV	AMENDMENT	DATE	CHKD

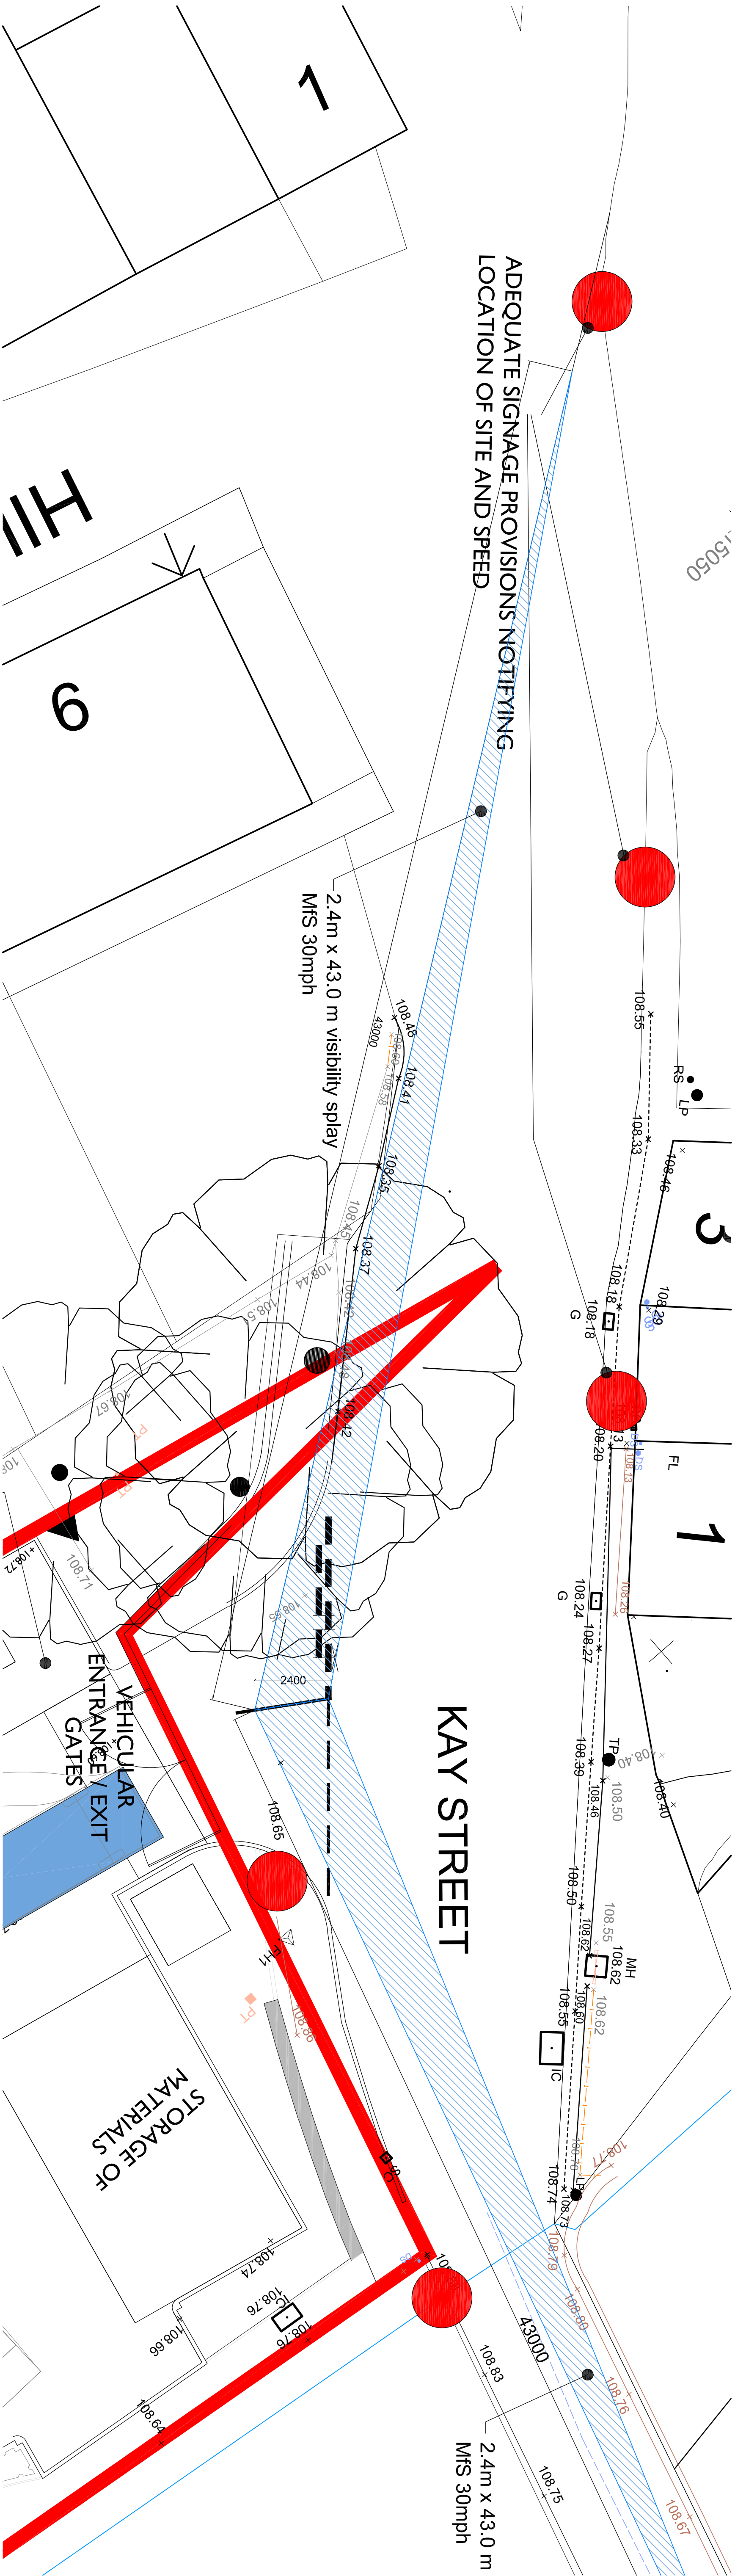

Scale 1:100@ A1

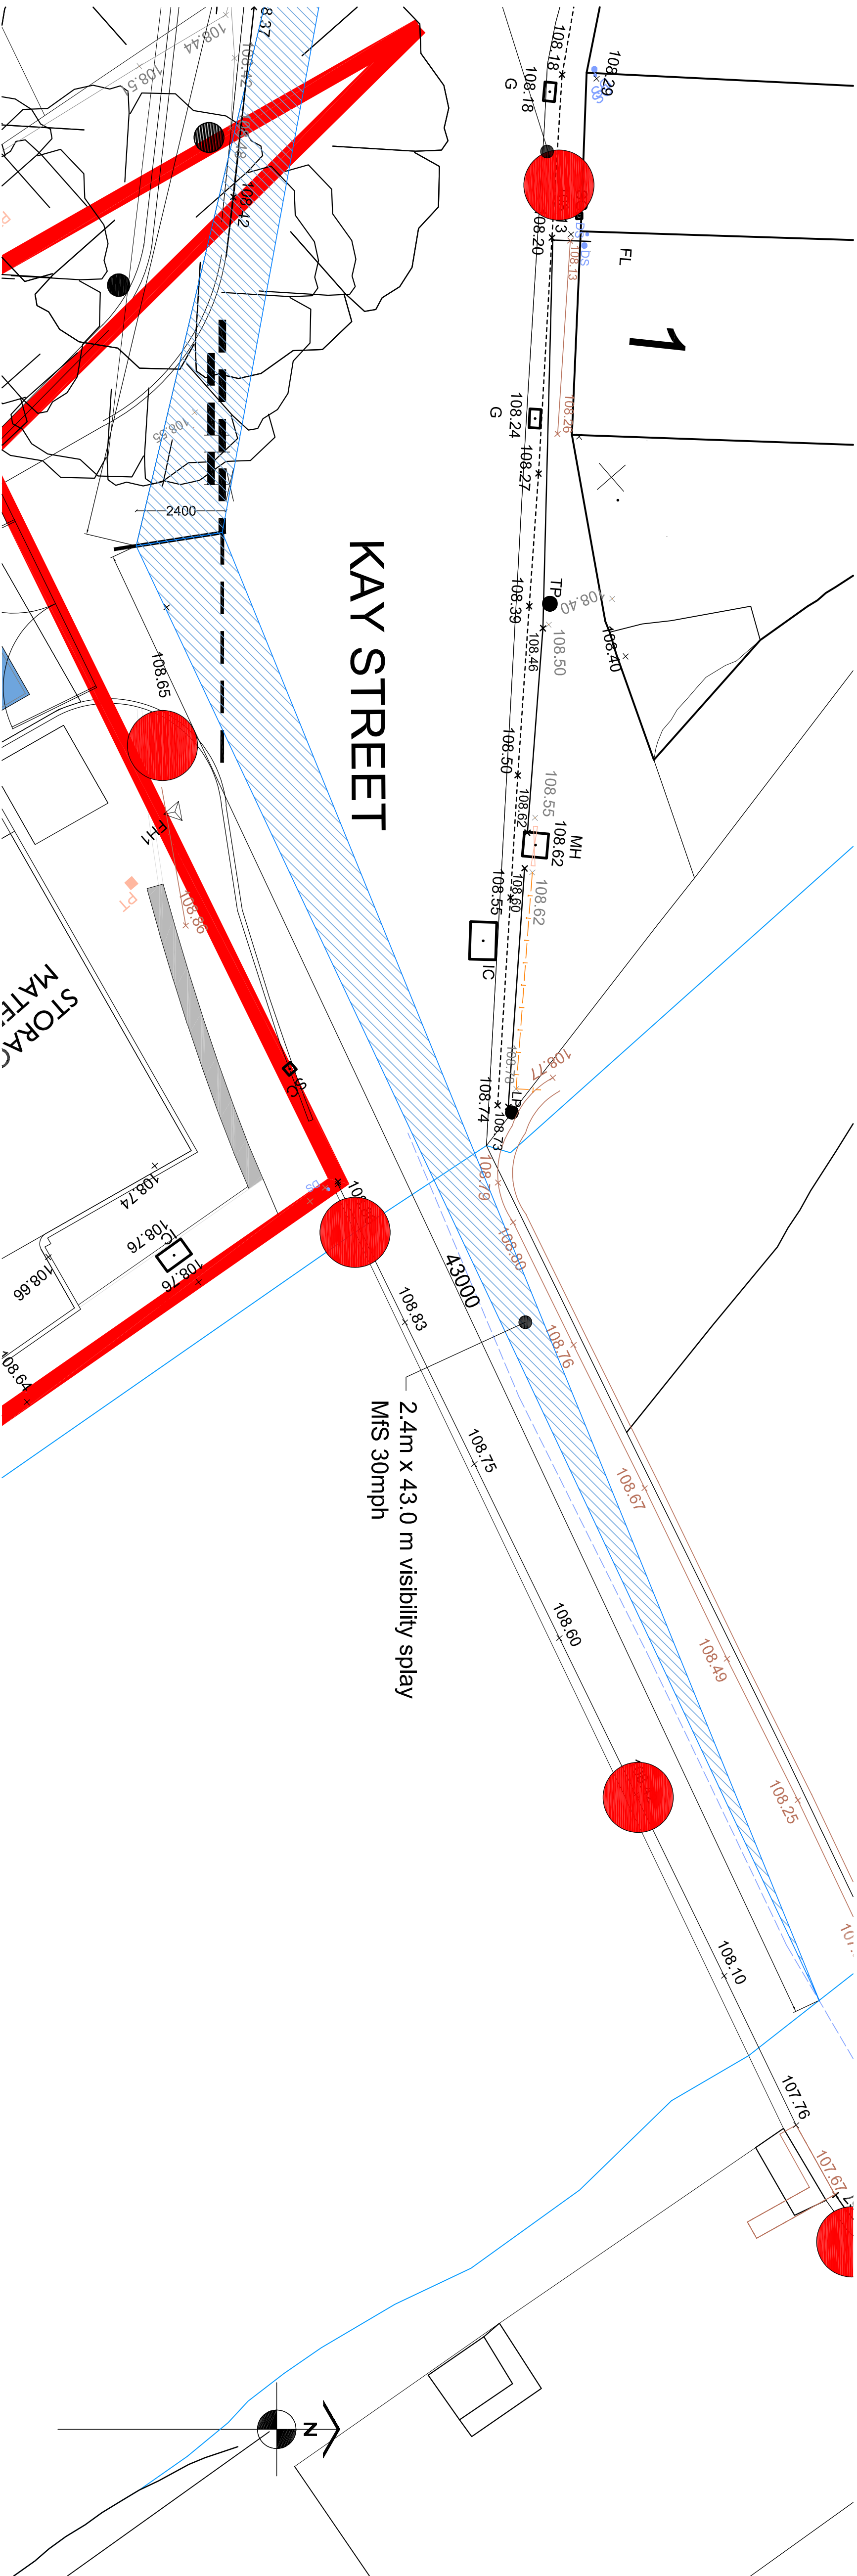

HATTRELL LLP			
SHE E KINGS COURT RAILWAY STREET ALTRINCHAM CHESHIRE WA14 2RD			
TELEPHONE 0161 620 4207			
e-mail: ds@hdtrell.co.uk / www.hdtrell.co.uk			
CLIENT			
Opulwood Developments Ltd			
PROJECT			
Waterside, Summerseat			
DRAWING TITLE			
Site Entrance / Egress Visibility Splays			
SCALE @ A1	DRAWN BY	CHECKED	DATE
1:100	ST	IS	01/23
DRAWING No	REVISION		
2492-2-14	-		
PLANNING			