


1:50 EXISTING
G. FLOOR PLAN

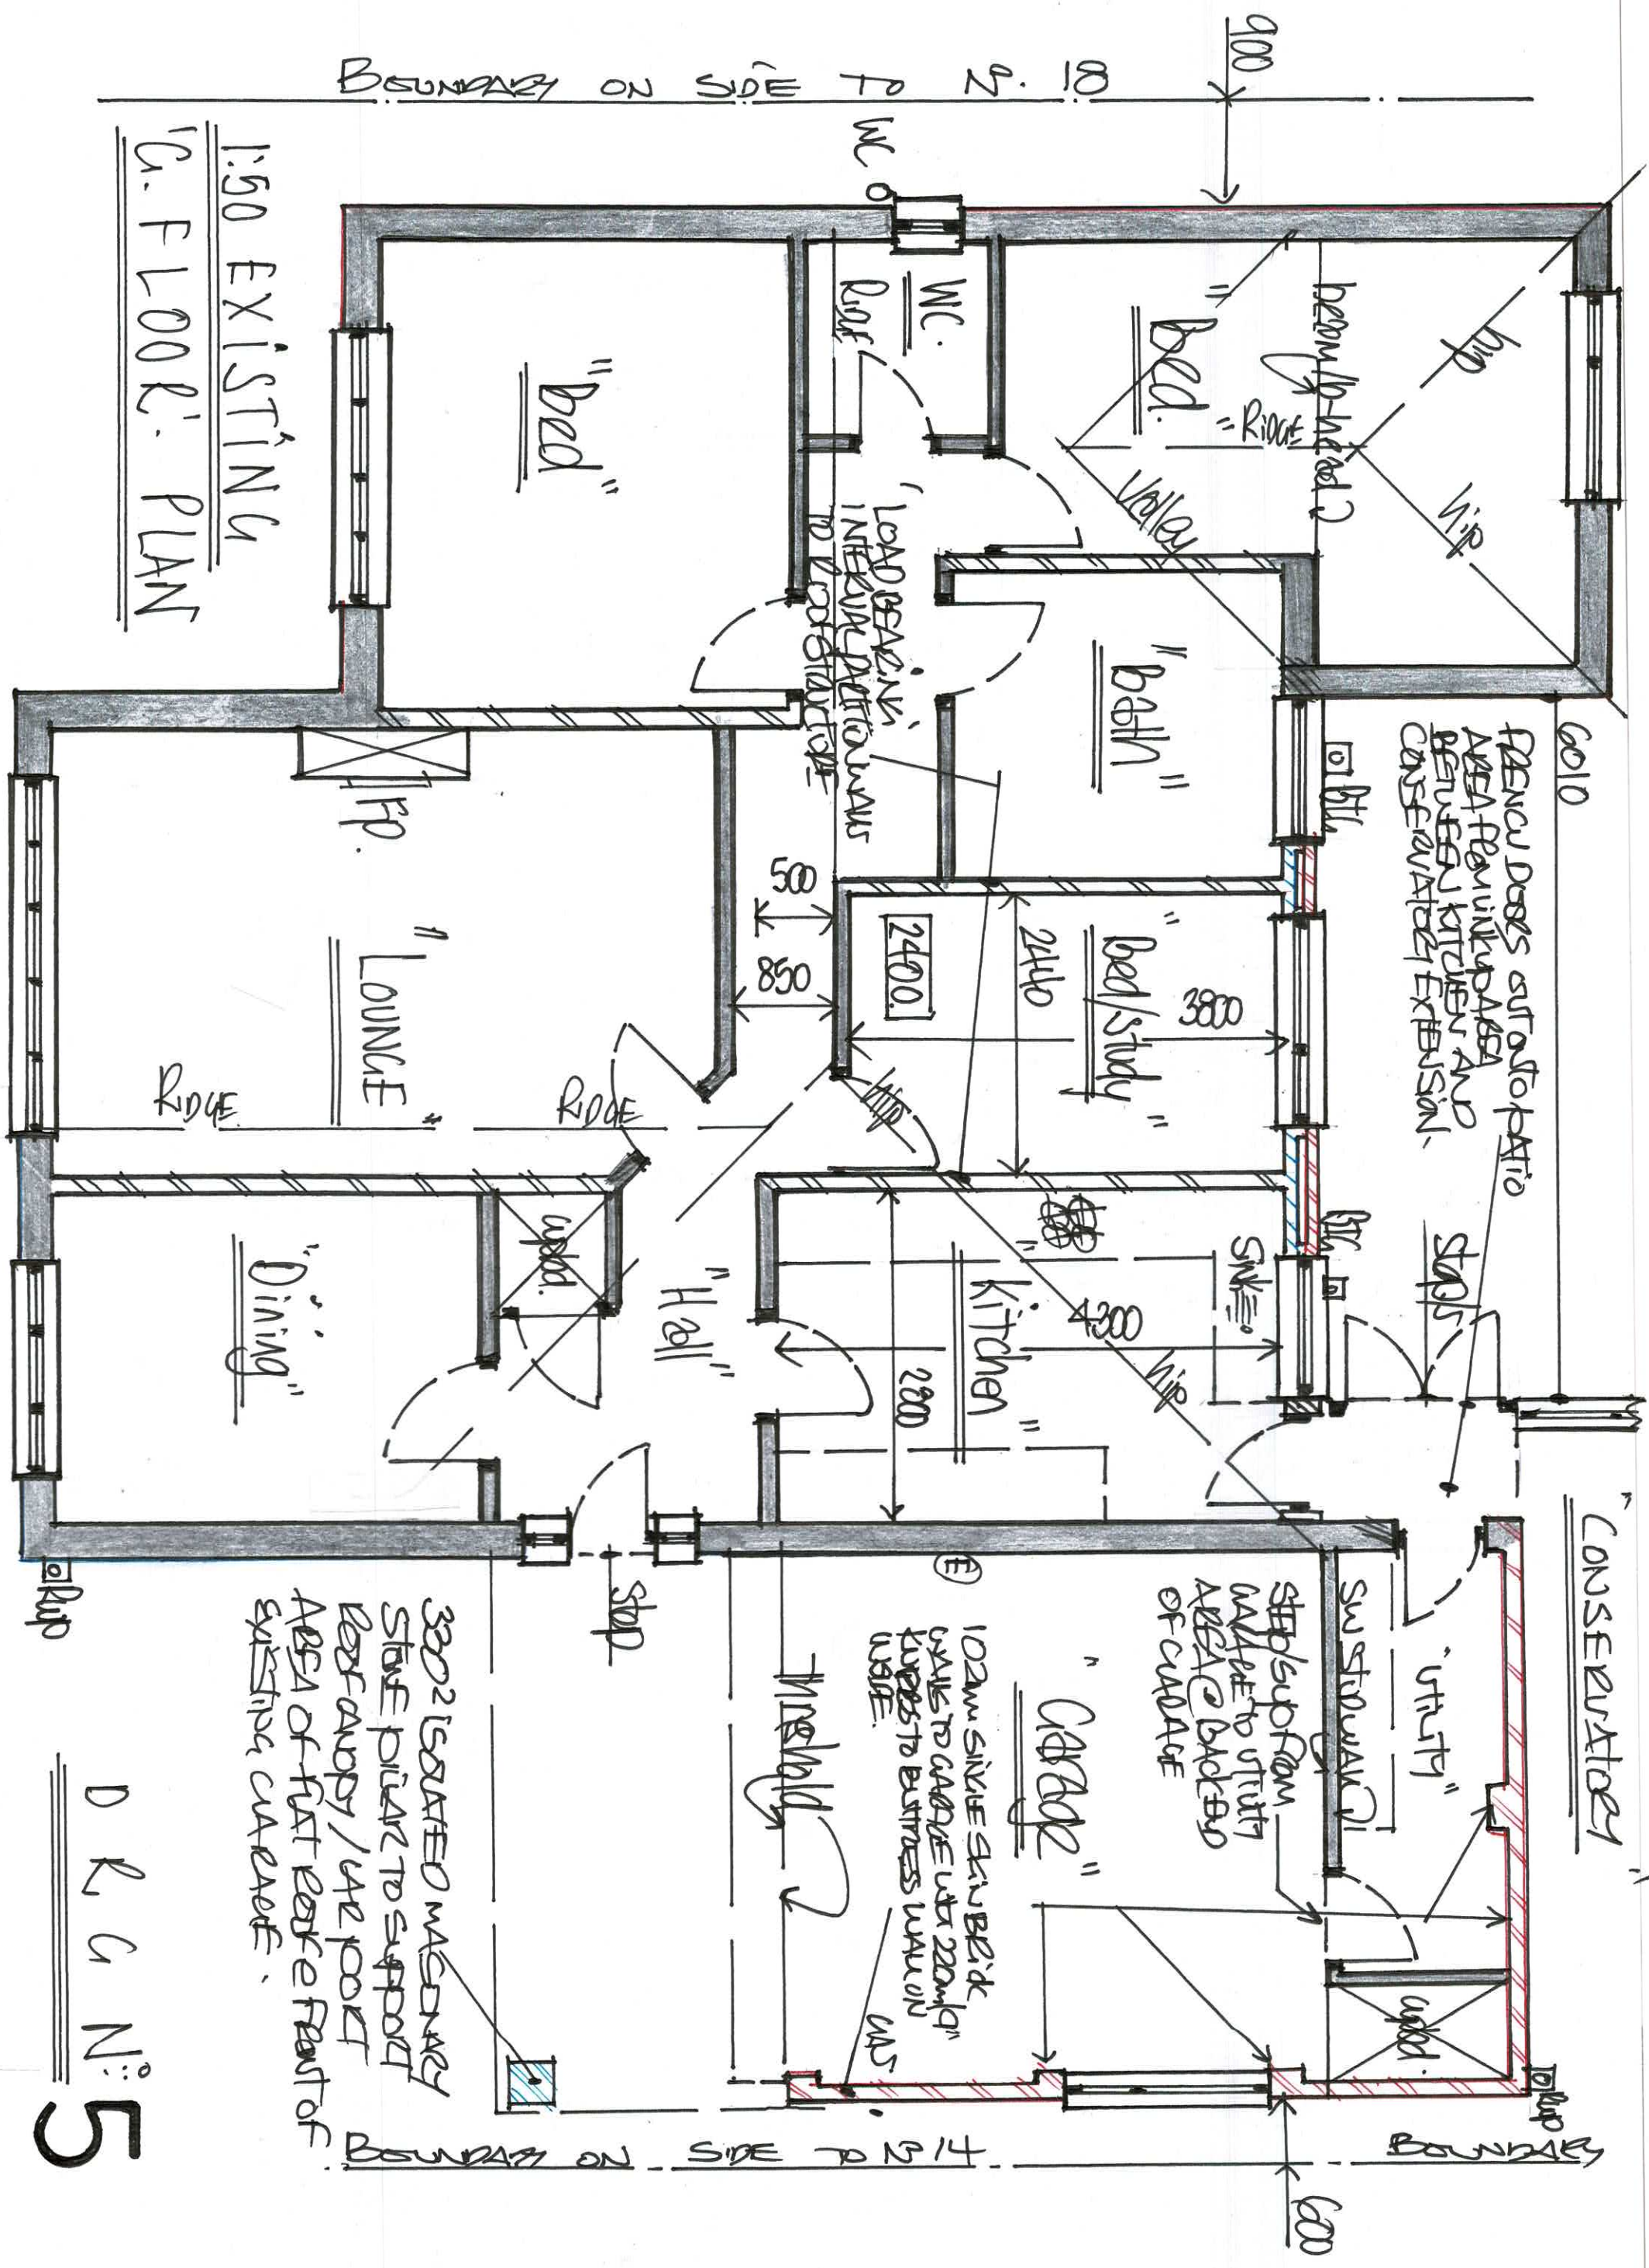

D K G N: 5