


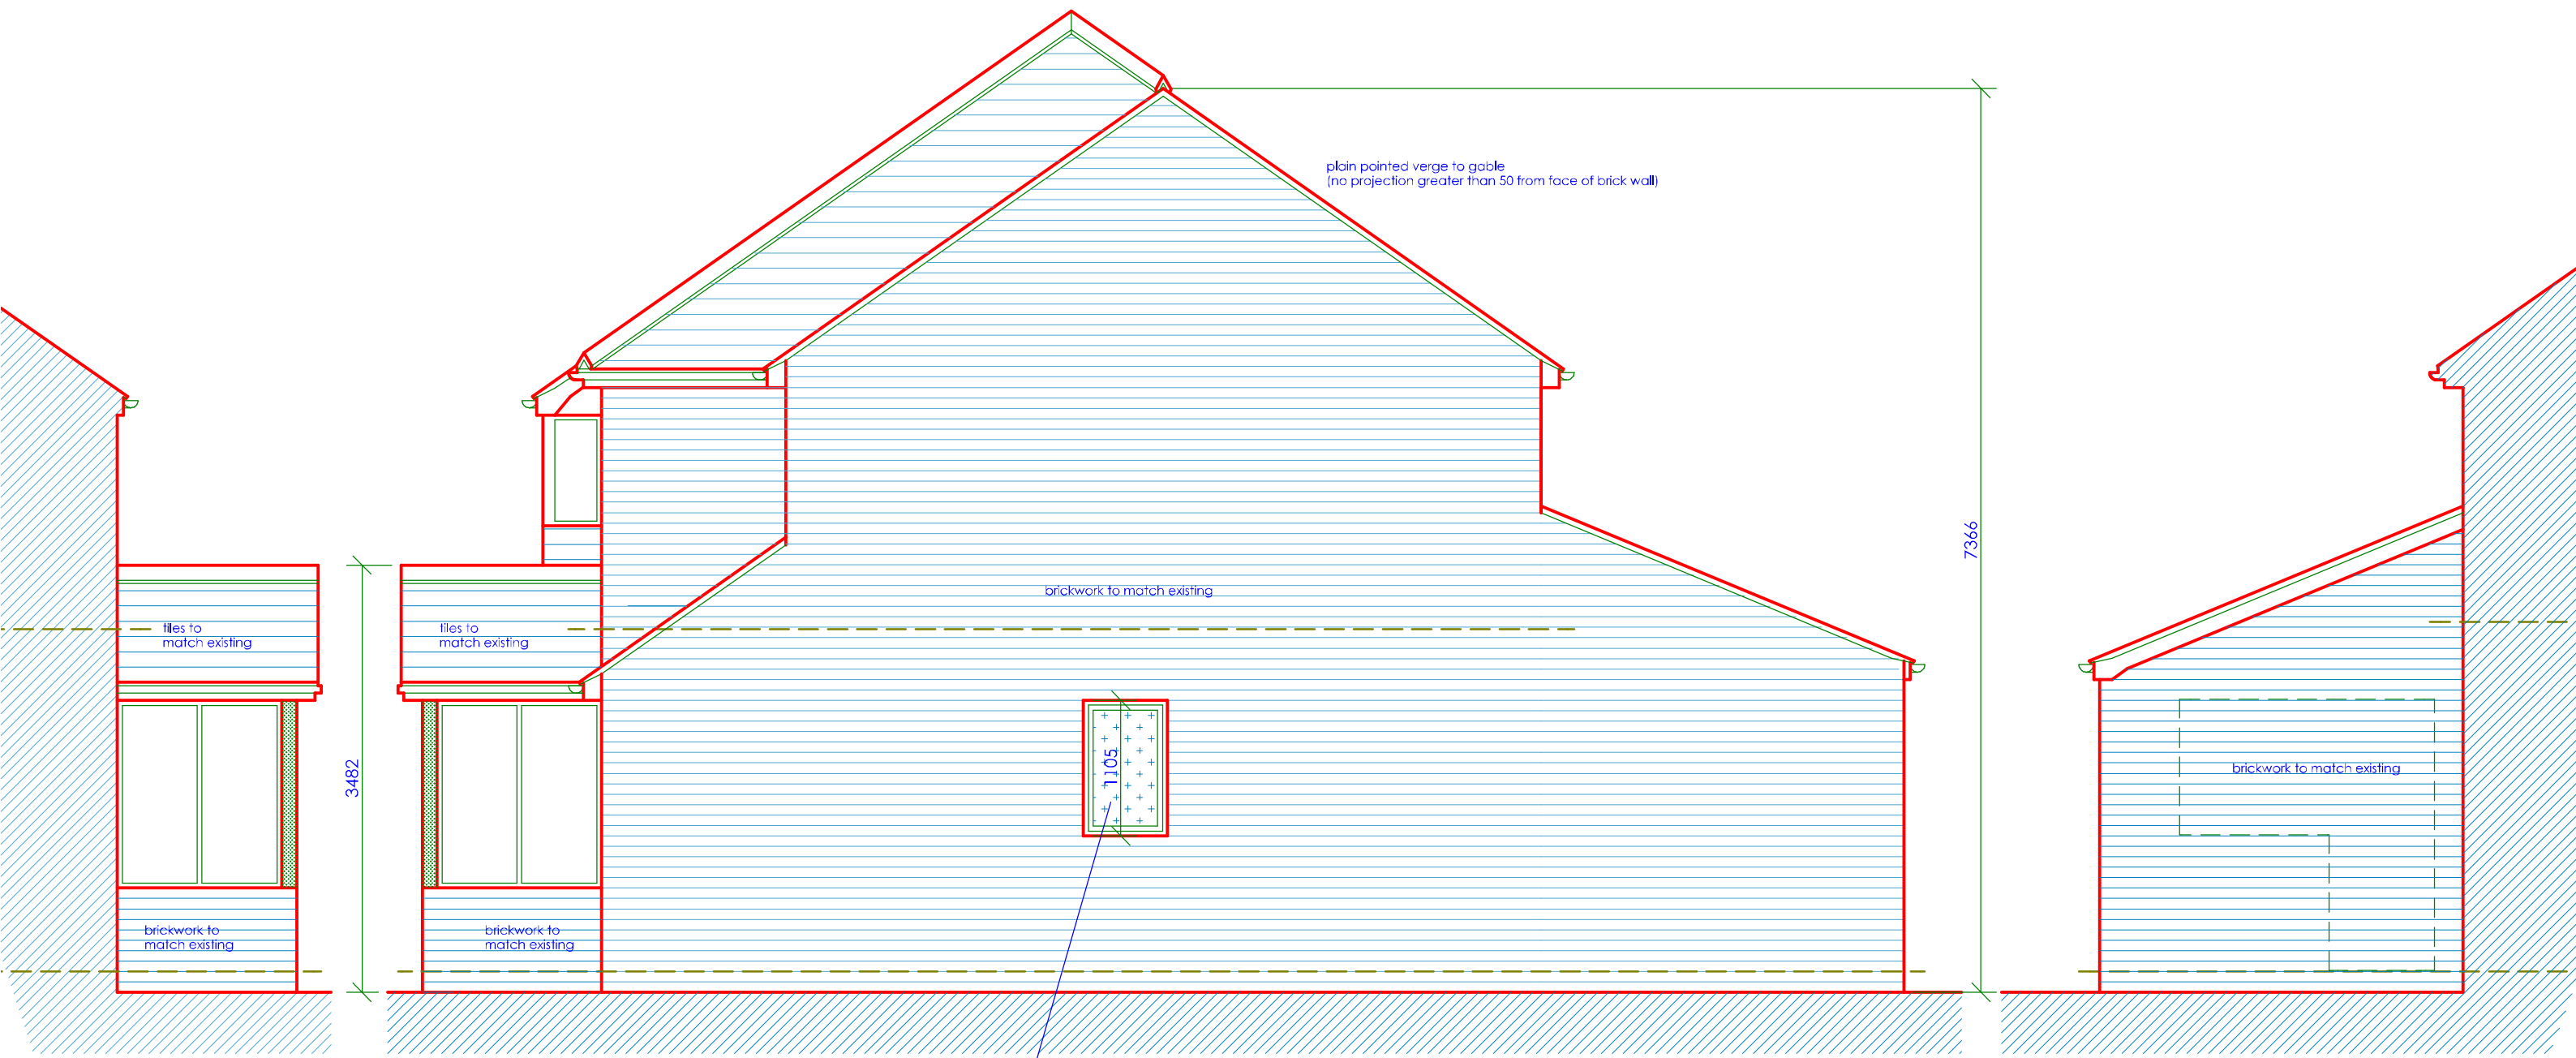

PORCH SIDE

SIDE

KITCHEN SIDE