



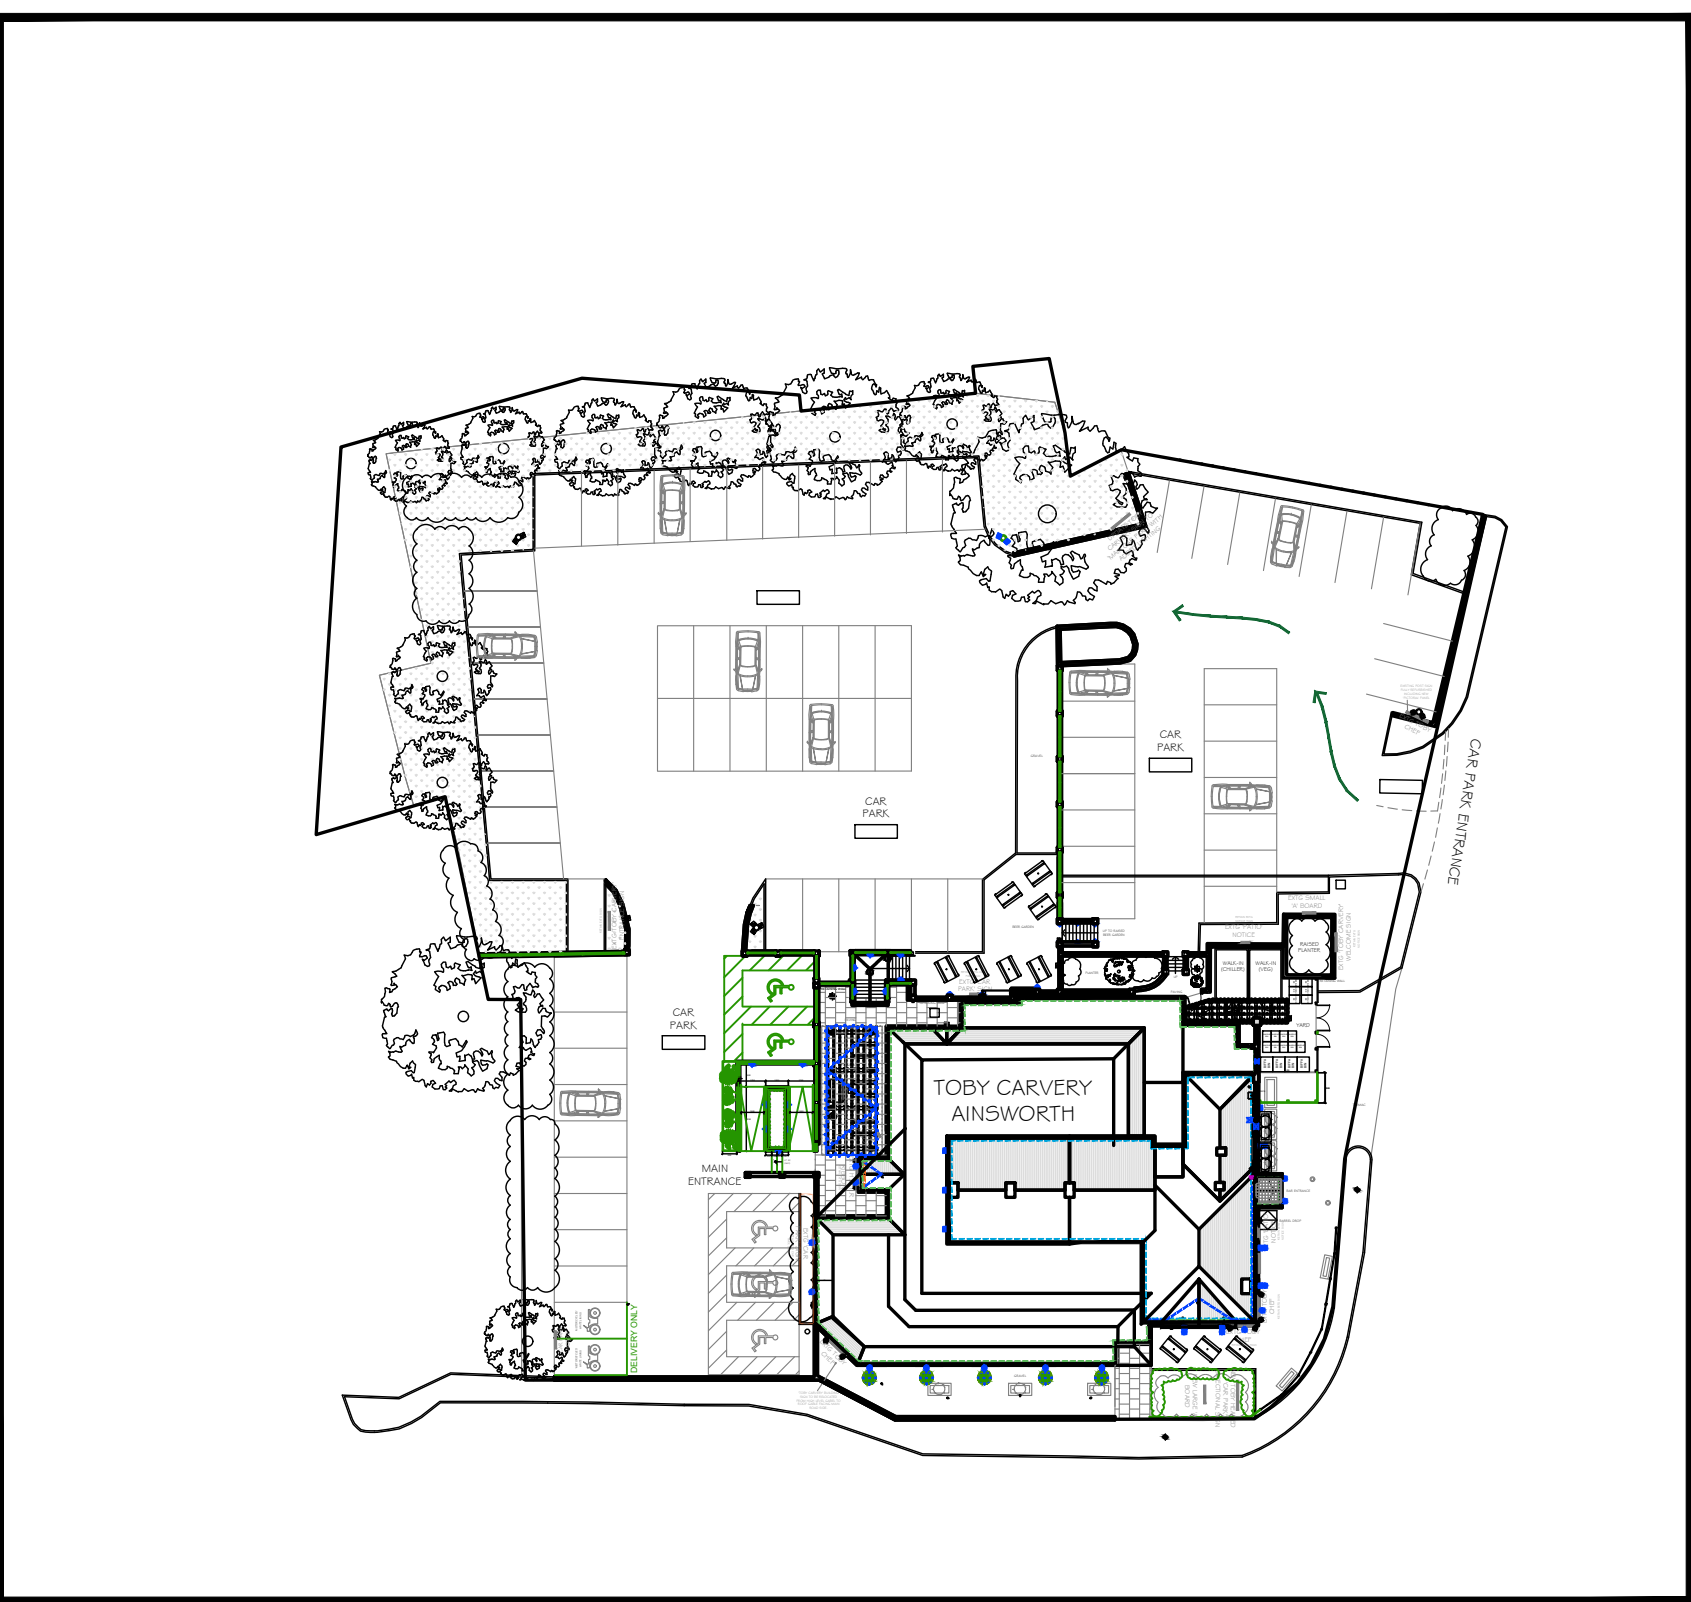

SITE LOCATION PLAN
SCALE: 1:500

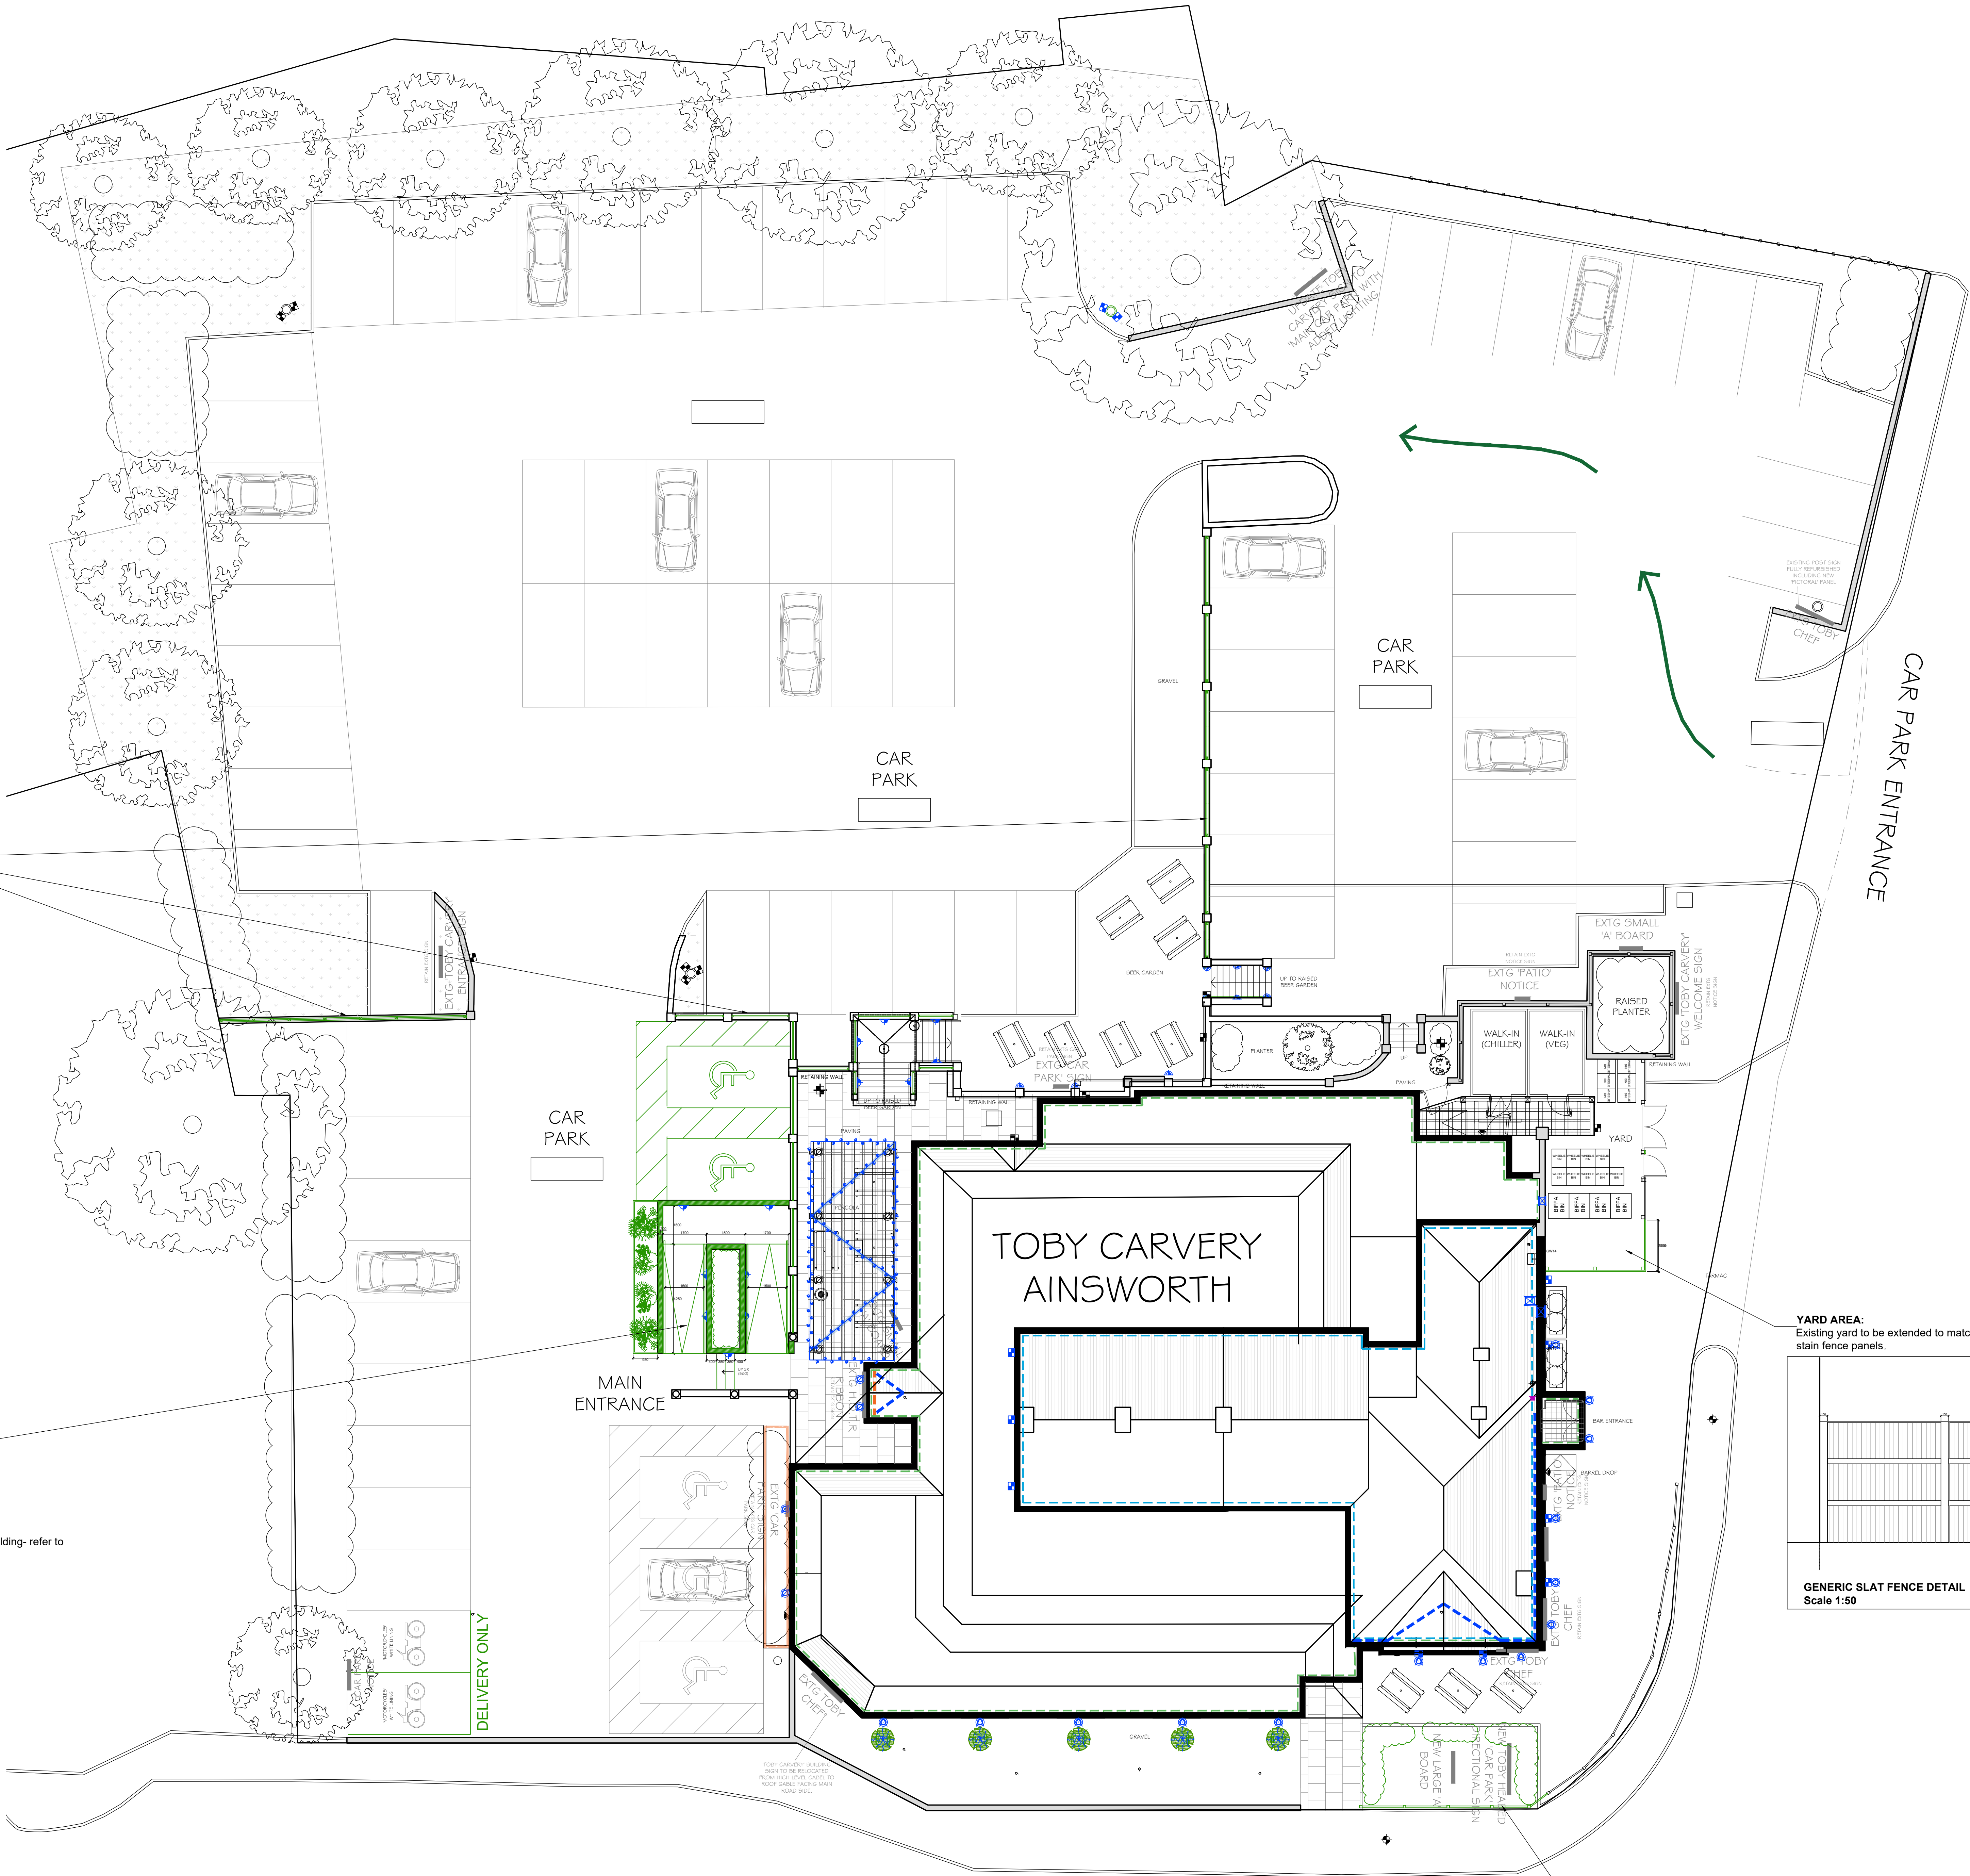

PATIO WALL DETAILS.
Fence infills all replaced with railings.
(All within existing wall structure).


ENTRANCE AREA

- New rope lighting to apex of entrance gable.
- Main entrance - lowest gable to be clad in cedar effect composite cladding.
- SNo. new ball top trees with twinkle lights to new planters.
- New ramp and stairs formed from car park to improve DDA access to the building- refer to additional detail.
- 2no. additional accessible parking bays.

YARD AREA:
Existing yard to be extended to match existing fence.
stain fence panels.

GENERIC SLAT FENCE DETAIL
Scale 1:50

FENCE:
- New post and chain fence.

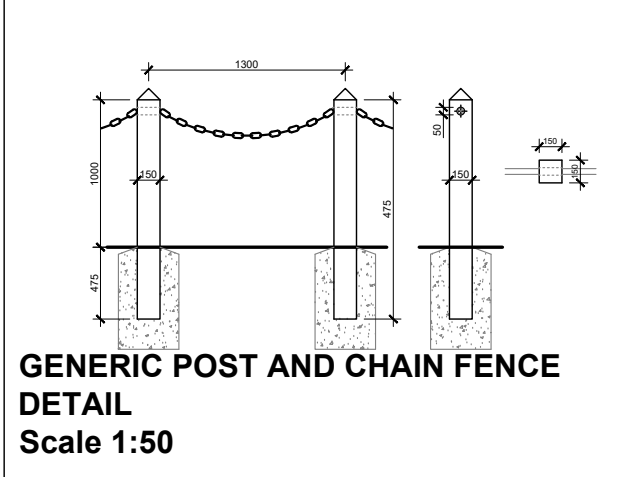

GENERIC POST AND CHAIN FENCE
DETAIL
Scale 1:50

