


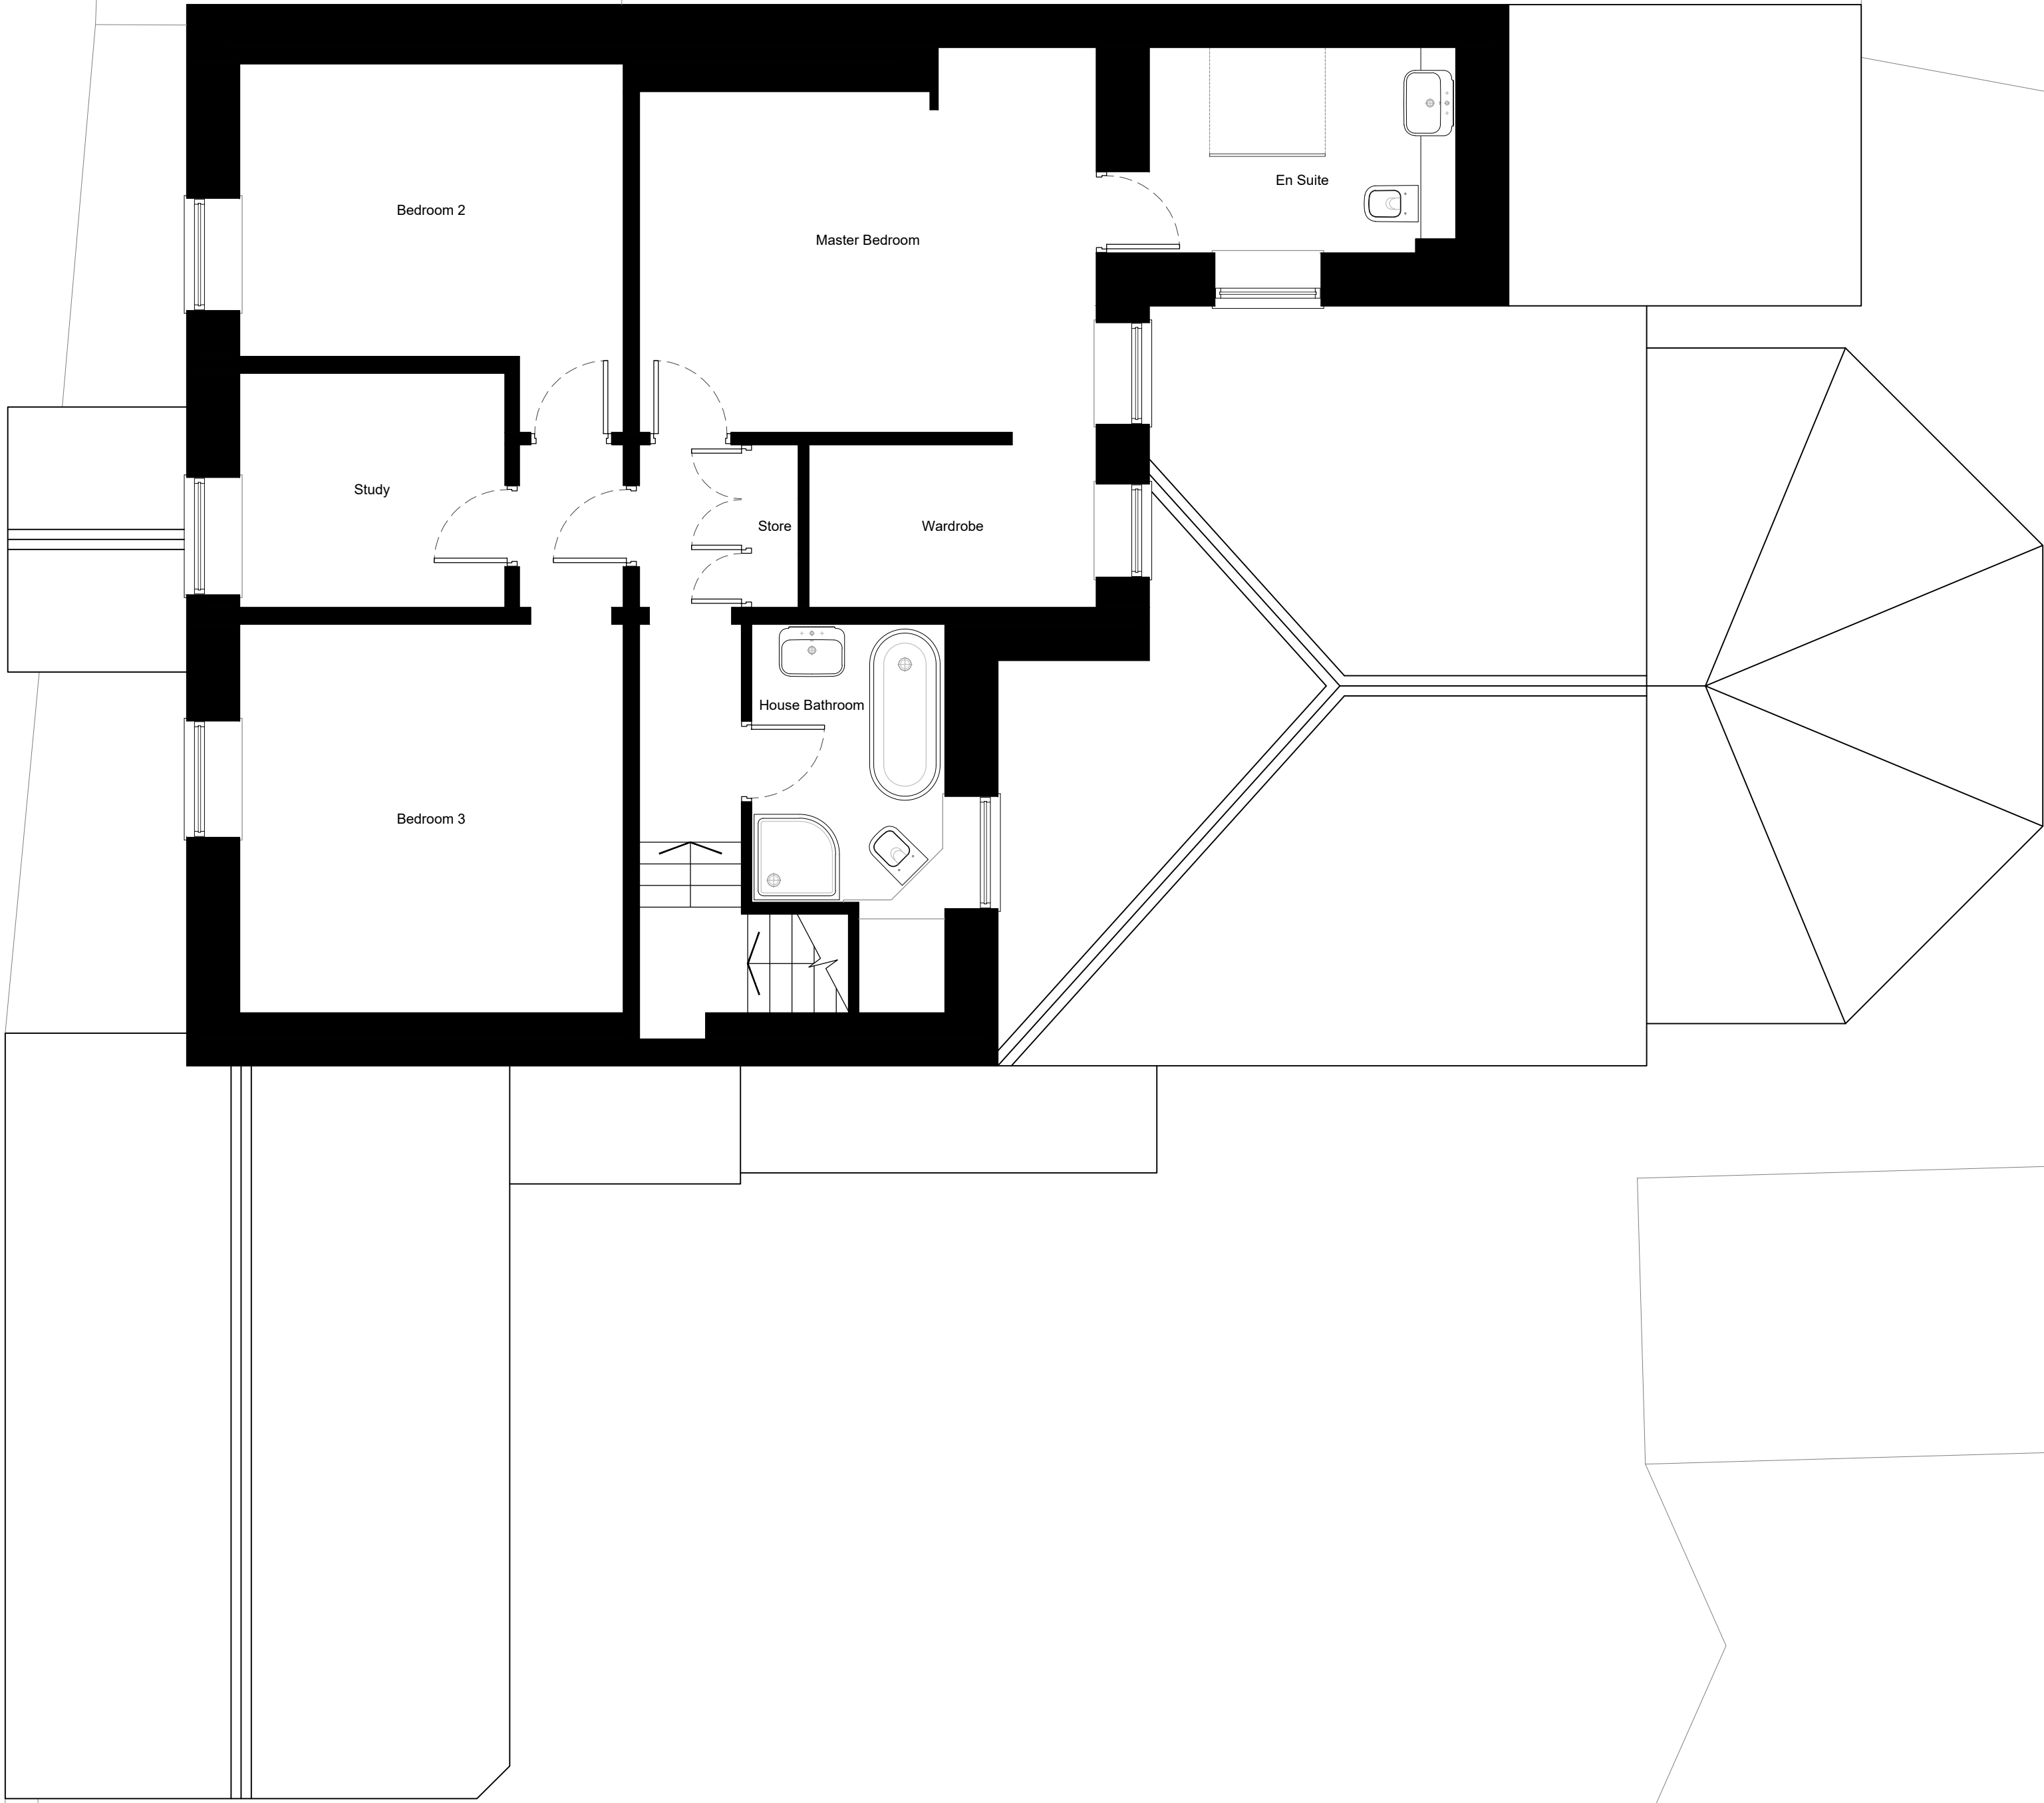

DO NOT SCALE FROM THIS DRAWING

Notes

All dimensions to be checked on site

Any discrepancies to be reported immediately to the Architect

Drawing to be read in conjunction with all relevant design information, including Architects, Services, Civil and Structural Engineers drawings

All existing site, tree, building and survey information has been compiled from different sources, including information supplied by third parties

NOT FOR CONSTRUCTION

H1233 112 Rev 0	
TITLE	PROPOSED DRAWING GENERAL ARRANGEMENT PLAN FIRST FLOOR PLAN
SCALE	1:50 @ A1
PLANNING	
PROJECT	REFURBISHMENT & ALTERATIONS TO STUDIO FORMERLY KNOWN AS THE ROACH BANK INN 129 CROFT LANE BURY BL9 8QH
CLIENT	MR ANDY ODUDU
DAWSON WILLIAMSON ARCHITECTS	
Bradford Edinburgh 01274 551 300 info@dawsonwilliamson.co.uk	
THE DETAILS SHOWN ON THIS DRAWING ARE CONFIDENTIAL & THE DRAWING IS THE EXCLUSIVE PROPERTY OF DAWSON WILLIAMSON LTD. NO USE, COPY OR DISCLOSURE OF THE DRAWING MAY BE MADE WITHOUT OUR PERMISSION & THE DRAWING MUST BE RETURNED TO DAWSON WILLIAMSON LTD WHEN REQUIRED. © Dawson Williamson Ltd 2023	