
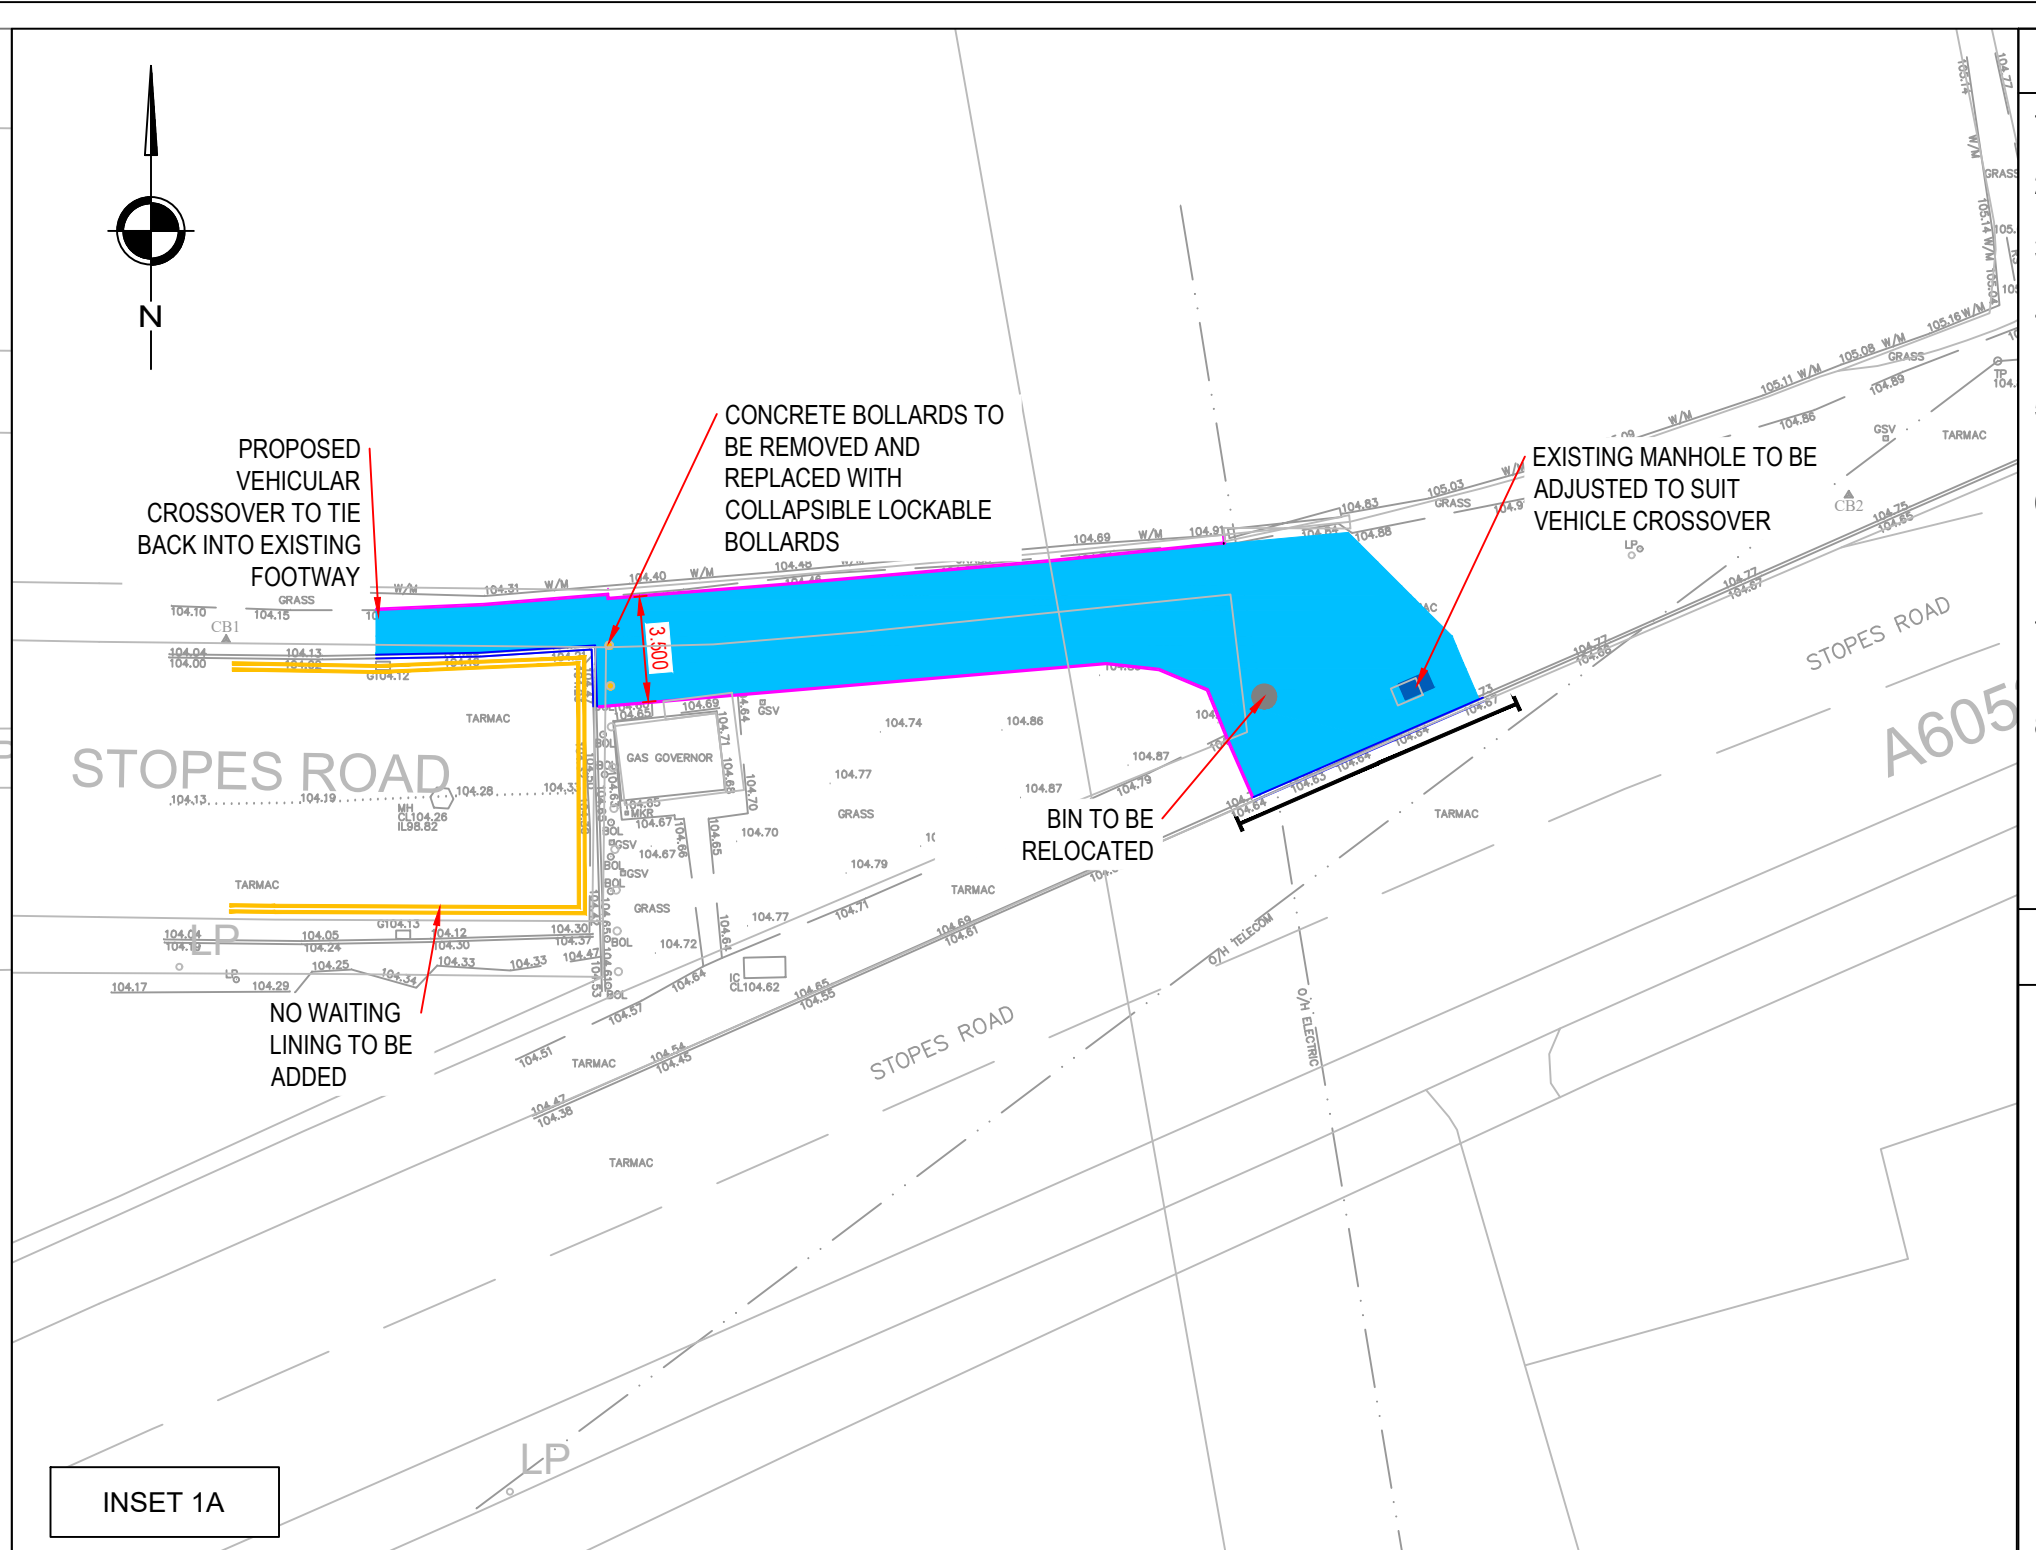


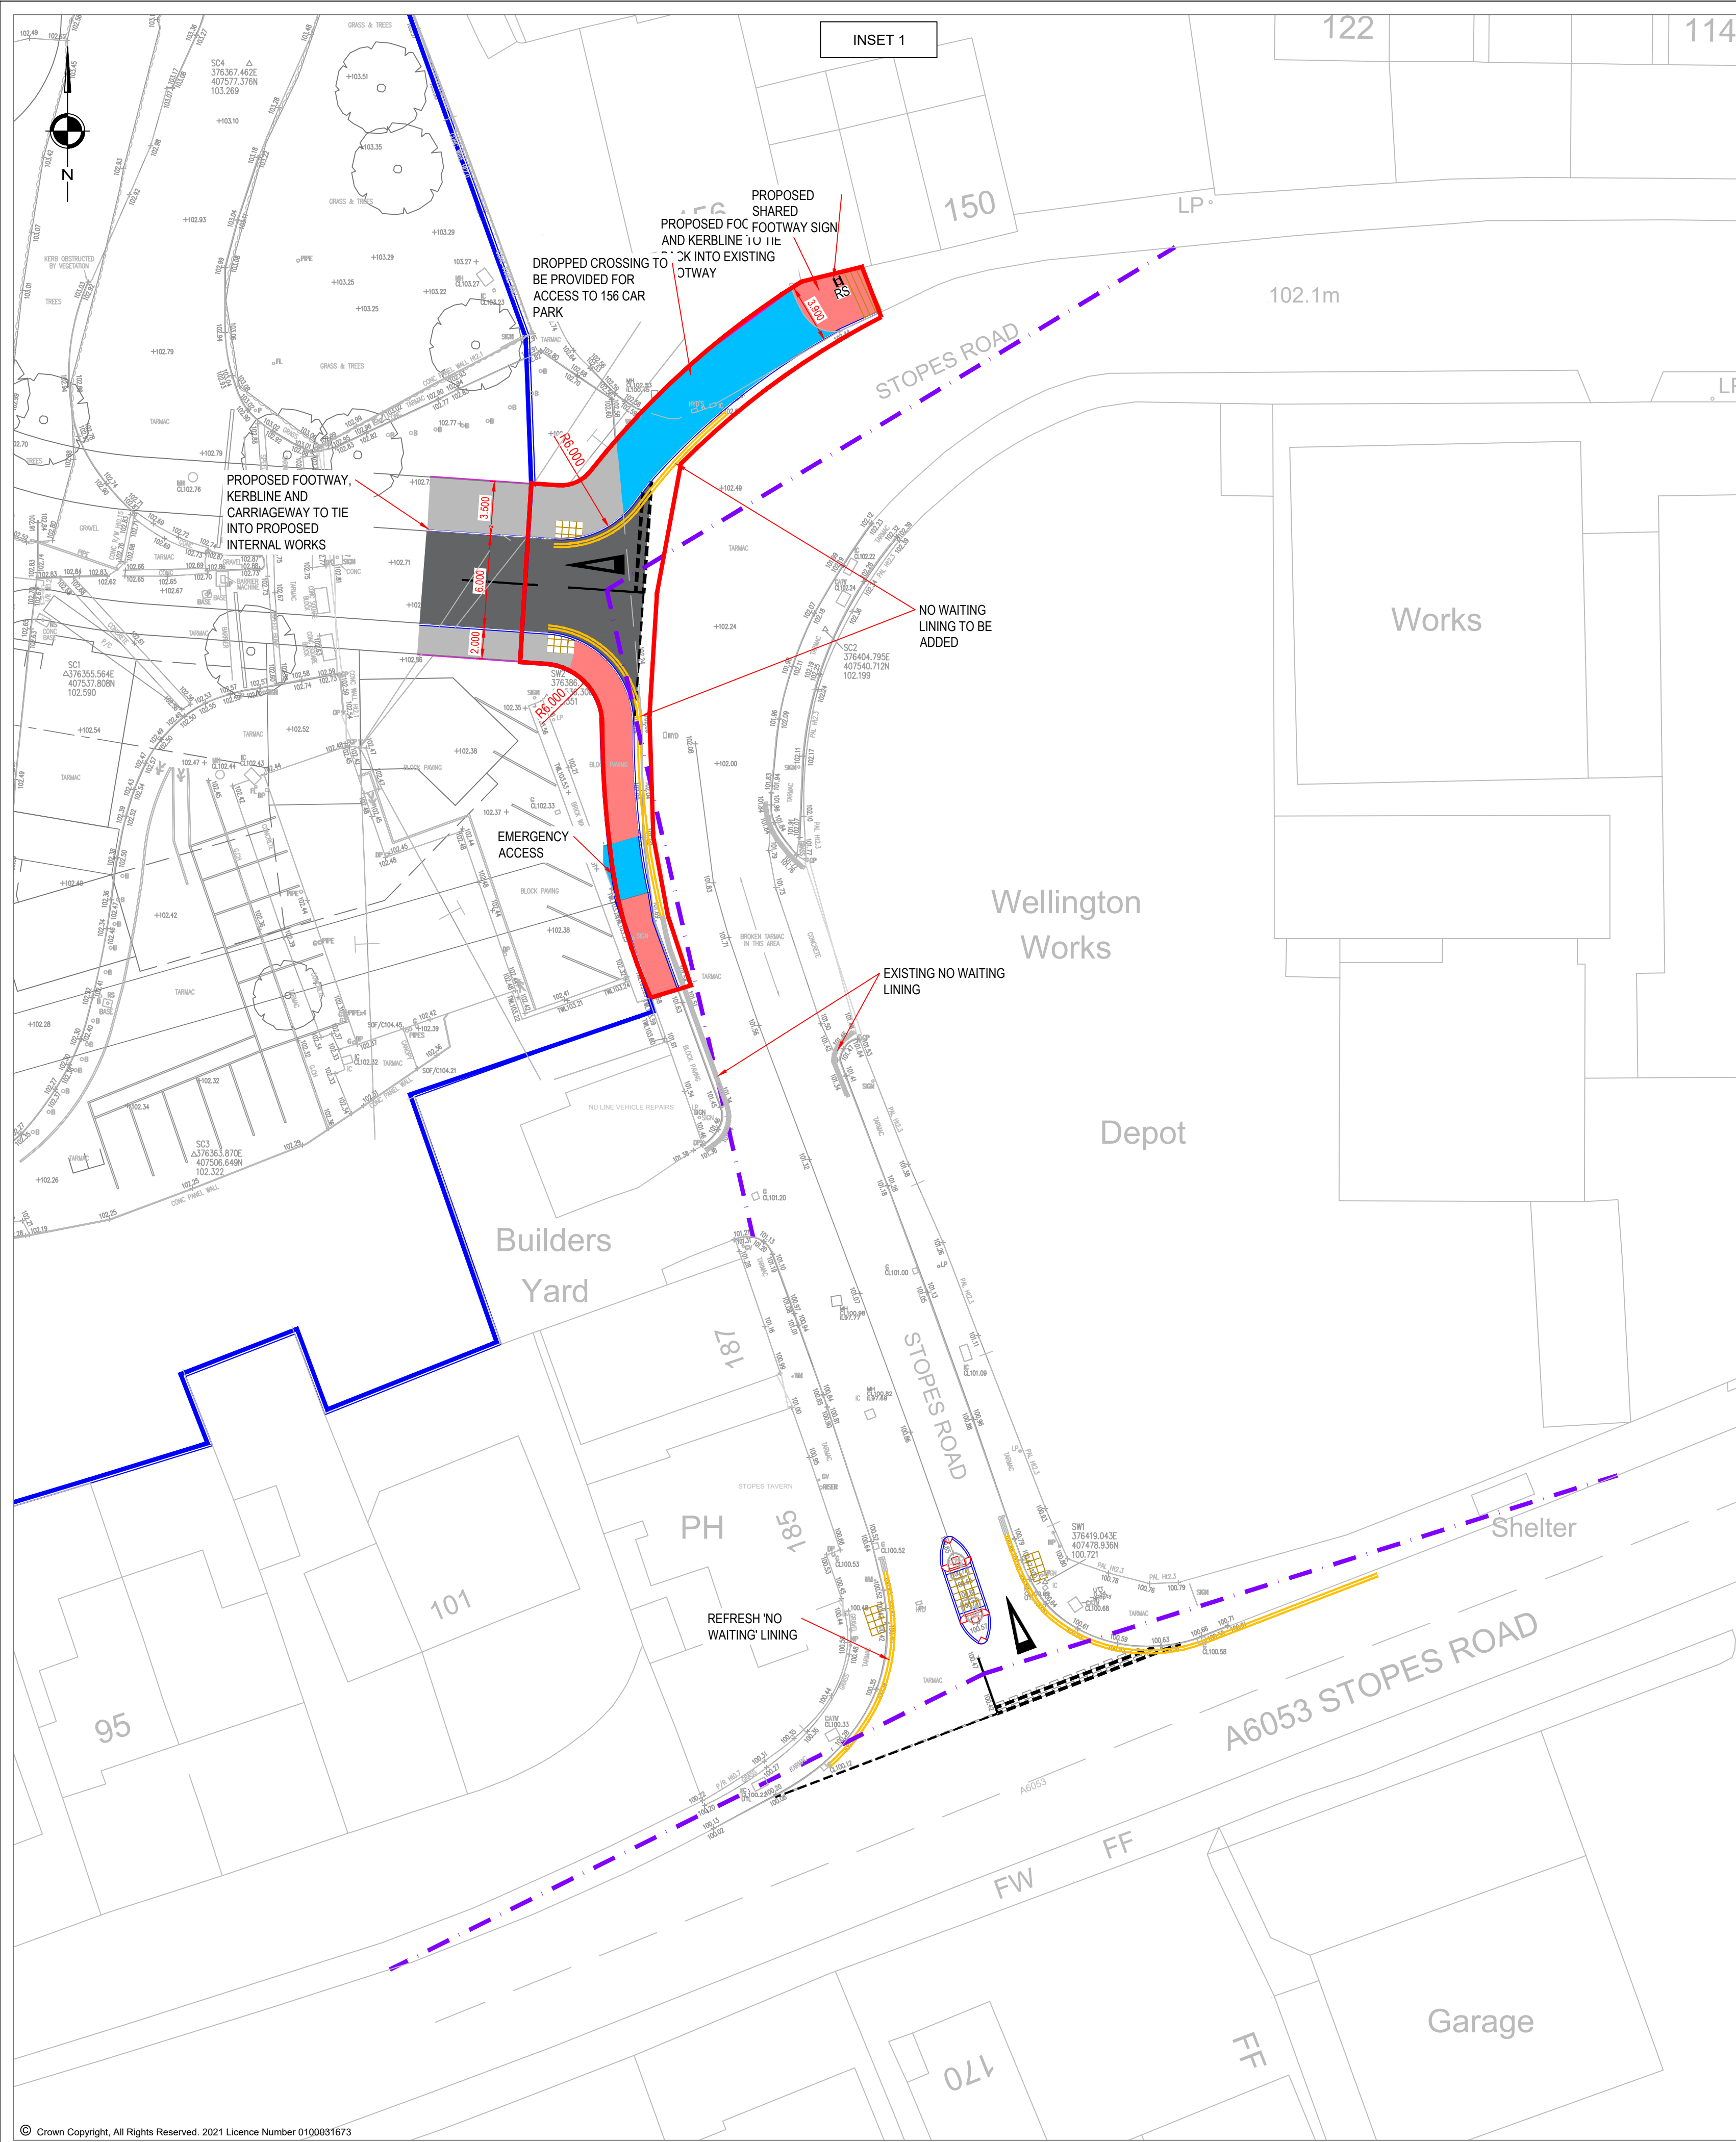

NOTES

- ALL DIMENSIONS ARE IN METRES UNLESS NOTED OTHERWISE.
- ALL LEVELS ARE IN METRES RELATED TO ORDNANCE DATUM NEWLYN (OD) UNLESS NOTED OTHERWISE.
- ALL COORDINATES ARE IN METRES RELATED TO ORDNANCE SURVEY NATIONAL GRID.
- ALL MATERIALS AND WORKMANSHIP WILL BE AS DEFINED IN THE SPECIFICATION UNLESS NOTED OTHERWISE.
- THIS DRAWING IS TO BE READ IN CONJUNCTION WITH ALL DRAWINGS AND DOCUMENTATION ASSOCIATED WITH THE PROJECT.
- THIS DRAWING HAS BEEN BASED UPON SURVEY/OS INFORMATION SUPPLIED BY A THIRD PARTY AND SCP SHALL NOT BE LIABLE FOR ANY INACCURACY OR DEFICIENCIES ARISING FROM IT.
- ALL LEVELS, DIMENSIONS AND LOCATIONS ARE TO BE CHECKED BY THE MAIN CONTRACTOR PRIOR TO COMMENCEMENT OF ANY WORK ON SITE.
- ALL WORKS TO BE CARRIED OUT IN ACCORDANCE WITH LOCAL AUTHORITY ADOPTABLE RESIDENTIAL ROAD SPECIFICATION AND STANDARD DETAILS.

KEY

- PROPOSED FULL DEPTH CARRIAGEWAY CONSTRUCTION
- PROPOSED VEHICULAR CROSSOVER CONSTRUCTION
- PROPOSED FULL DEPTH FOOTWAY CONSTRUCTION
- PROPOSED FOOTWAY RESURFACING
- PROPOSED KERB
- PROPOSED EDGING KERB
- PROPOSED TACTILE ARRANGEMENT
- PROPOSED BOLLARDS
- PROPOSED SIGNAGE
- EXISTING BIN TO BE RELOCATED
- EXISTING MANHOLE TO BE ADJUSTED
- SITE BOUNDARY
- EXTENTS OF S278
- VISIBILITY SPLAY
Y VALUE = 2.4m
X VALUE = 43m

LOCATION PLAN

REVISIONS

REV	DESCRIPTION	DATE	BY
A	FIRST ISSUE	23.01.24	SK
B	BOUNDARY LINES AMENDED AS PER CLIENT REQUEST	24.01.24	SK

SCP

Transportation Planning - Infrastructure Design

Colwyn Chambers, 19 Trunk Street, Manchester, M2 3BA, Tel: 0161 832 4400, www.scptransport.co.uk, Email: info@scptransport.co.uk

Client Name:

HARWORTH GROUP

Project Title:

STOPES ROAD, LITTLE LEVER

Drawing Title:

GENERAL ARRANGEMENT

Date:	23.01.2024	Drawn By:	SK
Scale:	1:250 @ A1	Checked:	TM
Status:	PRELIMINARY	Approved:	PTU

Drawing No:	SCP-231141-S278-0000-001	Rev:	B
-------------	--------------------------	------	---