

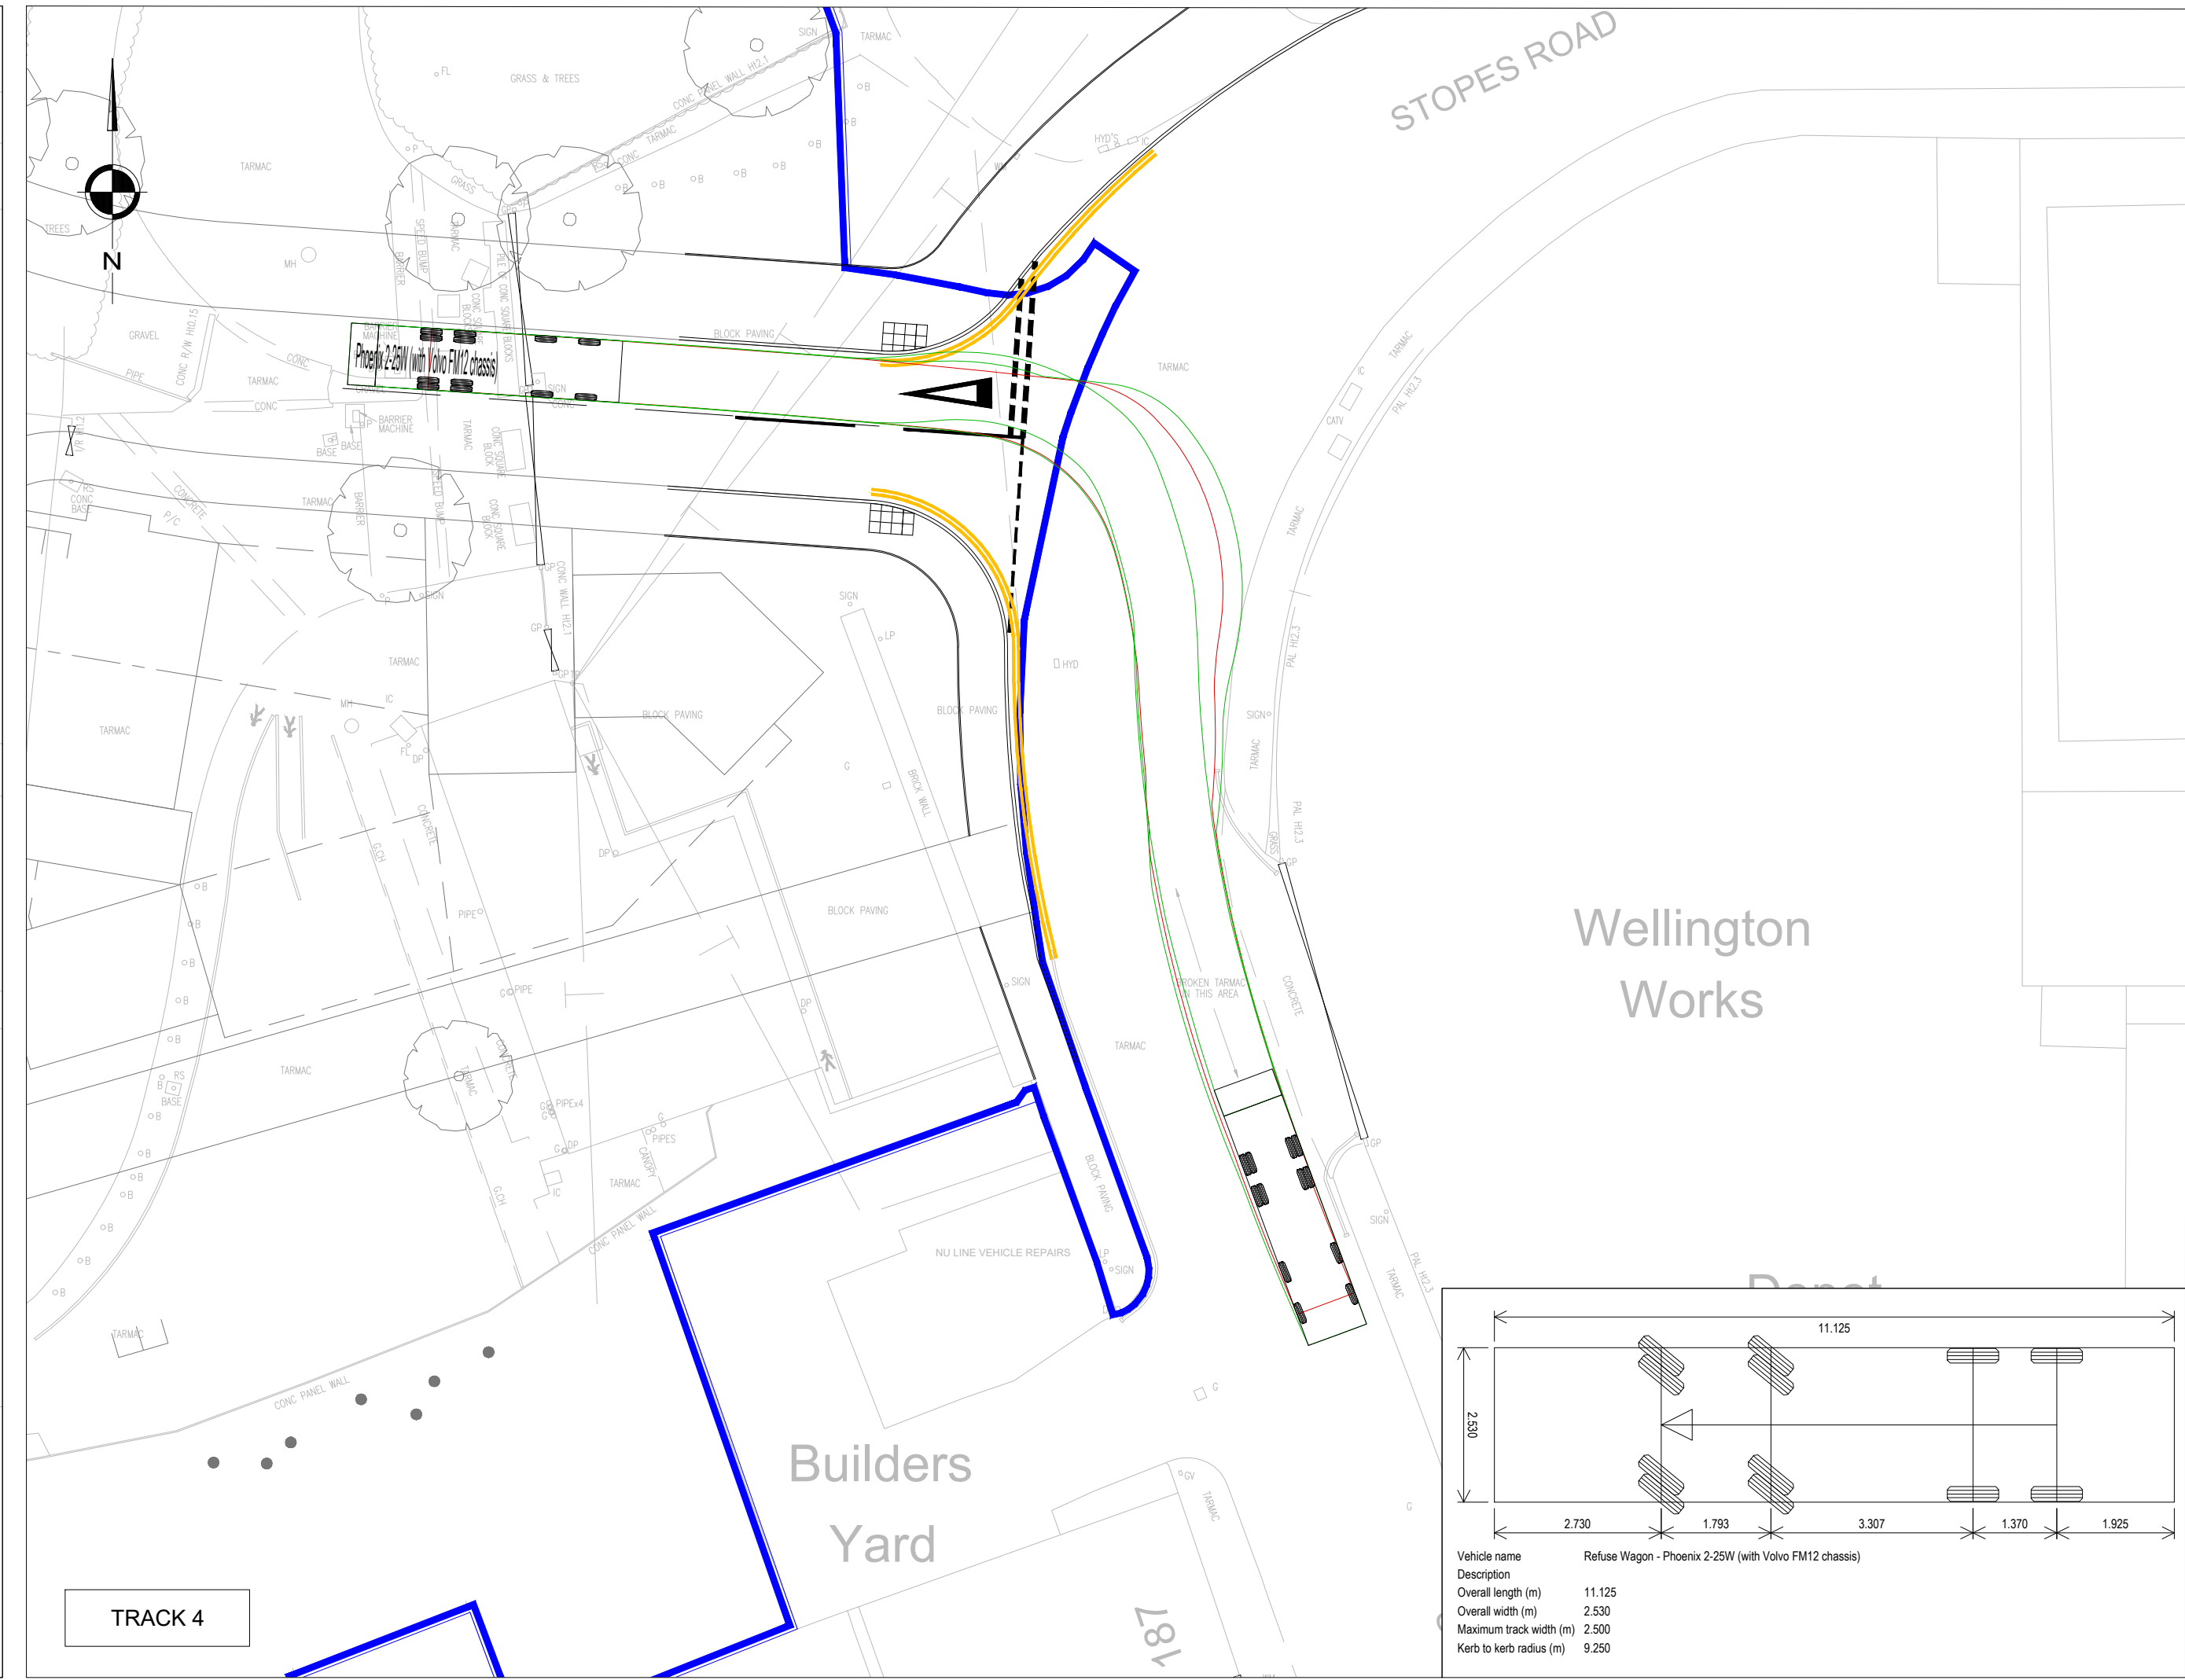
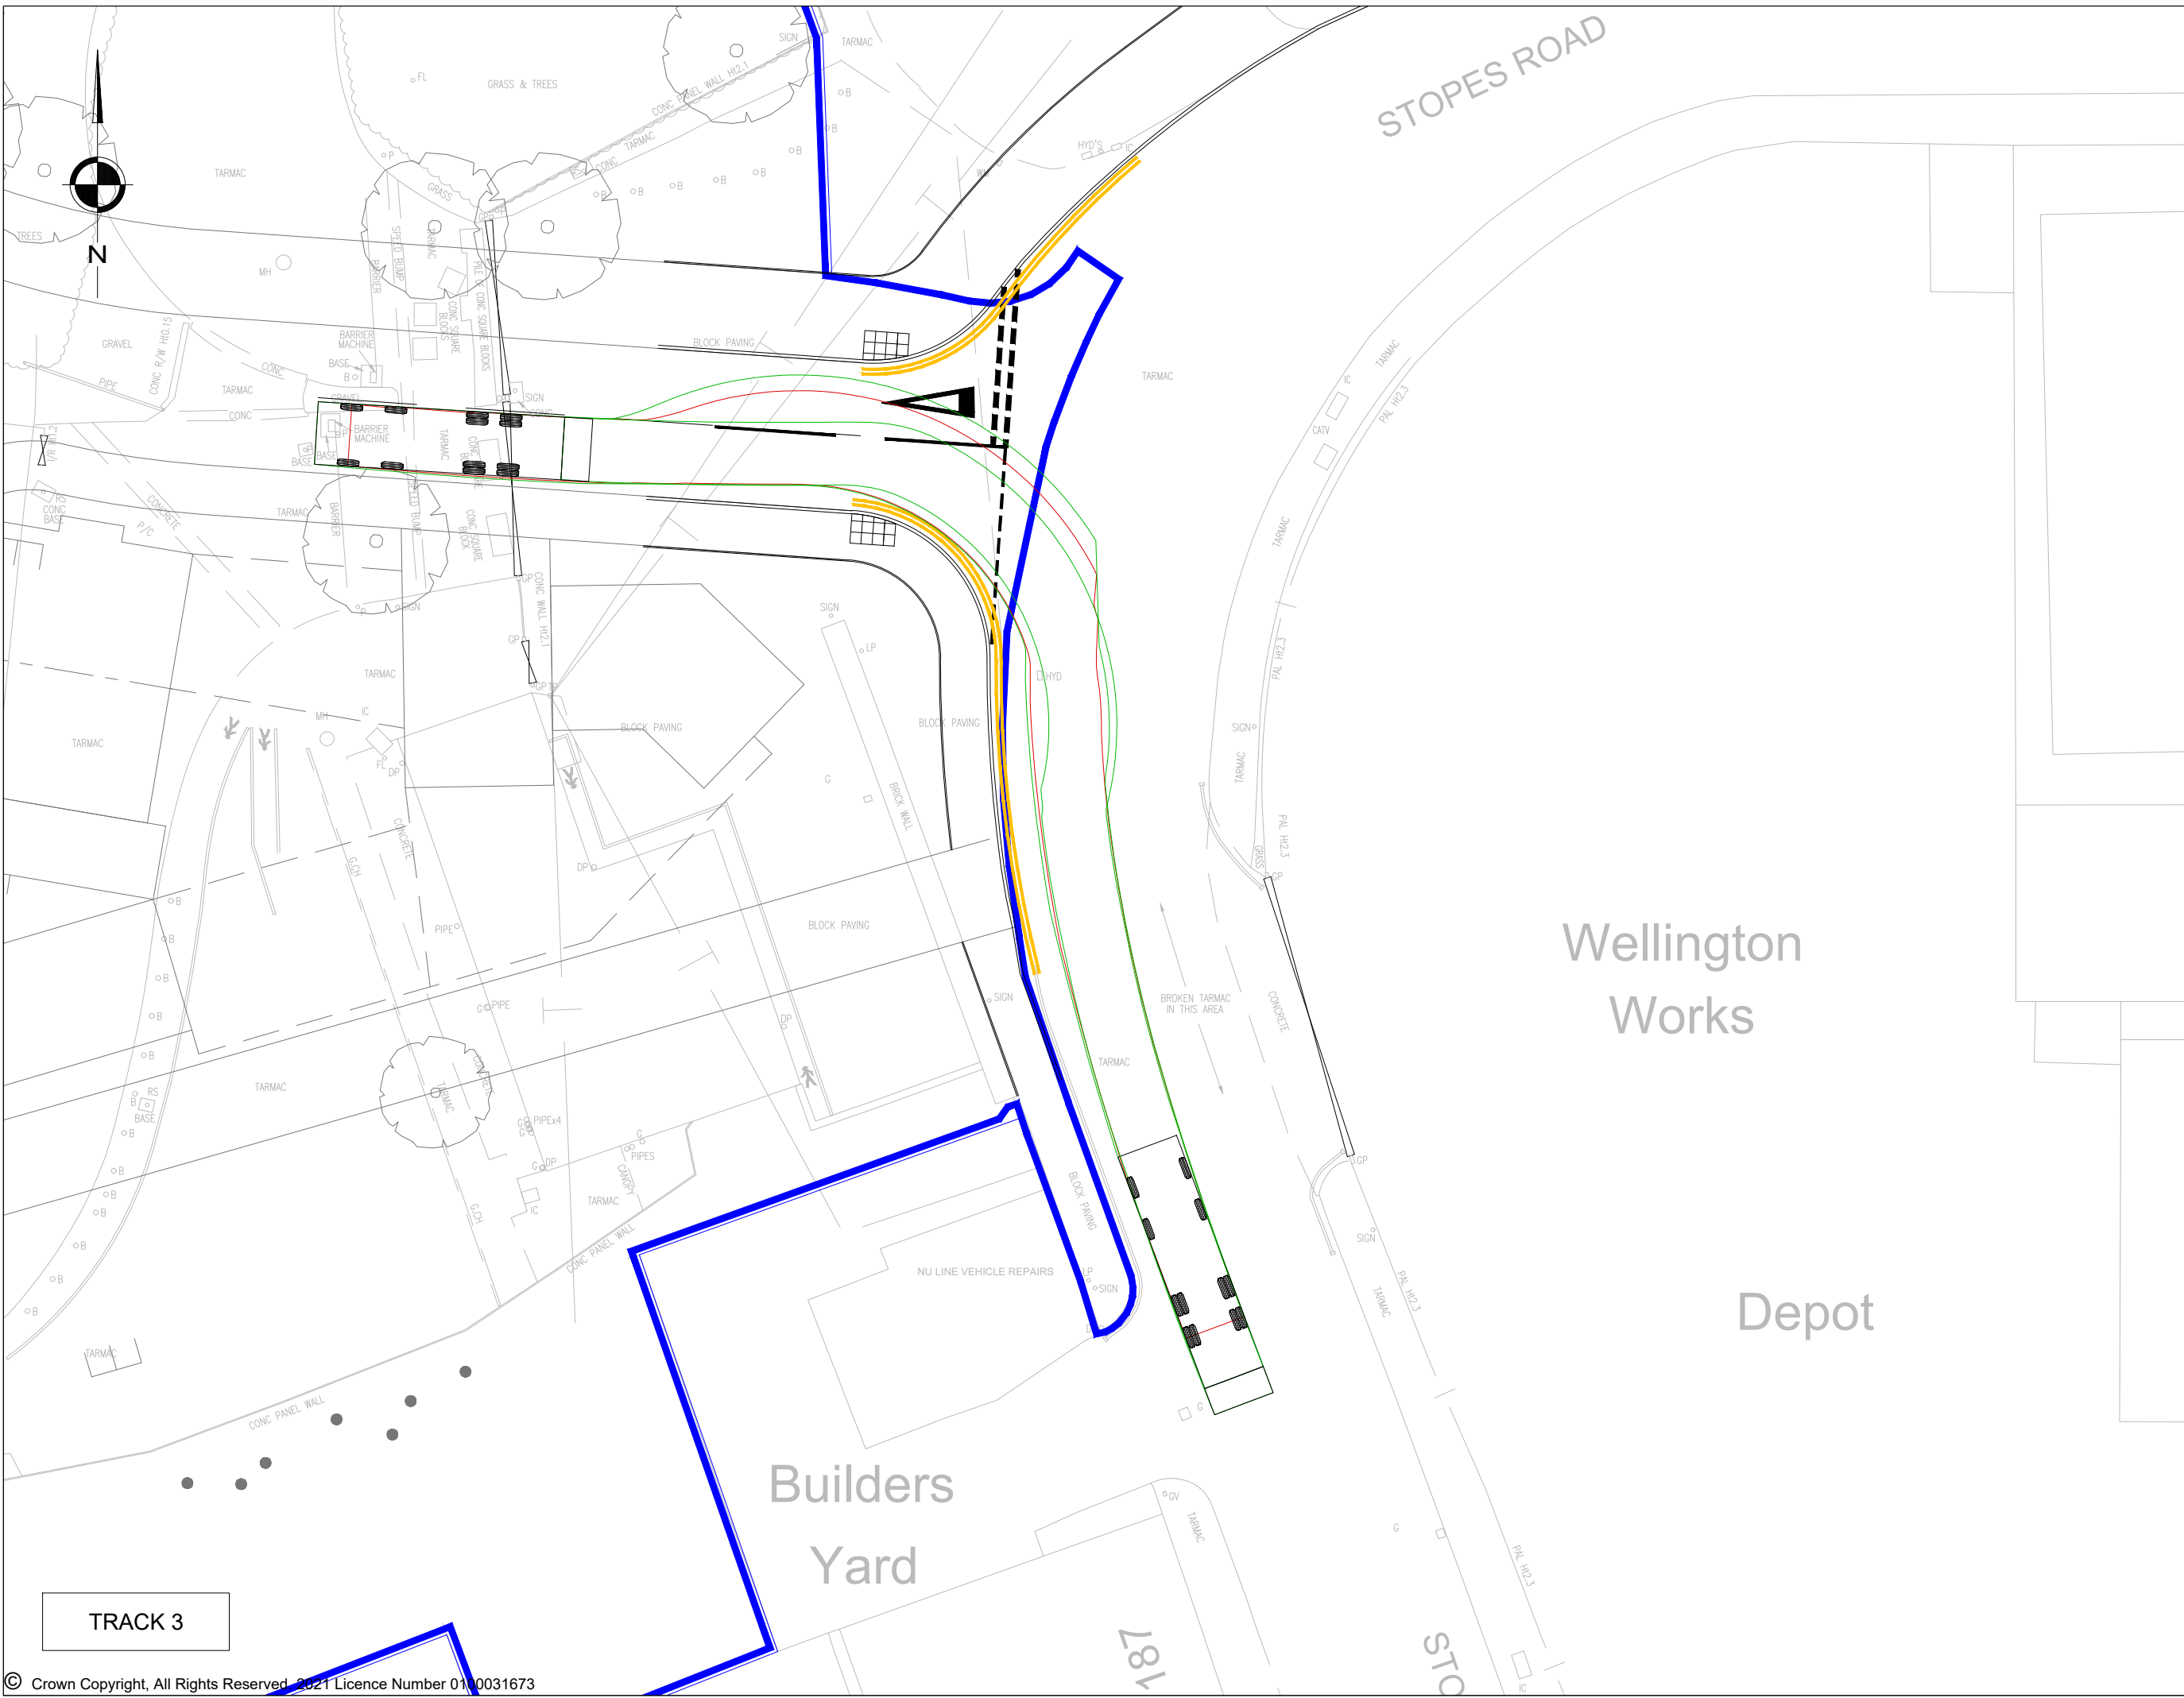
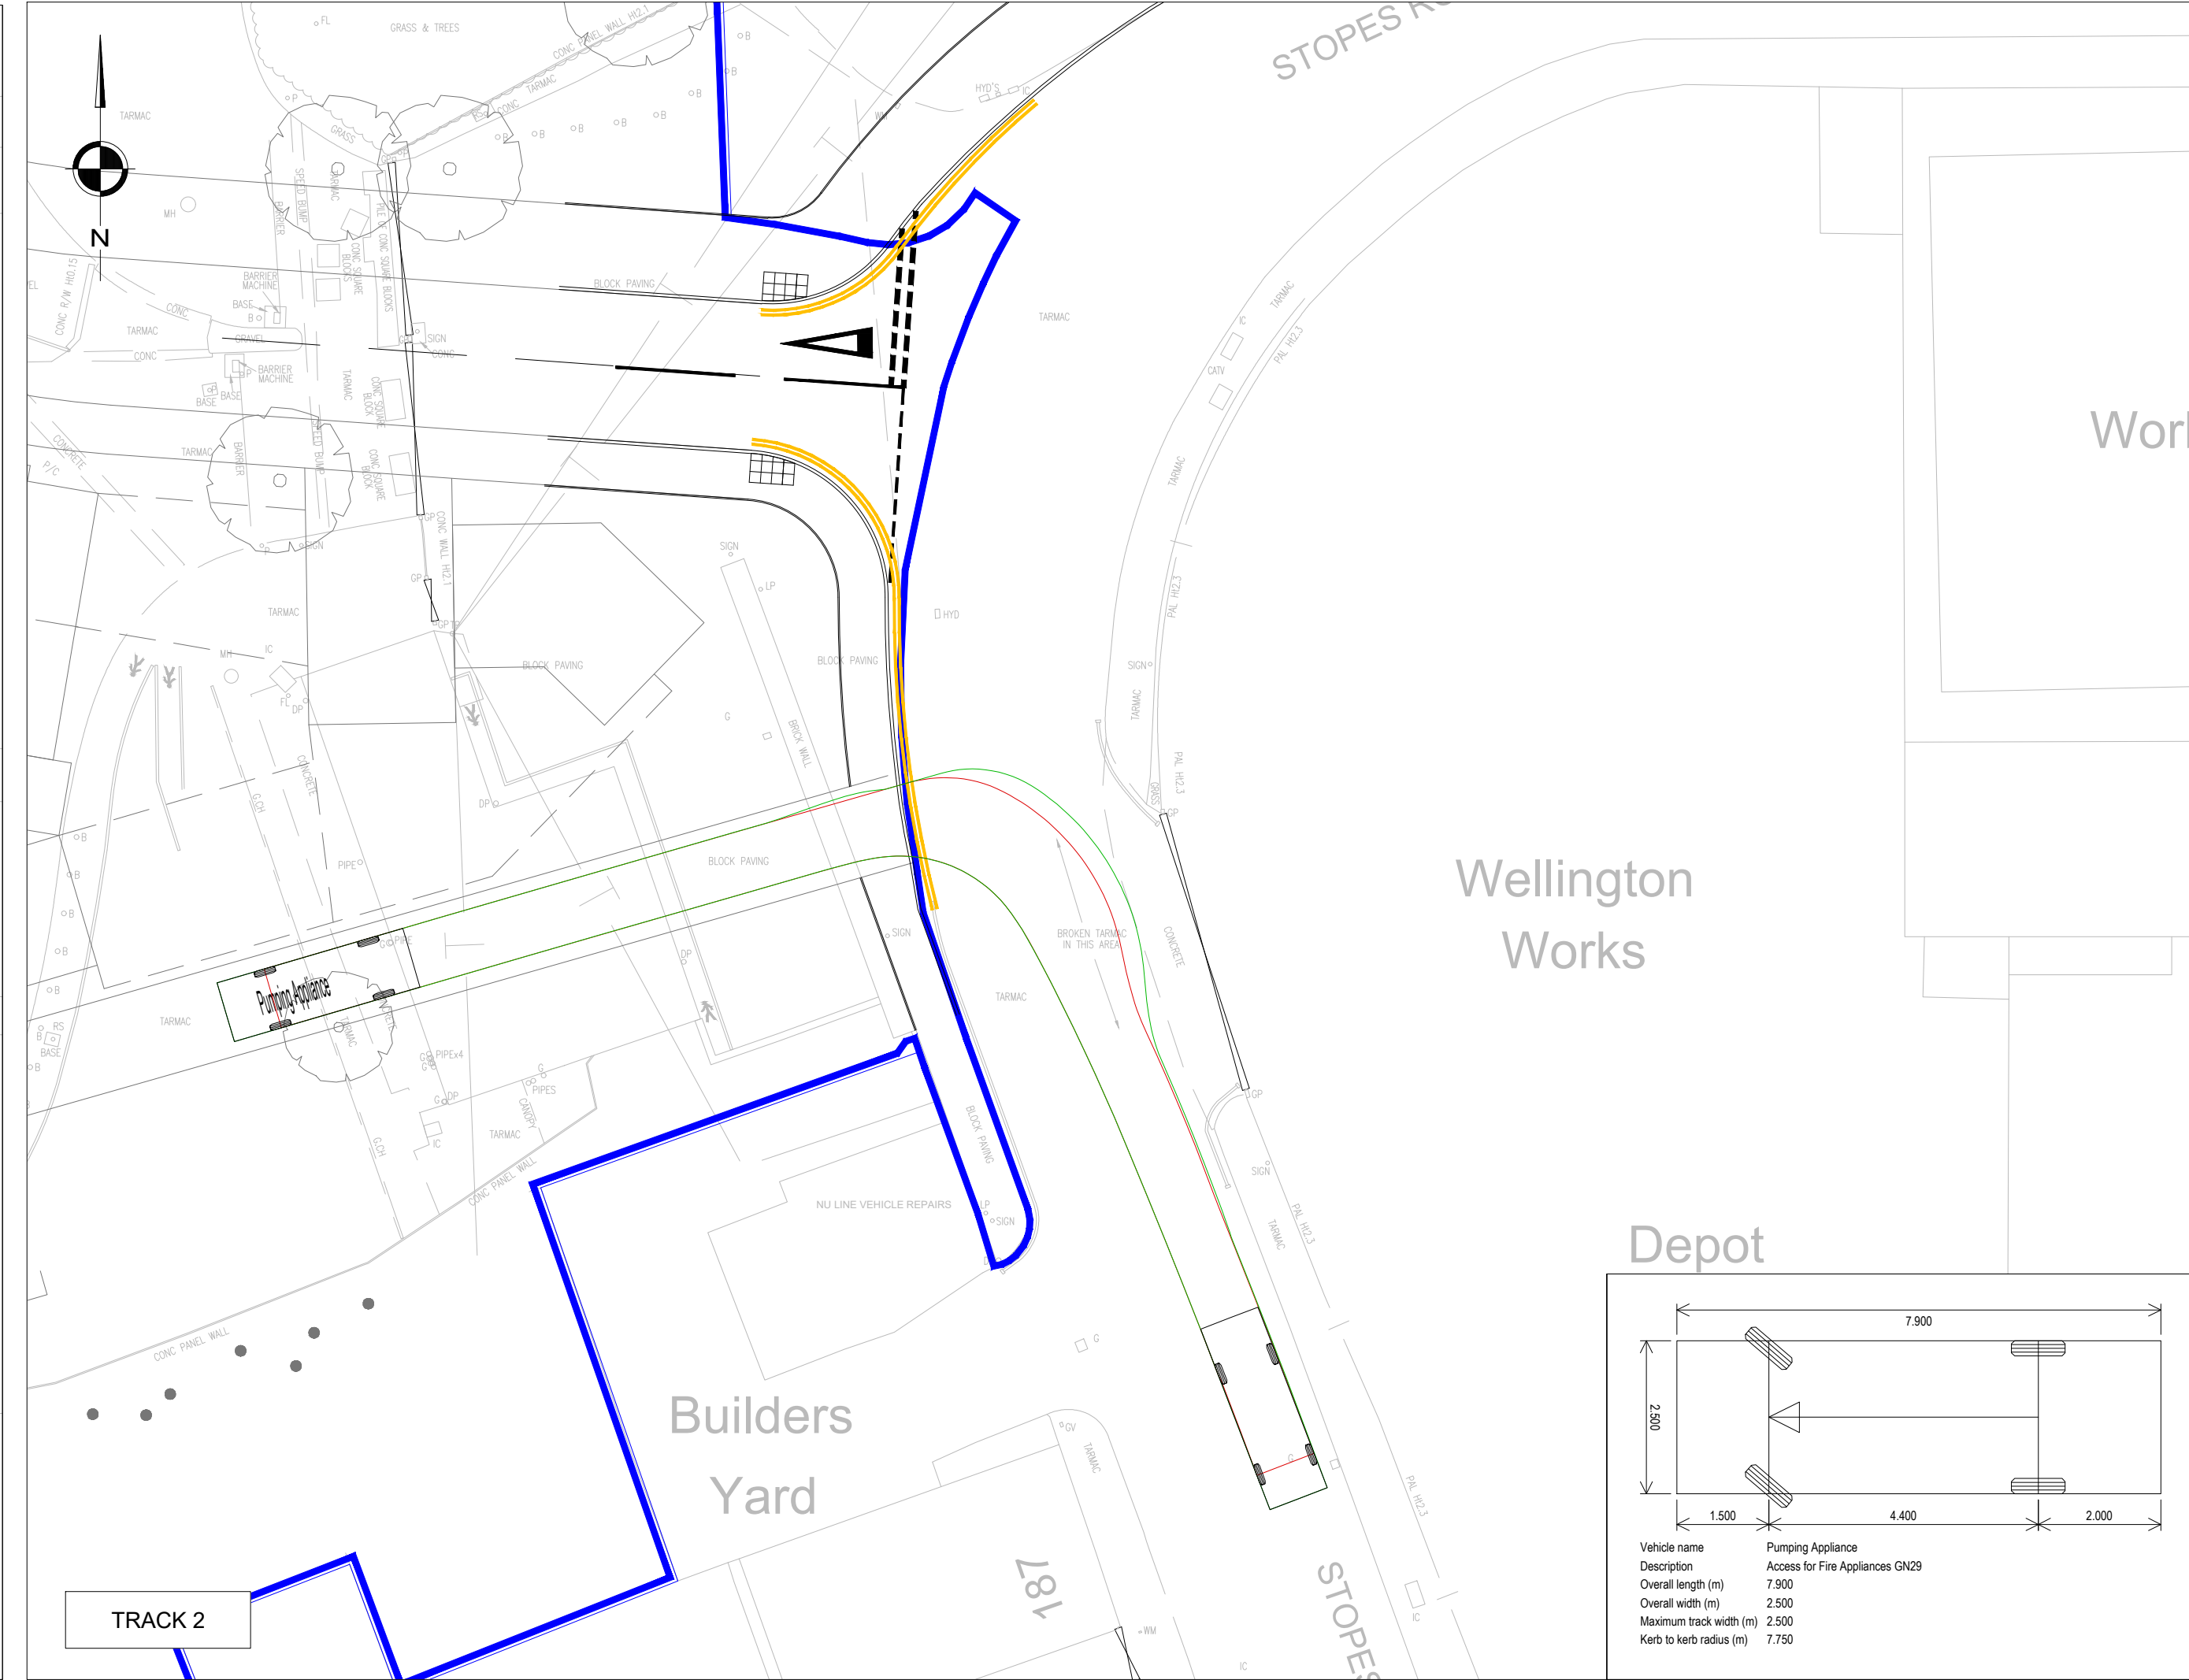


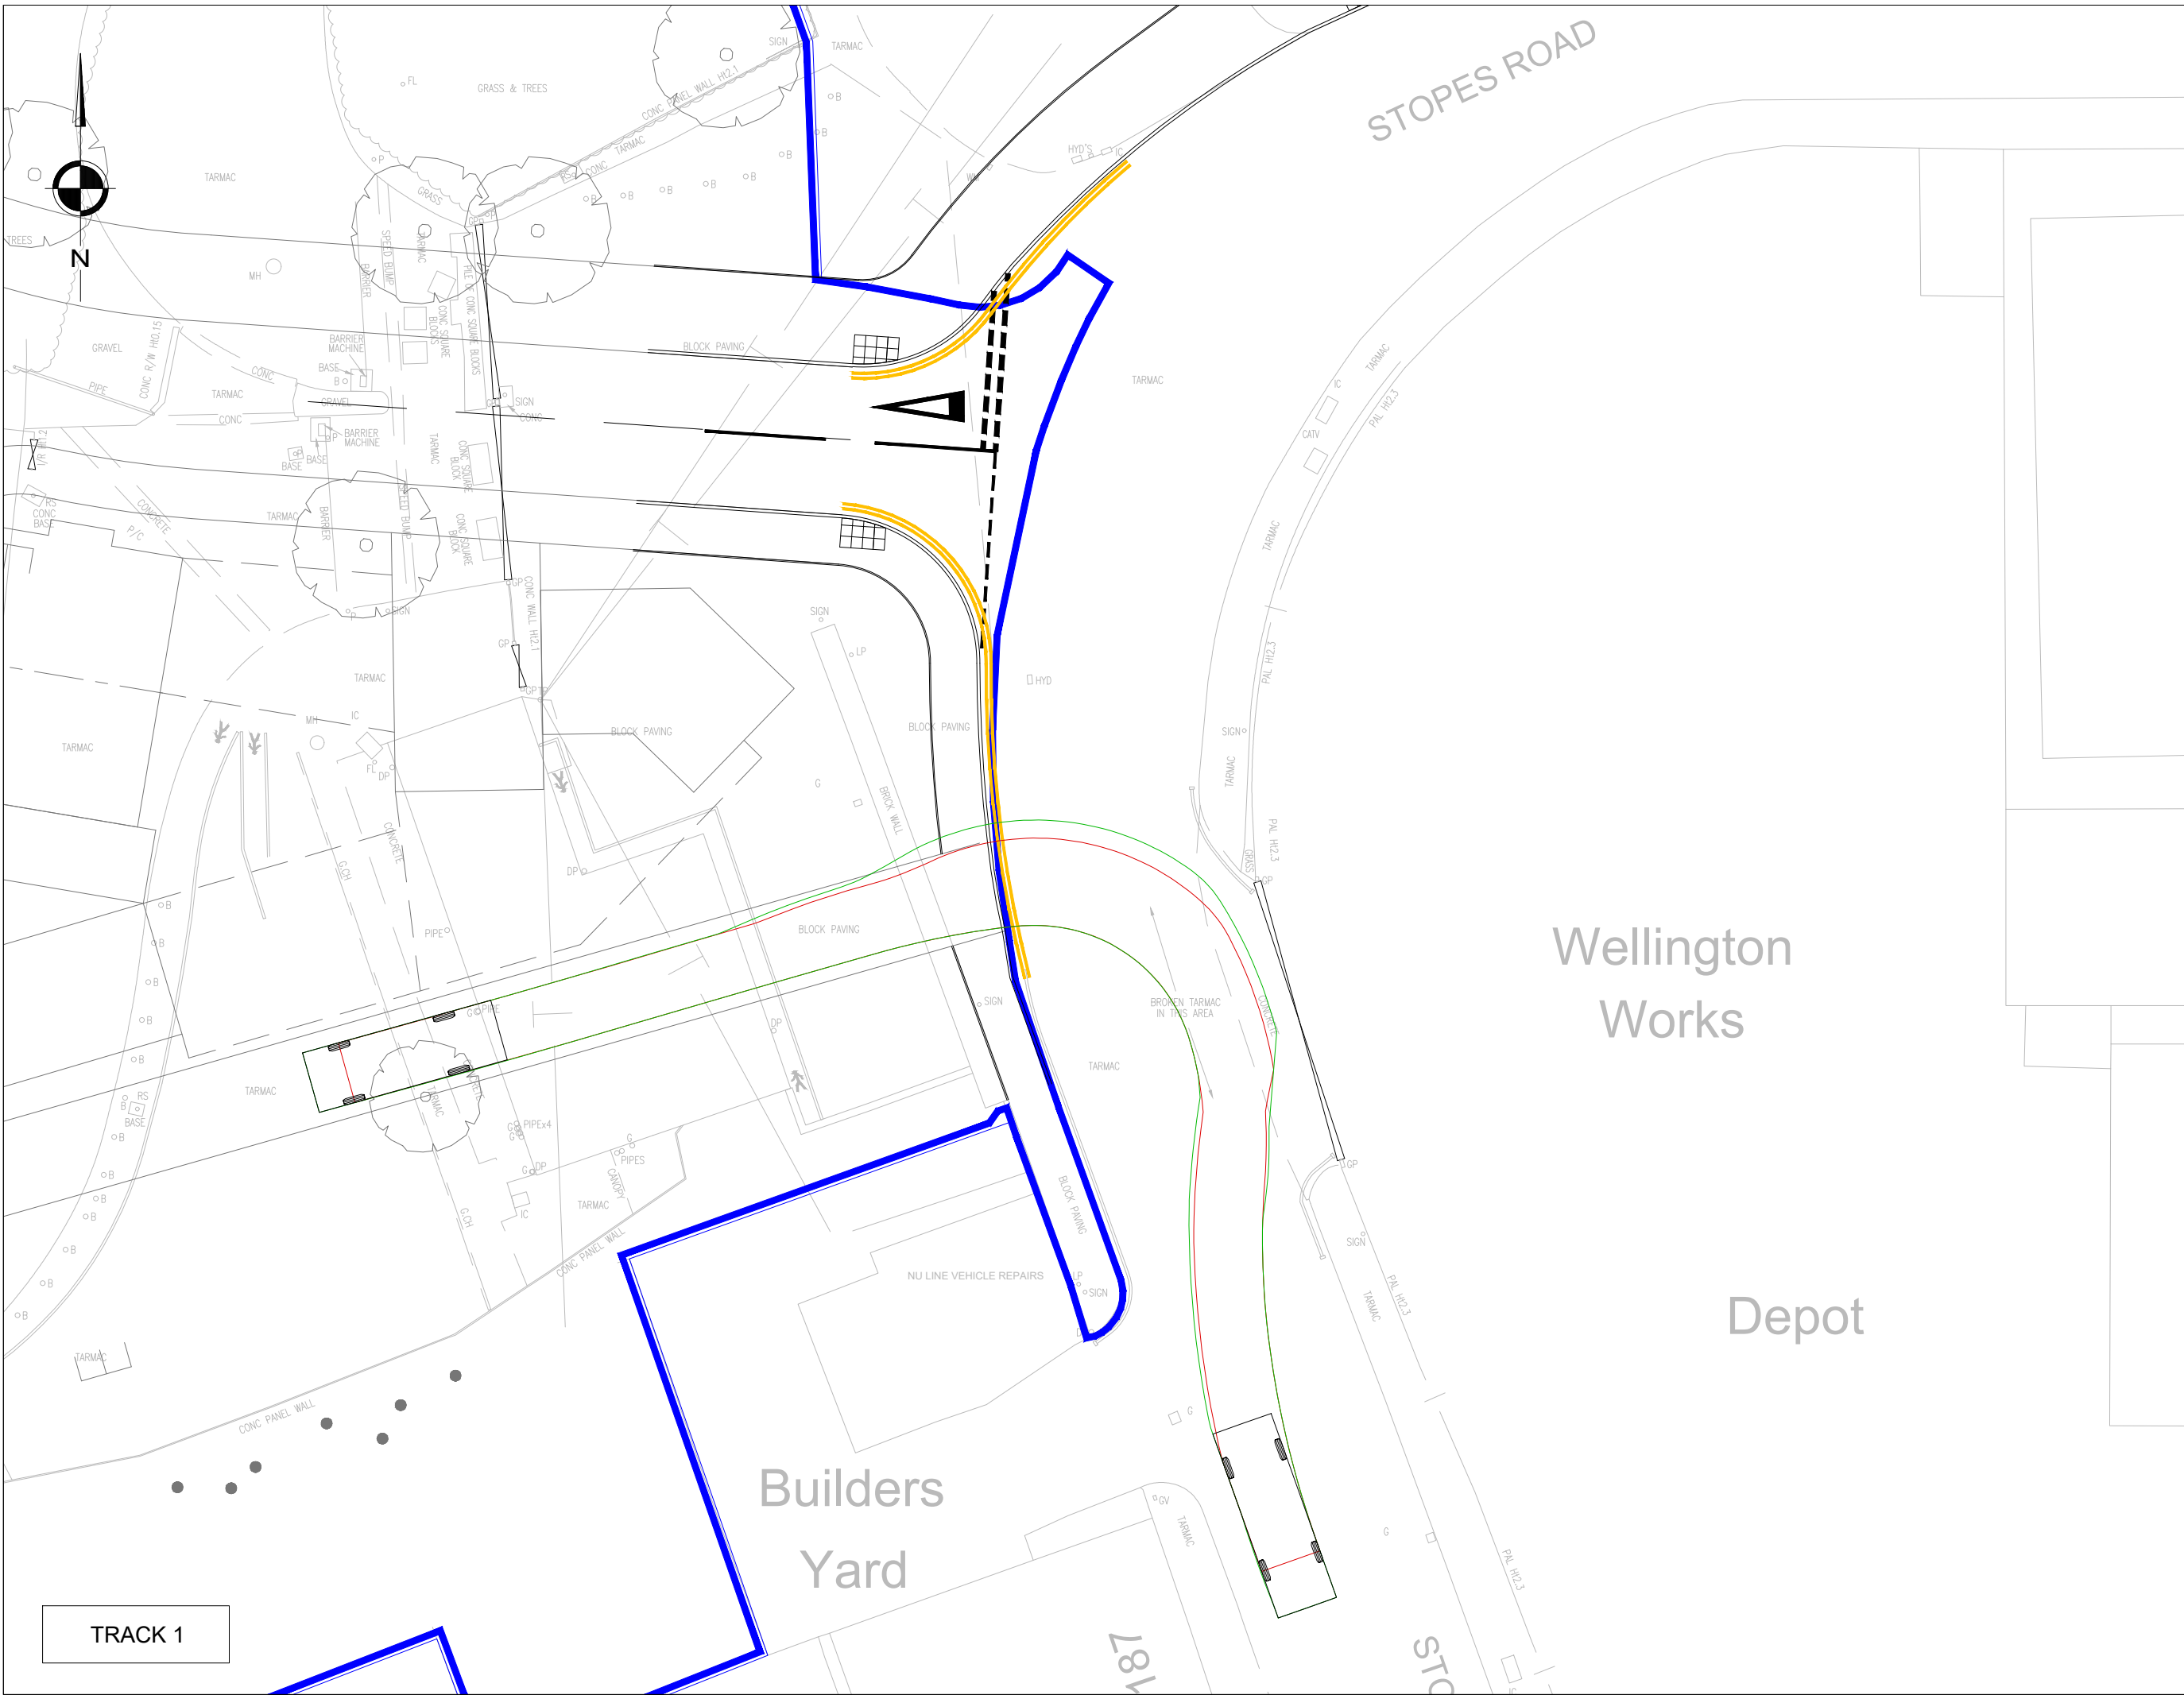


- NOTES
- ALL DIMENSIONS ARE IN METRES UNLESS NOTED OTHERWISE.
 - ALL LEVELS ARE IN METRES RELATED TO ORDNANCE DATUM NEWLYN (OD) UNLESS NOTED OTHERWISE.
 - ALL COORDINATES ARE IN METRES RELATED TO ORDNANCE SURVEY NATIONAL GRID.
 - ALL MATERIALS AND WORKMANSHIP WILL BE AS DEFINED IN THE SPECIFICATION UNLESS NOTED OTHERWISE.
 - THIS DRAWING IS TO BE READ IN CONJUNCTION WITH ALL DRAWINGS AND DOCUMENTATION ASSOCIATED WITH THE PROJECT.
 - THIS DRAWING HAS BEEN BASED UPON SURVEY/OS INFORMATION SUPPLIED BY A THIRD PARTY AND SCP SHALL NOT BE LIABLE FOR ANY INACCURACY OR DEFICIENCIES ARISING FROM IT.
 - ALL LEVELS, DIMENSIONS AND LOCATIONS ARE TO BE CHECKED BY THE MAIN CONTRACTOR PRIOR TO COMMENCEMENT OF ANY WORK ON SITE.
 - ALL WORKS TO BE CARRIED OUT IN ACCORDANCE WITH LOCAL AUTHORITY ADOPTABLE RESIDENTIAL ROAD SPECIFICATION AND STANDARD DETAILS.

KEY

— SITE BOUNDARY

 

LOCATION PLAN

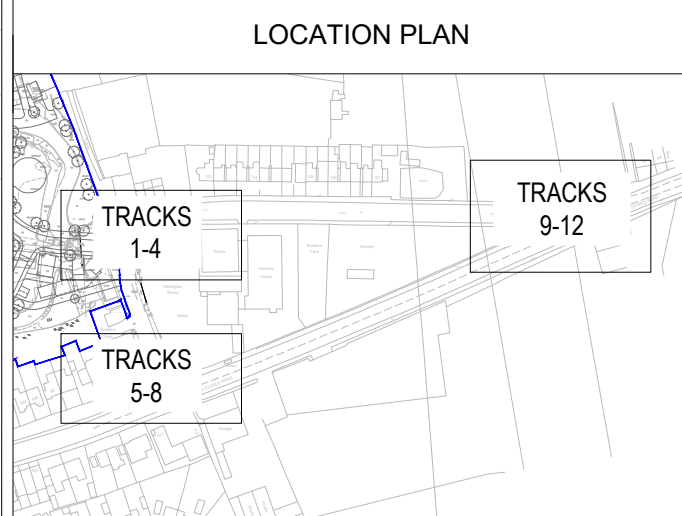

REV	DESCRIPTION	DATE	BY
A	FIRST ISSUE	23.01.24	SK
B	BOUNDARY LINES AMENDED AS PER CLIENT REQUEST	24.01.24	SK

SCP

Transportation Planning : Infrastructure Design

Colwyn Chambers, 19 York Street, Manchester, M2 3SA, Tel 0161 832 4400, www.scptransport.co.uk, Email info@scptransport.co.uk

Client Name:

HARWORTH GROUP

Project Title:

STOPES ROAD, LITTLE LEVER

Drawing Title:

SWEPT PATH ANALYSIS
SHEET 1 OF 3

Date:	23.01.2024	Drawn By:	SK
Scale:	1:250 @ A1	Checked:	TM
Status:	PRELIMINARY	Approved:	PTU
Drawing No:	SCP-230708-S278-0000-002	Rev:	B