


The Rectory, 41 Church Lane, Prestwich, M25 1AN

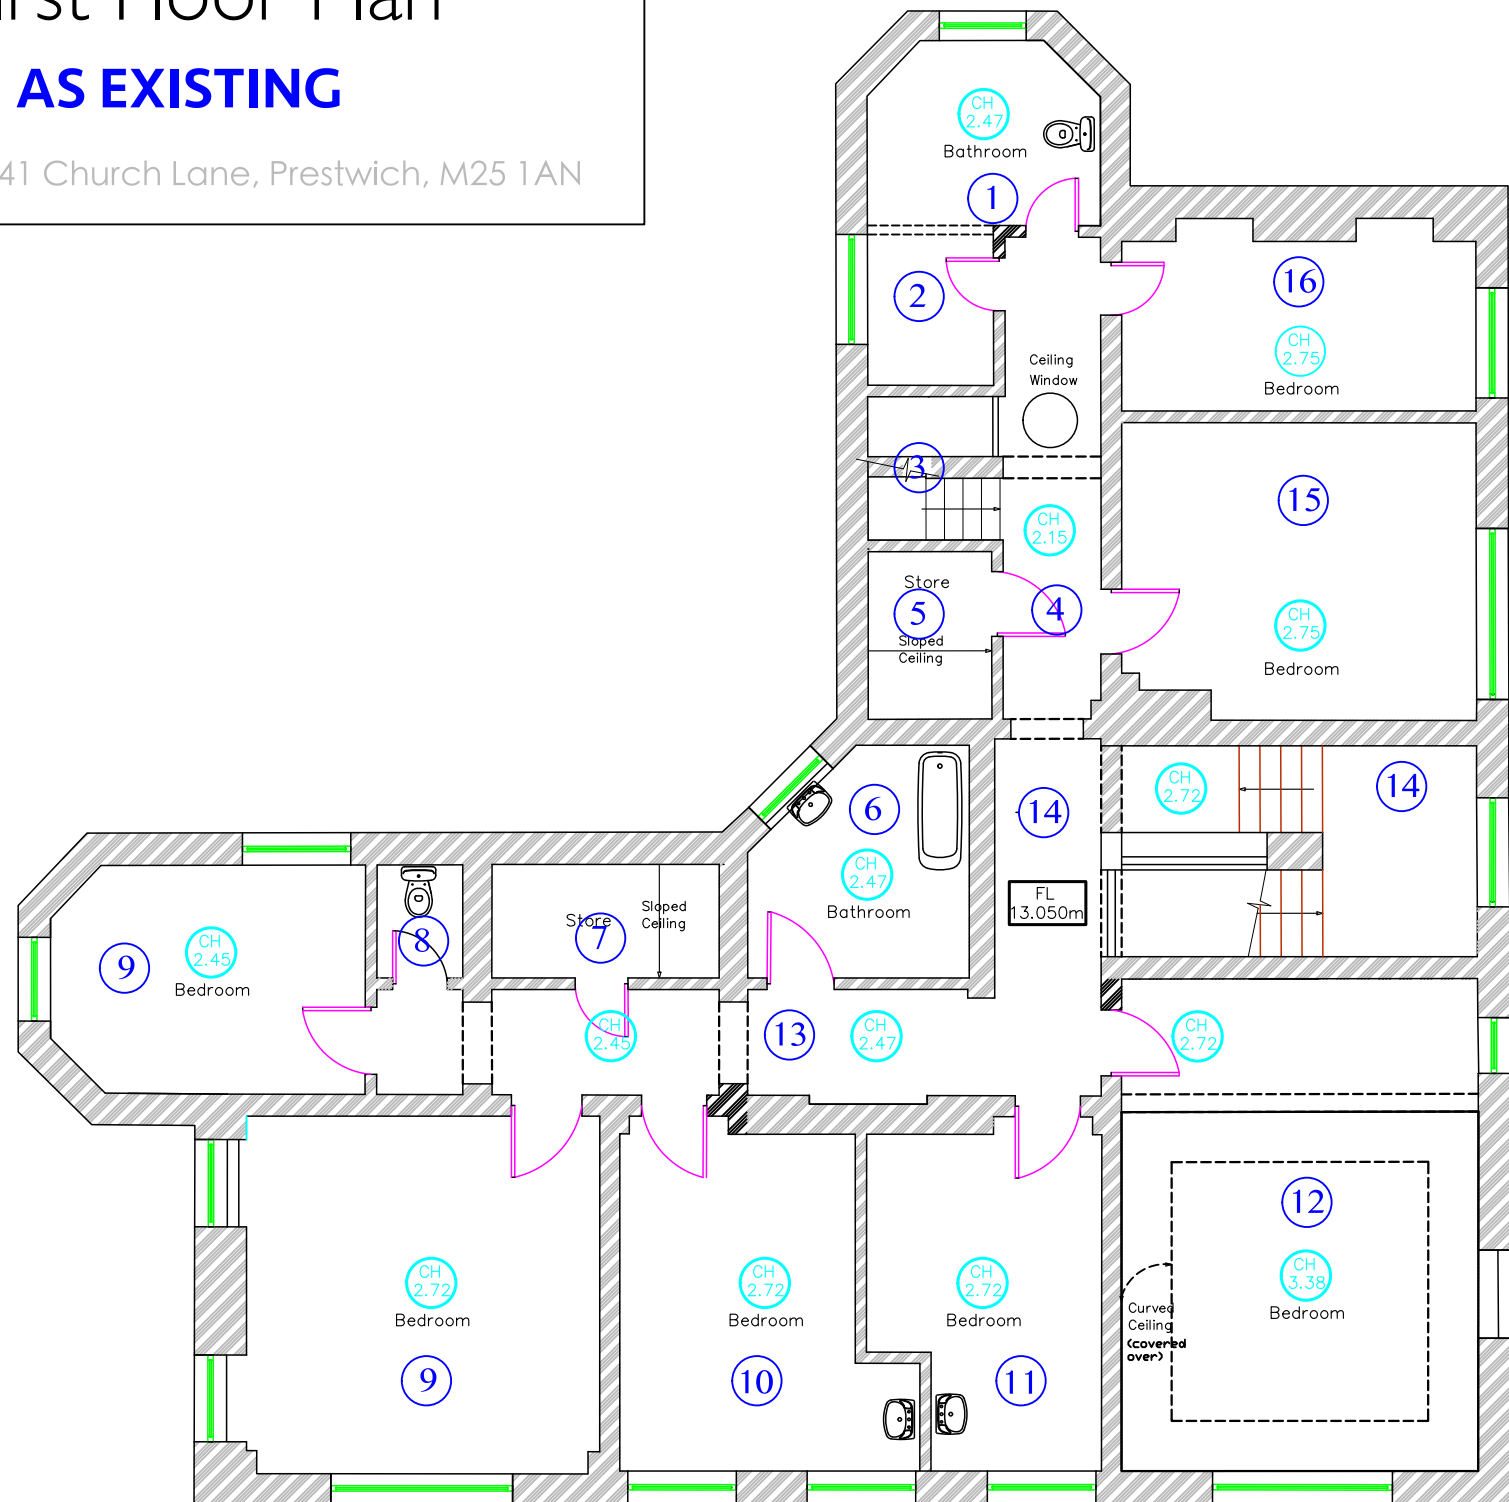

When printing out this drawing, use a professional service rather than an office printer. It should be printed at A3 size in order to be read at the scale indicated. Check scale bar to confirm printed scale before using any scale rule.

