


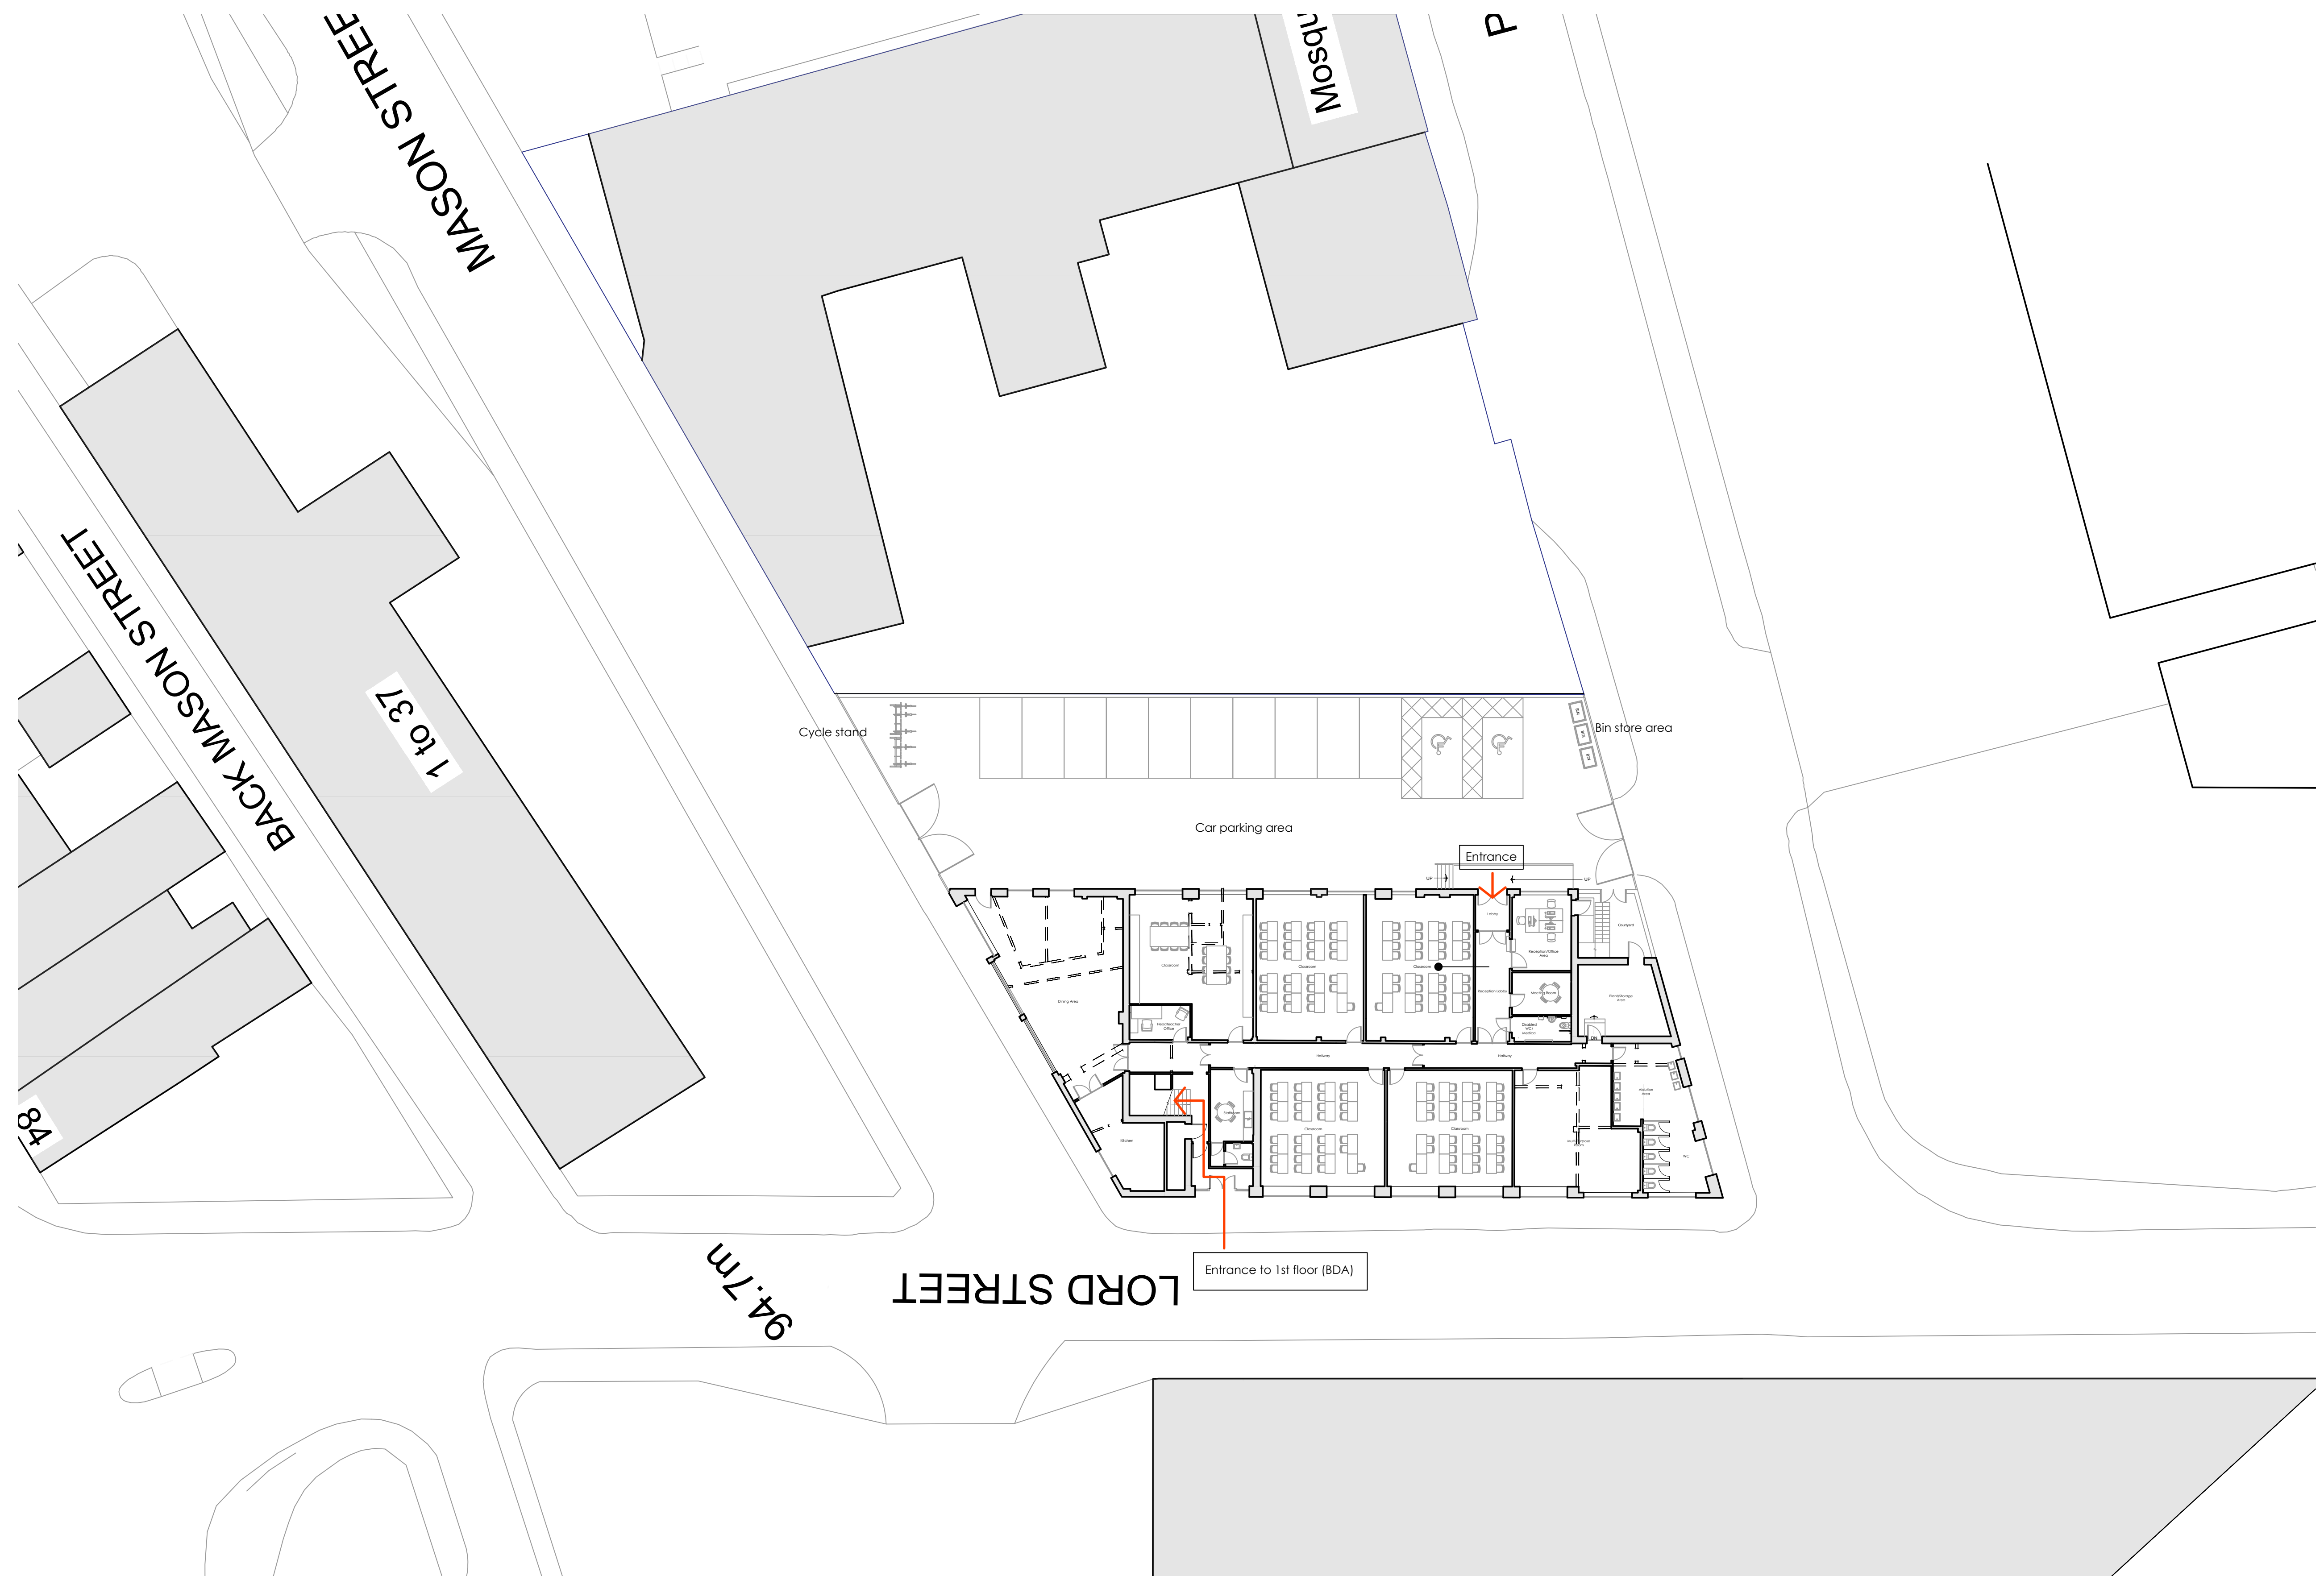

PROPOSED SITE LAYOUT PLAN 1:200

 WATSON J. SAUNDERS & ASSOCIATES	DAISYFIELD BUSINESS CENTRE SUITE 312 APPLBY STREET BLACKBURN LANCASHIRE BB1 3BL TEL: 01254 693922	CLIENT	PROJECT TITLE	DRAWING STATUS	
		MR. IFTI AHMED	PROPOSED CHANGE OF USE FROM CLASS E TO CLASS F1 (PROVISION OF EDUCATION) INCLUDING ANCILLARY ACCOMMODATION AND TEACHING CLASSROOMS AT: KHIZRA HOUSE, LORD ST, BURY, BL9 0RE	PLANNING DRAWINGS FOR APPROVAL	
		DRAWING TITLE		DRAWING PATH	
		PROPOSED SITE LAYOUT PLAN		SCALE 1:200 on A1 Sheet DATE 11/09/24 DRAWN DESIGN 	DWG No. 04
				PROJECT NO. 066/2023/WSA	REV.