



01 PROPOSED L0 PLAN

1 : 50

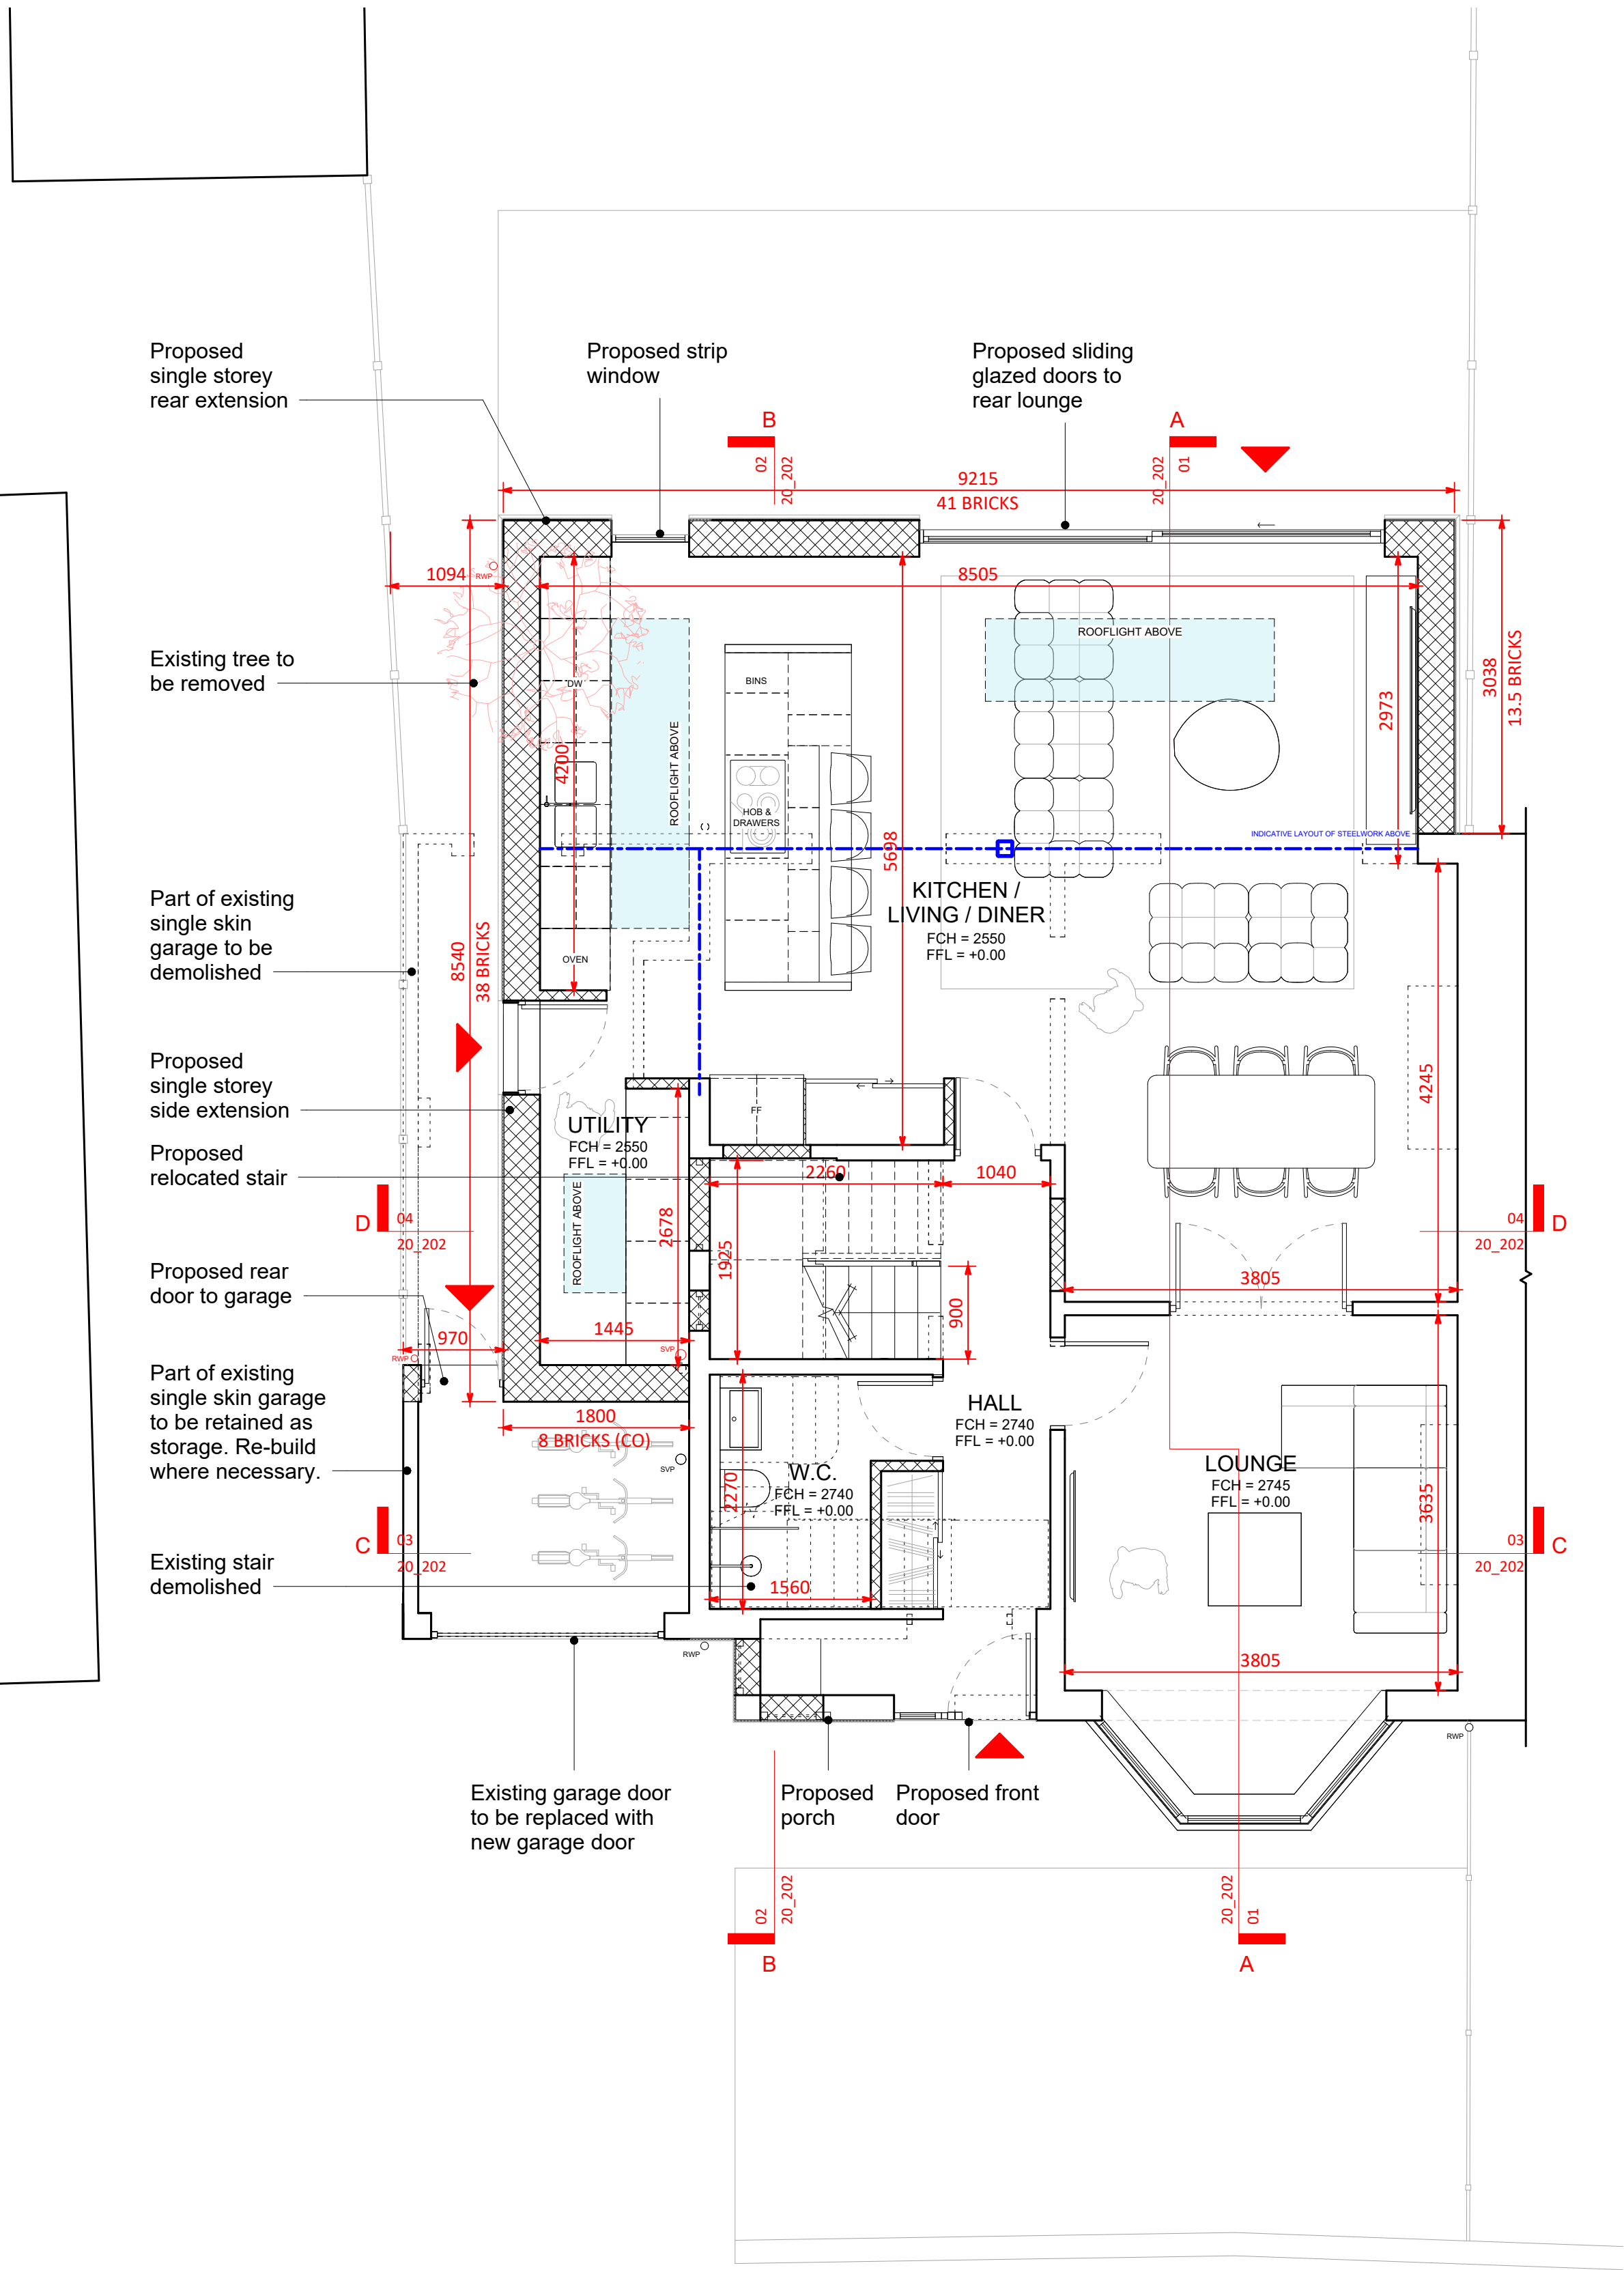

02 PROPOSED L1 PLAN

1 : 50

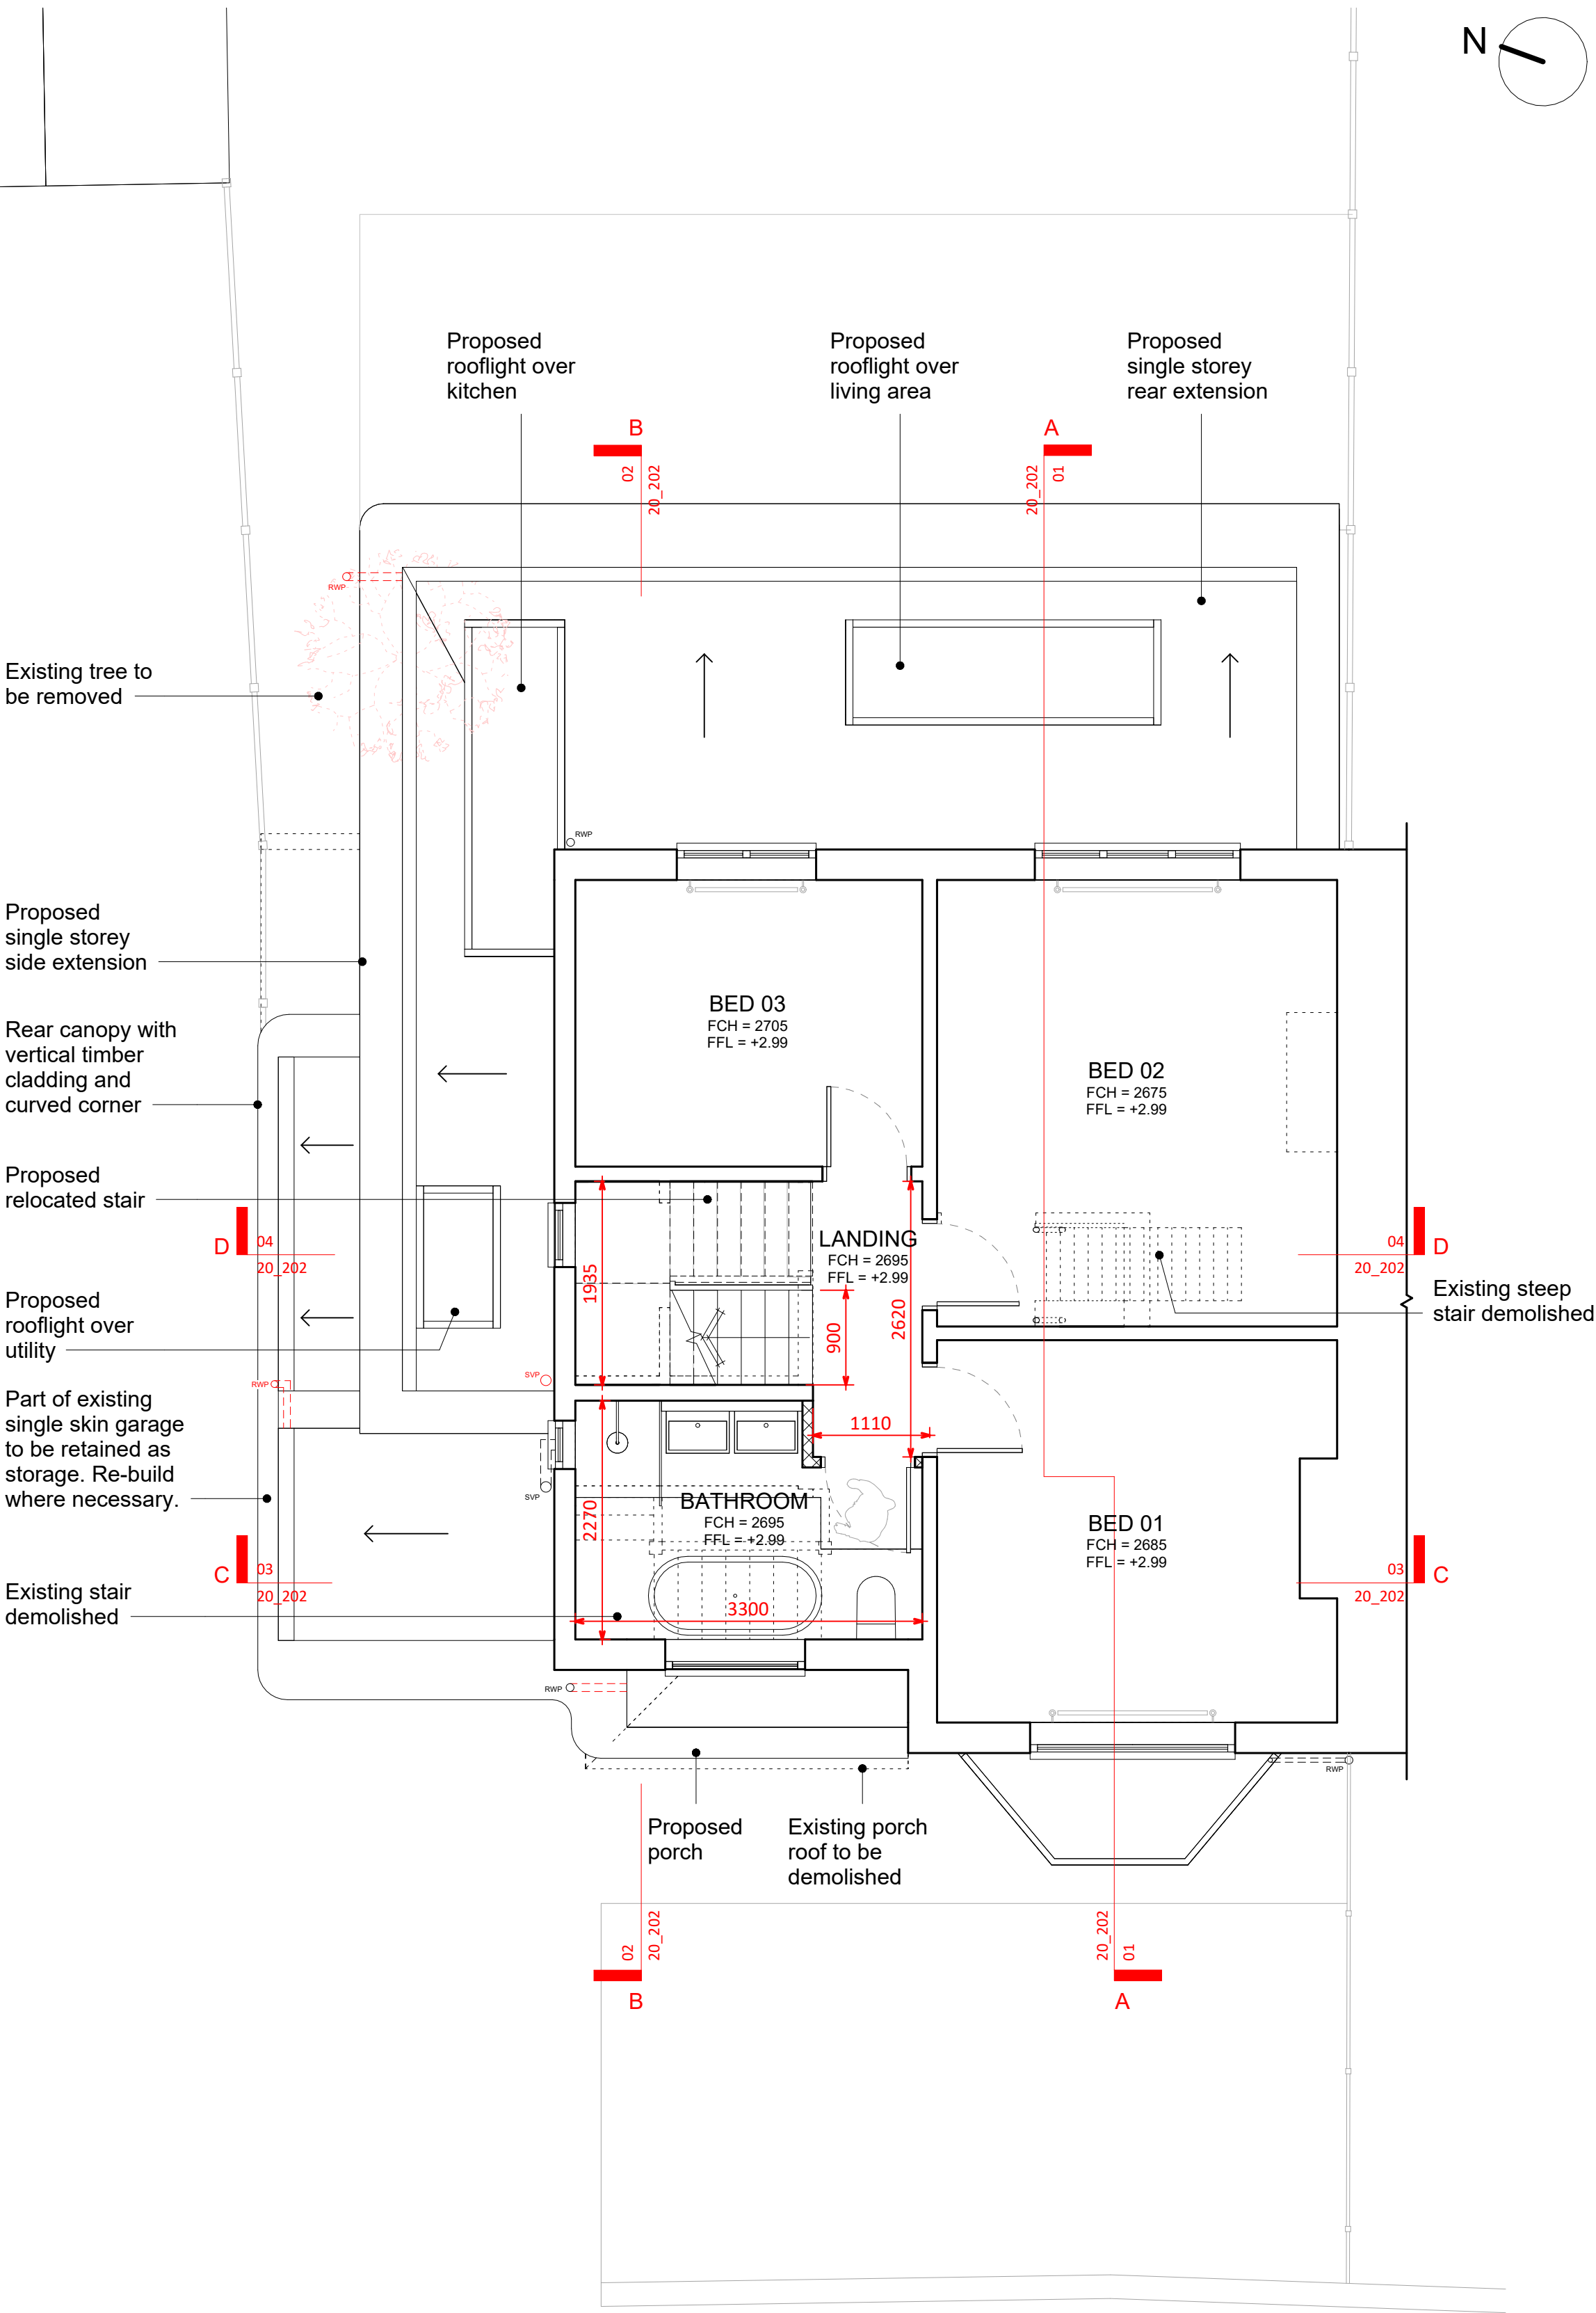

0 1 2 5m

© COPYRIGHT

The copyright in this drawing is vested in Space AP and no license or assignment of any kind has been, or is, granted to any third party whether by provision of copies or signals of the drawings or otherwise unless otherwise agreed in writing.

DO NOT SCALE FROM THIS DRAWING

The contractor shall check and verify all dimensions on the site and report any discrepancies in writing to Space AP before proceeding with work.

FOR ELECTRONIC DATA ISSUE

Electronic data / drawings are issued as "read only" and should not be interrogated for easurement. All dimensions and levels should be read, only from those values stated in text, on the drawing.

AREA MEASUREMENT

The areas are approximate and can only be verified by a detailed dimensional survey of the completed building. Any decisions to be made on the basis of these predictions, whether as to project viability, pre-letting, lease agreements or the like, should include due allowance for the increases and decreases inherent in the design development and building processes. Figures relate to the likely areas at the building at the current state of the design and using the Gross External Area (GEA) / Gross Internal Area (GIA) / Net Internal Area (NIA) method of measurement from the Code of Measuring Practice, 5th Edition (RICS Code of Practice). All areas are subject to Town Planning and Conservation Area Consent, and detailed Rights to Light analysis.

Key:

→	Direction of roof fall
---	Indicative steelwork above
▭	Existing walls
▨	Proposed walls
---	Demolitions
---○---	Indicative rainwater / soil pipe

241022 ISSUED FOR PLANNING

REV DATE AMENDMENT

KEY PLAN

TITLE

28 POLEFIELD ROAD
PRESTWICH
M25 2GN

LOGO

SPACE | ARCHITECTURE+PLANNING

THE OLD TOWN HALL | LAPWING LANE | DIDSBUURY

LOCATION M20 2NR WEBSITE www.spaceap.com
PHONE +44 (0) 161 713 2718 E-MAIL info@spaceap.com

DRAWING

PROPOSED L0 AND L1 PLANS

SCALE@A1 DATE ORIGINATOR CHECKED AUTHORISED
1 : 50 27/08/24 OC SPT SPT

STATUS

PLANNING

DRAWING NO. REV
0290_20_200 -