




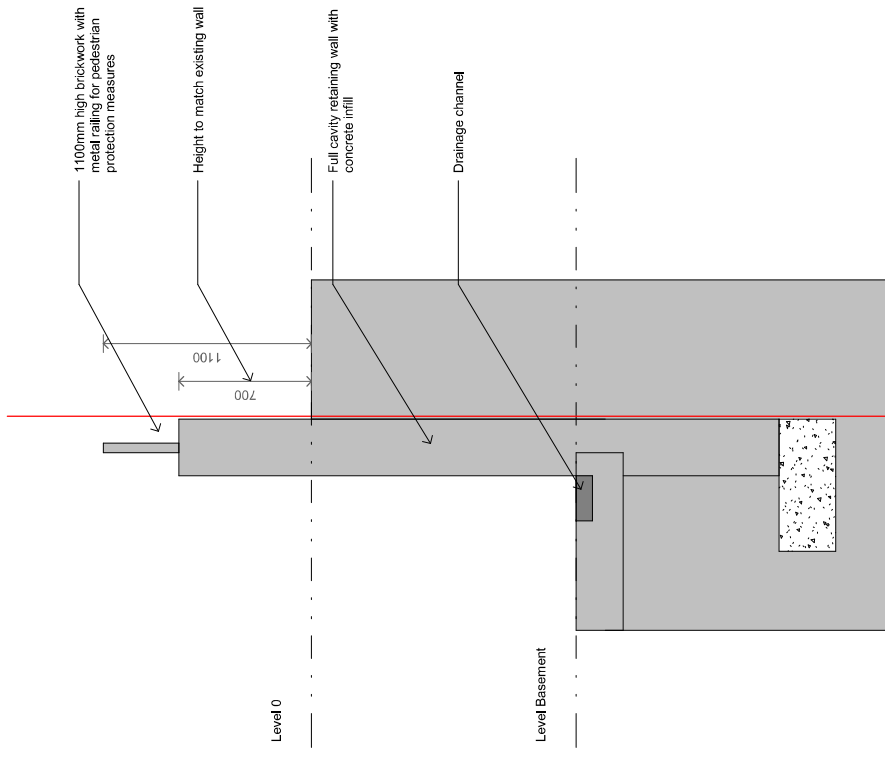

3 Foundation Detail - Topo
1:20

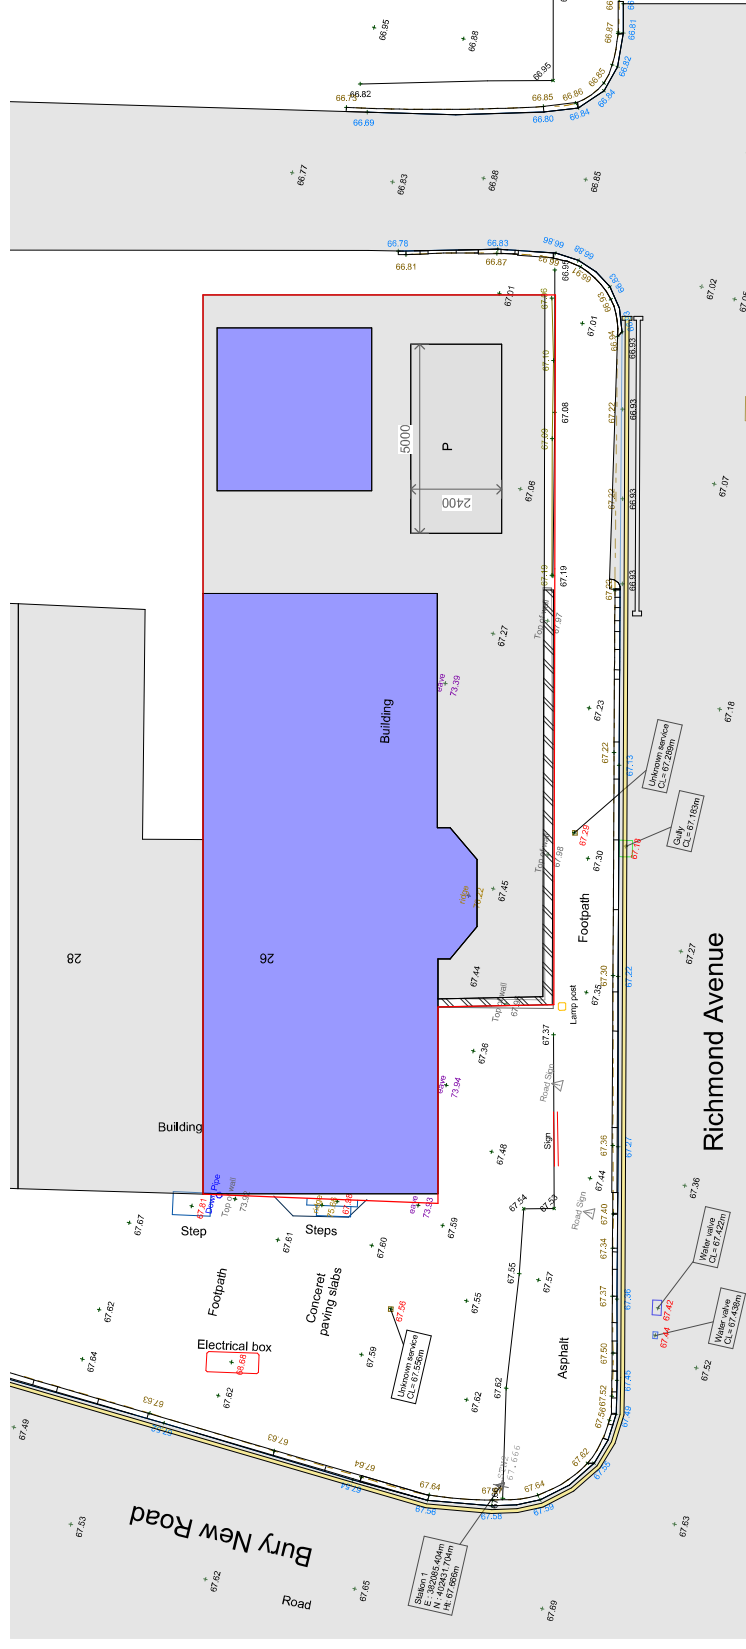

2 Site - Existing - Topo
1 : 100

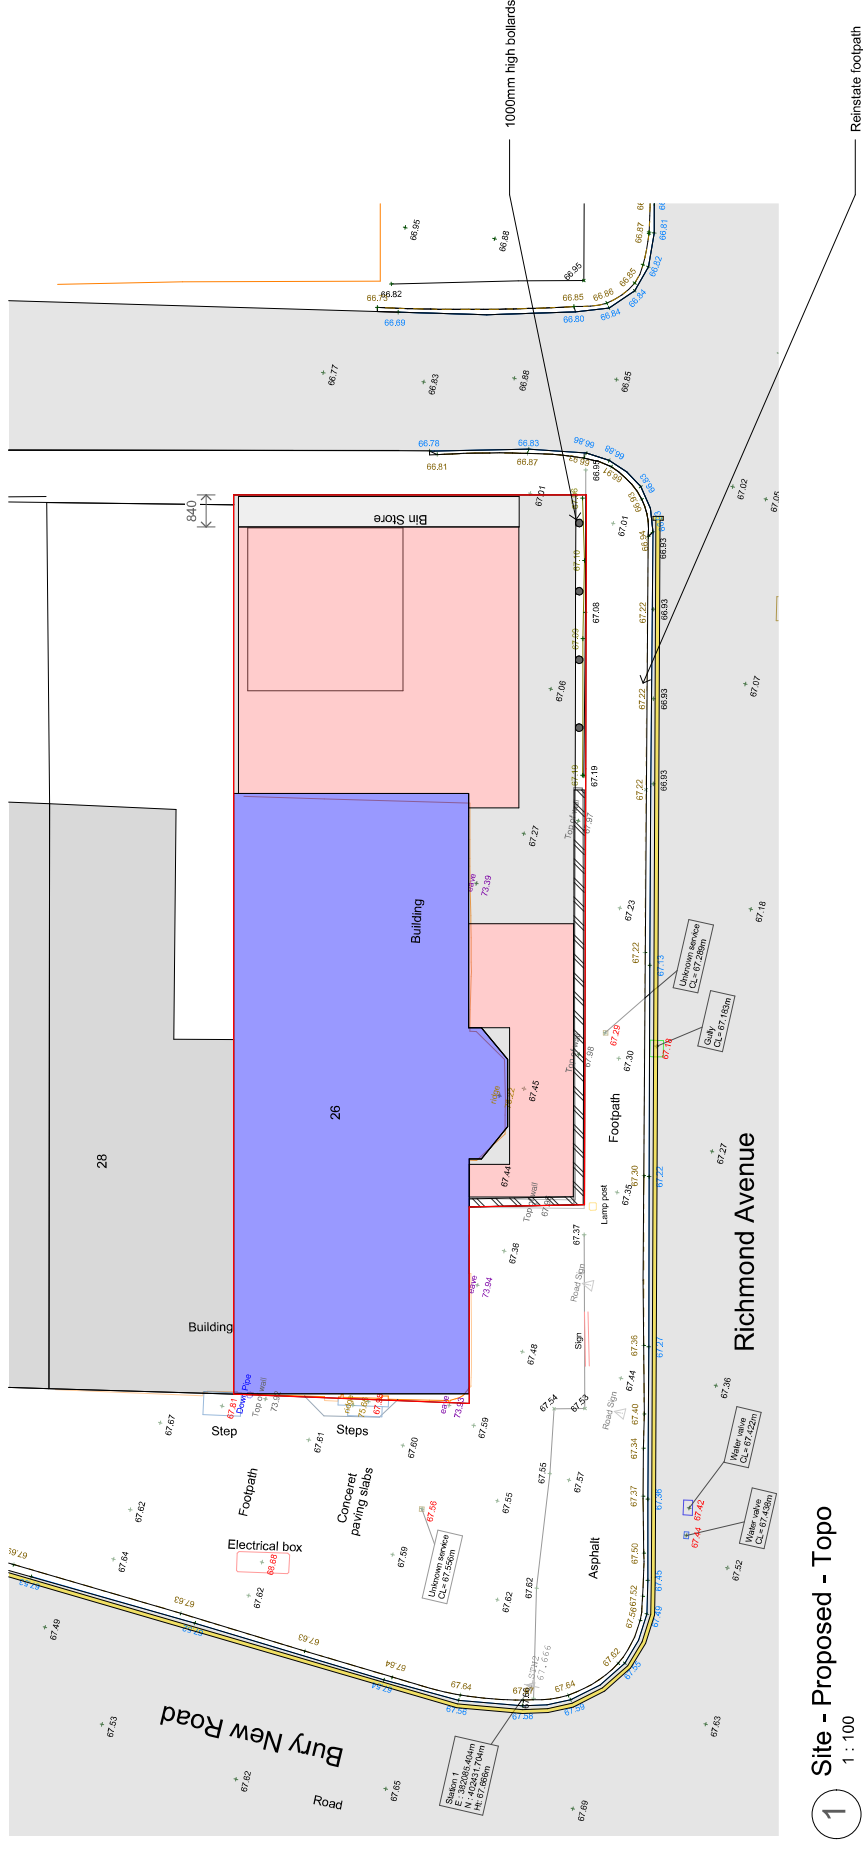

1 Site - Proposed - Topo
1 : 100

PROJECT	26 Bury New Road, Prestwich			
TITLE	Site - Proposed - Topo			
CLIENT	Mr Halpern			
STATUS	PLANNING			
DRAWN BY	DATE	SCALE (@ A1)		
JB	12/10/2023	As indicated		
PROJECT NUMBER	DRAWING NUMBER	REV		
GSS21003	006			
www.goldskeetch.co.uk		info@goldskeetch.co.uk		0161 752 9959
				
NOTES: 1. THIS DRAWING AND ALL INFORMATION CONTAINED HEREIN IS THE PROPERTY OF GOLD SKETCH LTD. IT IS TO BE USED FOR THE PROJECT AND SITE SPECIFICALLY IDENTIFIED IN THE TITLE ONLY. 2. THE DRAWING IS NOT VALID FOR ANY OTHER PROJECTS OR SITES. 